


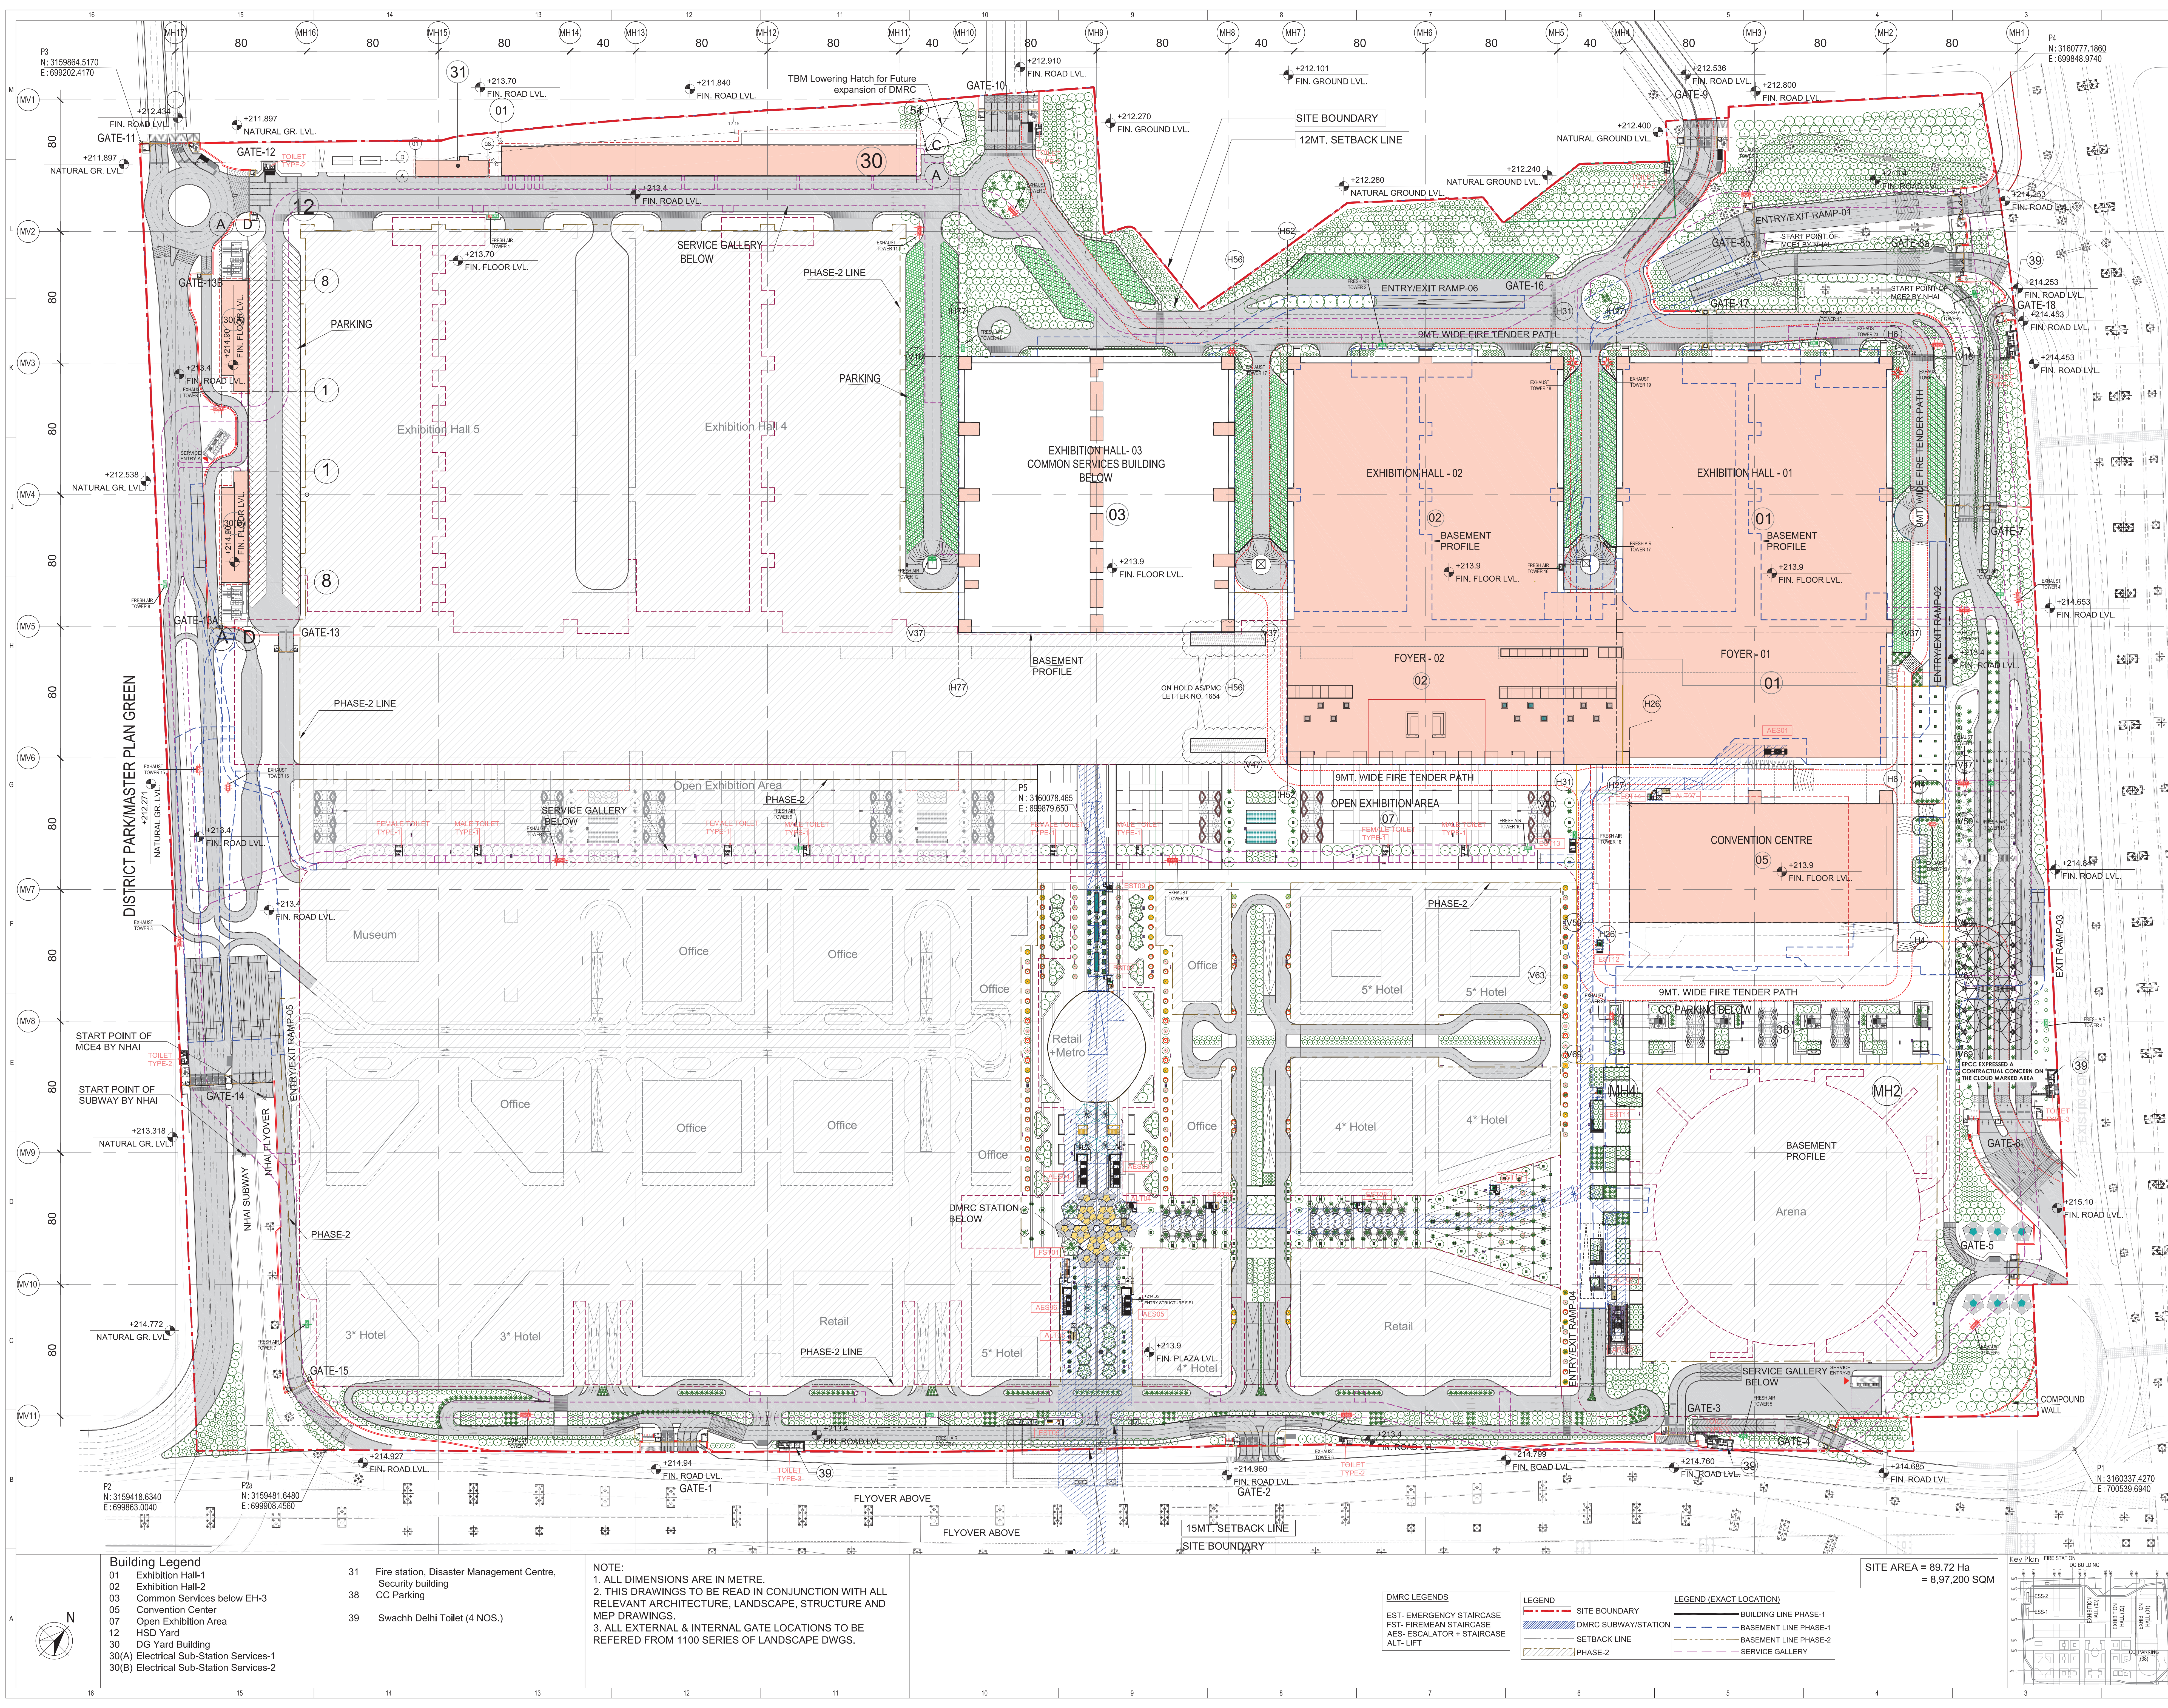

Building Legend	
01	Exhibition Hall-1
02	Exhibition Hall-2
03	Common Services below EH-3
05	Convention Center
07	Open Exhibition Area
12	HSD Yard
30	DG Yard Building
30(A)	Electrical Sub-Station Services-1
30(B)	Electrical Sub-Station Services-2
31	Fire station, Disaster Management Centre, Security building
38	CC Parking
39	Swachh Delhi Toilet (4 NOS.)


NOTE:
1. ALL DIMENSIONS ARE IN METRE.
2. THIS DRAWINGS TO BE READ IN CONJUNCTION WITH ALL RELEVANT ARCHITECTURE, LANDSCAPE, STRUCTURE AND MEP DRAWINGS.
3. ALL EXTERNAL & INTERNAL GATE LOCATIONS TO BE REFERRED FROM 1100 SERIES OF LANDSCAPE DWGS.

DMRC LEGENDS	
EST- EMERGENCY STAIRCASE	BUILDING LINE PHASE-1
FST- FIREMAN STAIRCASE	BASEMENT LINE PHASE-1
AES- ESCALATOR + STAIRCASE	BASEMENT LINE PHASE-2
ALT- LIFT	SERVICE GALLERY

LEGEND	
--- SITE BOUNDARY	--- DMRC SUBWAY/STATION
--- PHASE-2 LINE	---

LEGEND (EXACT LOCATION)	
---	---
---	---

SITE AREA = 89.72 Ha
= 8,97,200 SQM

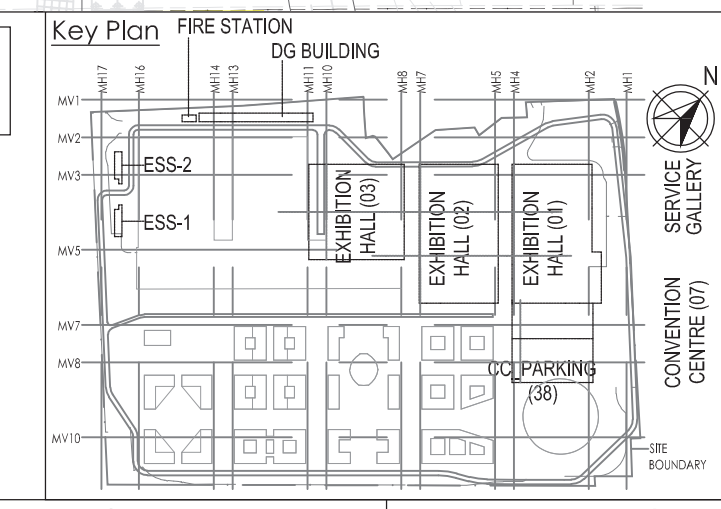

Owner / Employer

India International Convention & Exhibition Centre Limited
Room No. 402A, Ministry of Commerce & Industry,
20th Floor, New Delhi - 110011, India

Department of Industrial Policy and Promotion
Ministry of Commerce & Industry
Government of India

Knowledge Partner

Delhi Mumbai Industrial Corridor
Development Corporation
Room No. 341 & 3rd Floor, New Delhi - 110011, India

Employer's Representative
Employer Engineer
Programme Management Consultant (PMC)

AECOM

Primary Engineering Architecture Consultants (PEAC)
AECOM
No. 27, Nehru Building, Green Park,
20049 Noida, India

EPC Contractor

L&T Construction
Buildings & Factories
Plot No. 18, Sector 22, Indira Park,
Gurgaon, Haryana - 122001, India

EPC Contractor's Representatives

Design Consultant
Engineering Design and Research Center (EDRC)
L&T Construction - Buildings & Factories

Architectural Consultant
AROP
Arrop Associates Pvt. Ltd.
A-12, Park Road, Gurgaon, Haryana - 122001, India

Structural Proof Consultant
Indian Institute of Technology (IIT) Madras
Sector 25, Dwarka, New Delhi - 110029, India

MEP Proof Consultant
Egis India Consulting Engineers Pvt. Ltd.
Plot No. 18, Sector 22, Indira Park,
Gurgaon, Haryana - 122001, India

ICT Proof Consultant
CR Consulting Engineers Pvt. Ltd.
401/1, 3rd Floor, Naraina Arcade,
20 Community Road, New Delhi - 110028, India

EPC Contractor

L&T Construction
Buildings & Factories

JOB No : 017203
Project Name
DESIGN AND CONSTRUCTION OF INDIA
INTERNATIONAL CONVENTION & EXPO CENTRE
SECTOR 25, DWARKA, NEW DELHI, INDIA
Drawing Status
GOOD FOR CONSTRUCTION (GFC)
Drawing No
A 00 0003
Rev. No
R0

Title :
MASTER PLAN PHASE-1

EDRC DWG No :
017203-A-SF-00-WD-0003

Scale
1:1250


Sheet Size
A0





NO	ISSUED FOR GFC					
		06.05.20	N	HV	AM	AC
REV	DESCRIPTION	DATE	DSGN	DRWN	CHKD	APPD
Revisions ARCHITECTURE STRUCTURAL ELECTRICAL ELY SYSTEM HVAC						
CHECKED BY	SIGN	DATE	CHECKED BY	SIGN	DATE	


 EPC Contractor	 L&T Construction Buildings & Facilities		
IOS No. : 017203			
Project Name			
DESIGN AND CONSTRUCTION OF INDIA INTERNATIONAL CONVENTION & EXHIBIT CENTRE			
SECTOR 25, DWARKA, NEW DELHI, INDIA			
Drawing Status			
GOOD FOR CONSTRUCTION (GFC)			
Drawing No.		Rev. No.	
A	00	0051	R0
Title : COMBINED BASEMENT -4 FLOOR OVERALL PLAN			
EDRC DWG No. : 017203-4-SP-00-WD-0051		Scale 1:1000	Sheet Size A0

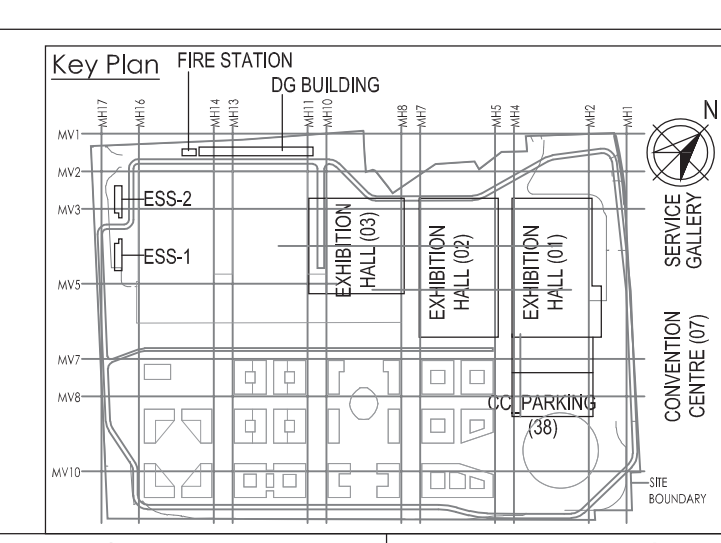



NO	ISSUED FOR GFC					
		06.05.20	N	HV	AM	AC
REV	DESCRIPTION	DATE	DSGN	DRWN	CHKD	APPD
Revisions						
ARCHITECTURE			PPS			
STRUCTURAL			PHE			
ELECTRICAL			GEOTECH			
ELY SYSTEM						
HVAC						
CHECKED BY	SIGN	DATE	CHECKED BY	SIGN	DATE	

EPS Contractor  L&T Construction Buildings & Factories			
IOS No. : 017203			
Project Name			
DESIGN AND CONSTRUCTION OF INDIA INTERNATIONAL CONVENTION & EXHIBIT CENTRE			
SECTOR 25, DWARKA, NEW DELHI, INDIA			
Drawing Status			
GOOD FOR CONSTRUCTION (GFC)			
Drawing No.			
A	00	0052	R0
Title :			
COMBINED BASEMENT - 3 FLOOR OVERALL PLAN			
EDRC DWG No. : 017203-A-SP-00-WD-0052			
Scale		Sheet Size	
1:1000		A0	

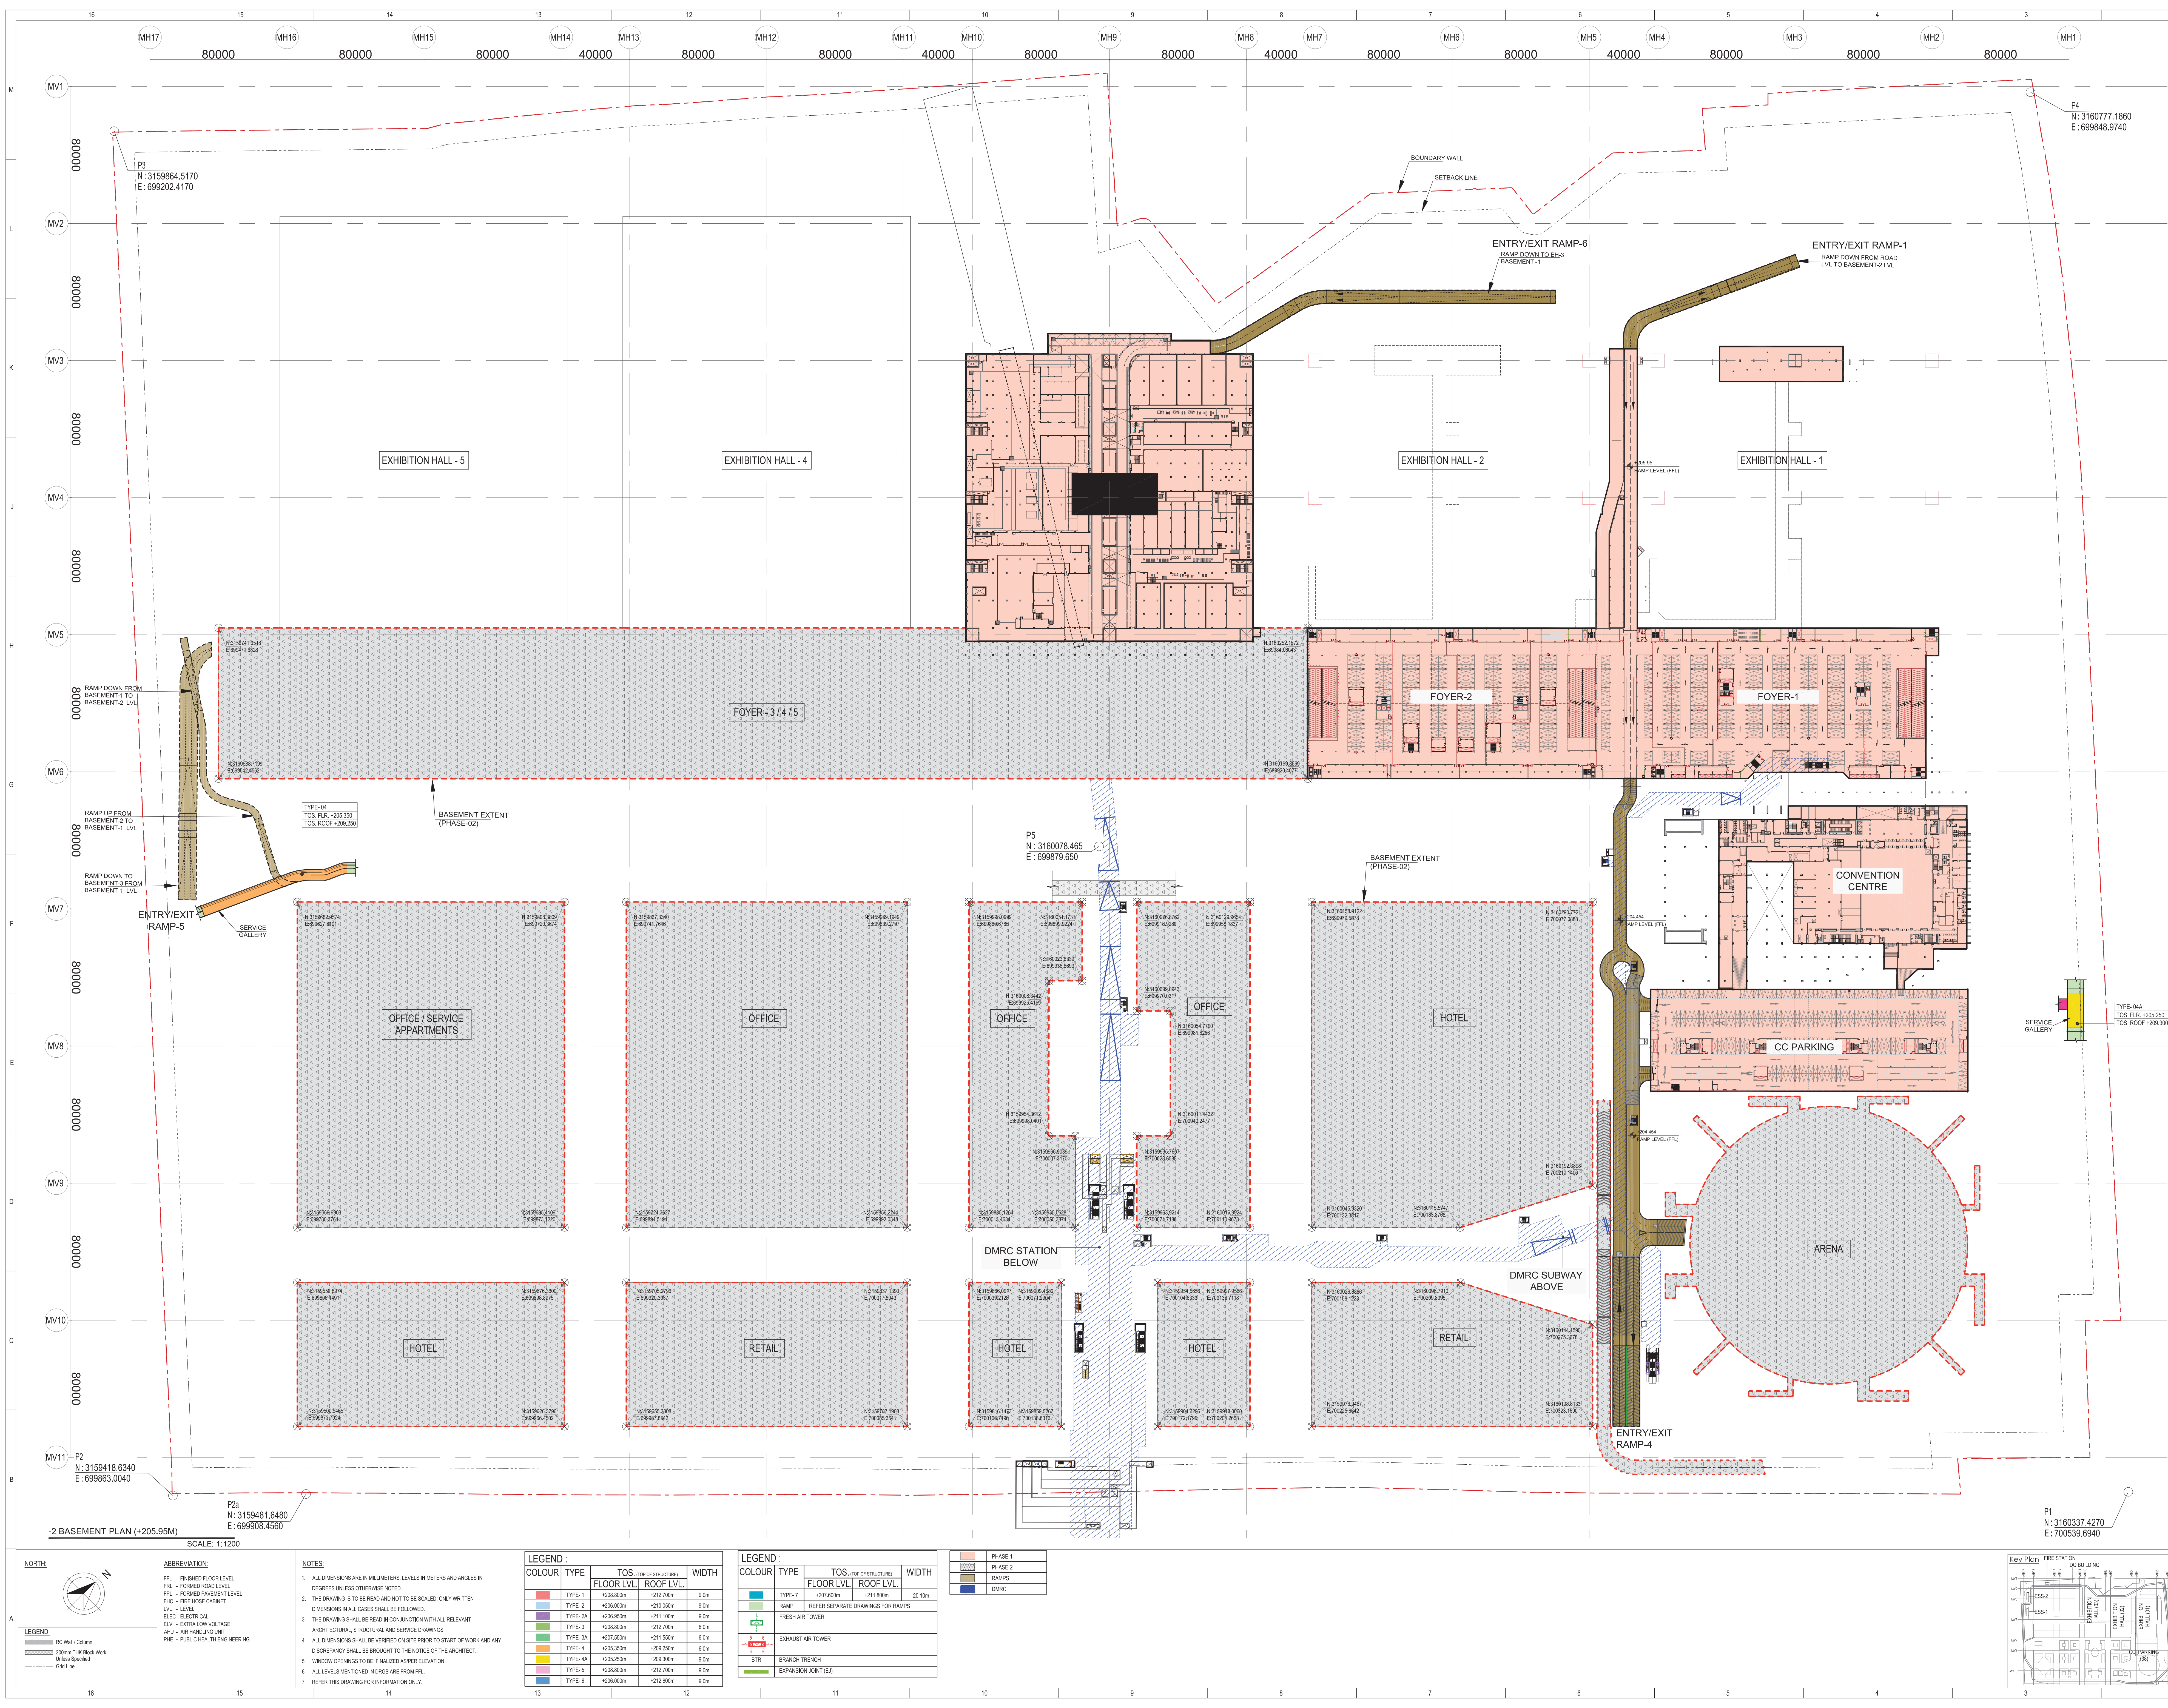

Owner / Employer

India International Convention & Exhibition Centre Limited
Room No. 341 & 342, Ministry of Commerce & Industry,
BPM, Jangpore Chowk, New Delhi - 110011, India

**Department of Industrial Policy and
Promotion Ministry of Commerce & Industry
Government of India**

Knowledge Partner

DMICDC
Delhi Mumbai Industrial Corridor
Development Corporation
Room No. 341 & 342, Ministry of Commerce & Industry,
BPM, Jangpore Chowk, New Delhi - 110011, India

Employer's Representative

AECOM
Employer Engineer
Programme Management Consultant (PMC)

Primary Engineering Architecture Consultants (PEAC)

idm **CPKUREJA**
No. 27, Nehru Park Building, Green Park,
20049 Noida, India

EPC Contractor

L&T Construction
Buildings & Factories
Moult Road, Sector 10, Gurgaon,
Haryana - 122001

EPC Contractor's Representatives

Design Consultant
Engineering Design and Research Center (EDRC)
L&T Construction - Buildings & Factories

Architectural Consultant

ARCOP Arcop Associates Pvt. Ltd.
A-13, Park Road, New Delhi - 110048, India

Structural Proof Consultant

Indian Institute of Technology (IIT) Madras
Sector Road, Opposite to C. L. R. A. Road,
Chennai - 600035

MEP Proof Consultant

Egis India Consulting Engineers Pvt. Ltd.
Plot No. 16, Sector 32, Indira Park, New Delhi - 110016, India

ICT Proof Consultant

CR CR Consulting Engineers Pvt. Ltd.
4/71, 3rd Floor, Naraina Arcade,
26, Connaught Place, New Delhi - 110029, India

Certification

EPC Contractor

Design Consultant

Architectural Consultant

Proof Consultant

Structural **MEP** **ICT**

PEAC

Issued by:
Employer / Employer's Engineer

REV. NO. 017203

Project Name
DESIGN AND CONSTRUCTION OF INDIA
INTERNATIONAL CONVENTION & EXPO CENTRE
SECTOR 25, DWARKA, NEW DELHI, INDIA

Drawing Status
GOOD FOR CONSTRUCTION (GFC)

Drawing No
A 00 0053

Rev. No
R0

Title:
COMBINED BASEMENT -2 FLOOR
OVERALL PLAN

EDRC DWG No:
O17203-A-SP-00-WD-0053

Scale
1:1200

Sheet Size
A0

NOTES:

1. ALL DIMENSIONS ARE IN MILLIMETERS, LEVELS IN METERS AND ANGLES IN DEGREES UNLESS OTHERWISE NOTED.

2. THE DRAWING IS TO BE READ AND NOT TO BE SCALED; ONLY WRITTEN DIMENSIONS IN ALL CASES SHALL BE FOLLOWED.

3. THE DRAWING SHALL BE READ IN CONJUNCTION WITH ALL RELEVANT ARCHITECTURAL, STRUCTURAL AND SERVICE DRAWINGS.

4. ALL DIMENSIONS SHALL BE VERIFIED ON SITE PRIOR TO START OF WORK AND ANY DISCREPANCY SHALL BE BROUGHT TO THE NOTICE OF THE ARCHITECT.

5. WINDOW OPENINGS TO BE FINALIZED AFTER ELEVATION.

6. ALL LEVELS MENTIONED IN CIRCLES ARE FROM FFL.

7. REFER THIS DRAWING FOR INFORMATION ONLY.

LEGEND:

COLOUR	TYPE	T.O.S. (TOP OF STRUCTURE)	FLOOR LVL.	ROOF LVL.	WIDTH
Red	TYPE-1	+208.000m	+212.700m	0.0m	
Blue	TYPE-2	+209.000m	+213.000m	0.0m	
Green	TYPE-3	+209.000m	+211.000m	0.0m	
Yellow	TYPE-4	+209.000m	+212.000m	0.0m	
Purple	TYPE-5	+209.000m	+211.500m	0.0m	
Orange	TYPE-6	+209.000m	+212.000m	0.0m	

LEGEND:

COLOUR	TYPE	T.O.S. (TOP OF STRUCTURE)	FLOOR LVL.	ROOF LVL.	WIDTH
Blue	TYPE-1	+207.000m	+211.000m	20.10m	
Red	TYPE-2	+207.000m	+211.000m	20.10m	
Green	TYPE-3	+207.000m	+211.000m	20.10m	
Yellow	TYPE-4	+207.000m	+211.000m	20.10m	
Purple	TYPE-5	+207.000m	+211.000m	20.10m	
Orange	TYPE-6	+207.000m	+211.000m	20.10m	

Blue	TYPE-1	+207.000m	+211.000m	20.10m	
Red	TYPE-2	+207.000m	+211.000m	20.10m	
Green	TYPE-3	+207.000m	+211.000m	20.10m	
Yellow	TYPE-4	+207.000m			

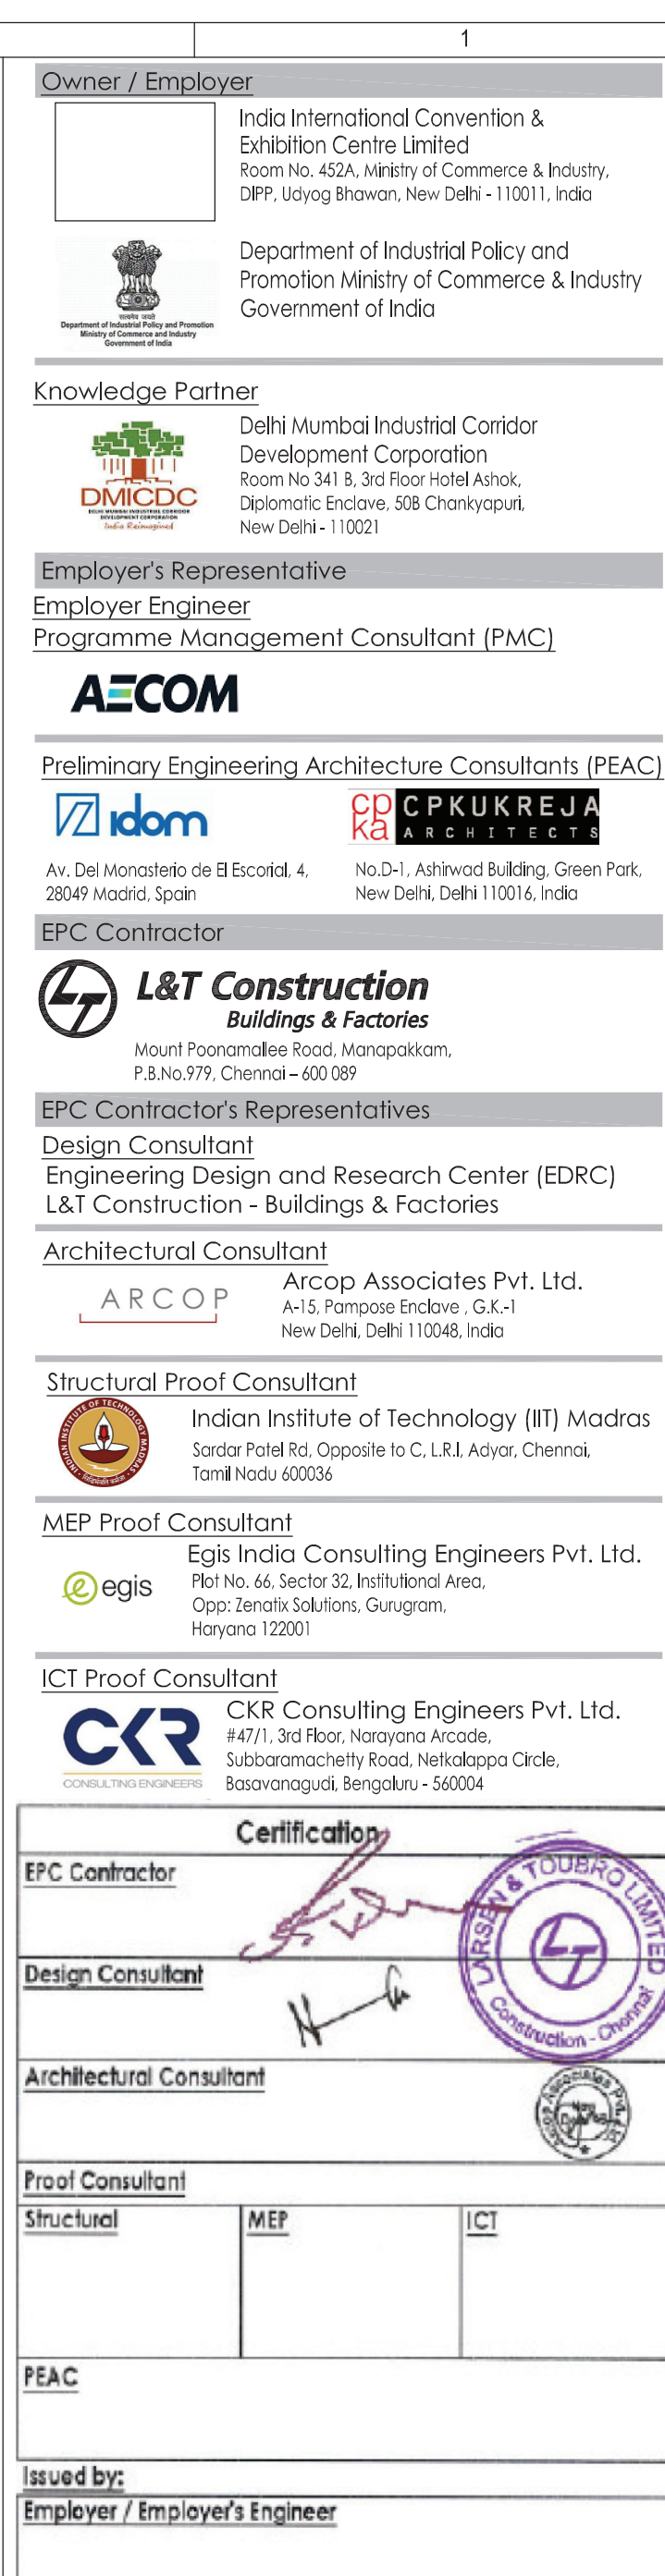

--	--

90	ISSUED FOR GFC		<i>AB</i>	<i>AB</i>	<i>AB</i>	<i>AB</i>
----	----------------	--	-----------	-----------	-----------	-----------


REV	DESCRIPTION	DATE	DSGN	DRWN	CHKD	APPD
Revisions						
ARCHITECTURE			FPS			
STRUCTURAL			FHE			
ELECTRICAL			GEOTECH			
ELV SYSTEM						
HVAC						
CHECKED BY	SIGN	DATE	CHECKED BY	SIGN	DATE	

EPC Contractor  L&T Construction Buildings & Factories	
JOB No : Q17203	
Project Name	
DESIGN AND CONSTRUCTION OF INDIA	

INTERNATIONAL CONVENTION & EXPO CENTRE SECTOR 25, DWARKA, NEW DELHI, INDIA			
Drawing Status GOOD FOR CONSTRUCTION (GFC)			
Drawing No		Rev. No	
A	00	0054	R0

Title : COMBINED BASEMENT -1 FLOOR
OVERALL PLAN

EDRC DWG No : 017203-A-SP-00-WD-0054	Scale	Sheet Size
	1:1200	A0

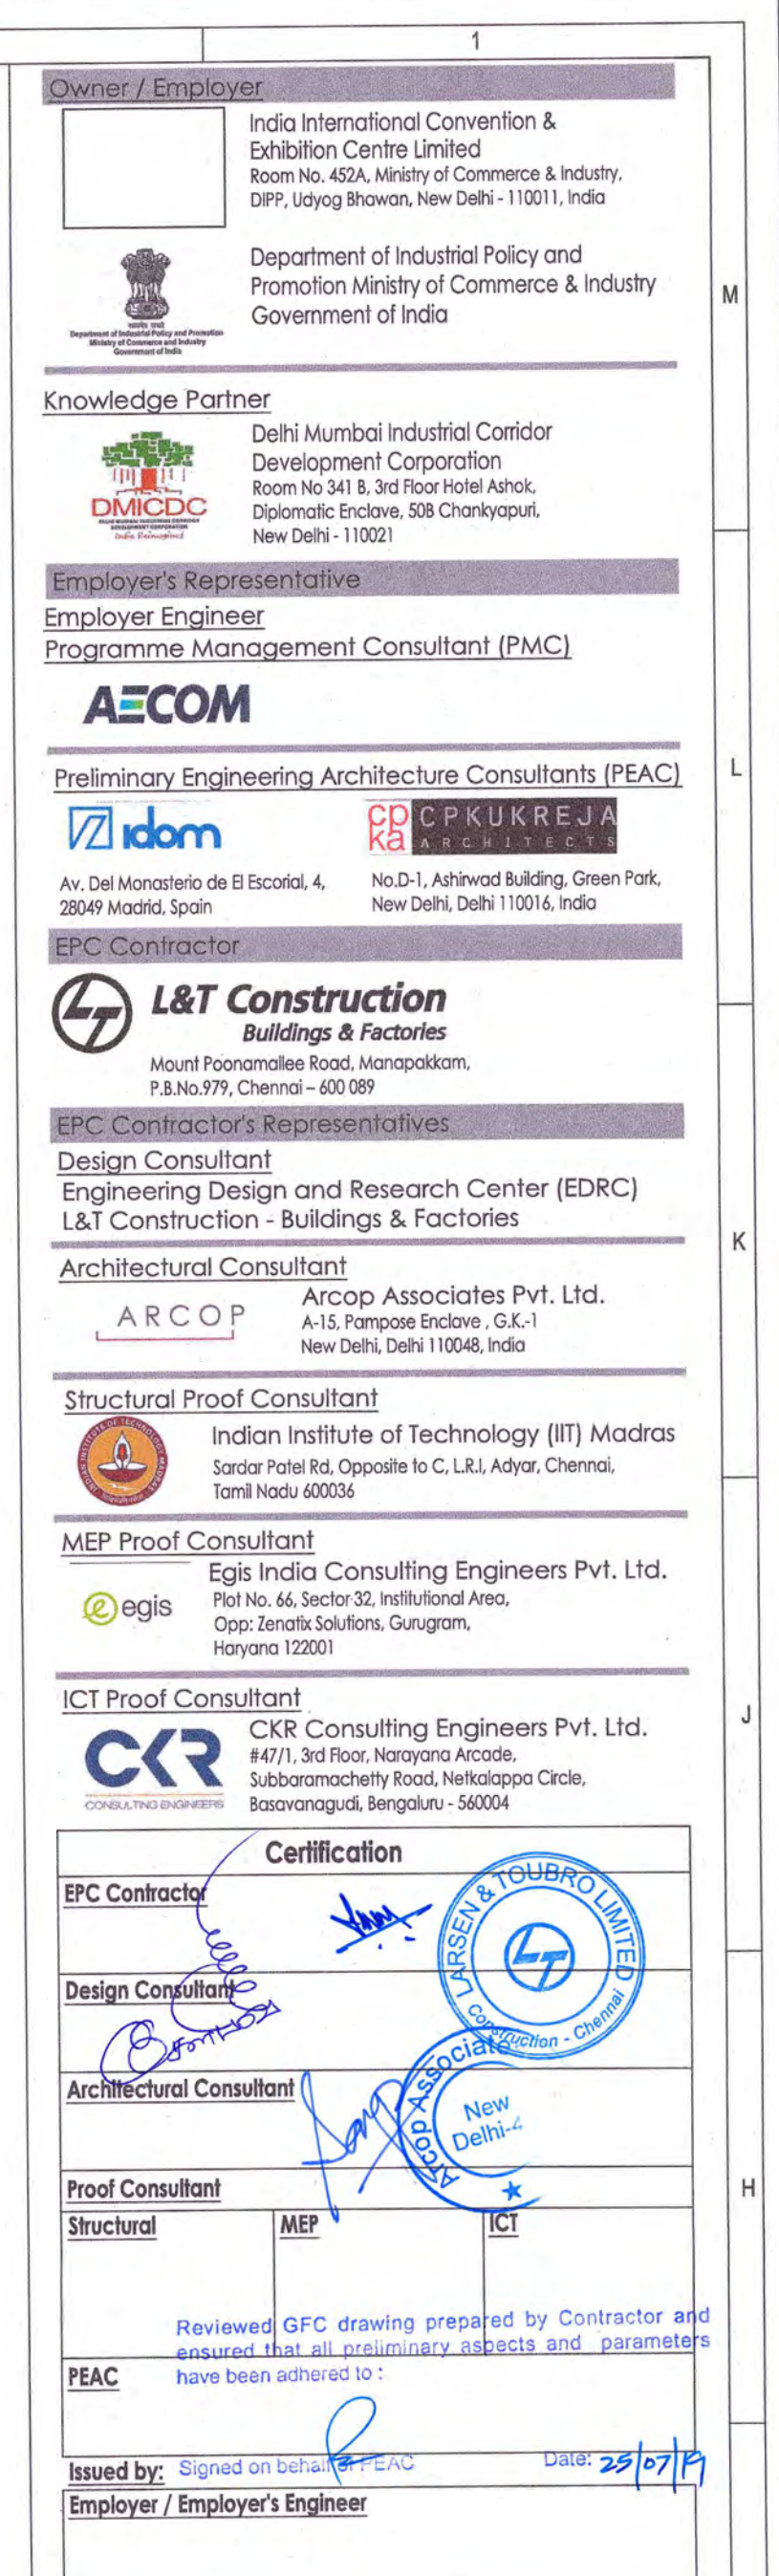


B1006	ADMITT. LIFT	2.18	2.28	4.28	B1018	INTERPRETER CONC. CORE H	2.18	2.2	4.28	B1042	REWARD B	18.86	-42.15	783.15	B1066	HAZ. ROOM	6.51	7.66	62.07	B1090	PUBLIC TO (H)	2.04	0.5	2.54	B1114	PUBLIC TO (H)	2.04	0.5	2.54
B1007	ADMITT. LIFT	2.18	2.28	4.28	B1019	INTERPRETER CONC. CORE H	2.18	2.2	4.28	B1043	REWARD B	18.86	-42.15	783.15	B1067	HAZ. ROOM	6.51	7.66	62.07	B1091	PUBLIC TO (H)	2.04	0.5	2.54	B1115	PUBLIC TO (H)	2.04	0.5	2.54
B1008	ADMITT. LIFT	2.18	2.28	4.28	B1020	INTERPRETER CONC. CORE H	2.18	2.2	4.28	B1044	REWARD B	18.86	-42.15	783.15	B1068	HAZ. ROOM	6.51	7.66	62.07	B1092	PUBLIC TO (H)	2.04	0.5	2.54	B1116	PUBLIC TO (H)	2.04	0.5	2.54
B1048	ADMITT. LIFT	2.18	2.28	4.28	B1060	INTERPRETER CONC. CORE H	2.18	2.2	4.28	B1084	REWARD B	18.86	-42.15	783.15	B1108	HAZ. ROOM	6.51	7.66	62.07	B1132	PUBLIC TO (H)	2.04	0.5	2.54	B1156	PUBLIC TO (H)	2.04	0.5	2.54
B1049	ADMITT. LIFT	2.18	2.28	4.28	B1061	INTERPRETER CONC. CORE H	2.18	2.2	4.28	B1085	REWARD B	18.86	-42.15	783.15	B1109	HAZ. ROOM	6.51	7.66	62.07	B1133	PUBLIC TO (H)	2.04	0.5	2.					

GENERAL NOTES:

1. ALL DIMENSIONS ARE IN MILLIMETERS, LEVELS IN METERS AND ANGLES IN DEGREES UNLESS OTHERWISE NOTED.
2. THE DRAWING IS TO BE READ AND NOT TO BE SCALED; ONLY WRITTEN DIMENSIONS SHALL BE FOLLOWED.
3. THE DRAWING SHALL BE READ IN CONJUNCTION WITH ALL RELEVANT ARCHITECTURAL, STRUCTURAL AND MEP DRAWINGS.
4. ALL DIMENSIONS SHALL BE NOTED & USED PRIOR TO START OF WORK AND ANY DISCREPANCY SHALL BE BROUGHT TO THE NOTICE OF THE ARCHITECT.
5. ALSO CORRESPOND TO THE DRAWING.
6. FOR EXTERNAL FINISHES LEGEND, REFER DWG NO. A-201, 202 & A-301, 302.

ISO	GOOD FOR CONSTRUCTION	10-06-18	NR	GS
MLC	GOOD FOR CONSTRUCTION	00-11-18	SR	NR
ISO	GOOD FOR CONSTRUCTION	00-12-18	SR	NR
REV	DESCRIPTION	DATE	DESIGN	CHECK

Revisions		PPS	
ARCHITECTURE	STRUCTURAL	PPNG	
ELECTRICAL	MEP		
EVE SYSTEM	GE		
MEP	OR		
CHECKED BY	SRN	DATE	CHECKED BY

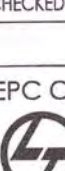

L&T Construction
Buildings & Factories



JOB No: 017203

Project Name
**DESIGN AND CONSTRUCTION OF INDIA
 INTERNATIONAL CONVENTION & EXPO CENTRE**
 SECTOR 25, DWARKA, NEW DELHI, INDIA





Drawing Status **(GOOD FOR CONSTRUCTION)**
GOOD FOR CONSTRUCTION (GFC)

Drawing No. **A 07** Rev. No. **R0**

Title:
**CONVENTION CENTRE
 BASEMENT-1 PLAN**

EDRC DWG NO: **017203 - A - SP - 07 - WD - 0010** Scale: 1:200 Sheet Size: A0

 Ministry of Skill Development and Entrepreneurship	Director, Emeritus India International Convention & Exhibition Centre Limited B-Block, 4th, Ministry of Commerce & Industry, Plot 1/FFB, New Delhi - 110011, India Department of Industrial Policy and Promotion Ministry of Commerce & Industry Government of India
Knowledge Partner Delli Mumbai Airport Corridor Development Corporation B-Block 4th, 3rd floor, Ministry of Commerce & Industry, Plot 1/FFB, New Delhi - 110011, India	
Employment Representative Employer Engineer Programme Management Consultant (PMC)	
AECOM	
Preliminary Engineering Architecture Consultants (PEAC)   Ar. Del Madras, 10/ Elizabet, 4, 26/49 Madras, India Na. 1, 1st National Building, Green Park, New Delhi, Delhi 110014, India	
SEPC Contractor	
 L&T Construction Buildings & Facilities Mount Road, Pondicherry, Madras, (P) P 11, New Chennai - 605009	
PEAC Consultants	
Design Consultant Engineering Design and Research Center (EDRC), L&T Construction - Buildings & Facilities Architectural Consultant  AROP Arrop Associates Pvt. Ltd. A-13, Panna Road, Delhi 110042, India	
Structural Proof Consultant  India Institute of Technology (IIT) Madras Indian Institute of Technology (IIT) Madras Chennai 600025	
MEP Proof Consultant  eegis India Consulting Engineers Pvt. Ltd. Plot No. 44, Sector 25, Indirapuram, Gurgaon, Haryana 122002	
ICI Proof Consultant  CCR CCR Consulting Engineers Pvt. Ltd. Plot No. 1, 3rd floor, Naraina, New Delhi Indraprastha Park, New Delhi, India New Delhi 110028	
Certification IFPC Contracte Design Consultant Architectural Consultant Proof Consultant Structural MEP ICI	
Approved Signature Signature Signature	
PEAC	
Issued by: Employer / Employer's Engineer	

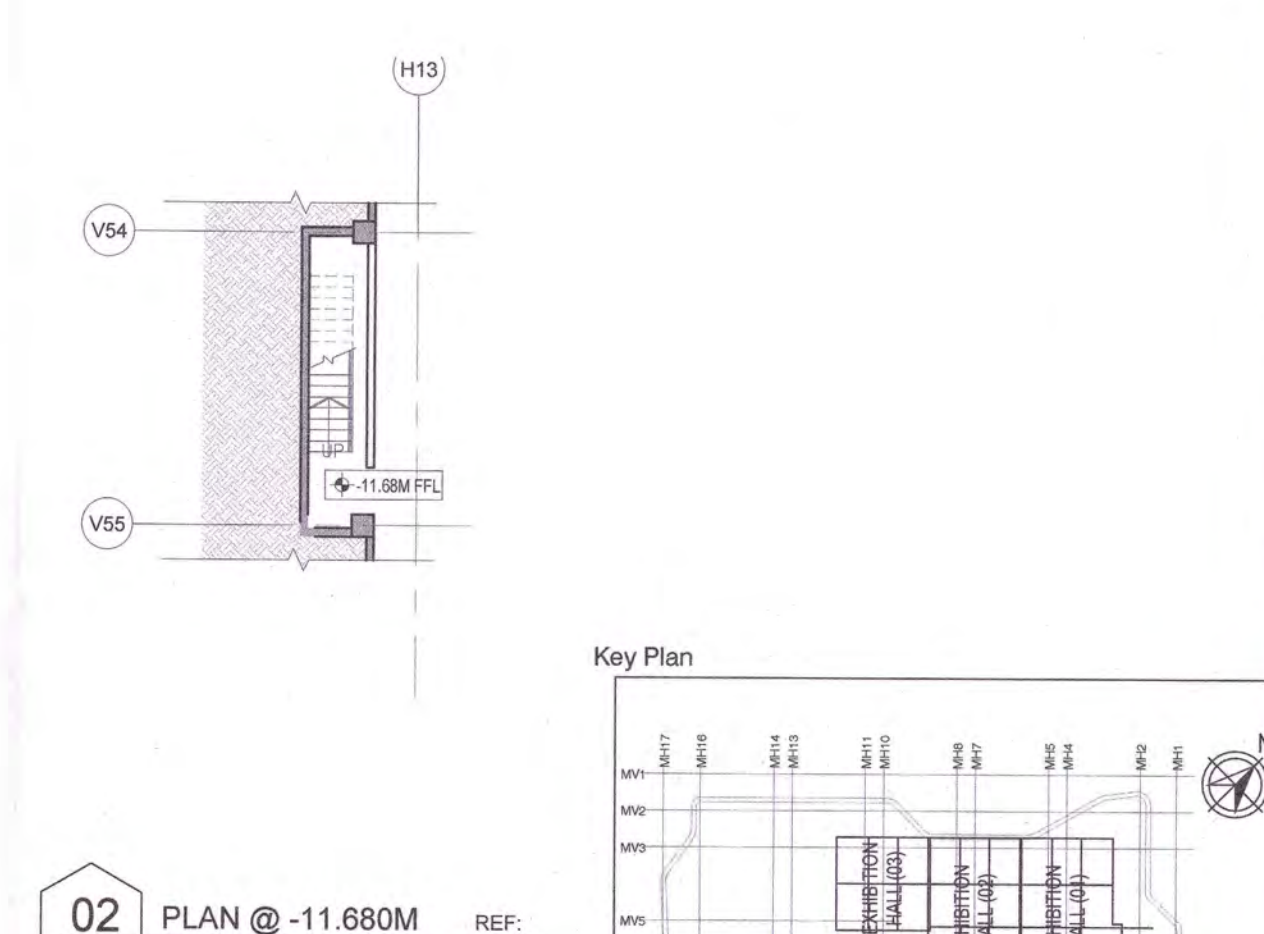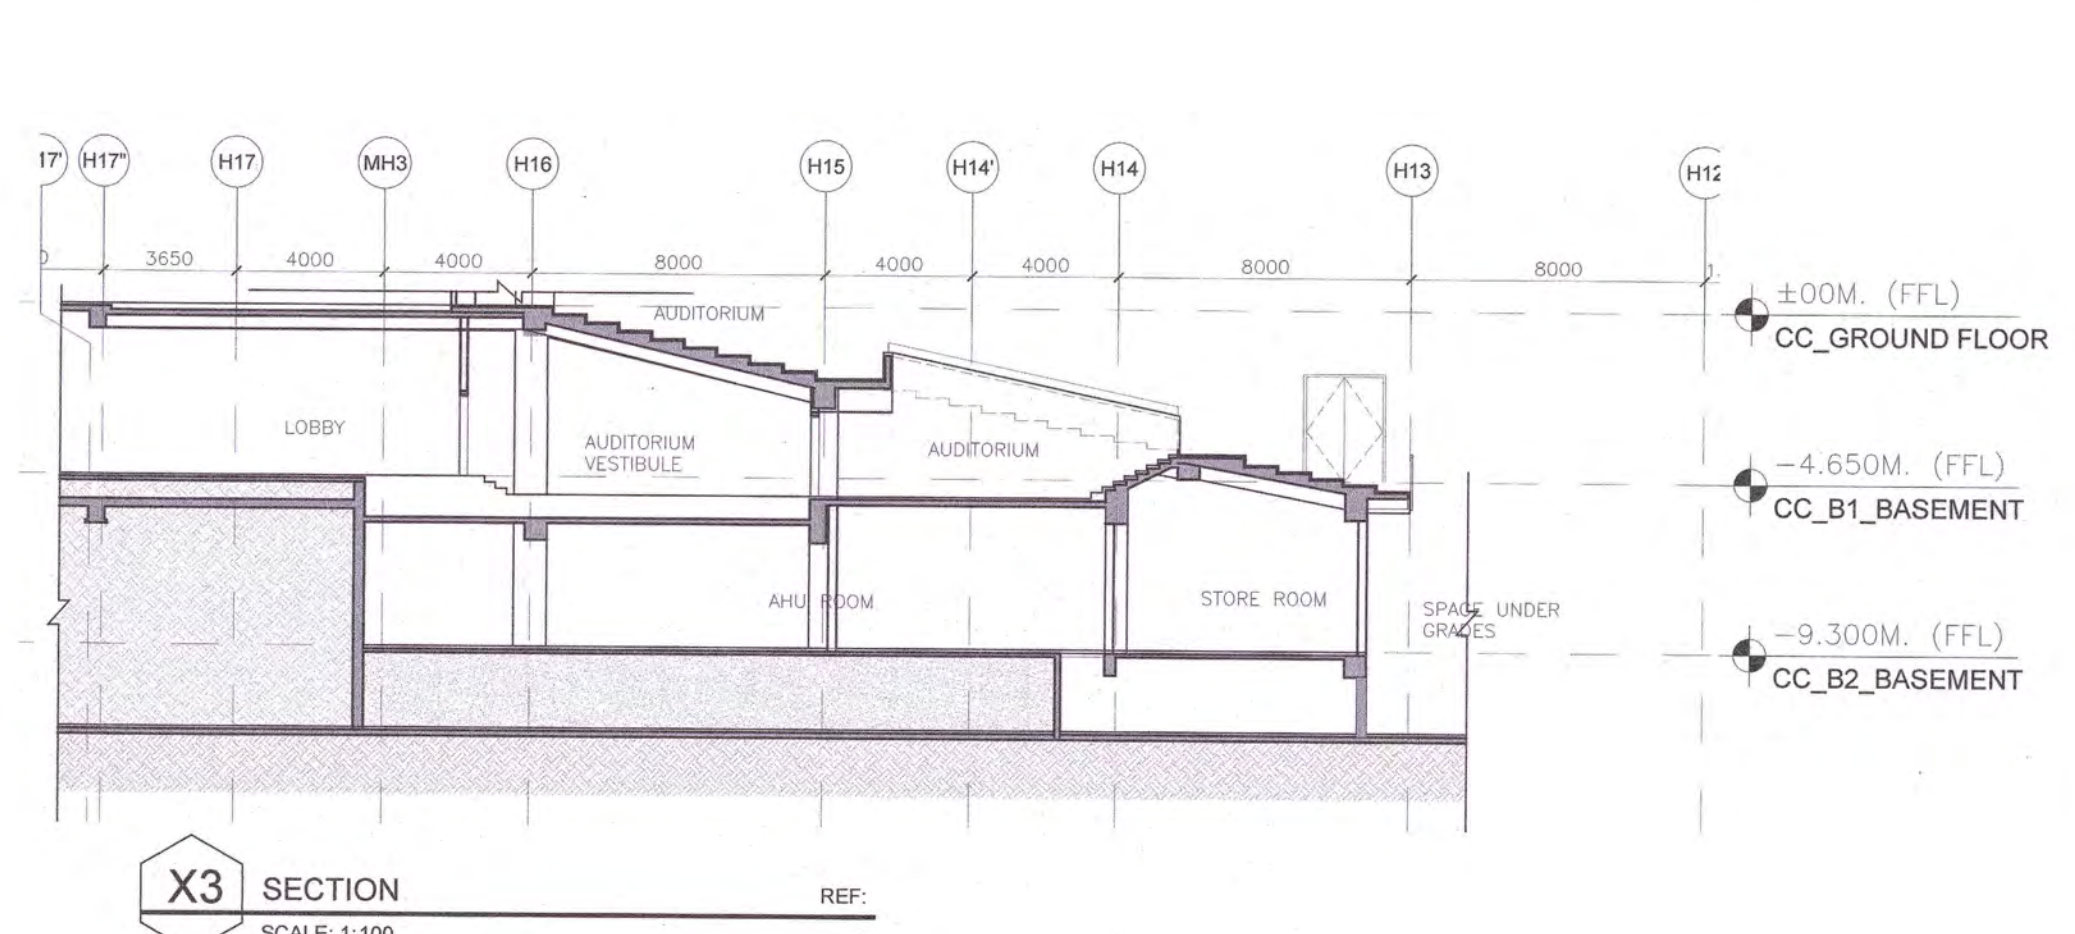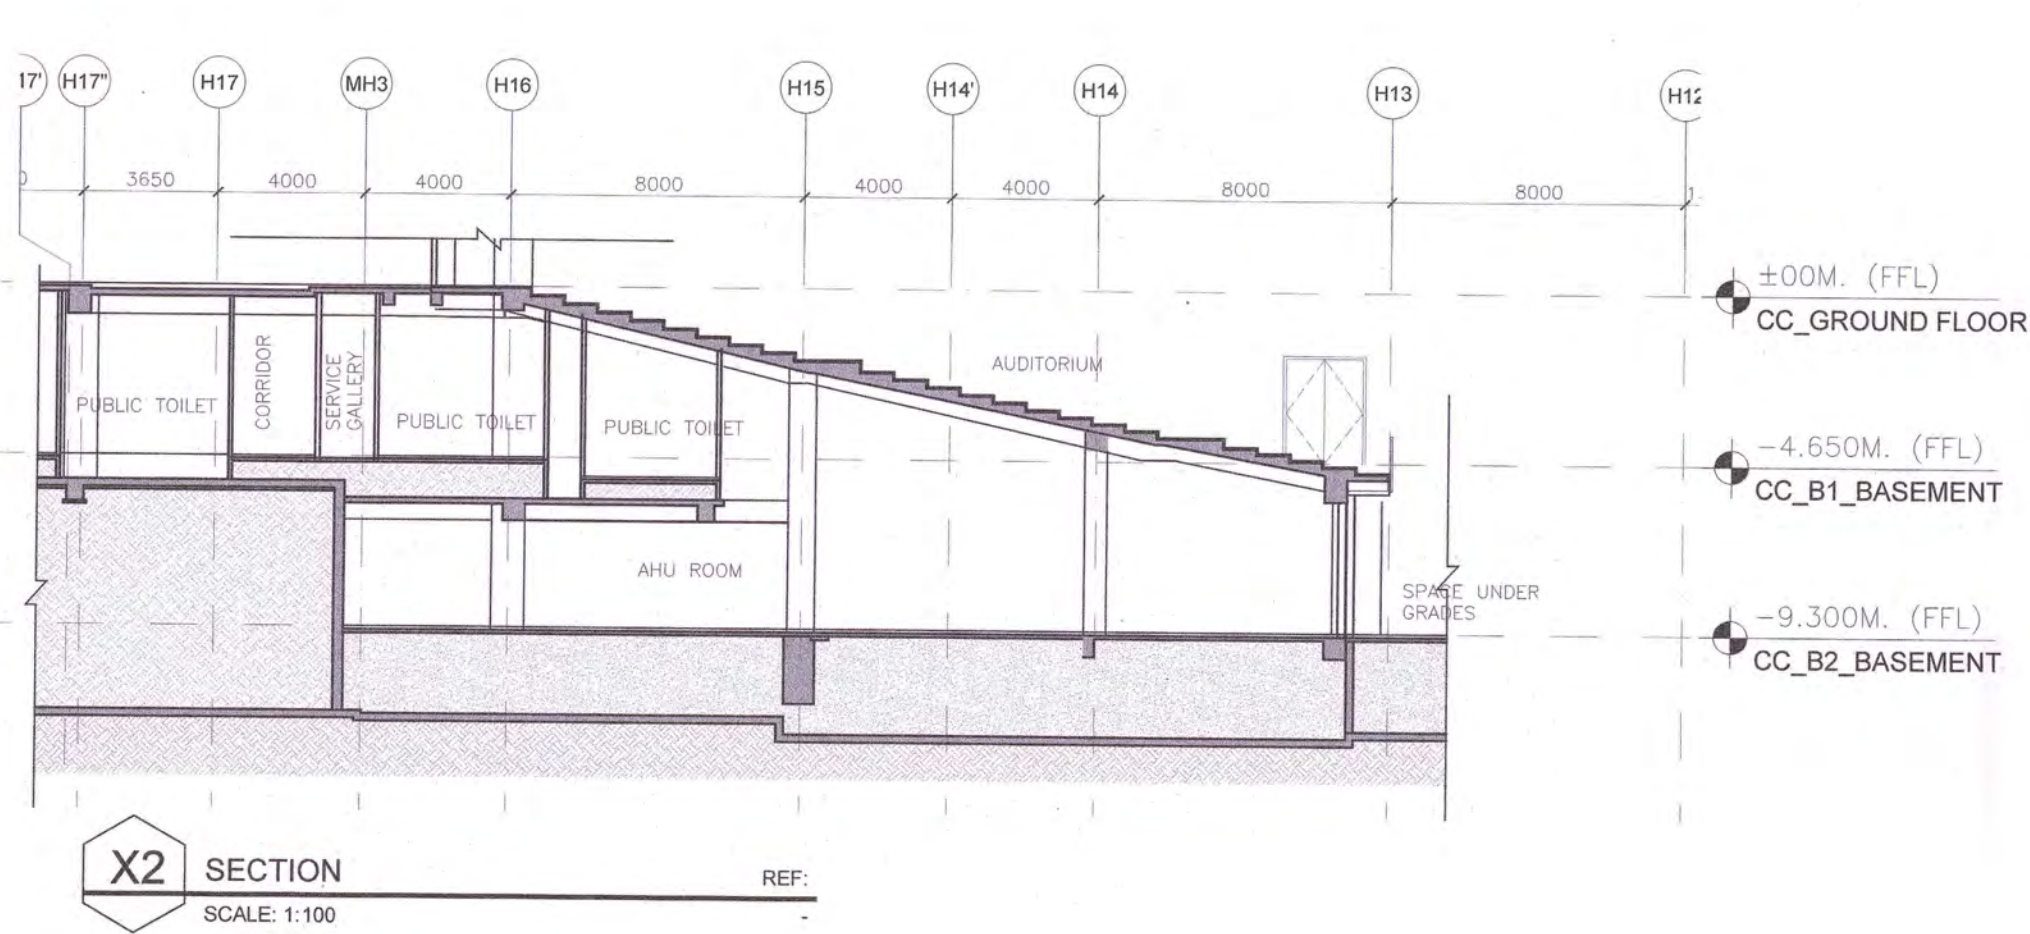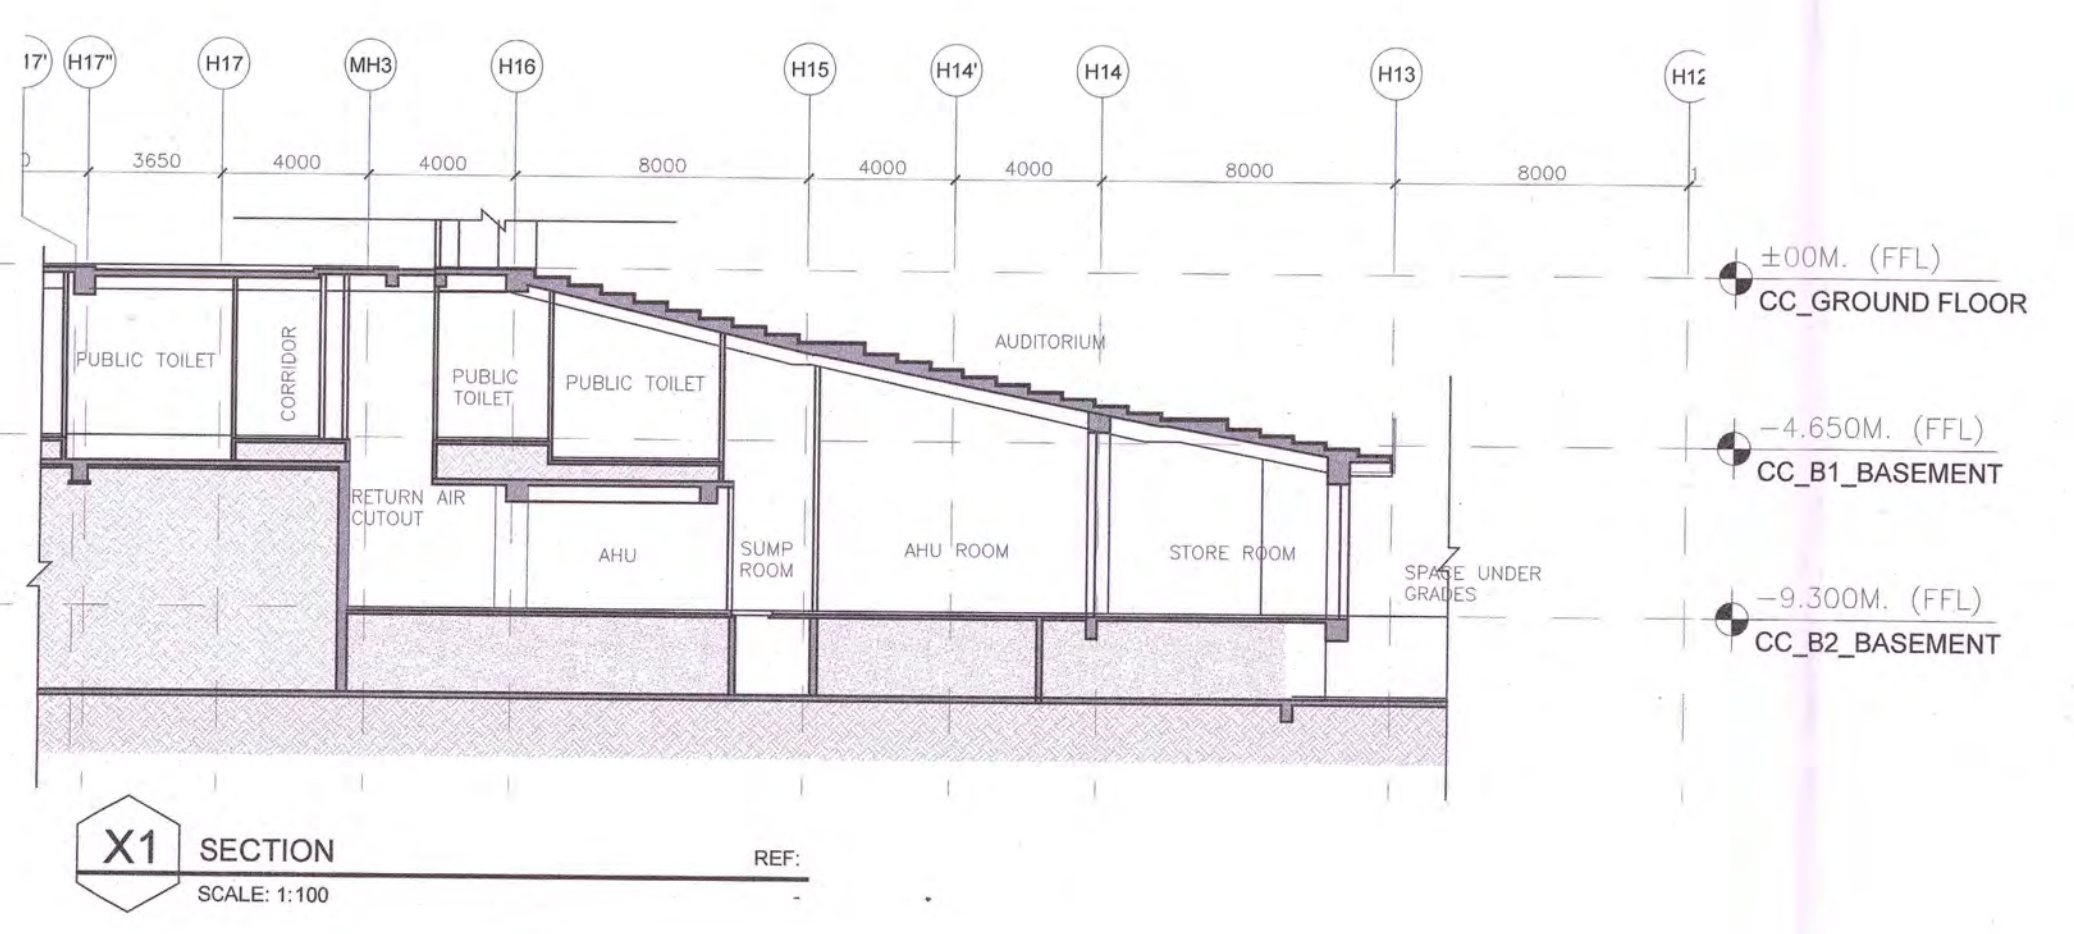


- GENERAL NOTES:**
1. ALL DIMENSIONS ARE IN MILLIMETERS, LEVELS IN METERS AND ANGLES IN DEGREES (UNLESS OTHERWISE NOTED).
 2. THE DRAWING IS TO BE READ AND NOT TO BE SCALED; ONLY WRITTEN DIMENSIONS SHALL BE FOLLOWED.
 3. THE DRAWING SHALL BE READ IN CONJUNCTION WITH ALL RELEVANT ARCHITECTURAL, STRUCTURAL AND MEP DRAWINGS.
 4. ALL DIMENSIONS SHALL BE VERIFIED AT SITE PRIOR TO START OF WORK AND ANY DISCREPANCY SHALL BE BROUGHT TO THE NOTICE OF THE ARCHITECT.
 5. +0.00 CORRESPONDS TO +213.56M.
 6. FOR EXTERNAL FINISHES LEGEND, REFER DWG NO. A-201, 202 & A-301, 302.

80	GOODS FOR CONSTRUCTION	18-01-15	SS	SR	NK	CS
81	GOODS FOR CONSTRUCTION	20-01-15	SS	SR	NK	CS
82	GOODS FOR CONSTRUCTION	24-01-16	SS	TR	NK	CS
REV	DESCRIPTION	DATE	DESIGN	DRWEN	CHD	APPRO

Revisions

ARCHITECTURE		PPS	
STRUCTURAL		FFWG	
ELECTRICAL		PIE	
ELEVATION		CS	
MEAC		GEORGIN	
CHECKED BY	SIGN	DATE	CHECKED BY
			SIGN
			DATE

L&T Construction Buildings & Facilities			
JOB No : 017203			
Project Name DESIGN AND CONSTRUCTION OF INDIA INTERNATIONAL CONVENTION & EXPO CENTRE SECTOR 25, DWARKA, NEW DELHI, INDIA			
Drawing Status		GOOD FOR CONSTRUCTION	
GOOD FOR CONSTRUCTION (GFC)			
Drawing No		Rev. No	
07	020	R0	
Title : CONVENTION CENTRE BASEMENT-2 PLAN			
EDRG DWG No : 017203 - A - SP - 07 - WD - 0020			
Scale :		Sheet Size	
1:200		A0	

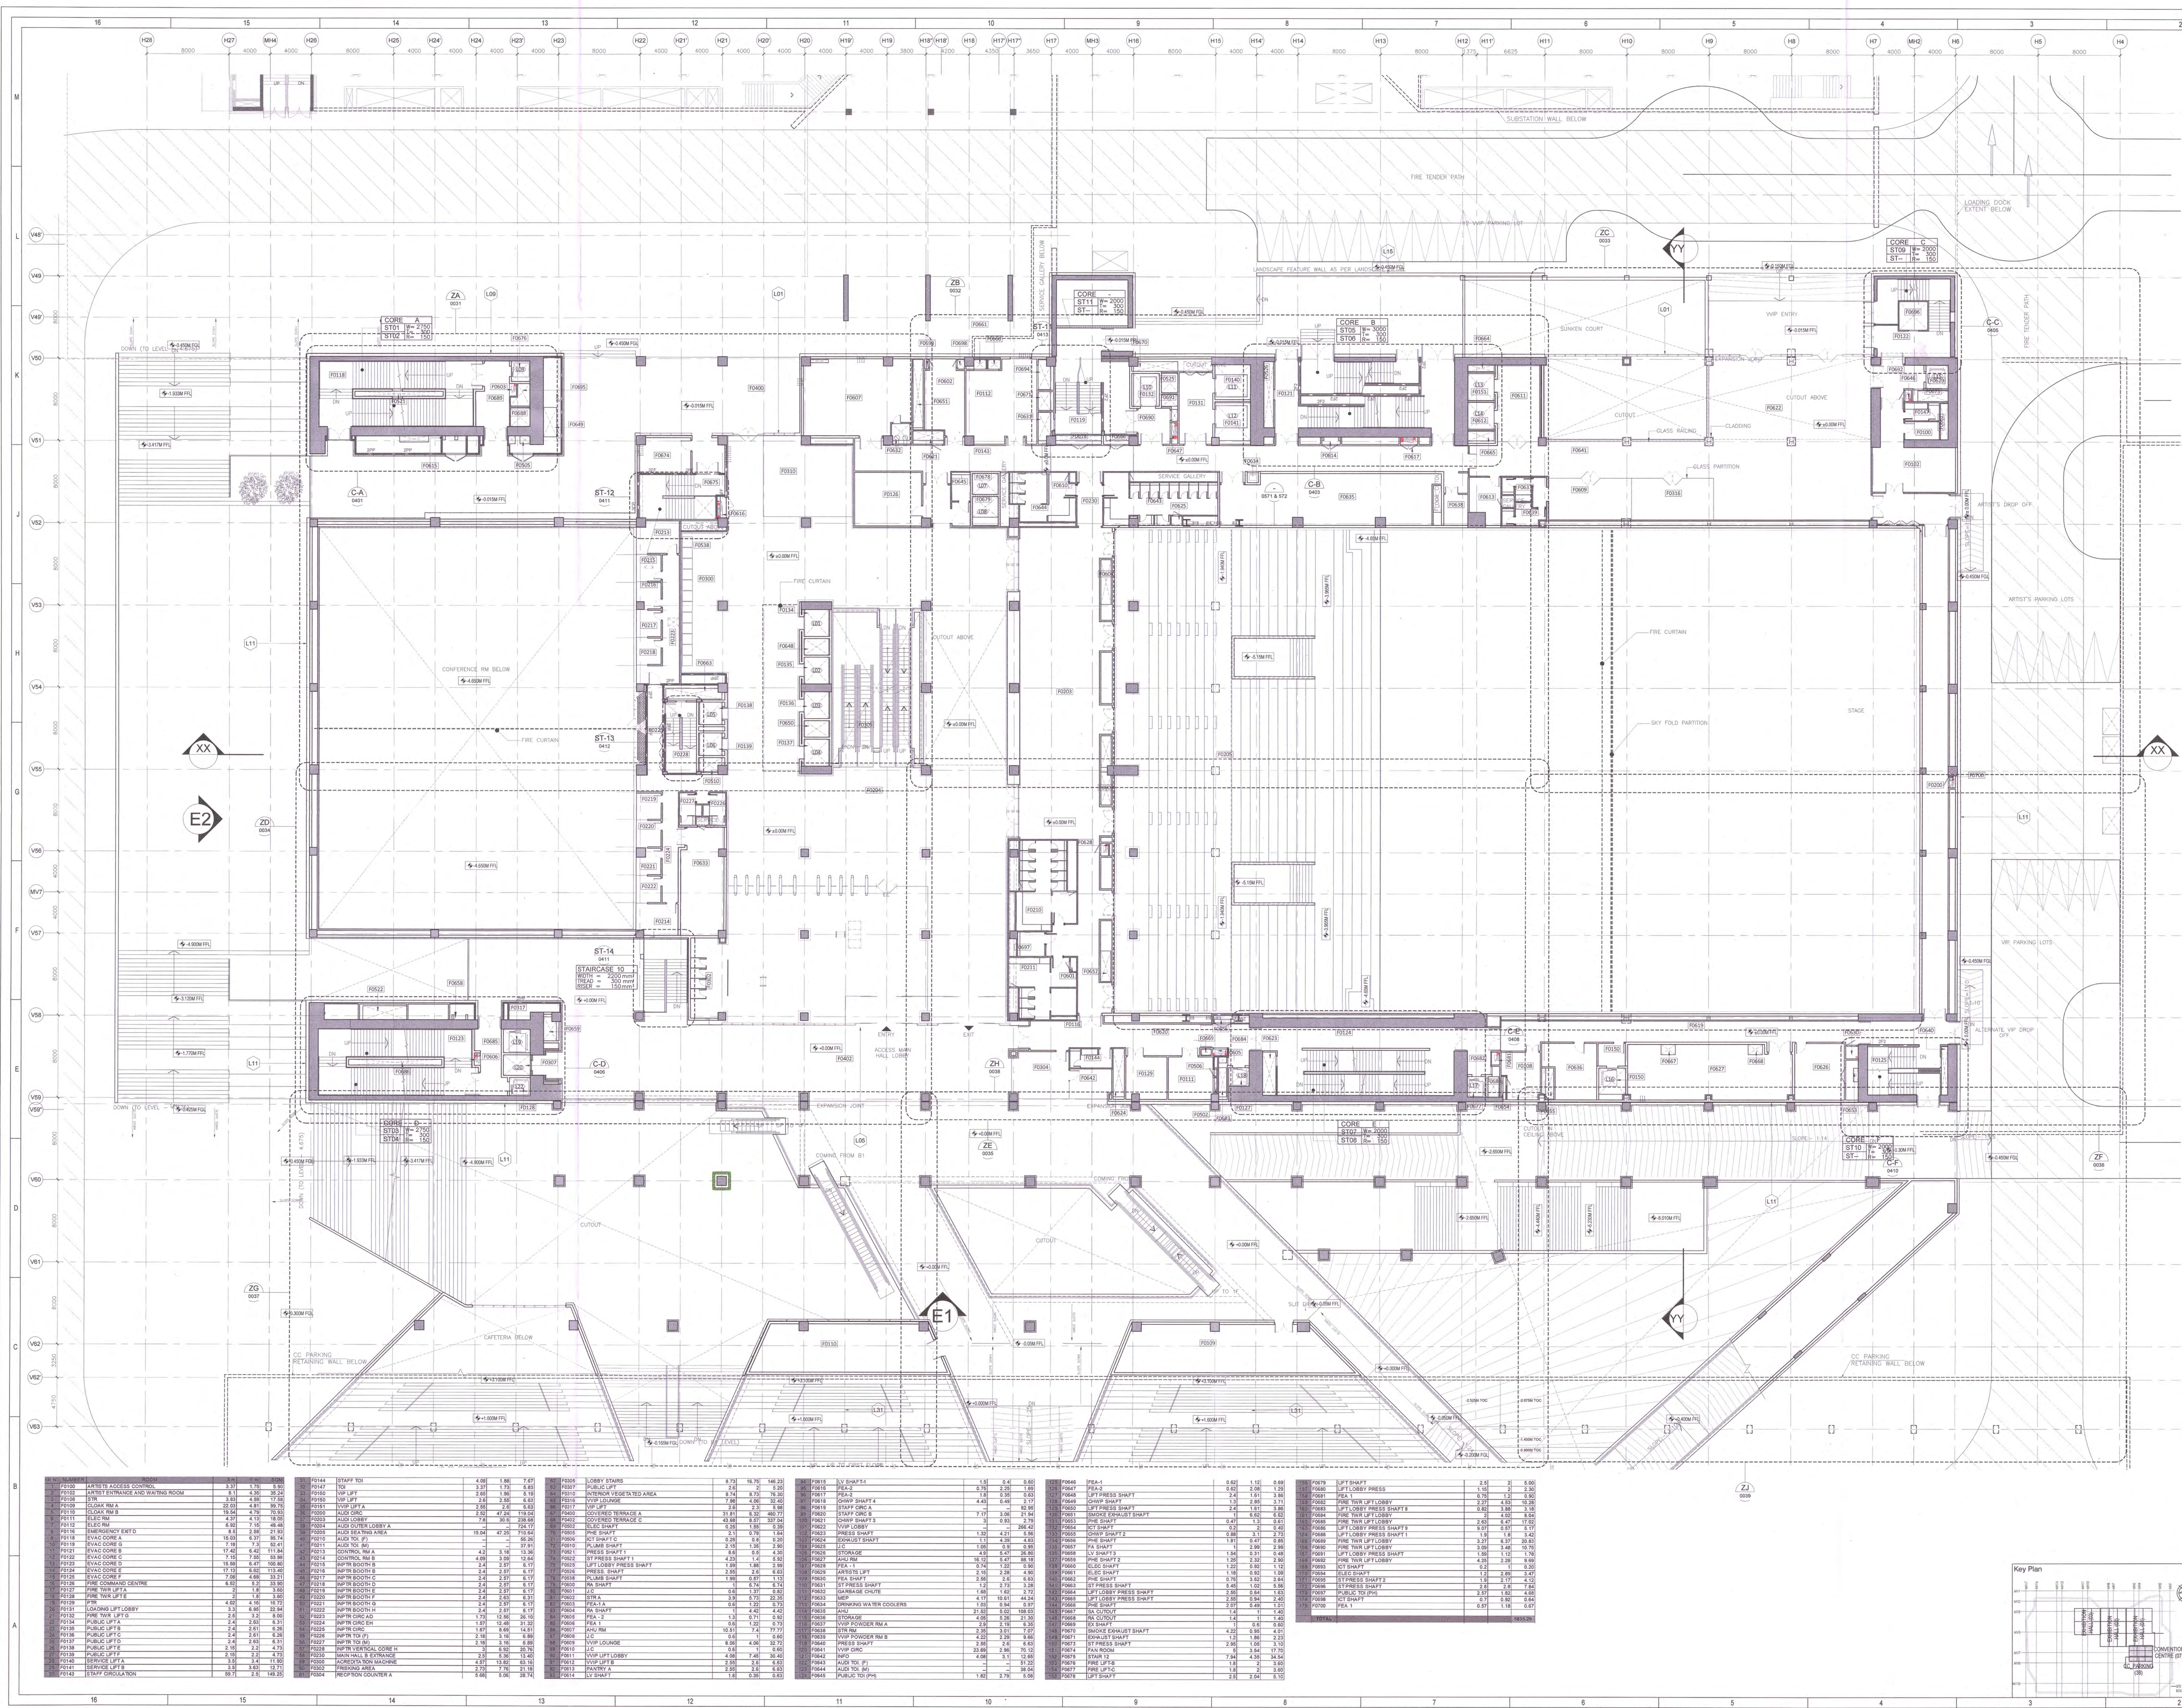

Owner / Employer
Indo International Convention & Exhibition Centre Limited
Room No. 341, 3rd Floor, Naraina, New Delhi - 110028, India
Department of Industrial Policy and Promotion Ministry of Commerce & Industry Government of India

Knowledge Partner
Delhi Mumbai Industrial Corridor Development Corporation
Room No. 341, 3rd Floor, Naraina, New Delhi - 110028, India

Employer's Representative
Programme Management Consultant (PMC)
AECOM

Preliminary Engineering Architecture Consultants (PEAC)
idom **CPKUREJA**
Av. Del Marqués de B. Bocatta, 4, 11004, Madrid, Spain
Room No. 341, 3rd Floor, Naraina, New Delhi - 110028, India

Design Consultant
Engineering Design and Research Center (EDRC)
L&T Construction - Buildings & Facilities
Architectural Consultant
A R C O P
Ancap Associates Pvt. Ltd.
A-12, Preeti Nagar, New Delhi - 110028, India

Structural Proof Consultant
Indian Institute of Technology (IIT) Madras
Sector 25, Dwarka, New Delhi - 110028, India

MEP Proof Consultant
Eagle India Consulting Engineers Pvt. Ltd.
Plot No. 44, Sector 25, Institutional Area, Dwarka, New Delhi - 110028, India

ICT Proof Consultant
CKR Consulting Engineers Pvt. Ltd.
A-17, Sector 25, Institutional Area, Dwarka, New Delhi - 110028, India

Certification
EPC Contractor
Design Consultant
Architectural Consultant
Proof Consultant
Structural
MEP
ICT

Issued by:
Employer / Employer's Engineer

- GENERAL NOTES**
1. ALL DIMENSIONS ARE IN METERS UNLESS OTHERWISE SPECIFIED.
 2. THE DRAWING IS FOR INFORMATION ONLY AND NOT TO BE USED FOR CONSTRUCTION.
 3. THE DRAWING SHALL BE USED IN CONSTRUCTION WITH ALL RELEVANT ARCHITECTURAL, STRUCTURAL AND MEP DRAWINGS.
 4. ALL DIMENSIONS SHALL BE AS SHOWN ON THE DRAWING UNLESS OTHERWISE SPECIFIED.
 5. ALL DIMENSIONS SHALL BE AS SHOWN ON THE DRAWING UNLESS OTHERWISE SPECIFIED.
 6. FOR EXTERNAL FINISHES, REFER TO THE SPECIFICATION.

REVISIONS

REV	DESCRIPTION	DATE	BY	CHKD	APPD
01	GOOD FOR CONSTRUCTION	01/07/2003			
02	GOOD FOR CONSTRUCTION	01/07/2003			
03	GOOD FOR CONSTRUCTION	01/07/2003			
04	GOOD FOR CONSTRUCTION	01/07/2003			

Revisions

REV	DESCRIPTION	DATE	BY	CHKD	APPD
01	GOOD FOR CONSTRUCTION	01/07/2003			
02	GOOD FOR CONSTRUCTION	01/07/2003			
03	GOOD FOR CONSTRUCTION	01/07/2003			
04	GOOD FOR CONSTRUCTION	01/07/2003			

Project Name
DESIGN AND CONSTRUCTION OF INDIA INTERNATIONAL CONVENTION & EXPO CENTRE
SECTOR 25, DWARKA, NEW DELHI, INDIA

Drawing Status
GOOD FOR CONSTRUCTION

Good for Construction (GFC)

Drawing No
A 07 0030

Rev No
R0

Key Plan


Scale
1:200

Sheet No
A0

EDRC DWG No
O17203 - A - SP - 07 - WD - 0030



F2069	ELC1 SHAF1	1.2	0.70	1.932	F2070	INSTR ROOM A1	2.08	1.21	6.916	F2071	CHAMP PRESS	2.58	1.42	8.98	F2072	ELC1 SHAF1	1.2	0.70	1.932
F2073	ELC1 SHAF1	2.88	1.58	8.796	F2074	INSTR ROOM A2	2.93	1.58	8.724	F2075	CHAMP SHAF2	2.58	1.42	8.98	F2076	ELC1 SHAF1	1.2	0.70	1.932
F2105	ELC ROOM A1	0.98	0.28	0.276	F2106	INSTR ROOM A3	2.93	1.58	8.724	F2107	CHAMP SHAF2	2.58	1.42	8.98	F2108	ELC1 SHAF1	1.2	0.70	1.932
F2109	ELC ROOM A2	0.98	0.28	0.276	F2111	INSTR BOOTH C	3.08	1.57	8.638	F2112	CHAMP PRESS	2.58	1.42	8.98	F2113	ELC1 SHAF1	1.2	0.70	1.932
F2115	ELC ROOM A3	0.98	0.28	0.276	F2114	INSTR BOOTH D	3.07	1.57	8.638	F2115	CHAMP PRESS SHAF1	2.58	1.42	8.98	F2116	ELC1 SHAF1	1.2	0.70	1.932
F2117	ELC ROOM A4	2.88	1.58	8.796	F2117	INSTR BOOTH E	2.57	1.41	8.731	F2118	CHAMP PRESS SHAF2	2.58	1.42	8.98	F2119	ELC1 SHAF1	1.2	0.70	1.932
F2120	ELC ROOM A5	2.88	1.58	8.796	F2120	INSTR BOOTH F	2.57	1.41	8.731	F2121	CHAMP PRESS SHAF2	2.58	1.42	8.98	F2122	ELC1 SHAF1	1.2	0.70	1.932
F2123	ELC ROOM A6	2.88	1.58	8.796	F2123	INSTR BOOTH G	2.57	1.41	8.731	F2124	CHAMP PRESS SHAF2	2.58	1.42	8.98	F2125	ELC1 SHAF1	1.2	0.70	1.932
F2127	ELC ROOM A7	2.88	1.58	8.796	F2127	INSTR BOOTH H	2.57	1.41	8.731	F2128	CHAMP PRESS SHAF2	2.58	1.42	8.98	F2129	ELC1 SHAF1	1.2	0.70	1.932
F2132	ELC ROOM A8	2.88	1.58	8.796	F2132	INSTR BOOTH I	2.57	1.41	8.731	F2133	CHAMP PRESS SHAF2	2.58	1.42	8.98	F2134	ELC1 SHAF1	1.2	0.70	1.932
F2137	ELC ROOM A9	2.88	1.58	8.796	F2137	INSTR BOOTH J	2.57	1.41	8.731	F2138	CHAMP PRESS SHAF2	2.58	1.42	8.98	F2139	ELC1 SHAF1	1.2	0.70	1.932
F2140	ELC ROOM A10	2.88	1.58	8.796	F2140	INSTR BOOTH K	2.57	1.41	8.731	F2141	CHAMP PRESS SHAF2	2.58	1.42	8.98	F2142	ELC1 SHAF1	1.2	0.70	1.932
F2143	ELC ROOM A11	2.88	1.58	8.796	F2143	INSTR BOOTH L	2.57	1.41	8.731	F2144	CHAMP PRESS SHAF2	2.58	1.42	8.98	F2145	ELC1 SHAF1	1.2	0.70	1.932
F2146	ELC ROOM A12	2.88	1.58	8.796	F2146	INSTR BOOTH M	2.57	1.41	8.731	F2147	CHAMP PRESS SHAF2	2.58	1.42	8.98	F2148	ELC1 SHAF1	1.2	0.70	1.932
F2149	ELC ROOM A13	2.88	1.58	8.796	F2149	INSTR BOOTH N	2.57	1.41	8.731	F2150	CHAMP PRESS SHAF2	2.58	1.42	8.98	F2151	ELC1 SHAF1	1.2	0.70	1.932
F2152	ELC ROOM A14	2.88	1.58	8.796	F2152	INSTR BOOTH O	2.57	1.41	8.731	F2153	CHAMP PRESS SHAF2	2.58	1.42	8.98	F2154	ELC1 SHAF1	1.2	0.70	1.932
F2157	ELC ROOM A15	2.88	1.58	8.796	F2157	INSTR BOOTH P	2.57	1.41	8.731	F2158	CHAMP PRESS SHAF2	2.58	1.42	8.98	F2159	ELC1 SHAF1	1.2	0.70	1.932
F2160	ELC ROOM A16	2.88	1.58	8.796	F2160	INSTR BOOTH Q	2.57	1.41	8.731	F2161	CHAMP PRESS SHAF2	2.58	1.42	8.98	F2162	ELC1 SHAF1	1.2	0.70	1.932
F2163	ELC ROOM A17	2.88	1.58	8.796	F2163	INSTR BOOTH R	2.57	1.41	8.731	F2164	CHAMP PRESS SHAF2	2.58	1.42	8.98	F2165	ELC1 SHAF1	1.2	0.70	1.932
F2166	ELC ROOM A18	2.88	1.58	8.796	F2166	INSTR BOOTH S	2.57	1.41	8.731	F2167	CHAMP PRESS SHAF2	2.58	1.42	8.98	F2168	ELC1 SHAF1	1.2	0.70	1.932
F2169	ELC ROOM A19	2.88	1.58	8.796	F2169	INSTR BOOTH T	2.57	1.41	8.731	F2170	CHAMP PRESS SHAF2	2.58	1.42	8.98	F2171	ELC1 SHAF1	1.2	0.70	1.932
F2172	ELC ROOM A20	2.88	1.58	8.796	F2172	INSTR BOOTH U	2.57	1.41	8.731	F2173	CHAMP PRESS SHAF2	2.58	1.42	8.98	F2174	ELC1 SHAF1	1.2	0.70	1.932
F2175	ELC ROOM A21	2.88	1.58	8.796	F2175	INSTR BOOTH V	2.57	1.41	8.731	F2176	CHAMP PRESS SHAF2	2.58	1.42	8.98	F2177	ELC1 SHAF1	1.2	0.70	1.932
F2178	ELC ROOM A22	2.88	1.58	8.796	F2178	INSTR BOOTH W	2.57	1.41	8.731	F2179	CHAMP PRESS SHAF2	2.58	1.42	8.98	F2180	ELC1 SHAF1	1.2	0.70	1.932
F2181	ELC ROOM A23	2.88	1.58	8.796	F2181	INSTR BOOTH X	2.57	1.41	8.731	F2182	CHAMP PRESS SHAF2	2.58	1.42	8.98	F2183	ELC1 SHAF1	1.2	0.70	1.932
F2184	ELC ROOM A24	2.88	1.58	8.796	F2184	INSTR BOOTH Y	2.57	1.41	8.731	F2185	CHAMP PRESS SHAF2	2.58	1.42	8.98	F2186	ELC1 SHAF1	1.2	0.70	1.932
F2189	ELC ROOM A25	2.88	1.58	8.796	F2189	INSTR BOOTH Z	2.57	1.41	8.731	F2190	CHAMP PRESS SHAF2	2.58	1.42	8.98	F2191	ELC1 SHAF1	1.2	0.70	1.932
F2194	ELC ROOM A26	2.88	1.58	8.796	F2194	INSTR BOOTH AA	2.57	1.41	8.731	F2195	CHAMP PRESS SHAF2	2.58	1.42	8.98	F2196	ELC1 SHAF1	1.2	0.70	1.932
F2199	ELC ROOM A27	2.88	1.58	8.796	F2199	INSTR BOOTH AB	2.57	1.41	8.731	F2200	CHAMP PRESS SHAF2	2.58	1.42	8.98	F2201	ELC1 SHAF1	1.2	0.70	1.932
F2204	ELC ROOM A28	2.88	1.58	8.796	F2204	INSTR BOOTH AC	2.57	1.41	8.731	F2205	CHAMP PRESS SHAF2	2.58	1.42	8.98	F2206	ELC1 SHAF1	1.2	0.70	1.932
F2209	ELC ROOM A29	2.88	1.58	8.796	F2209	INSTR BOOTH AD	2.57	1.41	8.731	F2210	CHAMP PRESS SHAF2	2.58	1.42	8.98	F2211	ELC1 SHAF1	1.2	0.70	1.932
F2214	ELC ROOM A30	2.88	1.58	8.796	F2214	INSTR BOOTH AE	2.57	1.41	8.731	F2215	CHAMP PRESS SHAF2	2.58	1.42	8.98	F2216	ELC1 SHAF1	1.2	0.70	1.932
F2219	ELC ROOM A31	2.88	1.58	8.796	F2219	INSTR BOOTH AF	2.57	1.41	8.731	F2220	CHAMP PRESS SHAF2	2.58	1.42	8.98	F2221	ELC1 SHAF1	1.2	0.70	1.932
F2224	ELC ROOM A32	2.88	1.58	8.796	F2224	INSTR BOOTH AG	2.57	1.41	8.731	F2225	CHAMP PRESS SHAF2	2.58	1.42	8.98	F2226	ELC1 SHAF1	1.2	0.70	1.932
F2229	ELC ROOM A33	2.88	1.58	8.796	F2229	INSTR BOOTH AH	2.57	1.41	8.731	F2230	CHAMP PRESS SHAF2	2.58	1.42	8.98	F2231	ELC1 SHAF1	1.2	0.70	1.932
F2234	ELC ROOM A34	2.88	1.58	8.796	F2234	INSTR BOOTH AI	2.57	1.41	8.731	F2235	CHAMP PRESS SHAF2	2.58	1.42	8.98	F2236	ELC1 SHAF1	1.2	0.70	1.932
F2239	ELC ROOM A35	2.88	1.58	8.796	F2239	INSTR BOOTH AJ	2.57	1.41	8.731	F2240	CHAMP PRESS SHAF2	2.58	1.42	8.98	F2241	ELC1 SHAF1	1.2	0.70	1.932
F2244	ELC ROOM A36	2.88	1.58	8.796	F2244	INSTR BOOTH AK	2.57	1.41	8.731	F2245	CHAMP PRESS SHAF2	2.58	1.42	8.98	F2246	ELC1 SHAF1	1.2	0.70	1.932
F2249	ELC ROOM A37	2.88	1.58	8.796	F2249	INSTR BOOTH AL	2.57	1.41	8.731	F2250	CHAMP PRESS SHAF2	2.58	1.42	8.98	F2251	ELC1 SHAF1	1.2	0.70	1.932
F2254	ELC ROOM A38	2.88	1.58	8.796	F2254	INSTR BOOTH AM	2.57	1.41	8.731	F2255	CHAMP PRESS SHAF2	2.58	1.42	8.98	F2256	ELC1 SHAF1	1.2	0.70	1.932
F2259	ELC ROOM A39	2.88	1.58	8.796	F2259	INSTR BOOTH AN	2.57	1.41	8.731	F2260	CHAMP PRESS SHAF2	2.58	1.42	8.98	F2261	ELC1 SHAF1	1.2	0.70	1.932
F2264	ELC ROOM A40	2.88	1.58	8.796	F2264	INSTR BOOTH AO	2.57	1.41	8.731	F2265	CHAMP PRESS SHAF2	2.58	1.42	8.98	F2266	ELC1 SHAF1	1.2	0.70	1.932
F2269	ELC ROOM A41	2.88	1.58	8.796	F2269	INSTR BOOTH AP	2.57	1.41	8.731	F2270	CHAMP PRESS SHAF2	2.58	1.42	8.98	F2271	ELC1 SHAF1	1.2	0.70	1.932
F2274	ELC ROOM A42	2.88	1.58	8.796	F2274	INSTR BOOTH AQ	2.57	1.41	8.731	F2275	CHAMP PRESS SHAF2	2.58	1.42	8.98	F2276	ELC1 SHAF1	1.2	0.70	1.932
F2279	ELC ROOM A43	2.88	1.58	8.796	F2279	INSTR BOOTH AR	2.57	1.41	8.731	F2280	CHAMP PRESS SHAF2	2.58	1.42	8.98	F2281	ELC1 SHAF1	1.2	0.70	1.932
F2284	ELC ROOM A44	2.88	1.58	8.796	F2284	INSTR BOOTH AS	2.57	1.41	8.731	F2285	CHAMP PRESS SHAF2	2.58	1.42	8.98	F2286	ELC1 SHAF1	1.2	0.70	1.932
F2289	ELC ROOM A45	2.88	1.58	8.796	F2289	INSTR BOOTH AT	2.57	1.41	8.731	F2290	CHAMP PRESS SHAF2	2.58	1.42	8.98	F2291	ELC1 SHAF1	1.2	0.70	1.932
F2294	ELC ROOM A46	2.88	1.58	8.796	F2294	INSTR BOOTH AU	2.57	1.41	8.731	F2295	CHAMP PRESS SHAF2	2.58	1.42	8.98	F2296	ELC1 SHAF1	1.2	0.70	1.932
F2299	ELC ROOM A47	2.88	1.58	8.796	F2299	INSTR BOOTH AV	2.57	1.41	8.731	F2300	CHAMP PRESS SHAF2	2.58	1.42	8.98	F2301	ELC1 SHAF1	1.2	0.70	1.932
F2304	ELC ROOM A48	2.88	1.58	8.796	F2304	INSTR BOOTH AW	2.57	1.41	8.731	F2305	CHAMP PRESS SHAF2	2.58	1.42	8.98	F2306	ELC1 SHAF1	1.2	0.70	1.932
F2309	ELC ROOM A49	2.88	1.58	8.796	F2309	INSTR BOOTH AX	2.57	1.41	8.731	F2310	CHAMP PRESS SHAF2	2.58	1.42	8.98	F2311	ELC1 SHAF1	1.2	0.70	1.932
F2314	ELC ROOM A50	2.88	1.58	8.796	F2314	INSTR BOOTH AY	2.57	1.41	8.731	F2315	CHAMP PRESS SHAF2	2.58	1.42	8.98	F2316	ELC1 SHAF1	1.2	0.70	1.932
F2319	ELC ROOM A51	2.88	1.58	8.796	F2319	INSTR BOOTH AZ	2.57	1.41	8.731	F2320	CHAMP PRESS SHAF2	2.58	1.42	8.98	F2321	ELC1 SHAF1	1.2	0.70	1.932
F2324	ELC ROOM A52	2.88	1.58	8.796	F2324	INSTR BOOTH BA	2.57	1.41	8.731	F2325	CHAMP PRESS SHAF2	2.58	1.42	8.98	F2326	ELC1 SHAF1	1.2	0.70	1.932
F2329	ELC ROOM A53	2.88	1.58	8.796	F2329	INSTR BOOTH BB	2.57	1.41	8.731	F2330	CHAMP PRESS SHAF2	2.58	1.42	8.98	F2331	ELC1 SHAF1	1.2	0.70	1.932
F2334	ELC ROOM A54	2.88	1.58	8.796	F2334	INSTR BOOTH BC	2.57	1.41	8.731	F2335	CHAMP PRESS SHAF2	2.58	1.42	8.98	F2336	ELC1 SHAF1	1.2	0.70	1.932
F2339	ELC ROOM A55	2.88	1.58	8.796	F2339	INSTR BOOTH BD	2.57	1.41	8.731	F2340	CHAMP PRESS SHAF2	2.58	1.42	8.98	F2341	ELC1 SHAF1	1.2	0.70	1.932
F2344	ELC ROOM A56	2.88	1.58	8.796	F2344	INSTR BOOTH BE	2.57	1.41	8.731	F2345	CHAMP PRESS SHAF2	2.58	1.42	8.98	F2346	ELC1 SHAF1	1.2	0.70	1.932
F2349	ELC ROOM A57	2.88	1.58	8.796	F2349	INSTR BOOTH BF	2.57	1.41	8.731	F2350	CHAMP PRESS SHAF2	2.58	1.42	8.98	F2351	ELC1 SHAF1	1.2	0.70	1.932
F2354	ELC ROOM A58	2.88	1.58	8.796	F2354	INSTR BOOTH BG	2.57	1.41	8.731	F2355	CHAMP PRESS SHAF2	2.58	1.42	8.98	F2356	ELC1 SHAF1	1.2	0.70	1.932
F2359	ELC ROOM A59	2.88	1.58	8.796	F2359	INSTR BOOTH BH	2.57	1.41	8.731	F2360	CHAMP PRESS SHAF2	2.58	1.42	8.98	F2361	ELC1 SHAF1	1.2	0.70	1.932
F2364	ELC ROOM A60	2.88	1.58	8.796	F2364	INSTR BOOTH BI	2.57	1.41	8.731	F2365	CHAMP PRESS SHAF2	2.58	1.42	8.98	F2366	ELC1 SHAF1	1.2	0.70	1.932
F2369	ELC ROOM A61	2.88	1.58	8.796	F2369	INSTR BOOTH BJ	2.57	1.41	8.731	F2370	CHAMP PRESS SHAF2	2.58	1.42	8.98	F2371	ELC1 SHAF1	1.2	0.70	1.932
F2374	ELC ROOM A62	2.88	1.58	8.796	F2374	INSTR BOOTH BK	2.57	1.41	8.731	F2375	CHAMP PRESS SHAF2	2.58	1.42	8.98	F2376	ELC1 SHAF1	1.2	0.70	1.932
F2379	ELC ROOM A63	2.88	1.58	8.796</															

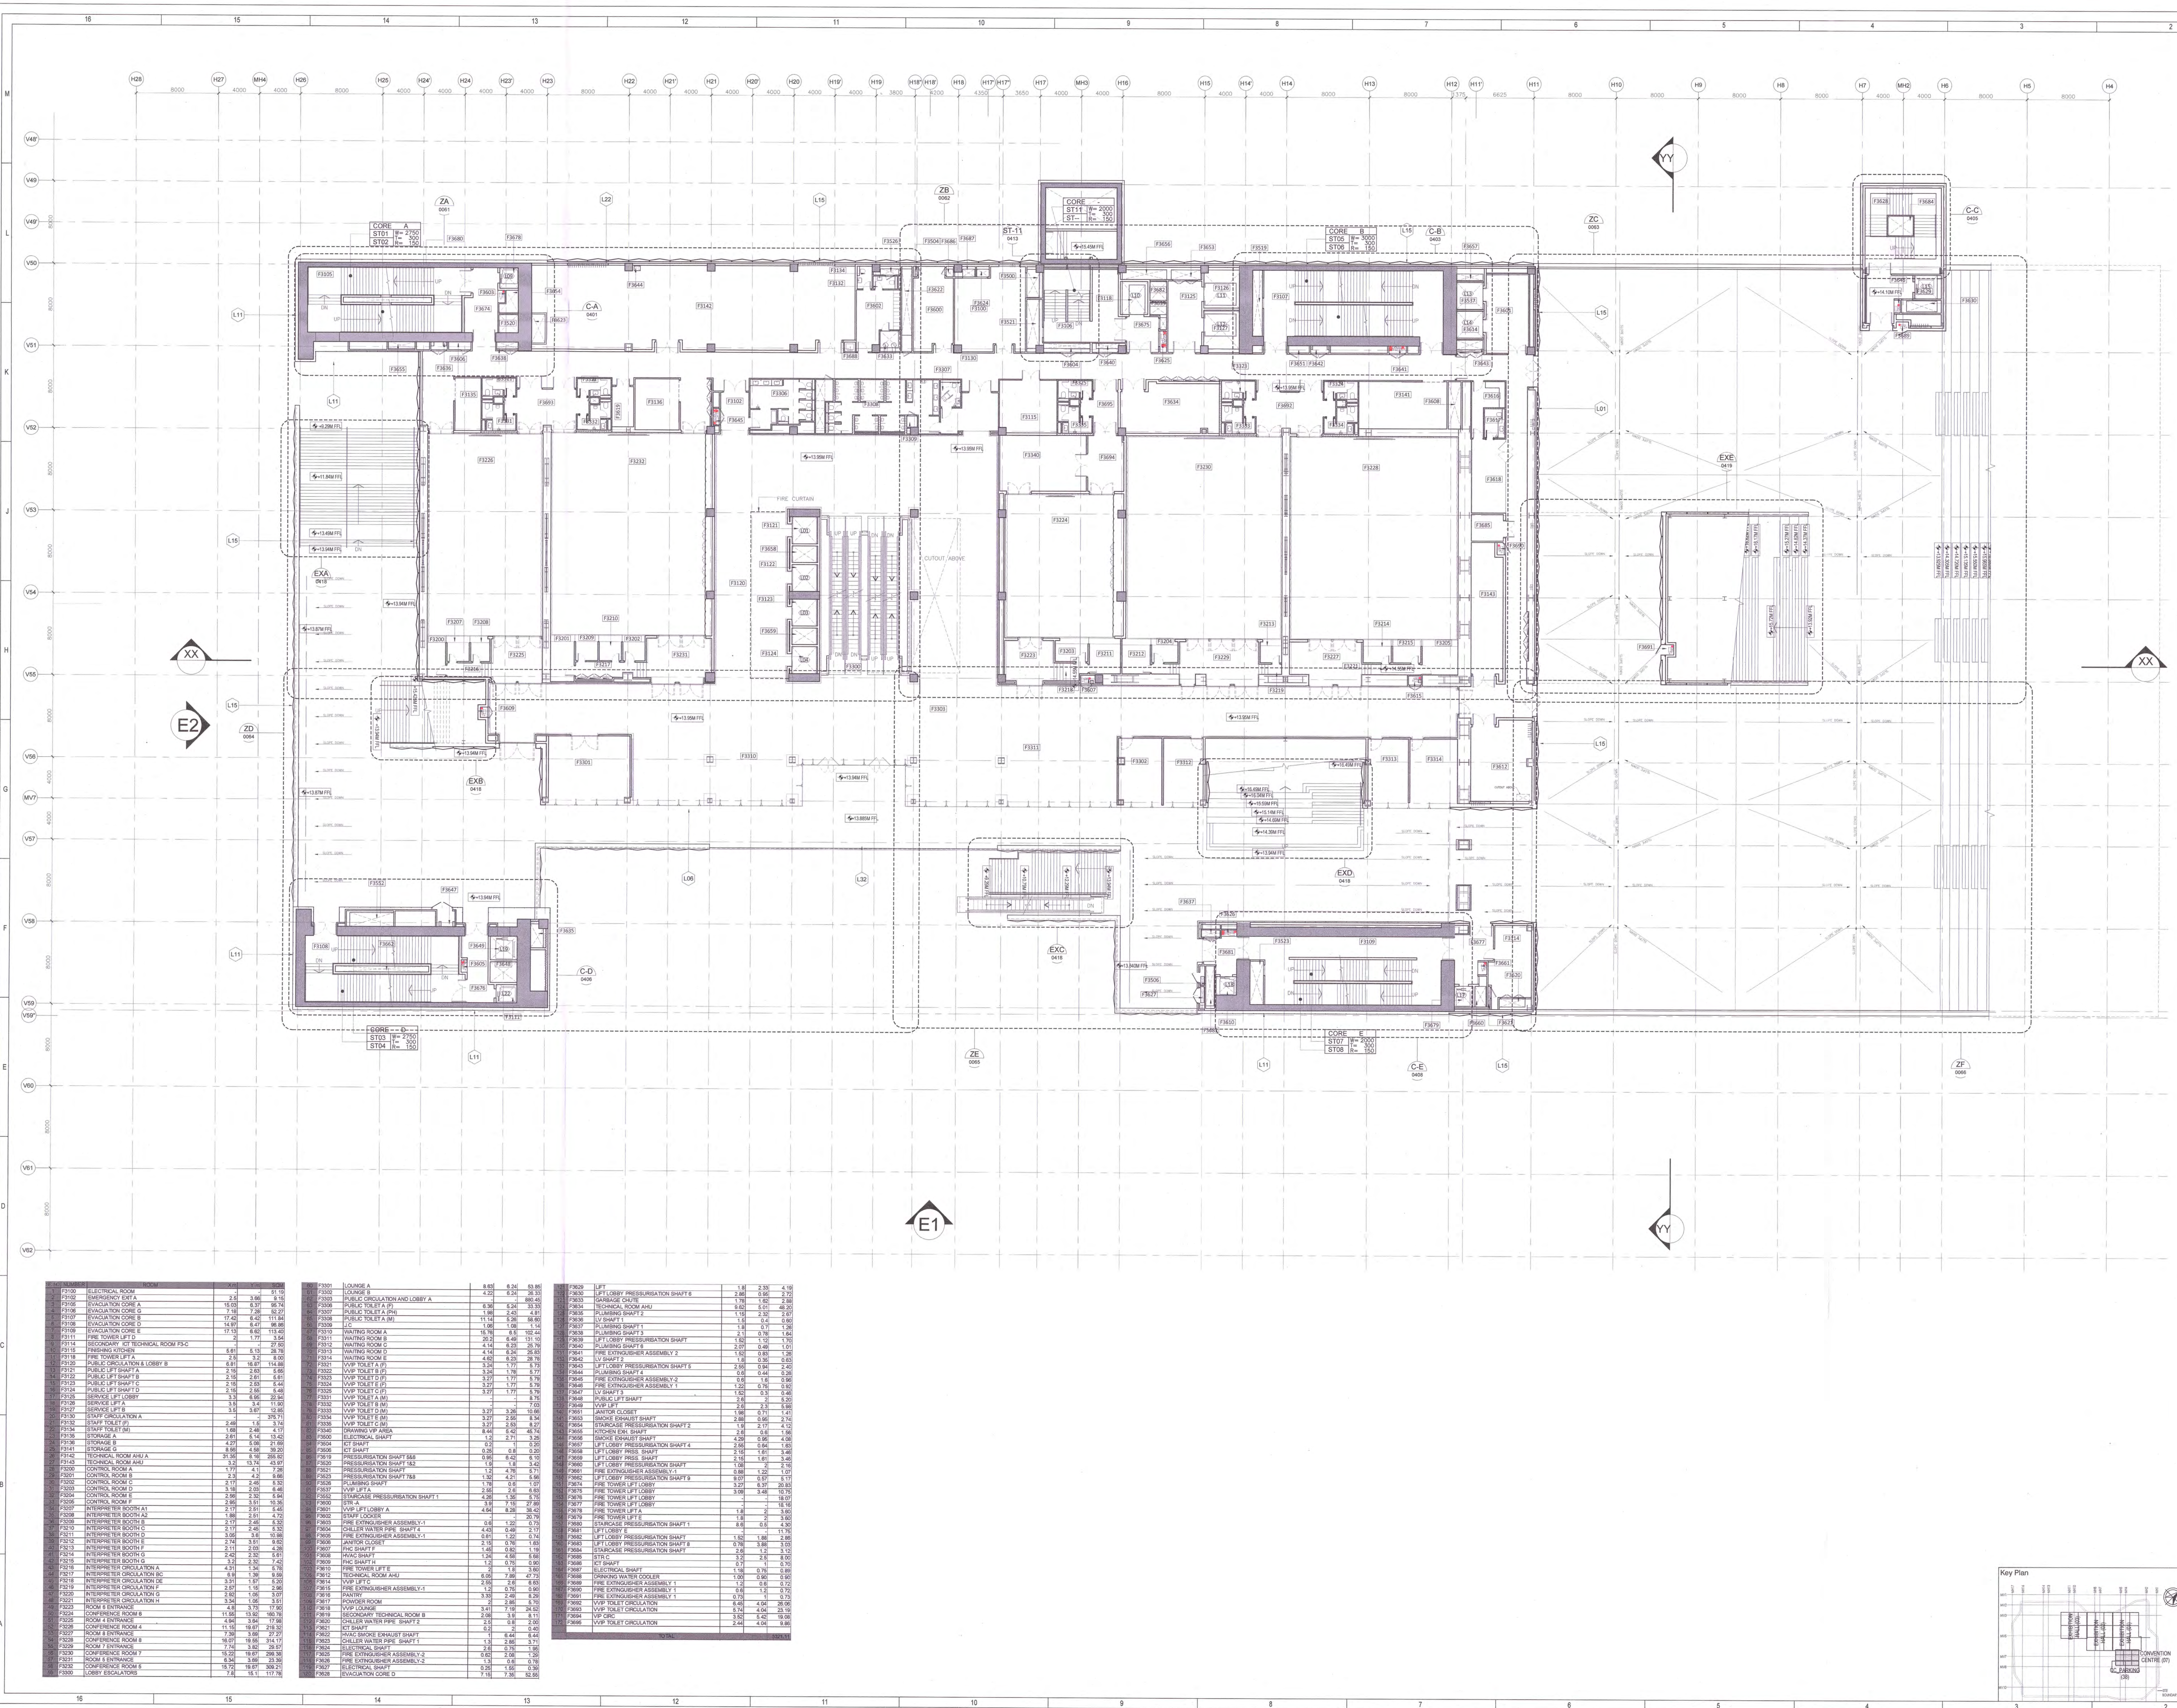

Owner / Employer
Indo International Convention & Exhibition Centre Limited
Development Corporation
Department of Industrial Policy and Promotion Ministry of Commerce & Industry Government of India

Knowledge Partner
Delhi Mumbai Industrial Corridor
Development Corporation
Room No. 341, 3rd Floor, Sector 10, Gurgaon, Haryana, India
New Delhi 110029

Employer's Representative
Employer Engineer
Programme Management Consultant (PMC)
AECOM
Preliminary Engineering Architecture Consultants (PEAC)
idom **SPKUREJA**
Av. Del Marqués de Villaverde, 4, No. 3-1, Avenida Building, Green Park, 28049 Madrid, Spain
L&T Construction
Building & Factories
Main Postmodern Road, Manipal, 576102 Mysore, India

EPC-Contractor's Representative
Design Consultant
Engineering Design and Research Center (EDRC)
L&T Construction - Buildings & Factories
Architectural Consultant
ARCO P
Arcop Associates Pvt. Ltd.
A-15, Parkside, New Delhi, India
Structural Consultant
Indian Institute of Technology (IIT) Madras
Sector 36, Chennai, India
MEP Consultant
Egn India Consulting Engineers Pvt. Ltd.
Plot No. 16, Sector 32, Institutional Area, Gurgaon, Haryana, India
ICT Consultant
CR Consulting Engineers Pvt. Ltd.
A-15, Parkside, New Delhi, India
Laboratory Road, New Delhi, India

Certification
EPC Contractor
Design Consultant
Architectural Consultant
MEP Consultant
Structural Consultant
PEAC
Issued by:
Employer / Employer's Engineer

GENERAL NOTES
1. ALL DIMENSIONS ARE IN METERS, UNLESS OTHERWISE SPECIFIED.
2. THE DRAWING IS TO BE USED ONLY FOR THE PURPOSES FOR WHICH IT WAS PREPARED.
3. THE DRAWING SHALL BE USED IN CONSTRUCTION WITH ALL NECESSARY PRECAUTIONS.
4. ALL DIMENSIONS SHALL BE VERIFIED BY THE CONTRACTOR PRIOR TO START OF WORK AND ANY DISCREPANCY SHALL BE REPORTED TO THE ARCHITECT IMMEDIATELY.
5. FOR EXTERNAL FINISHES, REFER TO THE ARCHITECT'S SPECIFICATIONS.

Revisions

NO.	DESCRIPTION	DATE	BY	CHKD	APPD
01	GOOD FOR CONSTRUCTION	17-10-2023	TR	NE	CS
02	GOOD FOR CONSTRUCTION	17-10-2023	TR	NE	CS
03	GOOD FOR CONSTRUCTION	17-10-2023	TR	NE	CS

Contractor
L&T Construction
Buildings & Factories
JOB No.: OI7203

Project Name
DESIGN AND CONSTRUCTION OF INDIA INTERNATIONAL CONVENTION & EXPO CENTRE
SECTOR 25, DWARKA, NEW DELHI, INDIA

Drawing Status
GOOD FOR CONSTRUCTION
GOOD FOR CONSTRUCTION (GFC)


Drawing No.
A 07 0060 R0

Title
CONVENTION CENTRE
THIRD FLOOR PLAN

EDRC DWG No.
O17203 - A - SP - 07 - WD - 0060

Scale
1:200

Sheet No.
A0

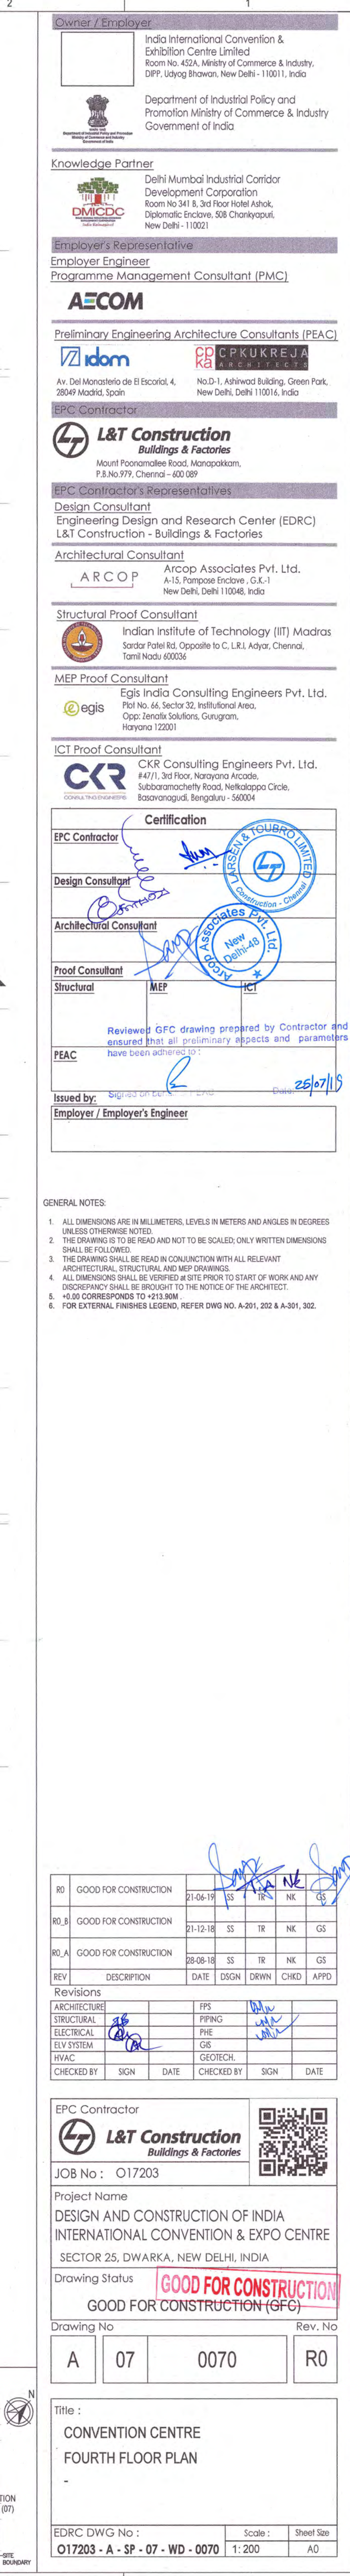

15451	PRE ELECTRICAL ASSEMBLY V.1	1.92	0.60	1.50
15452	HYDRAULIC MAN	1.28	0.76	0.99
15453	ELECTRICAL SHUNT	1.23	0.76	0.96
15454	PRE ELECTRICAL LOW VOLTAGE SHAFTS	1.82	0.95	2.46
15457	PLUMBING SHAFV	0.80	0.45	0.65
15458	PRE ELECTRICAL ASSEMBLY V.1	1.27	0.64	1.00
15460	DATA COLLECTION B	0.03	0.02	0.07
15461	DATA COLLECTION B	1.59	0.79	1.38
15462	HYDRAULIC SHAFV	2.00	2.00	2.00
15463	ELECTRICAL SHUNT	1.86	0.91	1.65
15465	CHILLER WATER PWR. SHAFV	2.80	0.80	2.00
15466	PRE ELEC. PRESURIZATION SHAFV	1.50	0.75	1.00
15467	PRE ELEC. SHAFV	1.80	2.00	2.00
15468	PRE ELEC. PRESURIZATION ASSEMBLY V.1	0.80	0.75	1.00
15474	FLY COUPLER B	-	-	16.68
15475	FLY COUPLER B	-	-	16.68
15476	FLY COUPLER PRESS SHAFV	2.40	1.61	3.66
15477	FLY COUPLER PRESURIZATION SHAFV	9.07	0.62	4.49
15478	FLY COUPLER	8.80	2.00	3.80
15479	HYDRAULIC PRESURIZATION SHAFV	1.80	2.00	2.00
15481	FLY COUPLER PRESURIZATION SHAFV 1	1.50	1.80	16.33
15482	FLY COUPLER PRESURIZATION SHAFV 2	1.50	1.80	16.33
15483	MOBILE PART CLOSURE	1.86	2.18	2.39
15484	FLY COUPLER PRESURIZATION SHAFV	3.20	0.75	3.75
15485	FLY COUPLER PRESS SHAFV 4	2.55	0.86	1.80
15486	FLY COUPLER PRESURIZATION SHAFV	1.80	0.75	1.75
15487	MANU	-	-	16.92
15488	PRE WINDING WATER COOLER	1	0.1	16.92
15489	PRE WINDING WATER ASSEMBLY V.1	0.5	0.5	0.5
15490	GREASE TRAP	0.25	3.20	10.50

Key Plan

W 1st
W 2nd
W 3rd
W 4th
W 5th
W 6th
W 7th
W 8th

S 1st
S 2nd
S 3rd
S 4th
S 5th
S 6th
S 7th
S 8th

100
101
102
103

R.O.	GOOD FOR CONSTRUCTION	27-12-16	JS	TH	MK	GS
MCA	GOOD FOR CONSTRUCTION	28-08-16	GS	TH	MK	GS
REVISIONS		DATE	DESIGN	DRAWN	CHECKD	APPROV
ARCHITECTURE			RPS			
STRUCTURAL			PRING			
MECHANICAL			PRG			
ELECTRICAL			GR			
PLUMB			GEOTECH			
CHECKED BY	SIGN	DATE	CHECKED BY	SIGN	DATE	

EPC Contractor

L&T Construction
Buildings & Facilities

Job No. : 017203

Project Name

DESIGN AND CONSTRUCTION OF INDIA INTERNATIONAL CONVENTION & EXPO CENTRE

SECTOR 25, DWARKA, NEW DELHI, INDIA

Drawing Status

GOOD FOR CONSTRUCTION

GOOD FOR CONSTRUCTION (GFC)

Drawing No

A

07

0070

R0

Rev. No.


Title :

**CONVENTION CENTRE
FOURTH FLOOR PLAN**

A	07	0070	R0
---	----	------	----

Title :
CONVENTION CENTRE
FOURTH FLOOR PLAN
 -

EDRC DWG No : O17203 - A - SP - 07 - WD - 0070	Scale : 1 : 200	Sheet Size A0
--	---------------------------	-------------------------

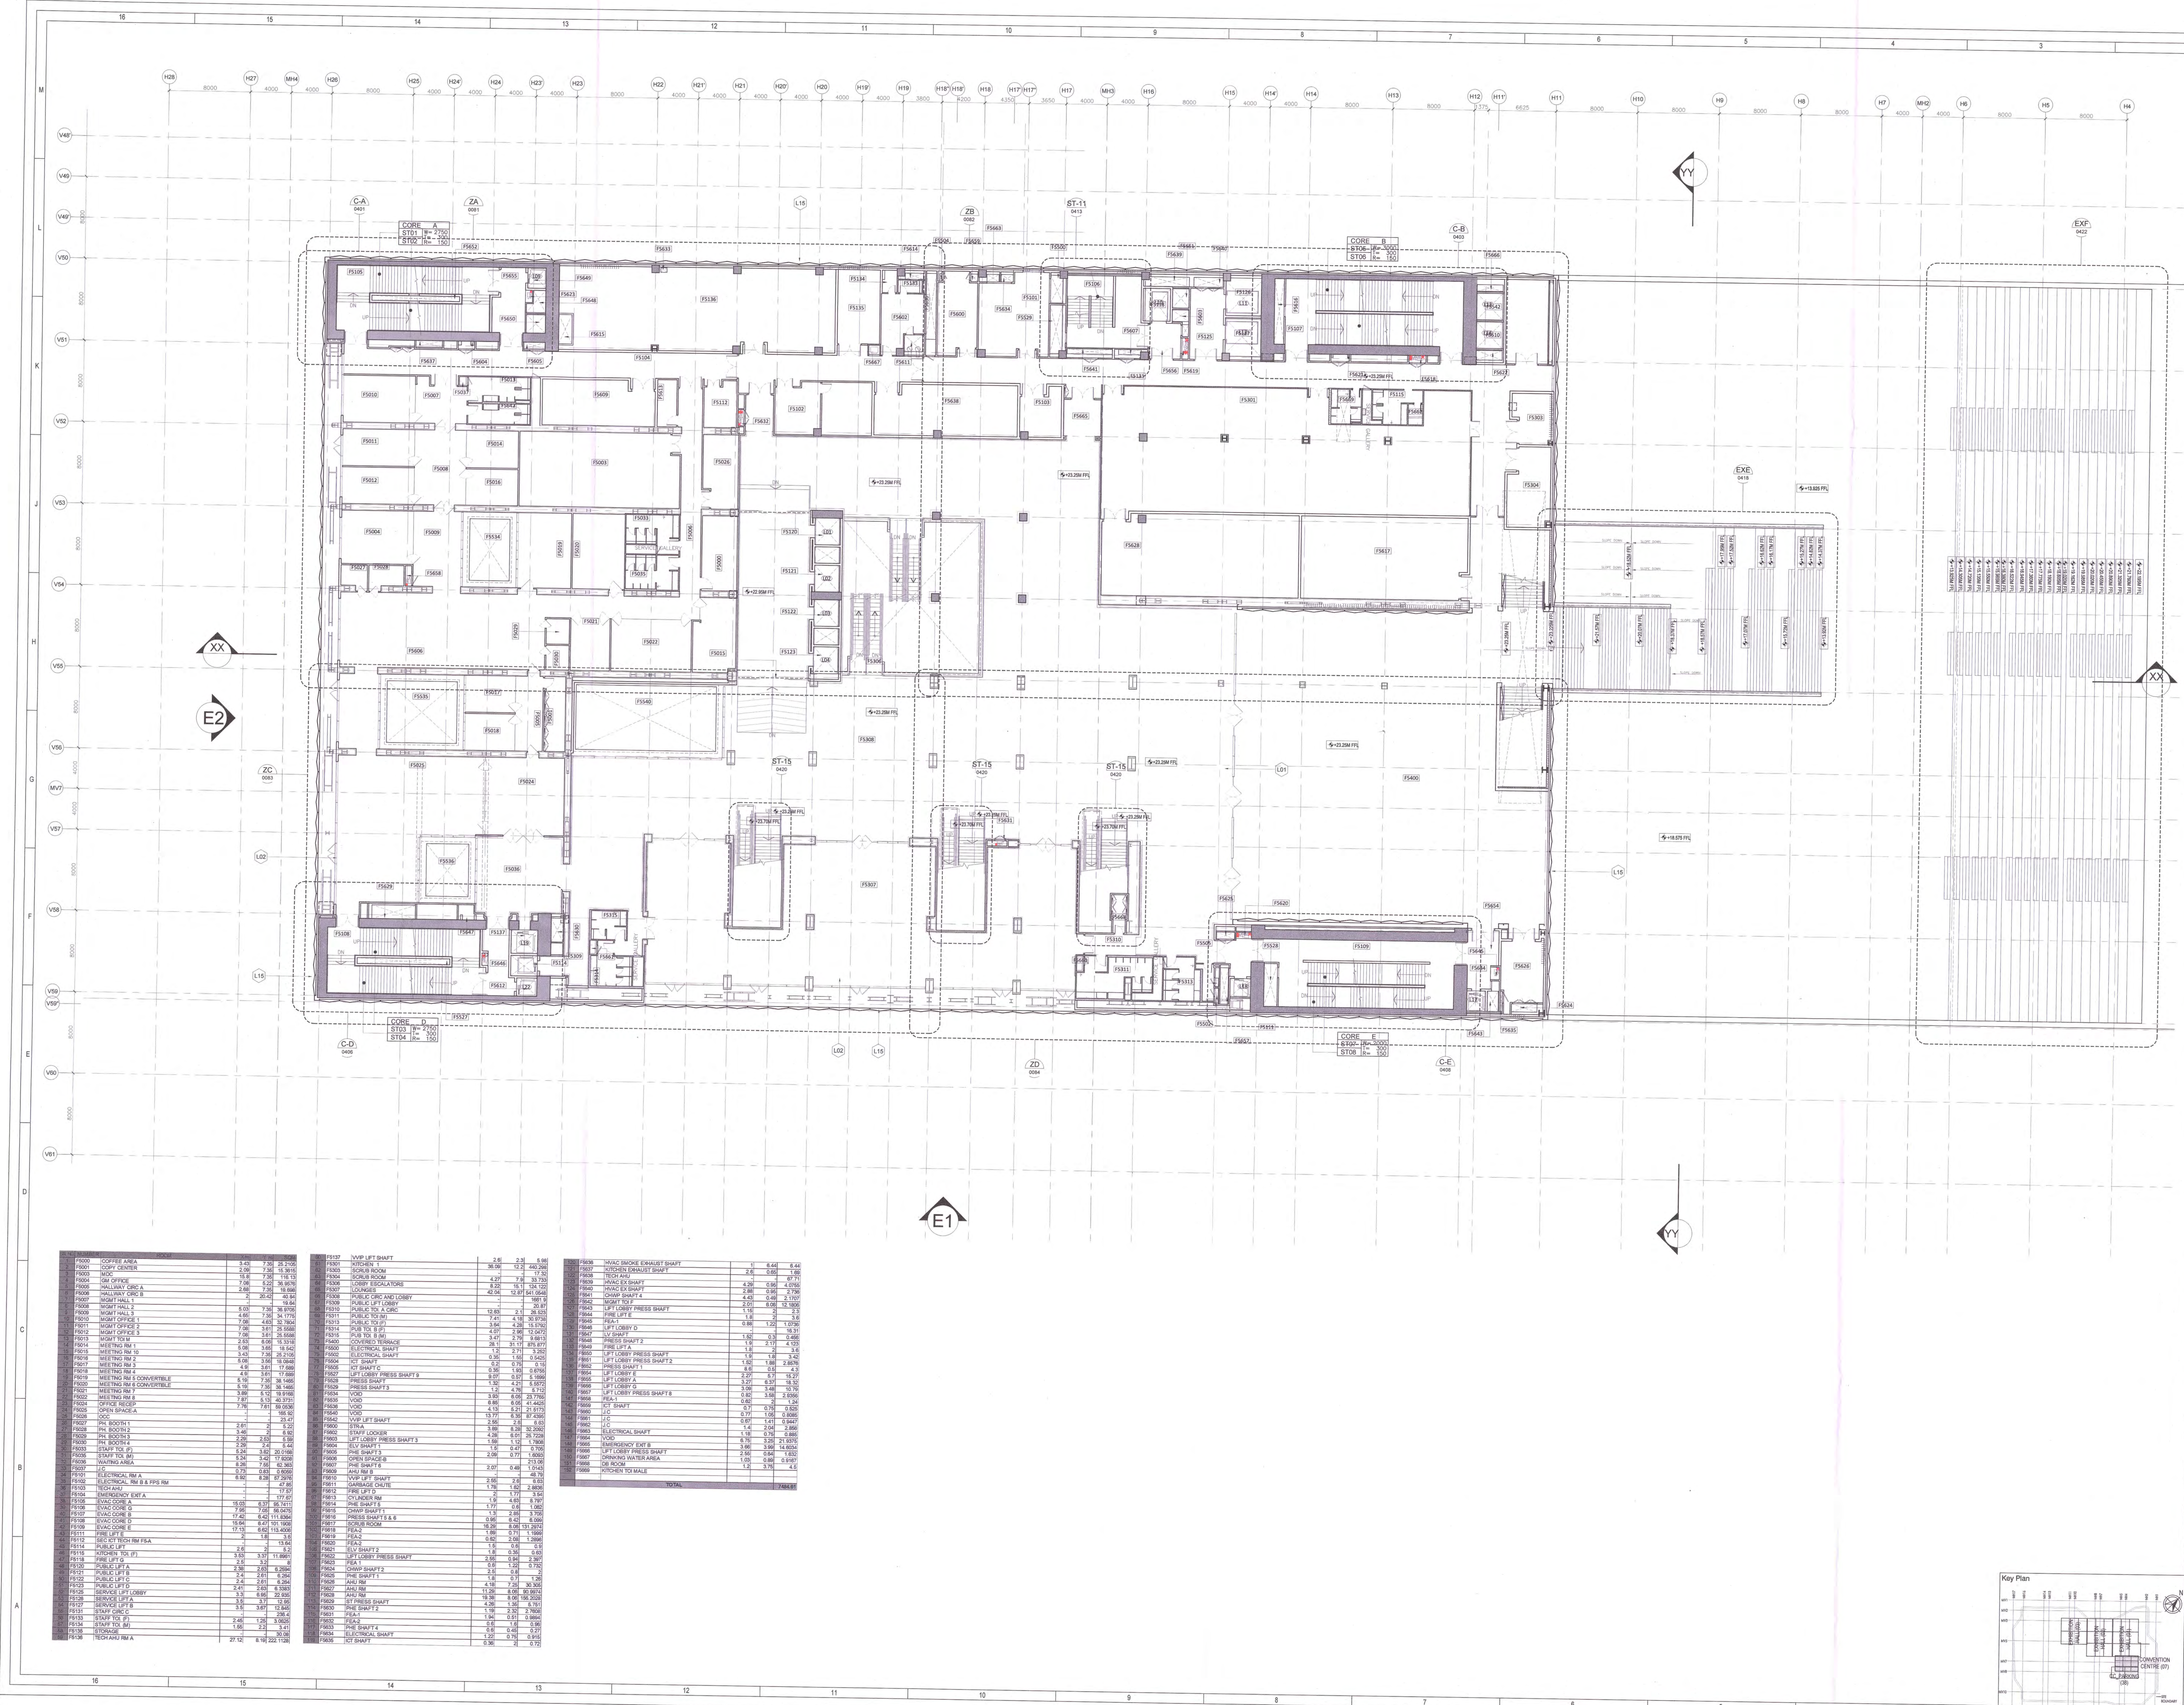

Owner / Employer
India International Convention & Exhibition Centre Limited
Department of Industrial Policy and Promotion Ministry of Commerce & Industry
Government of India

Knowledge Partner
Dehi Mumbai Industrial Corridor Development Corporation
Room No. 301, 3rd Floor, New Delhi, India
New Delhi - 110021

Employer's Representative
Programme Management Consultant (PMC)
AECOM
Preliminary Engineering Architecture Consultants (PEAC)
Av. Del Monte de la B. 2001, 4. No. 2, 1st Floor, New Delhi, India
New Delhi - 110021

Structural Consultant
L&T Construction
Mount Phoenix Road, New Delhi, India
New Delhi - 110021


Design Consultant
Engineering Design and Research Center (EDRC)
L&T Construction - Buildings & Facilities
Architectural Consultant
AROP Arup Associates Pvt. Ltd.
A-12, Sector 28, Gurgaon, India
New Delhi - 110021

MEP Consultant
Egi India Consulting Engineers Pvt. Ltd.
Plot No. 44, Sector 32, Indraprastha, New Delhi - 110021

ICT Consultant
CKR CKR Consulting Engineers Pvt. Ltd.
A-12, Sector 28, Gurgaon, India
New Delhi - 110021

General Notes
1. ALL DIMENSIONS ARE IN METERS, UNLESS OTHERWISE SPECIFIED.
2. THE DRAWING IS TO BE READ NOT TO BE SCALE, ONE-WHOLE DIMENSIONS SHALL BE FOLLOWED.
3. THE DRAWING SHALL BE READ IN CONJUNCTION WITH ALL RELEVANT ARCHITECTURAL, STRUCTURAL AND MEP DRAWINGS.
4. ALL DIMENSIONS SHALL BE VERIFIED AS PER THE START OF WORK AND ANY DISCREPANCY SHALL BE REPORTED TO THE ARCHITECT.
5. AS-BUILT CORRESPONDENCE TO VLSI IS.
6. FOR EXTERNAL FINISHES, REFER TO VLSI, 201 & 202, 203 & 204, 205.

CONFERENCE AREA	3.41	7.35	25.1700
COPY CENTER	2.40	7.35	17.5500
LOBBY	1.41	7.35	10.3500
STAFF OFFICE	1.41	7.35	10.3500
HALLWAY CIRC	2.40	7.35	17.5500
STAFF HALL	2.40	7.35	17.5500
STAFF HALL 2	2.40	7.35	17.5500
STAFF HALL 3	2.40	7.35	17.5500
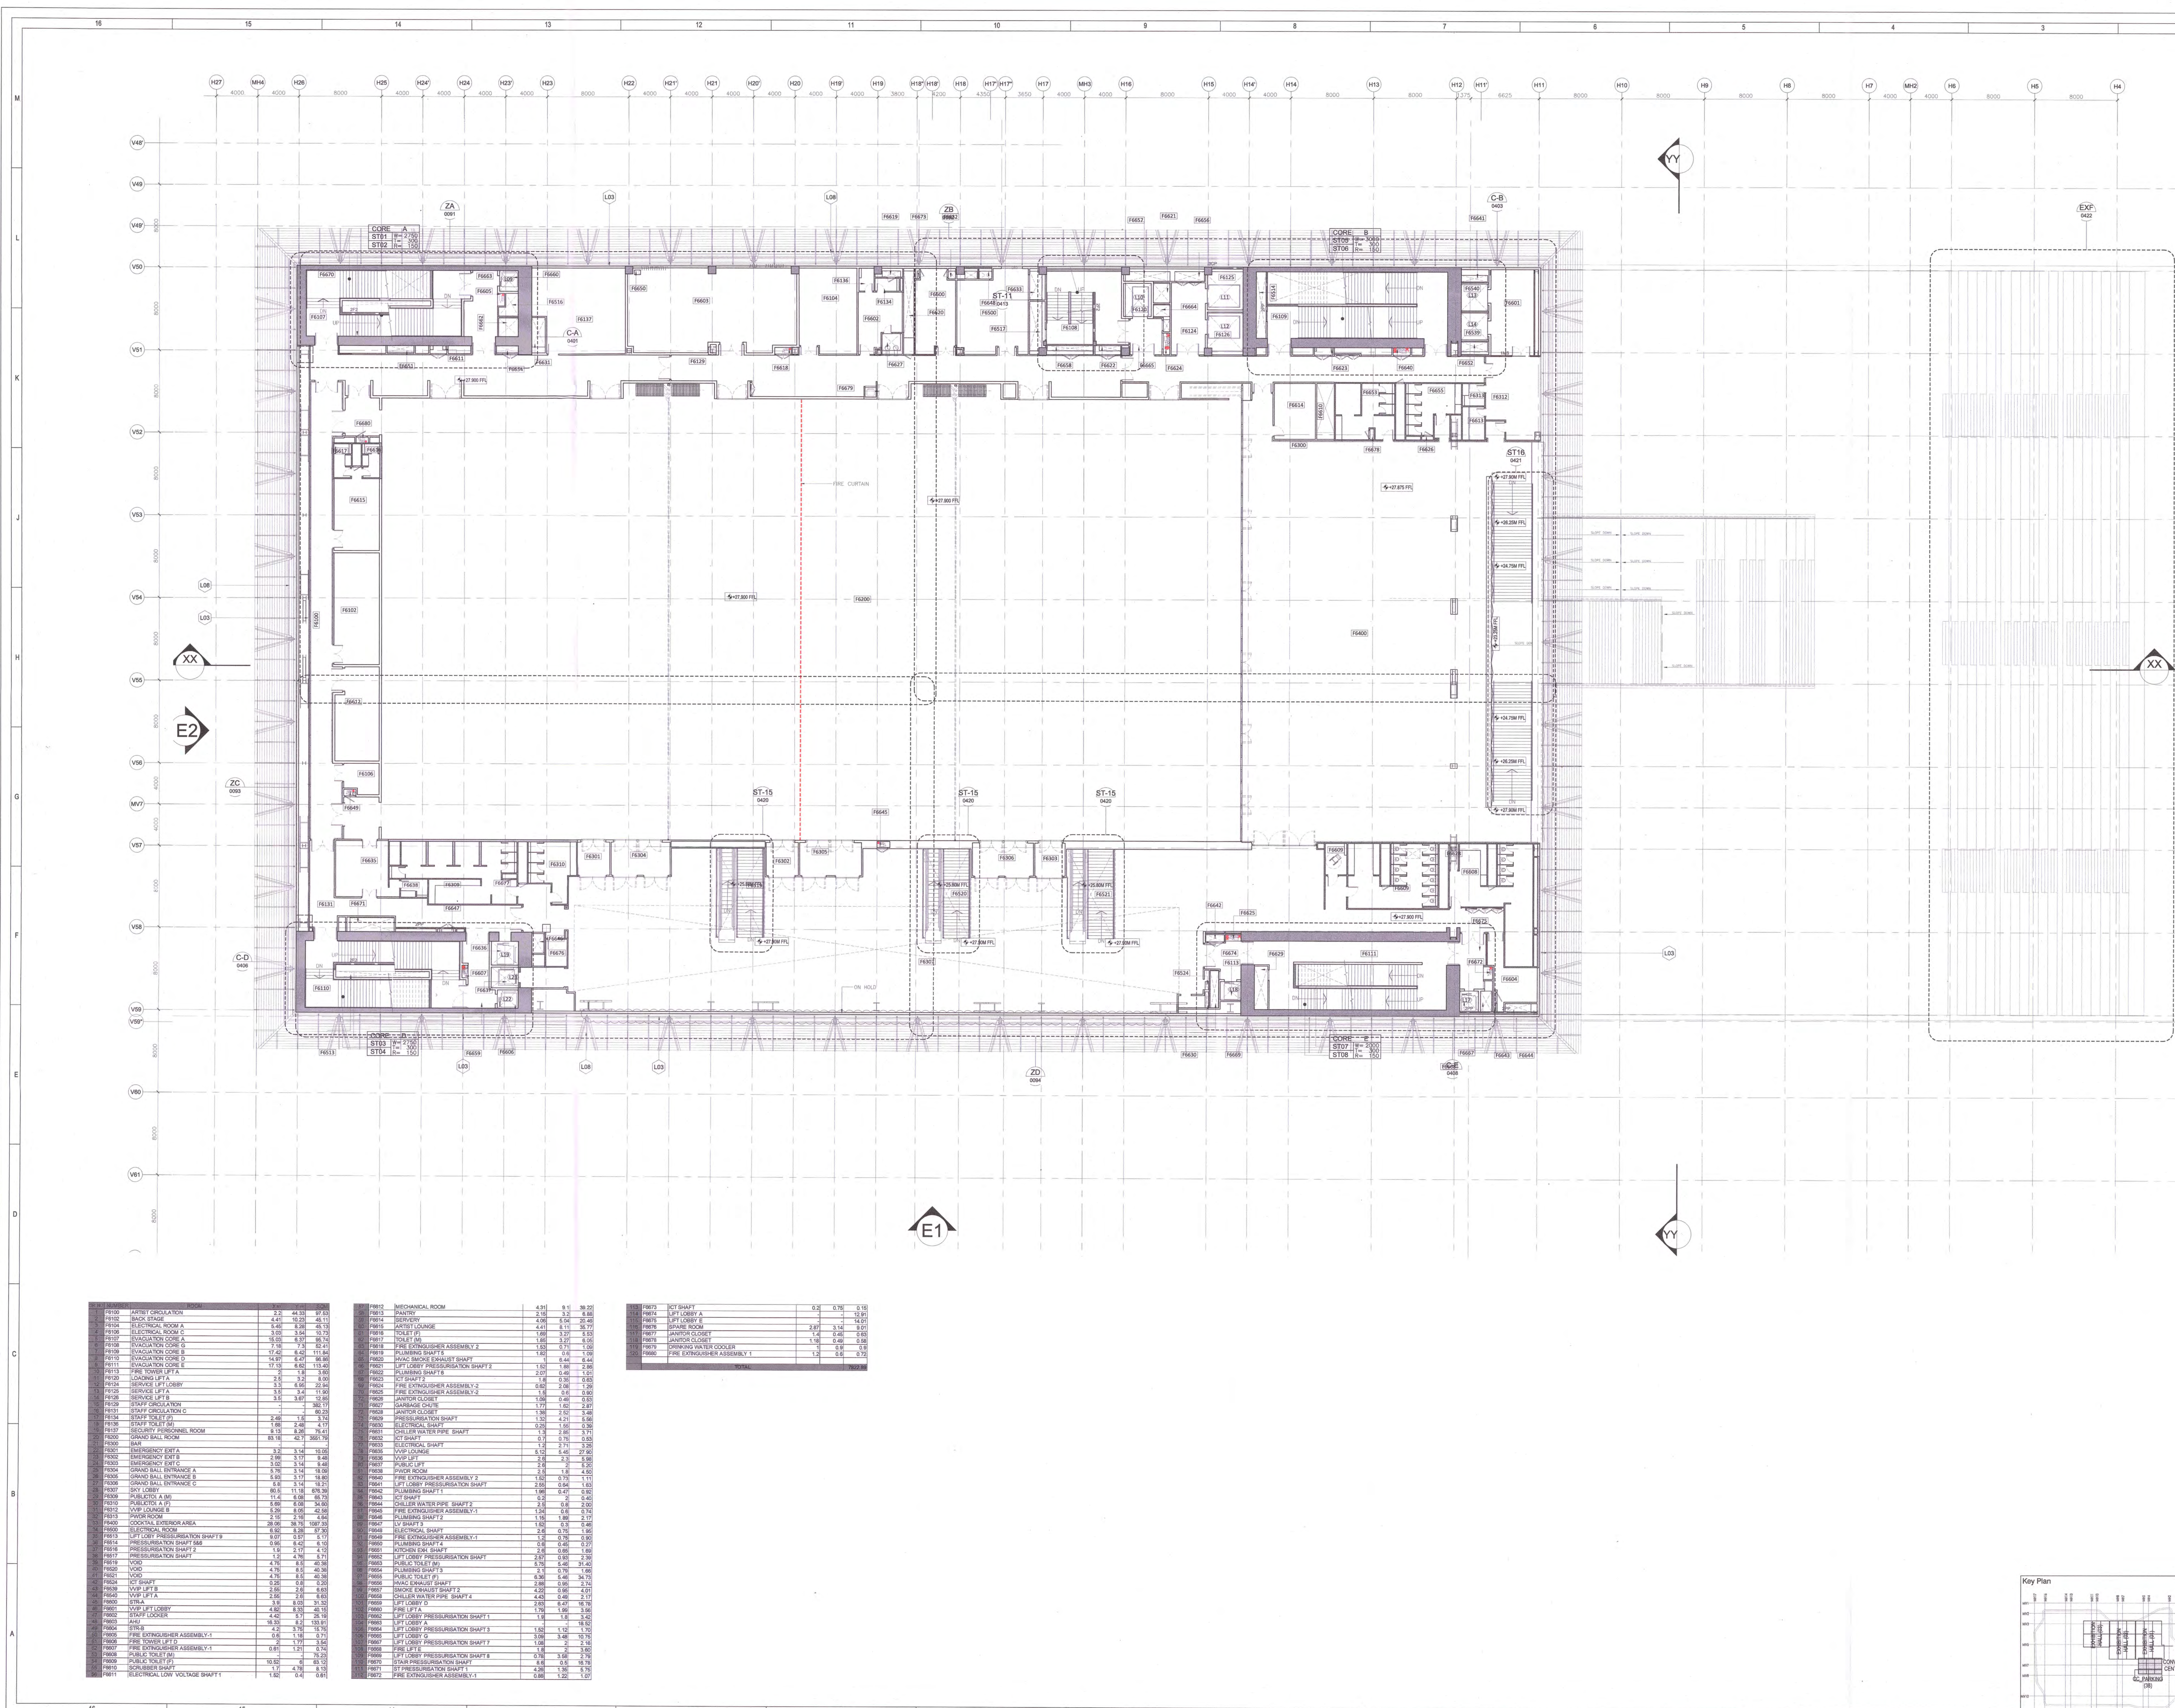


F0008	ATMOSPHERIC GASOLINE	4.41	108.00	0.83	3.66	F0012	MEDICAL ROOM	4.91	5.11	38.20	F0075	ICHT SHIRT	0.1	0.75	0.1
F0009	BACK SPACE	2.78	40.00	0.33	0.92	F0013	SEWAGE	2.99	6.04	26.05	F0076	ICHT SHIRT	0.1	0.75	0.1
F0010	BACK SPACE	2.41	40.00	0.33	0.79	F0014	WATER GAUGE	2.99	6.04	26.05	F0077	LIFT CLOSET E	0.1	0.75	0.1
F0011	ELECTRICAL ROOM C	3.00	34.00	0.73	2.19	F0015	TOILET E	1.60	3.37	5.35	F0078	JANITOR CLOSET	1.4	0.46	0.65
F0012	ELECTRICAL ROOM C	1.50	34.00	0.73	1.09	F0016	TOILET E	1.60	3.37	5.35	F0079	JANITOR CLOSET	1.4	0.46	0.65
F0013	EVALUATION ROOM C	1.50	4.00	0.22	0.33	F0017	PIPE EXCHANGING ASSEMBLY-2	1.00	0.71	0.71	F0080	DRINKING WATER COOLER	1	0.9	0.1
F0014	EVALUATION ROOM C	1.50	4.00	0.22	0.33	F0018	PIPE EXCHANGING ASSEMBLY-2	1.00	0.71	0.71	F0081	PIPE EXCHANGING ASSEMBLY-2	1.00	0.71	0.71
F0015	EVALUATION ROOM C	1.50	4.00	0.22	0.33	F0019	PIPE EXCHANGING ASSEMBLY-2	1.00	0.71	0.71					
F0016	EVALUATION ROOM C	1.50	4.00	0.22	0.33	F0020	PIPE EXCHANGING ASSEMBLY-2	1.00	0.71	0.71					
F0017	EVALUATION ROOM C	1.50	4.00	0.22	0.33	F0021	PIPE EXCHANGING ASSEMBLY-2	1.00	0.71	0.71					
Owner / Employer 	India International Convention & Exhibition Centre Limited Room No. 624, Ministry of Commerce & Industry, DFF, Vijaya Nagar, New Delhi - 110011, India
	Department of Industrial Policy and Promotion Ministry of Commerce & Industry Government of India
Knowledge Partner Delhi Mumbai Industrial Corridor Development Corporation Room No. 541, 3rd floor, Naraina Administrative Centre, Naraina, New Delhi - 110021	
Engineer/Engine Representative Employer Engineer Programme Management Consultant (PMC) 	
Preliminary Engineering Architecture Consultants (PEAC) 	
Av. Del Marquês de la Roca 4, 28001 Madrid, Spain	No. 61, Ashoka Building, Green Park, New Delhi, Delhi 110016, India
L&T Construction Buildings & Facilities 	
Most Prominent Building Contractors, P&M, R&D, Engineering - 50/08	No. 10, Park Road, New Delhi - 110001, India
PMC Contractor's Representatives Design Consultant Engineering Design and Research Center (EDRC) L&T Construction - Buildings & Facilities Architectural Consultant 	
Most Prominent Building Contractors, P&M, R&D, Engineering - 50/08	ARCOP Associates Pvt. Ltd., A-15, Preeto Park Road, G-1 New Delhi-110046, India
Structural Proof Consultant 	
Indian Institute of Technology (IIT) Madras Saraya Lake Hills, Opposite to C.I.L. Ady, Chennai 600075, India	
MEP Proof Consultant 	
Egis India Consulting Engineers Pvt. Ltd., Plot No. 46, Sector 12, Industrial Area Phase II, Gurgaon, Haryana 122001, India	
ICT Proof Consultant 	
CSC Consulting Engineers Pvt. Ltd., 407/1, 3rd floor, Naraina Annex, Naraina, New Delhi, India 110028, Bangalore - 560004	
Certification EPC Contractor 	
Design Consultant 	
Architectural Consultant 	
MEP Consultant 	
Structural 	
ICT 	
Reviewed EPC drawing prepared by Contractor & ensured that all preliminary aspects and parameters have been taken into account. 	
PEAC 	
Signed by: Employer / Employer's Engineer 	

GENERAL NOTES:

1. ALL DIMENSIONS ARE IN MILLIMETERS, LEVELS IN METERS AND ANGLES IN DEGREES UNLESS OTHERWISE NOTED.
2. THE DRAWING IS TO BE READ AND NOT TO BE SCALED; ONLY WRITTEN DIMENSIONS SHALL BE FOLLOWED.
3. THE DRAWING SHALL BE READ IN CONJUNCTION WITH ALL RELEVANT ARCHITECTURAL, STRUCTURAL AND MEP DRAWINGS.
4. ALL DIMENSIONS SHALL BE VERIFIED AT SITE PRIOR TO START OF WORK AND ANY DISCREPANCY SHALL BE BROUGHT TO THE NOTICE OF THE ARCHITECT.
5. +0.00 CORRESPONDS TO +213.90M
6. FOR EXTERNAL FINISHES LEGEND, REFER DWG NO. A-201, 202 & A-301, 302.

#1	GOOD FOR CONSTRUCTION	21-06-19	SS	TR	NK	GS
#2	GOOD FOR CONSTRUCTION	21-06-19	SS	TR	NK	GS
#3	GOOD FOR CONSTRUCTION	21-06-19	SS	TR	NK	GS
REV	DESCRIPTION	DATE	(DESIGN)	DWNS	DWNH	AFFD
Revisions						
1	ELECTRICAL		SPE			
2	STRUCTURAL		FPPNG			
3	ELECTRICAL		CSE			
4	MECHANICAL		GRS			
5	PVAC		COTITION			
CHECKED BY	SSGN	DATE			SSGN	DATE

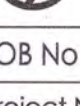EPC CONTRACTOR
 **L & T Construction**
Buildings & Facilities


 JOB NO : OI7203

Project Name
DELHI ANA CONSTRUCTION OF INDIA CENTRE
INTERNATIONAL CONVENTION & EXPO CENTRE
 SECTION 2B, DYNARKA, NEW DELHI, INDIA


Drawing Status
GOOD FOR CONSTRUCTION!
 GOOD FOR CONSTRUCTION (GFC)

DRAWING NO.
Rev No.

A	07	0090	R0
---	----	------	----

Title :
CONVENTION CENTRE
 SIXTH FLOOR PLAN

EDRC DWG No : 017203 - A - SP - 07 - WD - 0090	Scale : 1:200	Sheet Size A0
--	------------------	------------------

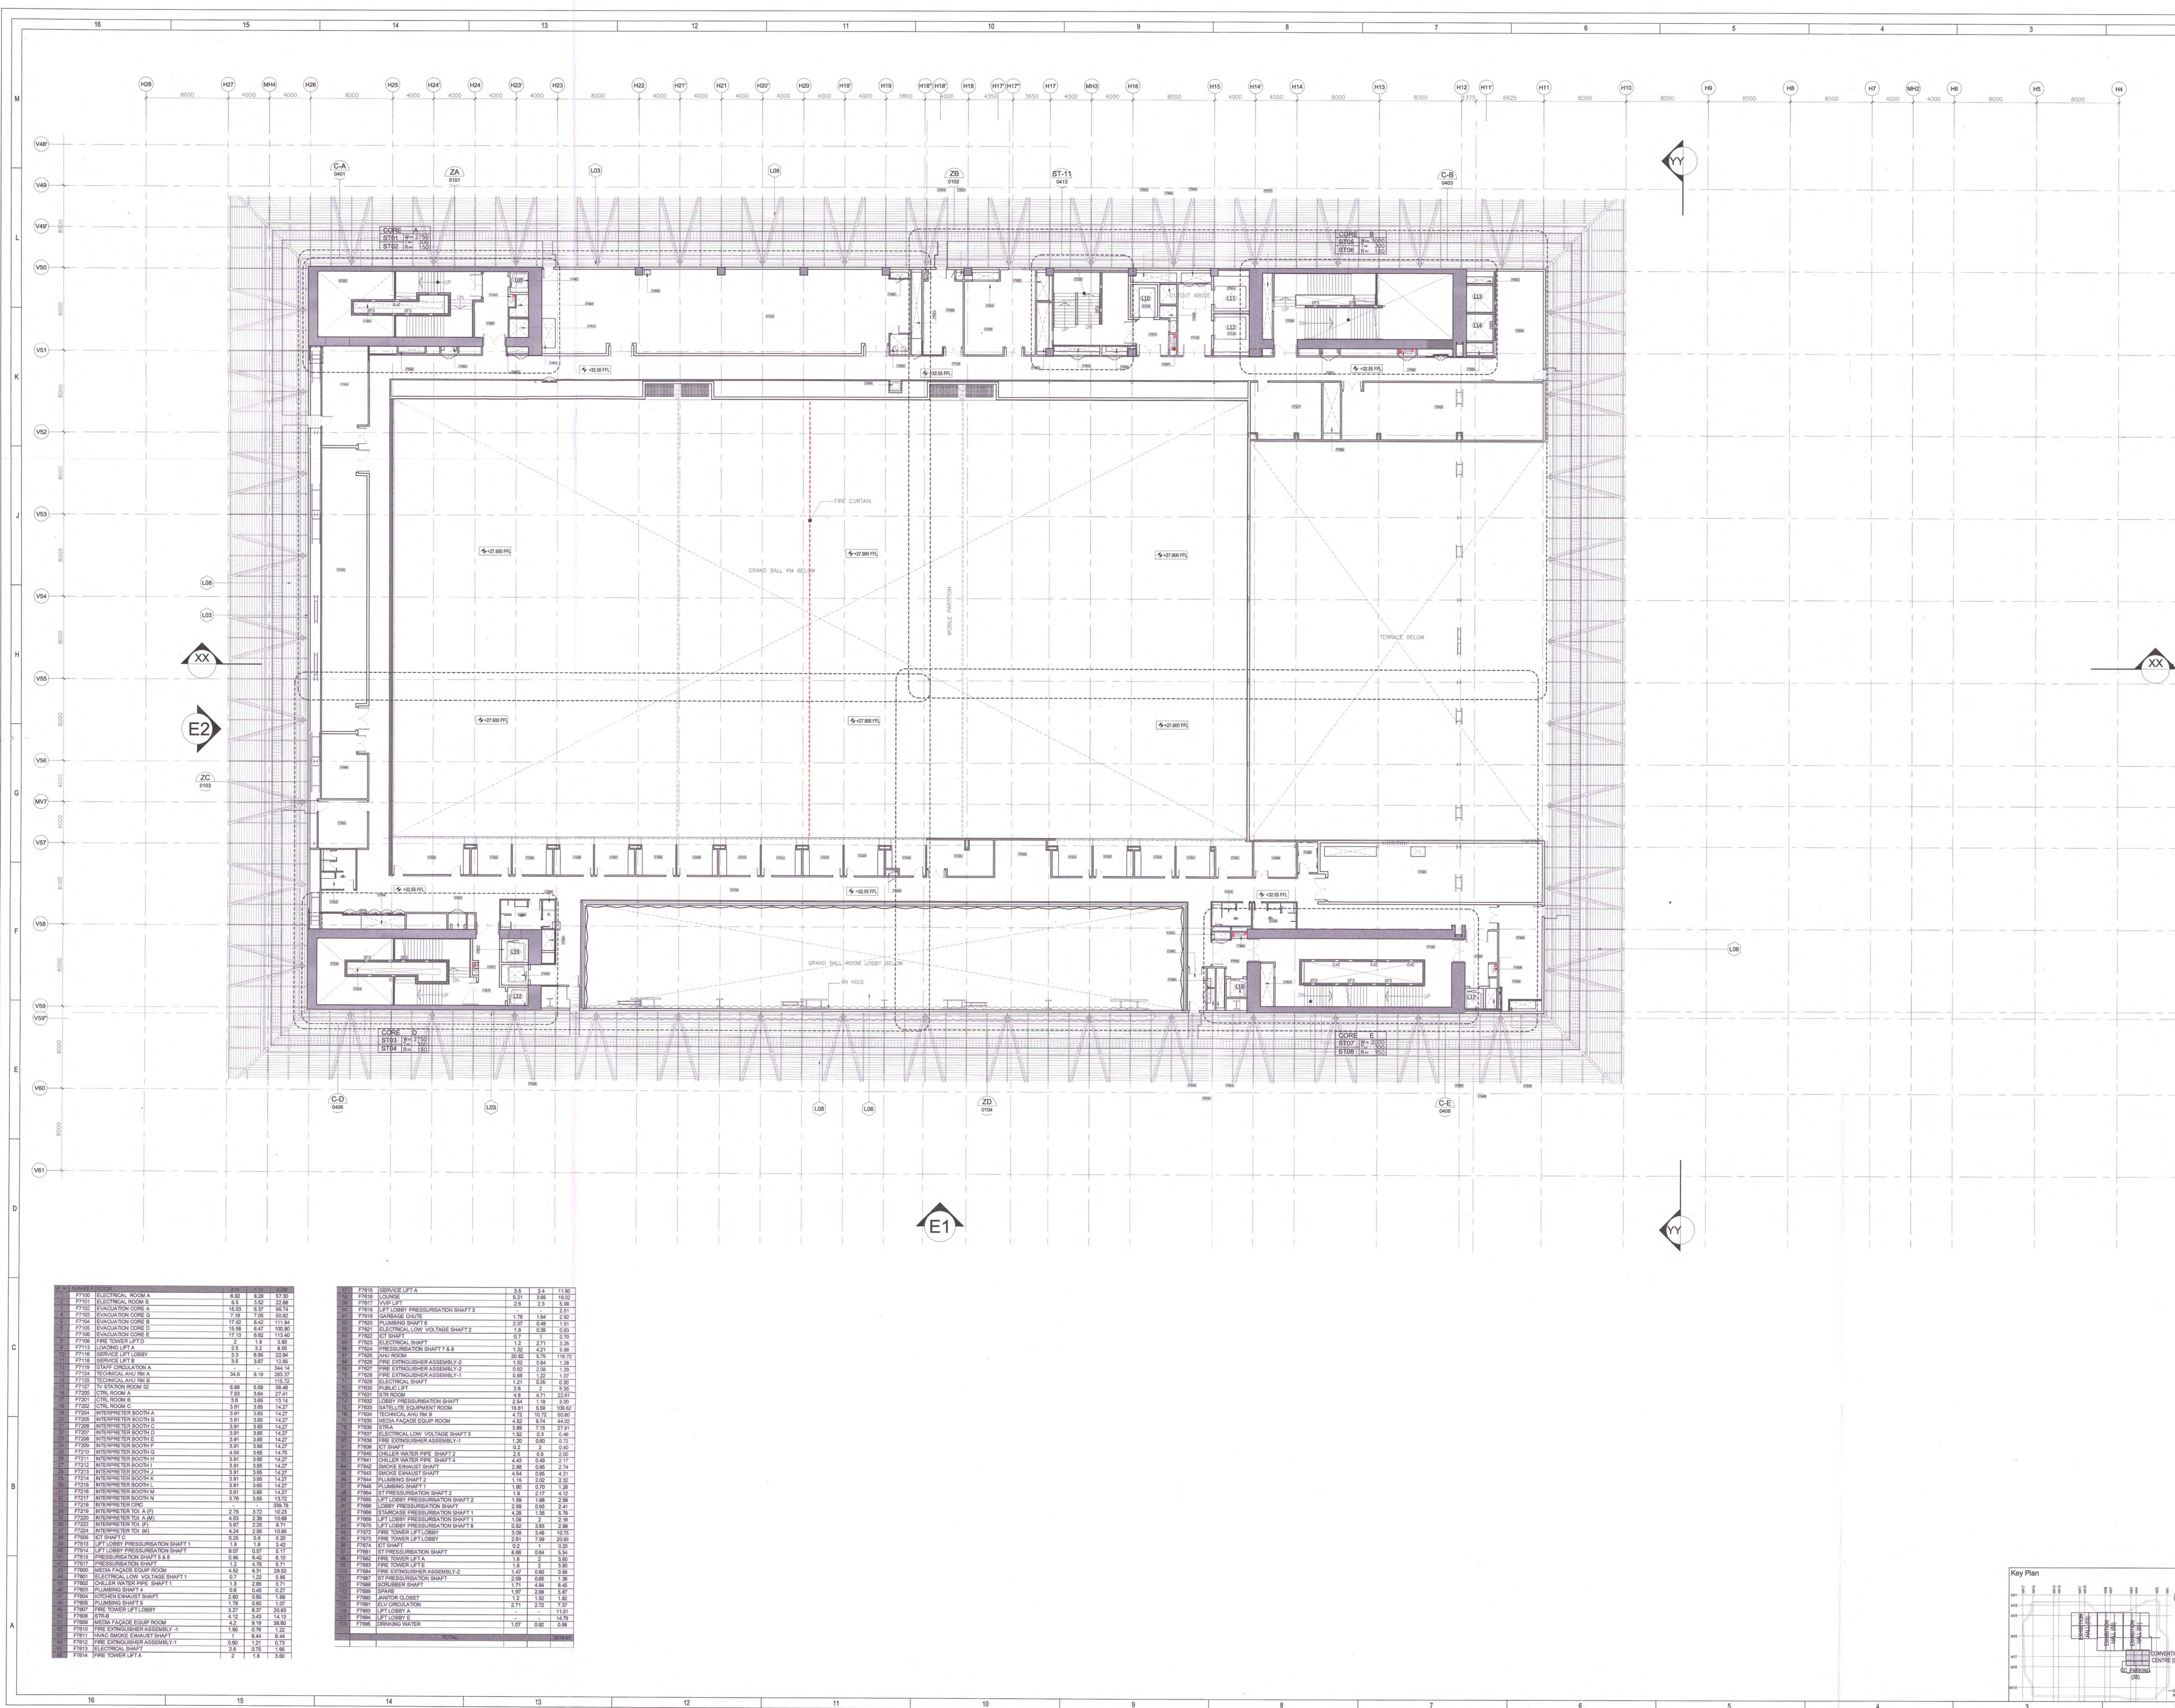

Owner / Employer

India International Convention & Exhibition Centre Limited
Department of Industrial Policy and Promotion Ministry of Commerce & Industry Government of India

Knowledge Partner

Delhi Mumbai Industrial Corridor Development Corporation
Room No. 301, 3rd Floor, New Area, DDA Flats, Sector 15, New Delhi - 110028

Employer's Representative

Programme Management Consultant (PMC)
AECOM
Preliminary Engineering Architecture Consultants (PEAC)
Av. Del Marquês de Pombal, 4, 1.º andar, 1200-001 Lisboa, Portugal
Av. D-1, Ashoka Building, Green Park, 20404 Maxima, India

Design Consultant

L&T Construction
Buildings & Factories
Kirti Poonam Road, Mangalagiri, 520 007, Andhra Pradesh, India

Structural Consultant

Indian Institute of Technology (IIT) Madras
Sector 36, Chennai - 600 075, India

MEP Consultant

Egi India Consulting Engineers Pvt. Ltd.
Plot No. 46, Sector 32, Institutional Area, Gurgaon, Haryana - 122001, India

ICT Consultant

CR Consulting Engineers Pvt. Ltd.
147/1, 1st Floor, Naraina Avenue, Suburban Road, Naraina, New Delhi - 110028, India

EPC Contractor

L&T Construction
Buildings & Factories

Design Consultant

Architectural Consultant

Proof Consultant

Structural

MEP

ICT

PEAC

Issued by:
Employer / Employer's Engineer

GENERAL NOTES:

1. ALL DIMENSIONS ARE IN METERS. LEVELS IN SQUARE METERS IN SQUARE METERS UNLESS OTHERWISE NOTED.
2. THE DRAWING IS TO BE READ AND NOT TO BE SCALED. ONLY WRITTEN DIMENSIONS SHALL BE FOLLOWED.
3. THE DRAWING SHALL BE READ IN CONJUNCTION WITH ALL RELEVANT ARCHITECTURAL, STRUCTURAL AND MEP DRAWINGS.
4. ALL DIMENSIONS SHALL BE VERIFIED BY THE USER PRIOR TO START OF WORK AND ANY DISCREPANCY SHALL BE REPORTED TO THE DESIGNER IMMEDIATELY.
5. FOR CORRESPONDENCE TO 1:1000.
6. FOR EXTERNAL FINISHES, REFER TO THE DRAWING NO. 100, 200, 300 & 400.

Revisions

NO.	DESCRIPTION	DATE	BY	CHKD	APPD
01	GOOD FOR CONSTRUCTION	25-07-19	NE	SE	

Job No: 017203

Project Name: DESIGN AND CONSTRUCTION OF INDIA INTERNATIONAL CONVENTION & EXPO CENTRE SECTOR 25, DWARKA, NEW DELHI, INDIA


Drawing Status: **GOOD FOR CONSTRUCTION (GFC)**

Drawing No: A 07 **Rev. No:** 0100 **R0**

Title: CONVENTION CENTRE SEVENTH FLOOR PLAN

EDRC DWG No: 017203 - A - SP - 07 - WD - 0100 **Scale:** 1:200 **Sheet No:** A0

Key Plan

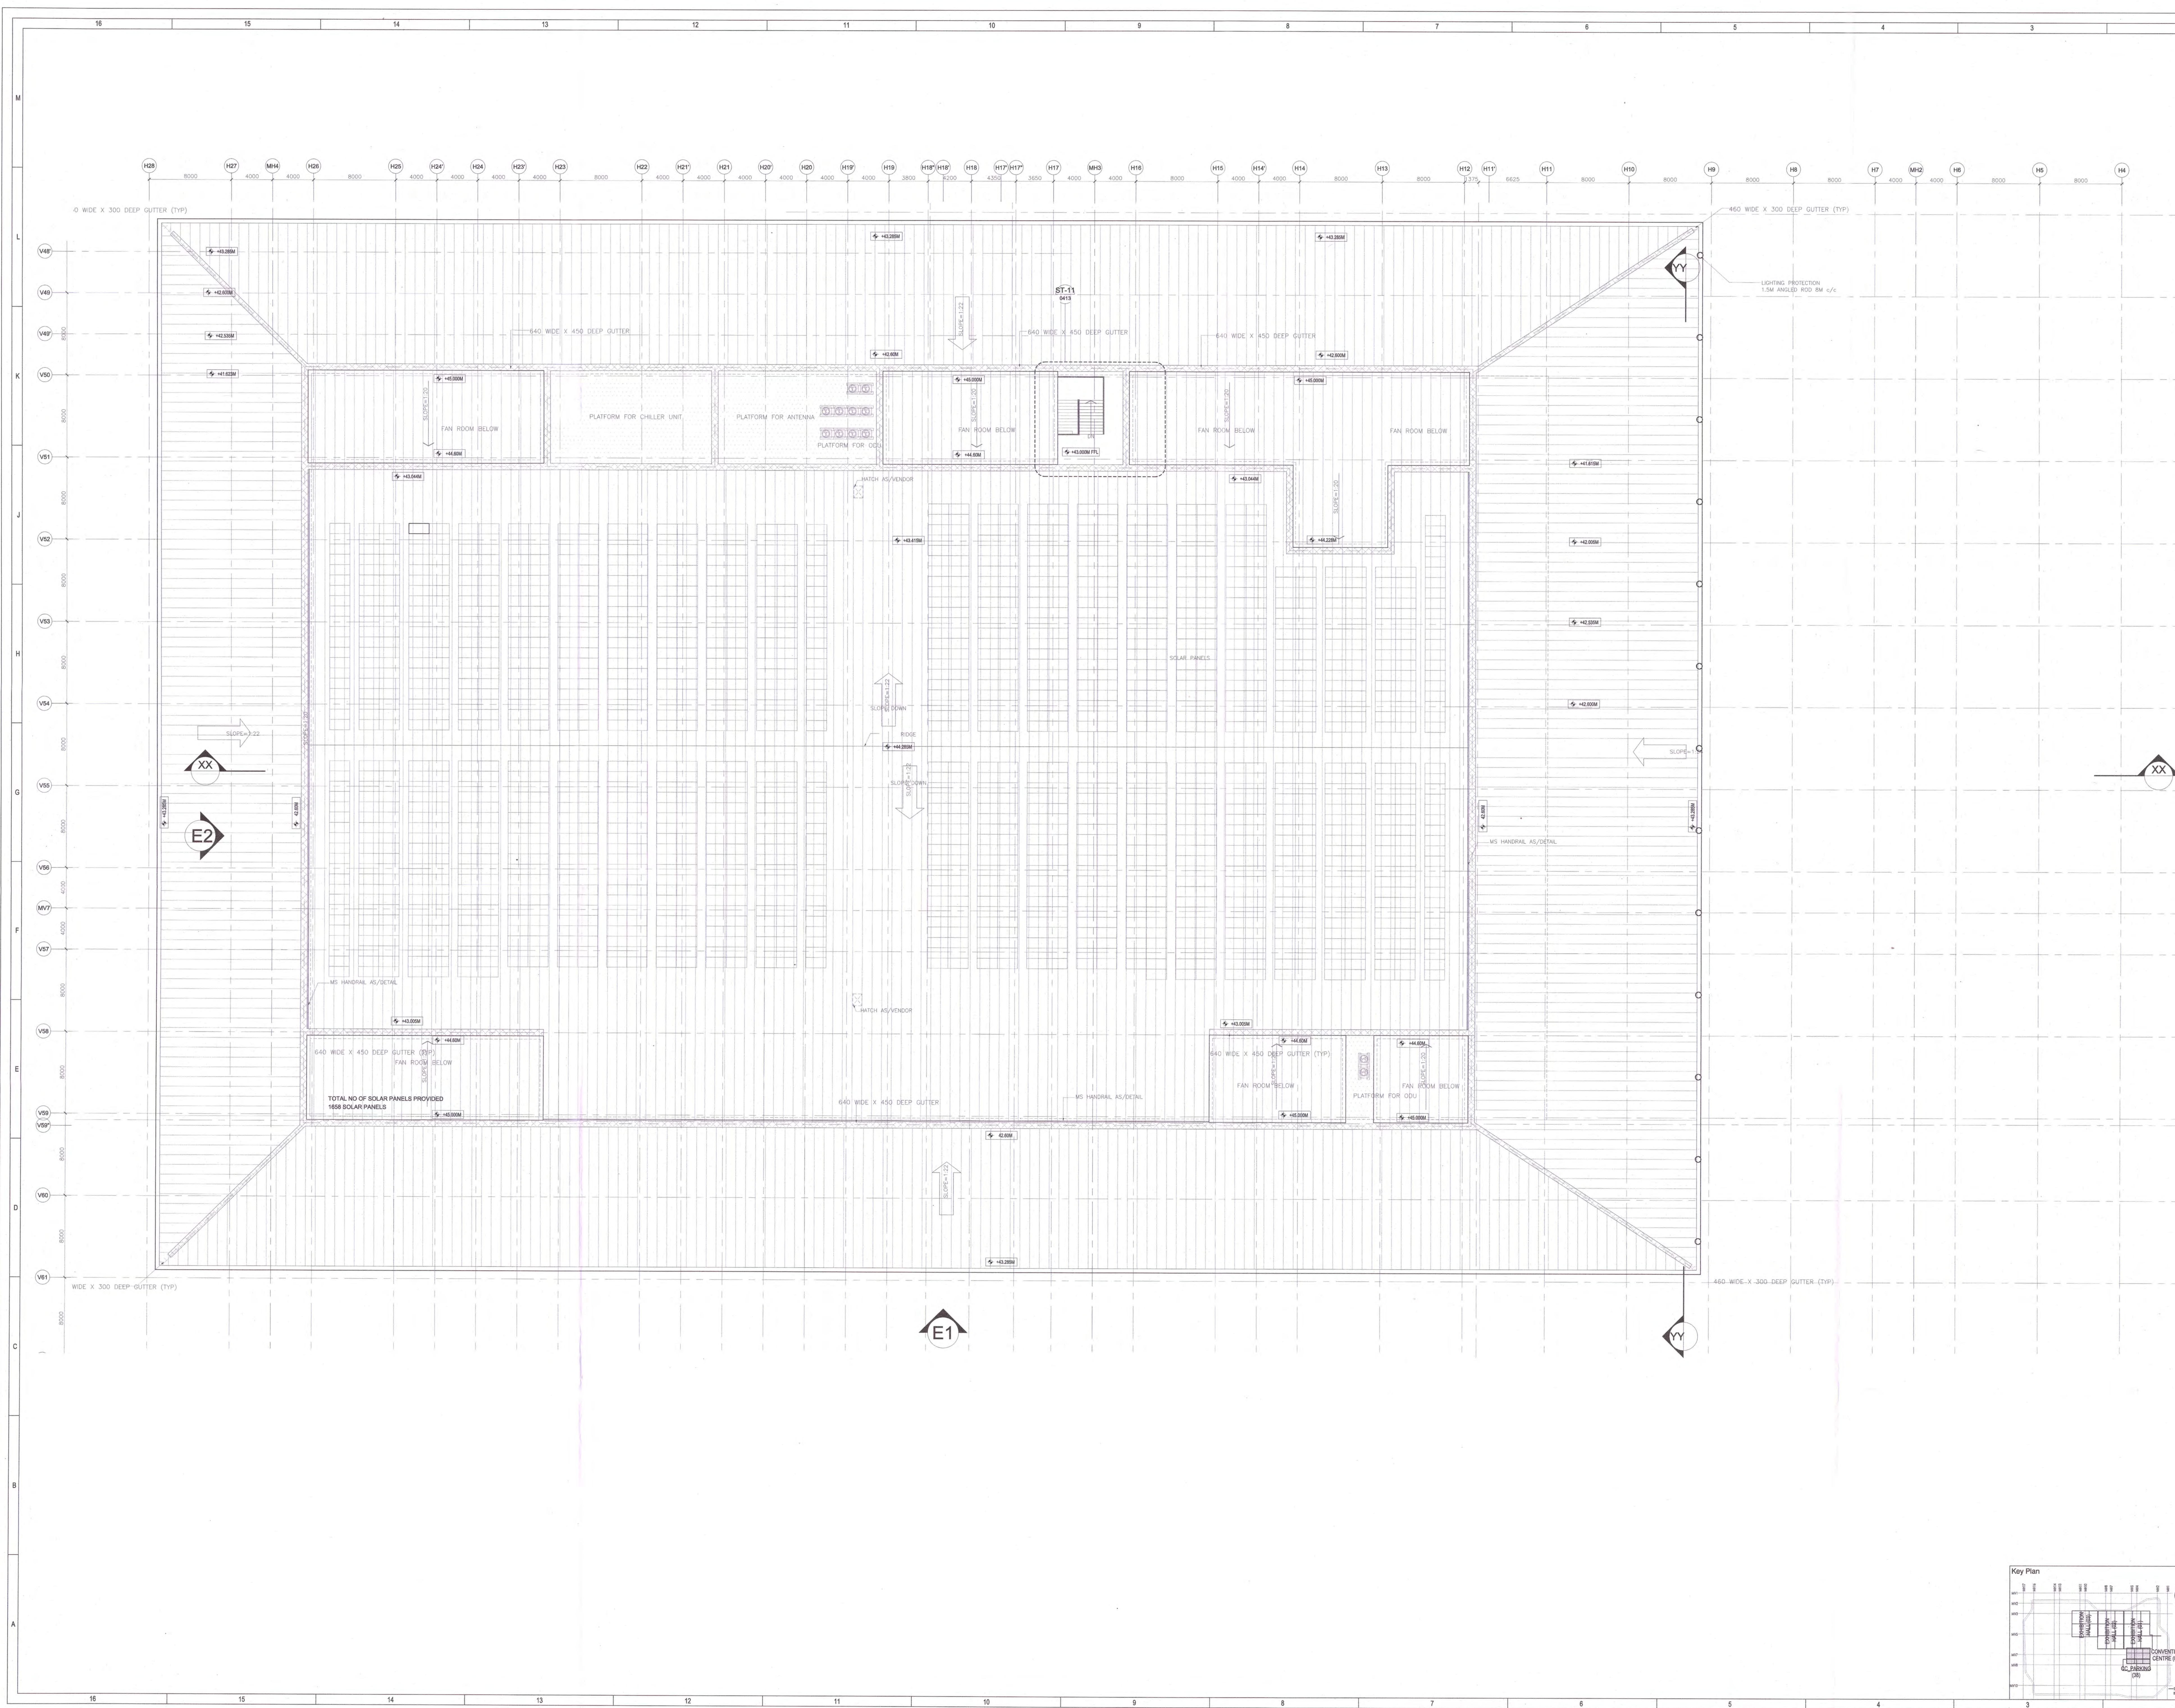

Owner / Employer
Indo International Convention & Exhibition Centre Limited
Room No. 42B, Ministry of Commerce & Industry
Opp. 150th Bazaar, New Delhi - 110011, India
Department of Industrial Policy and Promotion Ministry of Commerce & Industry Government of India

Knowledge Partner
Delhi Mumbai Industrial Corridor Development Corporation
Plot No. 341 & 342, Sector 28, Dwarka, New Delhi - 110045, India
New Delhi - 110027

Employer's Representative
Employer Engineer
Programme Management Consultant (PMC)
AECOM
Preliminary Engineering Architecture Consultants (PEAC)
Av. Del Marquillo de El Escorial, 4, 28019 Madrid, Spain
No. D-1, Ashoka Building, Green Park, New Delhi, Delhi 110016, India

EPC Contractor
L&T Construction
Buildings & Factories
Mount Prometheus East, Manipal, Bangalore - 560075

EPC Contractor's Representatives
Design Consultant
Engineering Design and Research Center (EDRC)
L&T Construction - Buildings & Factories
Architectural Consultant
ARCOP
Arcop Associates Pvt. Ltd.
A-15, Parkside, New Delhi - 110048, India

Structural Proof Consultant
Indian Institute of Technology (IIT) Madras
Sadar Patel Rd, Opposite to C. I. L. Adyar, Chennai, Tamil Nadu - 600035

MEP Proof Consultant
Epi India Consulting Engineers Pvt. Ltd.
Plot No. 44, Sector 22, Institutional Area, Gurgaon, Haryana - 122001

ICT Proof Consultant
CRK Consulting Engineers Pvt. Ltd.
4071, 3rd Floor, Naraina Avenue, Subramanyam Road, Naraina Circle, New Delhi - 110028

Certification
EPC Contractor
Design Consultant
Architectural Consultant
Proof Consultant
Structural
MEP
ICT
Reviewed GFC drawing prepared by Contractor and reviewed by Employer's Engineer and representatives of EPC Contractor, Architect and Consultant have been approved.
Issued by: *[Signature]*
Employer / Employer's Engineer

- GENERAL NOTES:
1. ALL DIMENSIONS ARE IN METERS. LEVELS IN METERS AND ANGLES IN DEGREES UNLESS OTHERWISE NOTED.
 2. THE DRAWING IS TO BE READ AND NOT TO BE SCALED. ONLY WRITTEN DIMENSIONS SHALL BE FOLLOWED.
 3. THE DRAWING SHALL BE READ IN CONJUNCTION WITH ALL RELEVANT ARCHITECTURAL, STRUCTURAL AND MECHANICAL DRAWINGS.
 4. ALL DIMENSIONS SHALL BE KEPT PER SITE PRIOR TO START OF WORK AND ANY DISCREPANCY SHALL BE REPORTED TO THE ARCHITECT.
 5. +41.000 CORRESPONDS TO VLS BM.
 6. FOR EXTERNAL FINISHES, REFER DWG NO. A-201, 202 & A-201, 202.

Revisions

REV	DESCRIPTION	DATE	DESIGN	CHKD	APPRO	
01	GOOD FOR CONSTRUCTION	21-06-19	SL	TR	NR	GS

Revisions

REV	DESCRIPTION	DATE	DESIGN	CHKD	APPRO	
01	GOOD FOR CONSTRUCTION	21-06-19	SL	TR	NR	GS

EPC Contractor
L&T Construction
Buildings & Factories
JOB No: O17203

Project Name
DESIGN AND CONSTRUCTION OF INDIA INTERNATIONAL CONVENTION & EXPO CENTRE
SECTOR 25, DWARKA, NEW DELHI, INDIA

Drawing Status
GOOD FOR CONSTRUCTION (GFC)

Drawing No
A 07 0120


Rev. No
R0

Title
CONVENTION CENTER
ROOF PLAN


EDRC DWG No:
O17203 - A - SP - 07 - WD - 0120

Scale:
1:200

Sheet Size:
A0

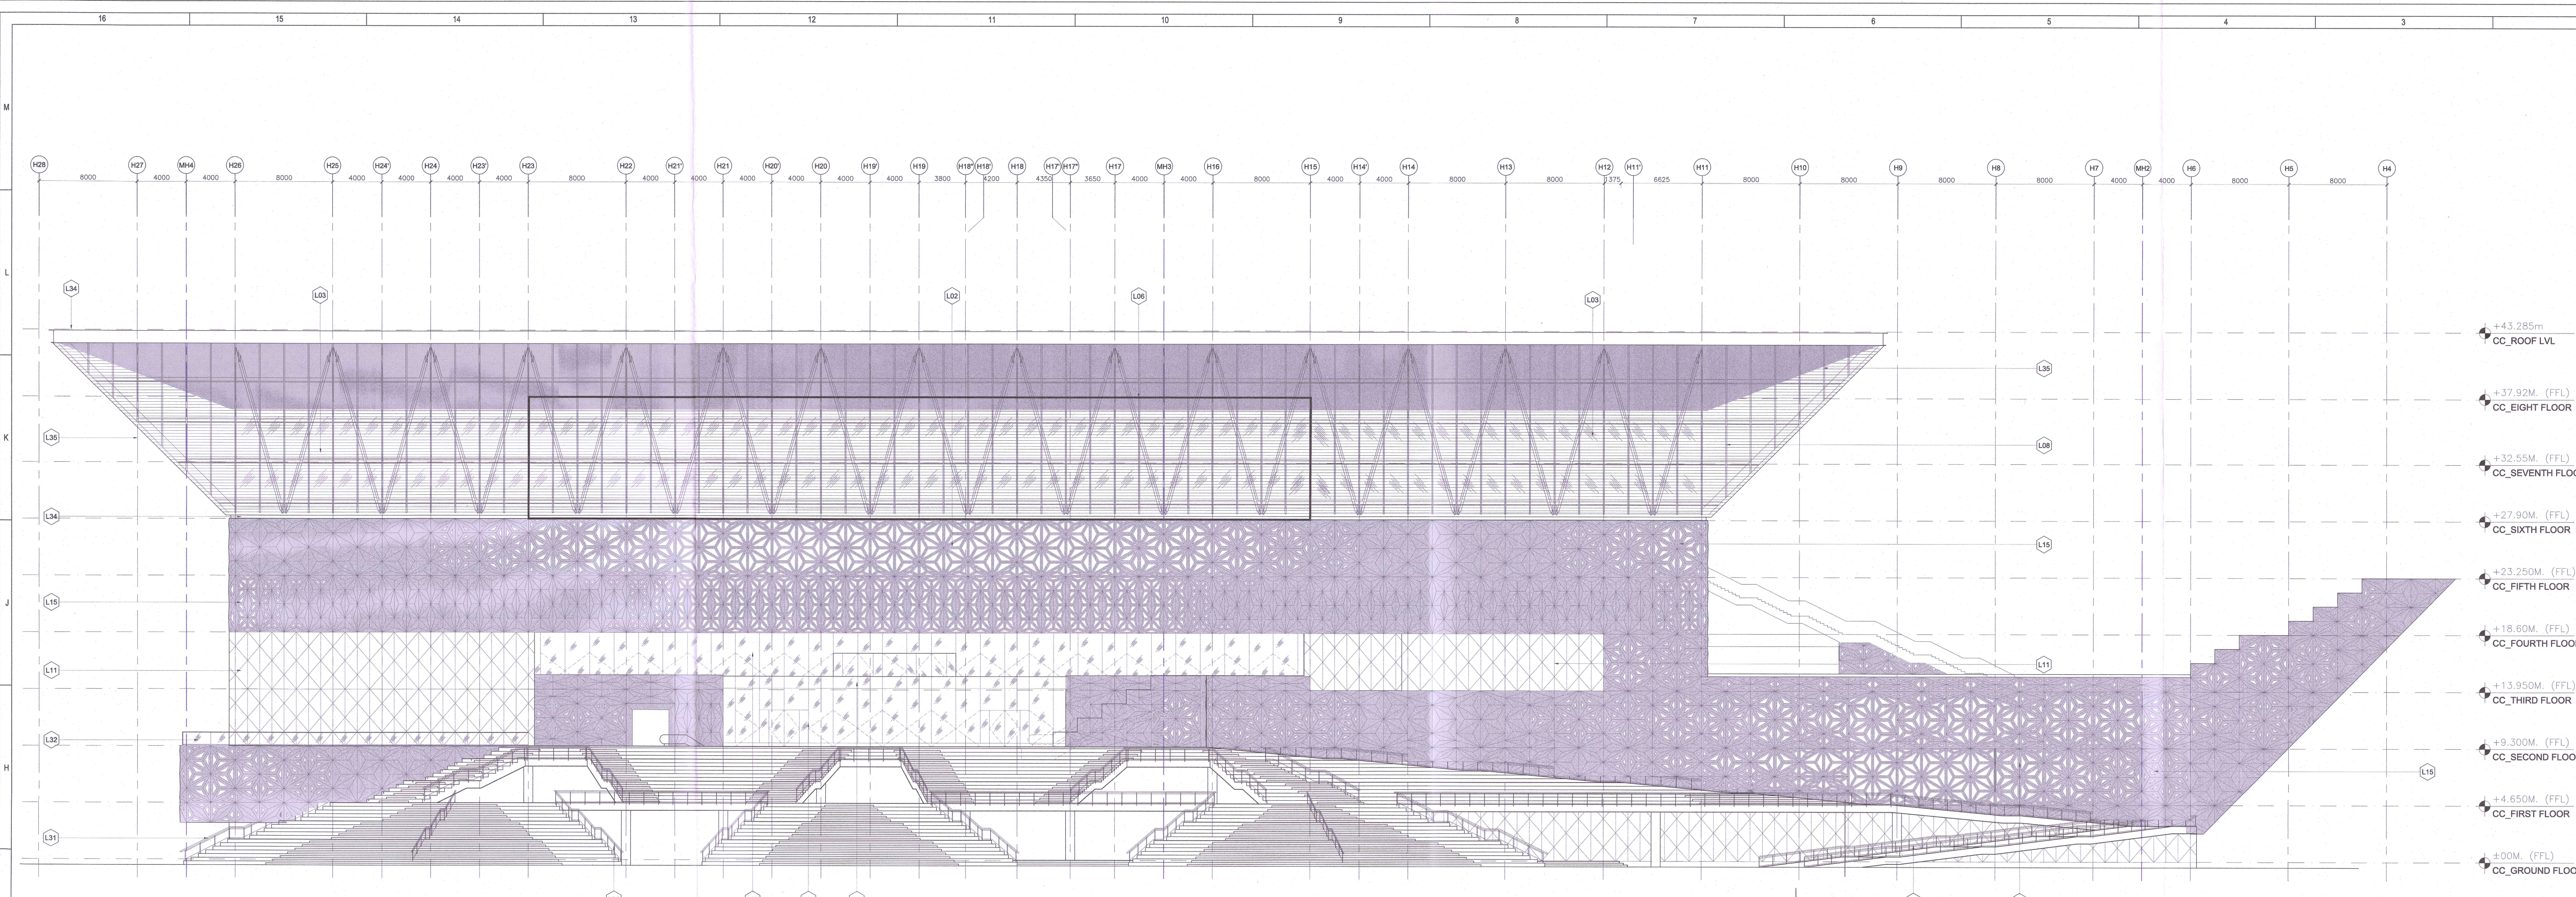


01 ELEVATION FRONT
SCALE: 1:200

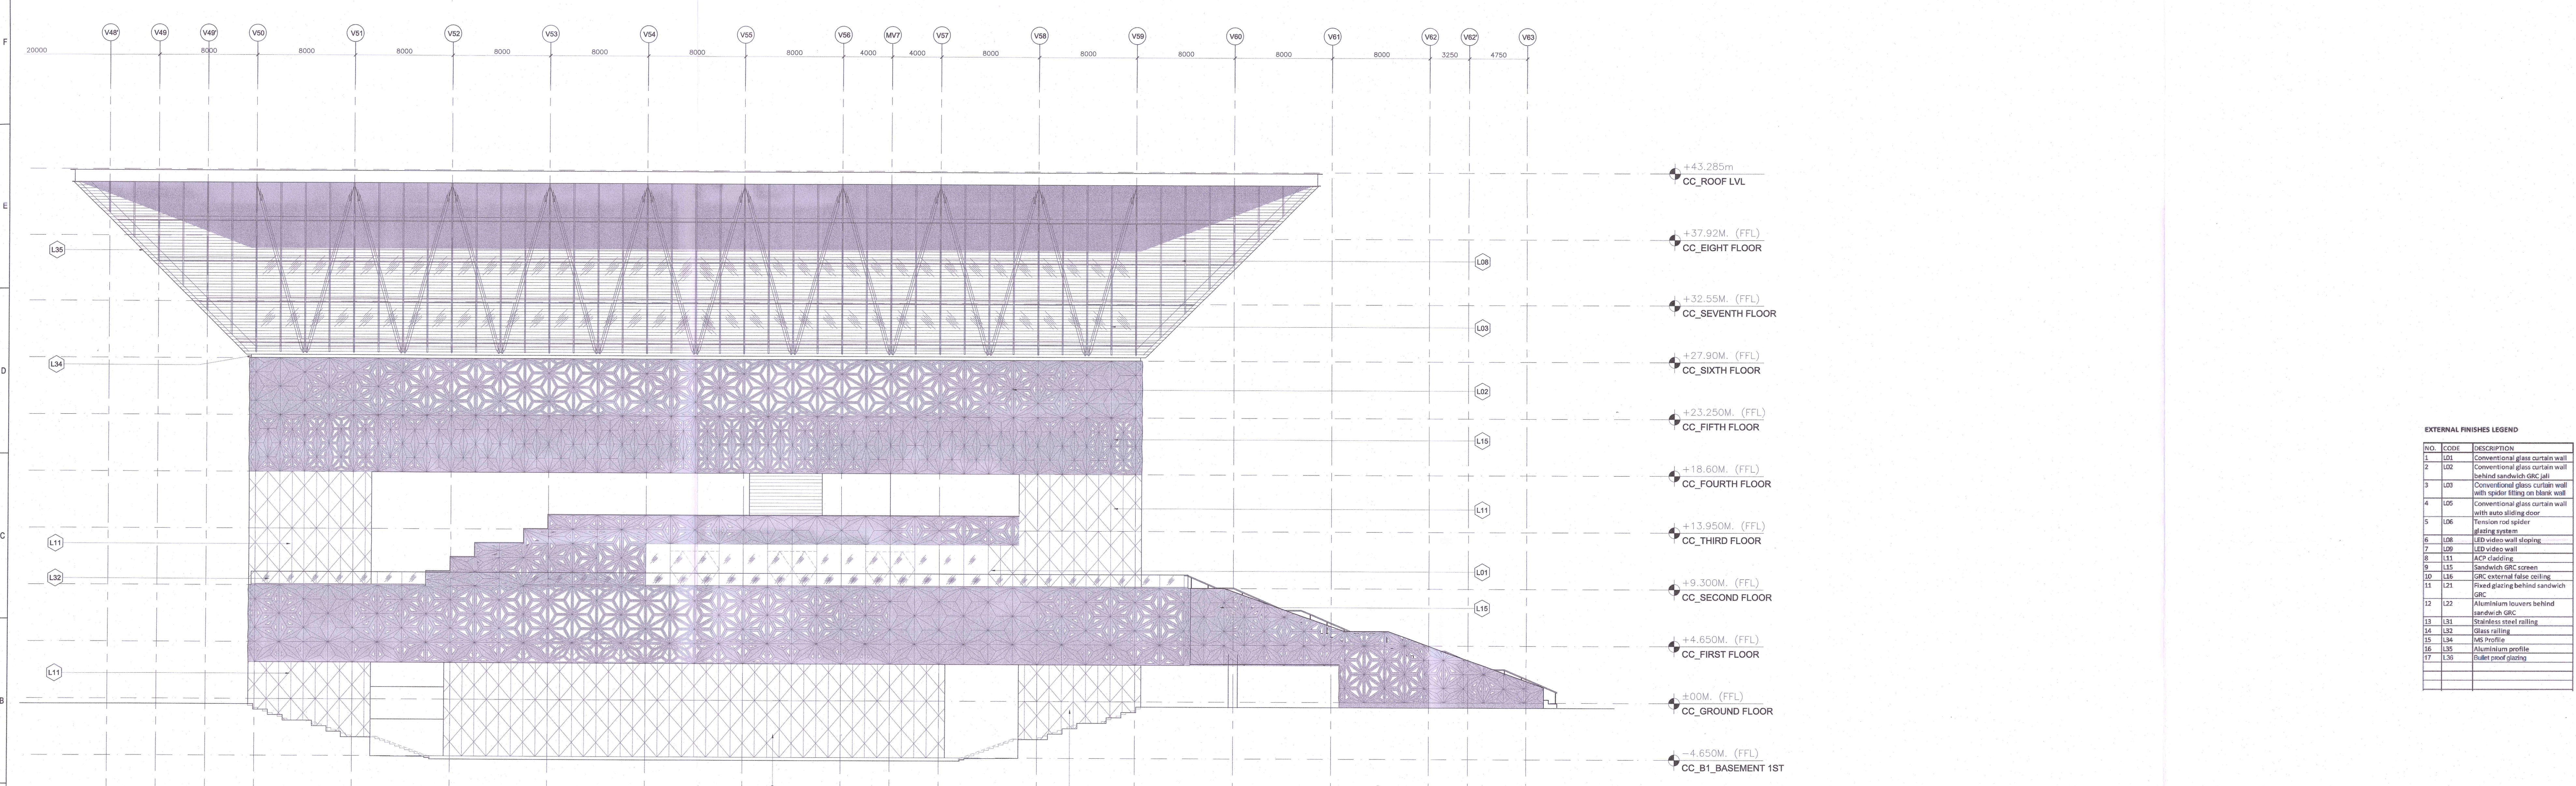

02 ELEVATION SIDE
SCALE: 1:200

EXTERNAL FINISHES LEGEND		
NO.	CODE	DESCRIPTION
1	L01	Conventional glass curtain wall
2	L02	Conventional glass curtain wall
3	L03	Conventional glass curtain wall
4	L04	Conventional glass curtain wall
5	L05	Conventional glass curtain wall
6	L06	Conventional glass curtain wall
7	L07	Conventional glass curtain wall
8	L08	Conventional glass curtain wall
9	L09	Conventional glass curtain wall
10	L10	Conventional glass curtain wall
11	L11	Conventional glass curtain wall
12	L12	Conventional glass curtain wall
13	L13	Conventional glass curtain wall
14	L14	Conventional glass curtain wall
15	L15	Conventional glass curtain wall
16	L16	Conventional glass curtain wall

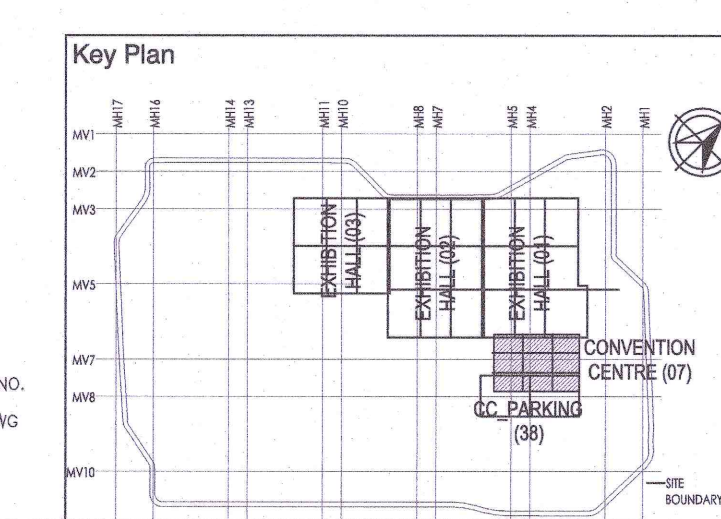

Owner / Employer

India International Convention & Exhibition Centre Limited
Room No. 402A, Ministry of Commerce & Industry,
DPT, Lodhi Estate, New Delhi - 110011, India

Knowledge Partner

Dell Mumbai Industrial Corridor
Development Corporation
Room No. 341, 3rd Floor, New India,
Diplomatic Enclave, 28B, Chhatrapati,
New Delhi - 110011

Employer's Representative

Employer Engineer
Programme Management Consultant (PMC)

AECOM

Preliminary Engineering Architecture Consultants (PEAC)

idom

Av. Del Marqués de E. Bocad. 4,
28014 Madrid, Spain

CPKUREJA

No D-1, Ashwini Building, Green Park,
New Delhi, Delhi 110016, India

EPC Contractor

L&T Construction
Buildings & Factories

Mount Poonamallee Road, Maragatham,
P. & M. V. Chennai - 600 099

EPC Contractor's Representatives

Design Consultant

Engineering Design and Research Center (EDRC)
L&T Construction - Buildings & Factories

Architectural Consultant

ARCOP
Arcop Associates Pvt. Ltd.,
New Delhi, Delhi 110046, India

Structural Proof Consultant

Indian Institute of Technology (IIT) Madras
Kavali Road, Chennai 600 075

MEP Proof Consultant

Egis India Consulting Engineers Pvt. Ltd.
No. 10, 1st Floor, 10, Industrial Area,
Chennai 600 002

ICT Proof Consultant

CKR Consulting Engineers Pvt. Ltd.
A-11, 3rd Floor, Narayana Nagar,
Suburban, Chennai 600 092

Certification

EPC Contractor

Design Consultant

Architectural Consultant

Proof Consultant

Structural

MEP

ICT

Signature on behalf of PEAC

26 FEB 2020

Issued by:
Employer / Employer's Engineer

GENERAL NOTES:

- ALL DIMENSIONS ARE IN MILLIMETERS, LEVELS IN METERS AND ANGLES IN DEGREES UNLESS OTHERWISE NOTED.
- THE DRAWING IS TO BE USED AS A GUIDE AND NOT TO BE SCALED. ONLY WRITTEN DIMENSIONS SHALL BE FOLLOWED.
- THE DRAWING SHALL BE READ IN CONJUNCTION WITH ALL RELEVANT ARCHITECTURAL, STRUCTURAL AND MEP DRAWINGS.
- ALL DIMENSIONS SHALL BE VERIFIED AS PER THE SITE PRIOR TO START OF WORK AND ANY DISCREPANCY SHALL BE REPORTED TO THE ARCHITECT.
- IF THE DIMENSIONS ARE NOT VERIFIED AS PER THE SITE PRIOR TO START OF WORK, THE CONTRACTOR SHALL BE RESPONSIBLE FOR ANY DISCREPANCY.
- FOR EXTERNAL FINISHES LEGEND, REFER DWG NO. A-201, 202 & A-201, 202.

SHEET NOTES:

- FOR BLOW UP ELEVATIONS, REFER DWG NO. A-201 TO A-202 & A-202 TO A-201.

NO.	GOOD FOR CONSTRUCTION	DATE	BY	DATE
1				
2				
3				
4				
5				
6				
7				
8				
9				
10				
11				
12				
13				
14				
15				
16				

Revisions

NO.	DESCRIPTION	DATE	BY	CHKD	APPD
1					
2					
EPC Contractor

L&T Construction
Buildings & Factories

Project Name

JOB No.: O17203

DESIGN AND CONSTRUCTION OF INDIA INTERNATIONAL CONVENTION & EXPO CENTRE

SECTOR 25, DWARKA, NEW DELHI, INDIA

Drawing Status

GOOD FOR CONSTRUCTION (GFC)

GOOD FOR CONSTRUCTION (GFC)

Drawing No

A 07 0201

Rev. No

R0

Title:

CONVENTION CENTER
ELEVATIONS

EDRC DWG No:


O17203 - A - SP - 07 - WD - 0201

Scale:

1:200


Sheet Size

A0

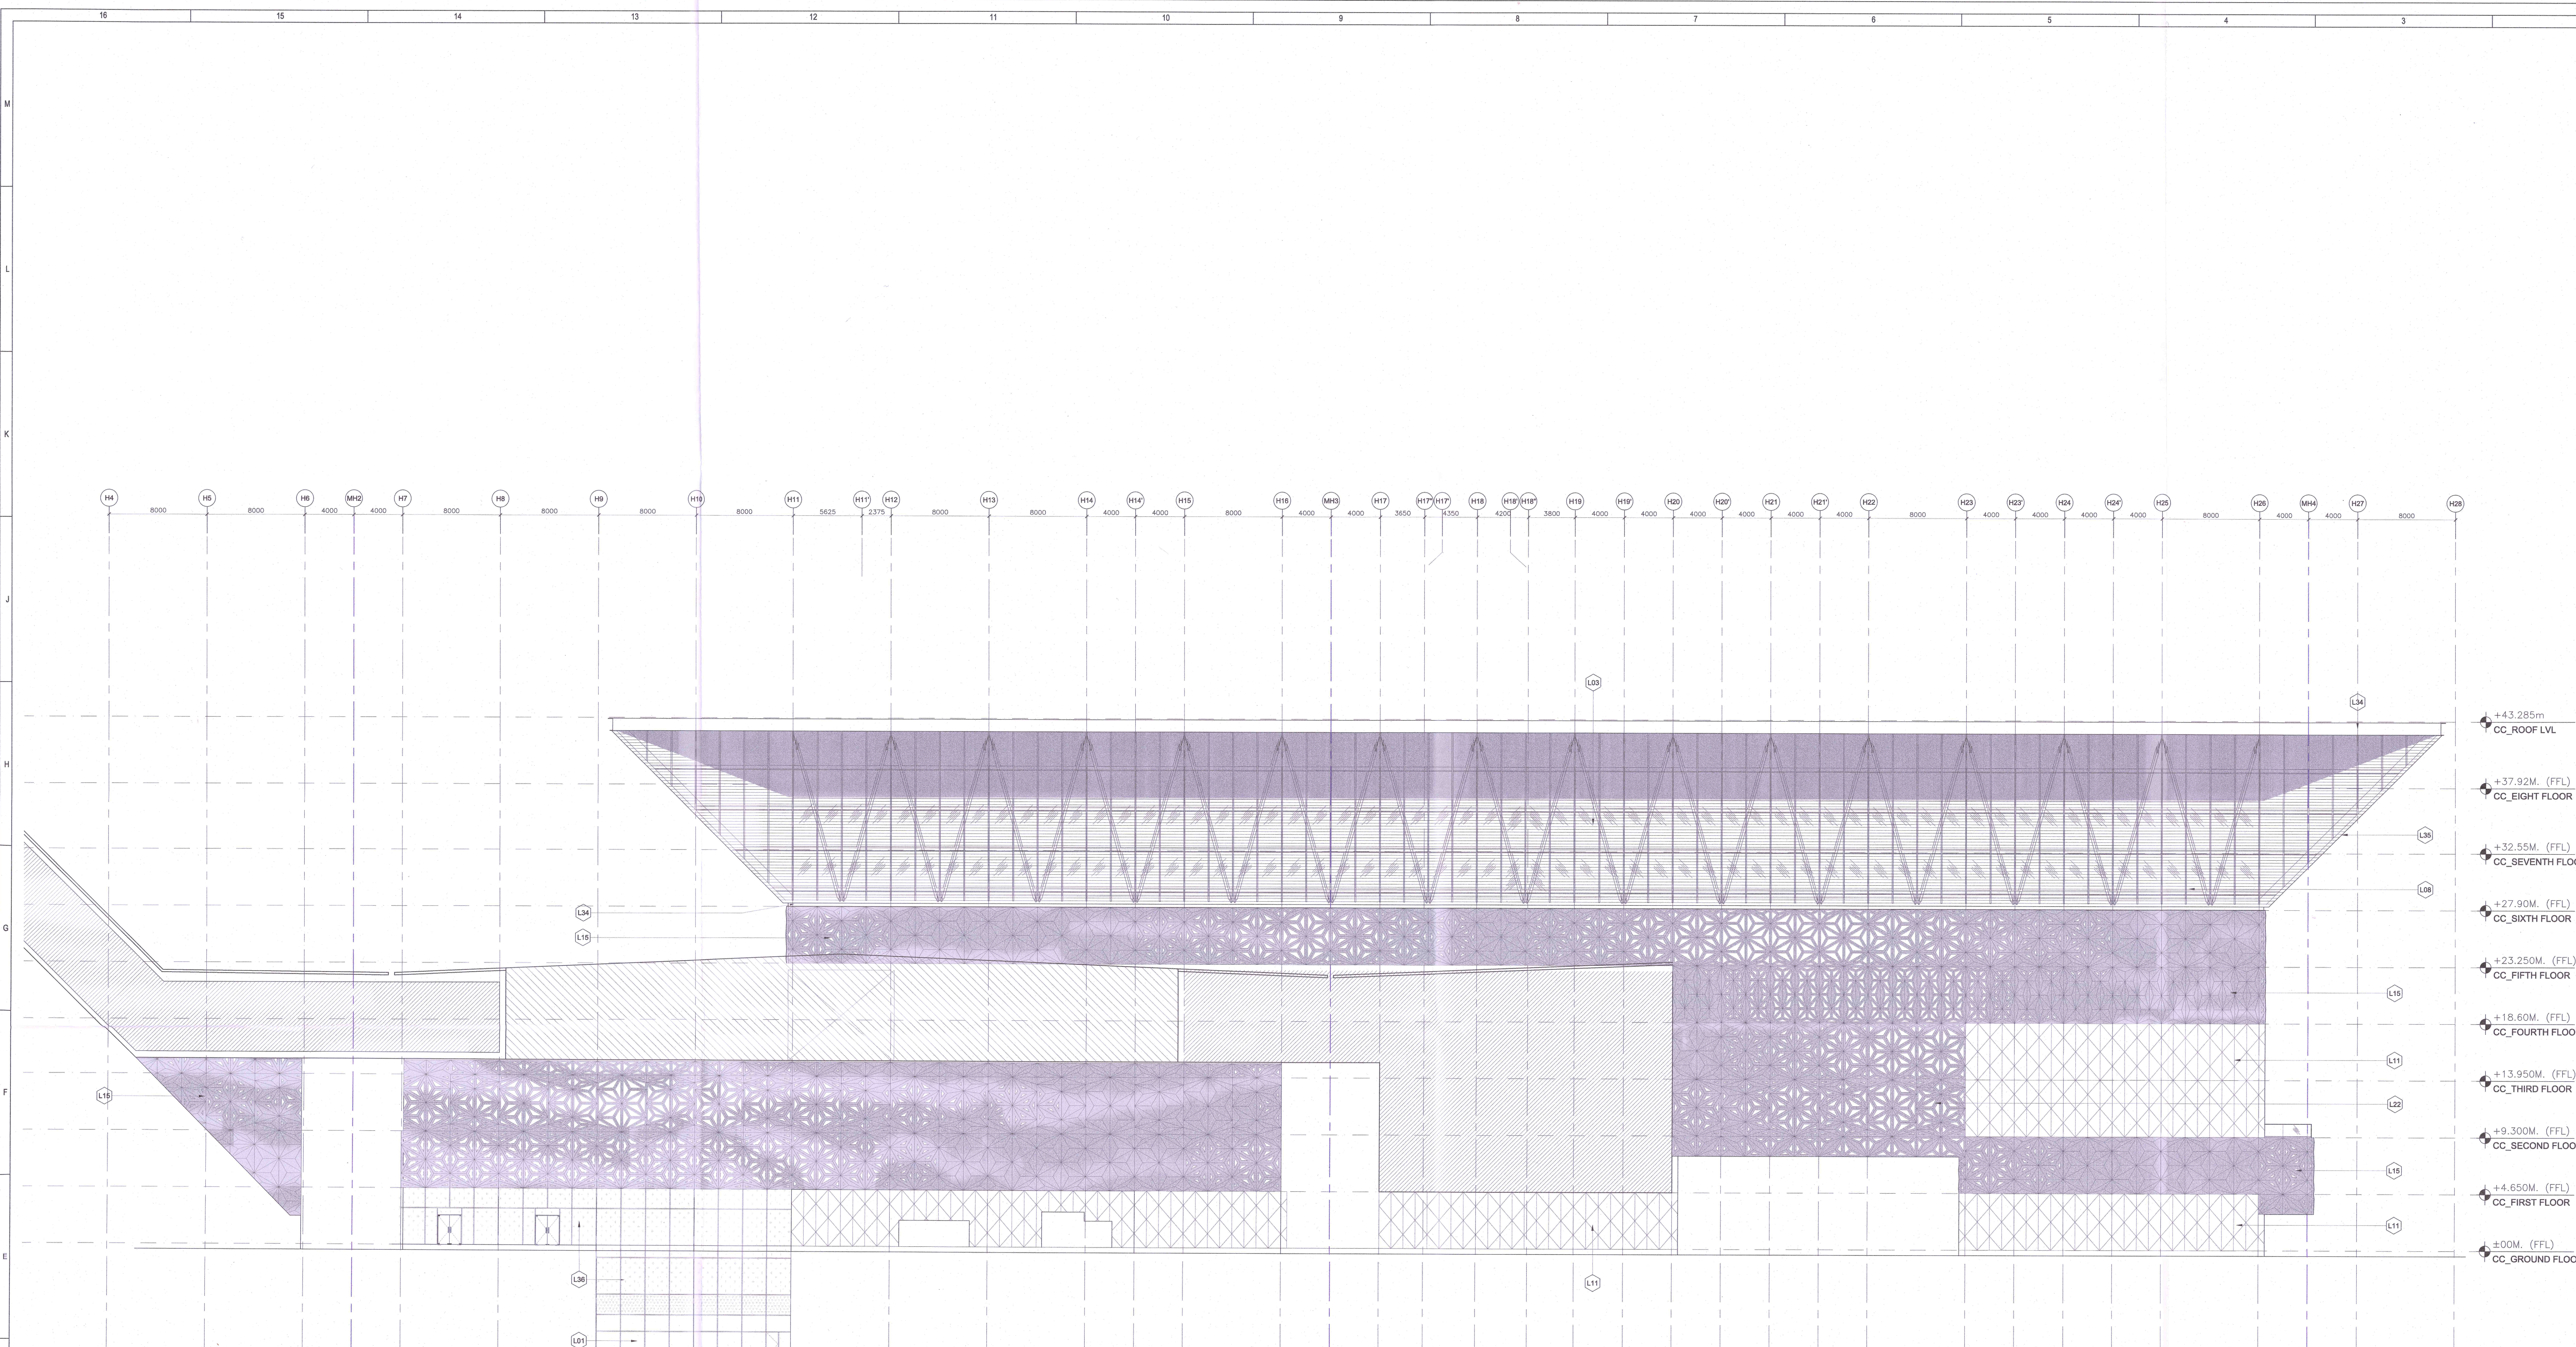

03 ELEVATION
SCALE: 1:200
REF: A-1

EXTERNAL FINISHES LEGEND		
NO.	CODE	DESCRIPTION
1	L01	Conventional glass curtain wall
2	L02	Conventional glass curtain wall
3	L03	Conventional glass curtain wall with spider fitting on blank wall
4	L05	Conventional glass curtain wall with auto sliding door
5	L06	Tension roof spider
6	L08	LED video wall sloping
7	L09	LED video wall
8	L11	ACP cladding
9	L15	Sandwich GRC screen
10	L16	GRC external false ceiling
11	L21	Fixed glazing behind sandwich GRC
12	L22	Aluminium louvers behind sandwich GRC
13	L31	Stainless steel railing
14	L32	Glass railing
15	L34	MS Profile
16	L35	Aluminium profile
17	L36	Butler proof glazing

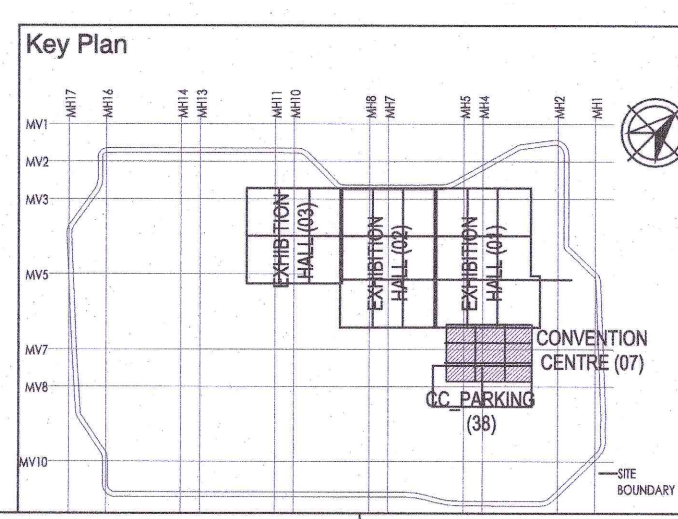

SHEET NOTES:
1. FOR DOWN UP ELEVATIONS, REFER DWG NO. A-0701 TO A-0704
2. FOR UP DOWN ELEVATIONS, REFER DWG NO. A-0705 TO A-0708
3. FOR WALL AND WINDOW DETAILS, REFER DWG NO. A-0709 TO A-0714

Owner / Employer
India International Convention & Exhibition Centre Limited
Room No. 4/2A, Ministry of Commerce & Industry,
Opp. Vasant Vihar, New Delhi-110011, India

Department of Industrial Policy and Promotion
Ministry of Commerce & Industry
Government of India

Knowledge Partner
Delhi Mumbai Industrial Corridor
Development Corporation
Room No. 301 & 302, New New India,
Opposite Indraprastha, 385, Connaught Place,
New Delhi-110011, India

Employer's Representative
Programme Management Consultant (PMC)
AECOM

Preliminary Engineering Architecture Consultants (PEAC)
idm **CPKUREJA**
Av. Des Maronniers de St. Eustache, 4, N°3-1, Ashwood Building, Green Park,
28/44, Connaught Place, New Delhi-110016, India

EPC Contractor
L&T Construction
Buildings & Factories
Mount Postmodern Road, Marolli Nagar,
Palam Vihar, Ghaziabad - 201008

EPC Contractor's Representative
Design Consultant
Engineering Design and Research Center (EDRC)
L&T Construction - Buildings & Factories

Architectural Consultant
ARCOP
Arcop Associates Pvt. Ltd.,
A-15, Panchsheel Enclave, G.I.C.I.
New Delhi, Delhi 110028, India

Structural Proof Consultant
Indian Institute of Technology (IIT) Madras
Sector 25, Anna Nagar, Chennai,
Tamil Nadu 600030

MEP Proof Consultant
Egis India Consulting Engineers Pvt. Ltd.
Plot No. 46, Sector 25, Institutional Area,
Opp. Jyoti Sankar, Gurgaon,
Haryana 122002

ICI Proof Consultant
CKR Consulting Engineers Pvt. Ltd.
P-171, 3rd Floor, Naraina Arcade,
Subhash Chandra Bose, Naraina Circle,
New Delhi-110028

EPC Contractor
Design Consultant
Architectural Consultant
Proof Consultant
MEP
ICI
26 FEB 2020

GENERAL NOTES:
1. ALL DIMENSIONS ARE IN MILLIMETERS, LEVELS IN METERS AND ANGLES IN DEGREES
UNLESS OTHERWISE NOTED
2. THE DRAWING IS TO BE READ AND NOT TO BE SCALED. ONLY WRITTEN DIMENSIONS
AND NOTATIONS SHALL BE USED IN CONSTRUCTION WITH ALL RELEVANT
NOTATIONS, DIMENSIONS AND NOTATIONS
3. THE DRAWING SHALL BE READ IN CONJUNCTION WITH ALL RELEVANT
NOTATIONS, DIMENSIONS AND NOTATIONS
4. ALL DIMENSIONS SHALL BE VERIFIED AT SITE PRIOR TO START OF WORK AND ANY
DISCREPANCY SHALL BE REPORTED TO THE PROJECT MANAGER
5. +0.00 CORRESPONDS TO +23.85M
6. FOR EXTERNAL FINISHES, REFER DWG NO. A-201, 202 & A-201, 202

GOOD FOR CONSTRUCTION
R0
R1
REVISIONS

REV	DESCRIPTION	DATE	DESIGN	DRWN	CHKD	APPD
1	ISSUED FOR CONSTRUCTION	26 FEB 2020				

ARCHITECTURE
STRUCTURAL
ELECTRICAL
MEP
CHECKED BY
SIGN
DATE
CHECKED BY
SIGN
DATE

ARCHITECTURE
STRUCTURAL
ELECTRICAL
MEP
CHECKED BY
SIGN
DATE
CHECKED BY
SIGN
DATE

EPC Contractor
L&T Construction
Buildings & Factories

Project Name
DESIGN AND CONSTRUCTION OF INDIA
INTERNATIONAL CONVENTION & EXPO CENTRE
SECTOR 25, DWARKA, NEW DELHI, INDIA

Drawing Status
GOOD FOR CONSTRUCTION (GFC)

Drawing No
A 07 0202 R0

Rev. No
R0

EDRC DWG No
017203 - A - 07 - WD - 0202

Scale
Sheet Size
A0

**CONVENTION CENTER
ELEVATIONS**