


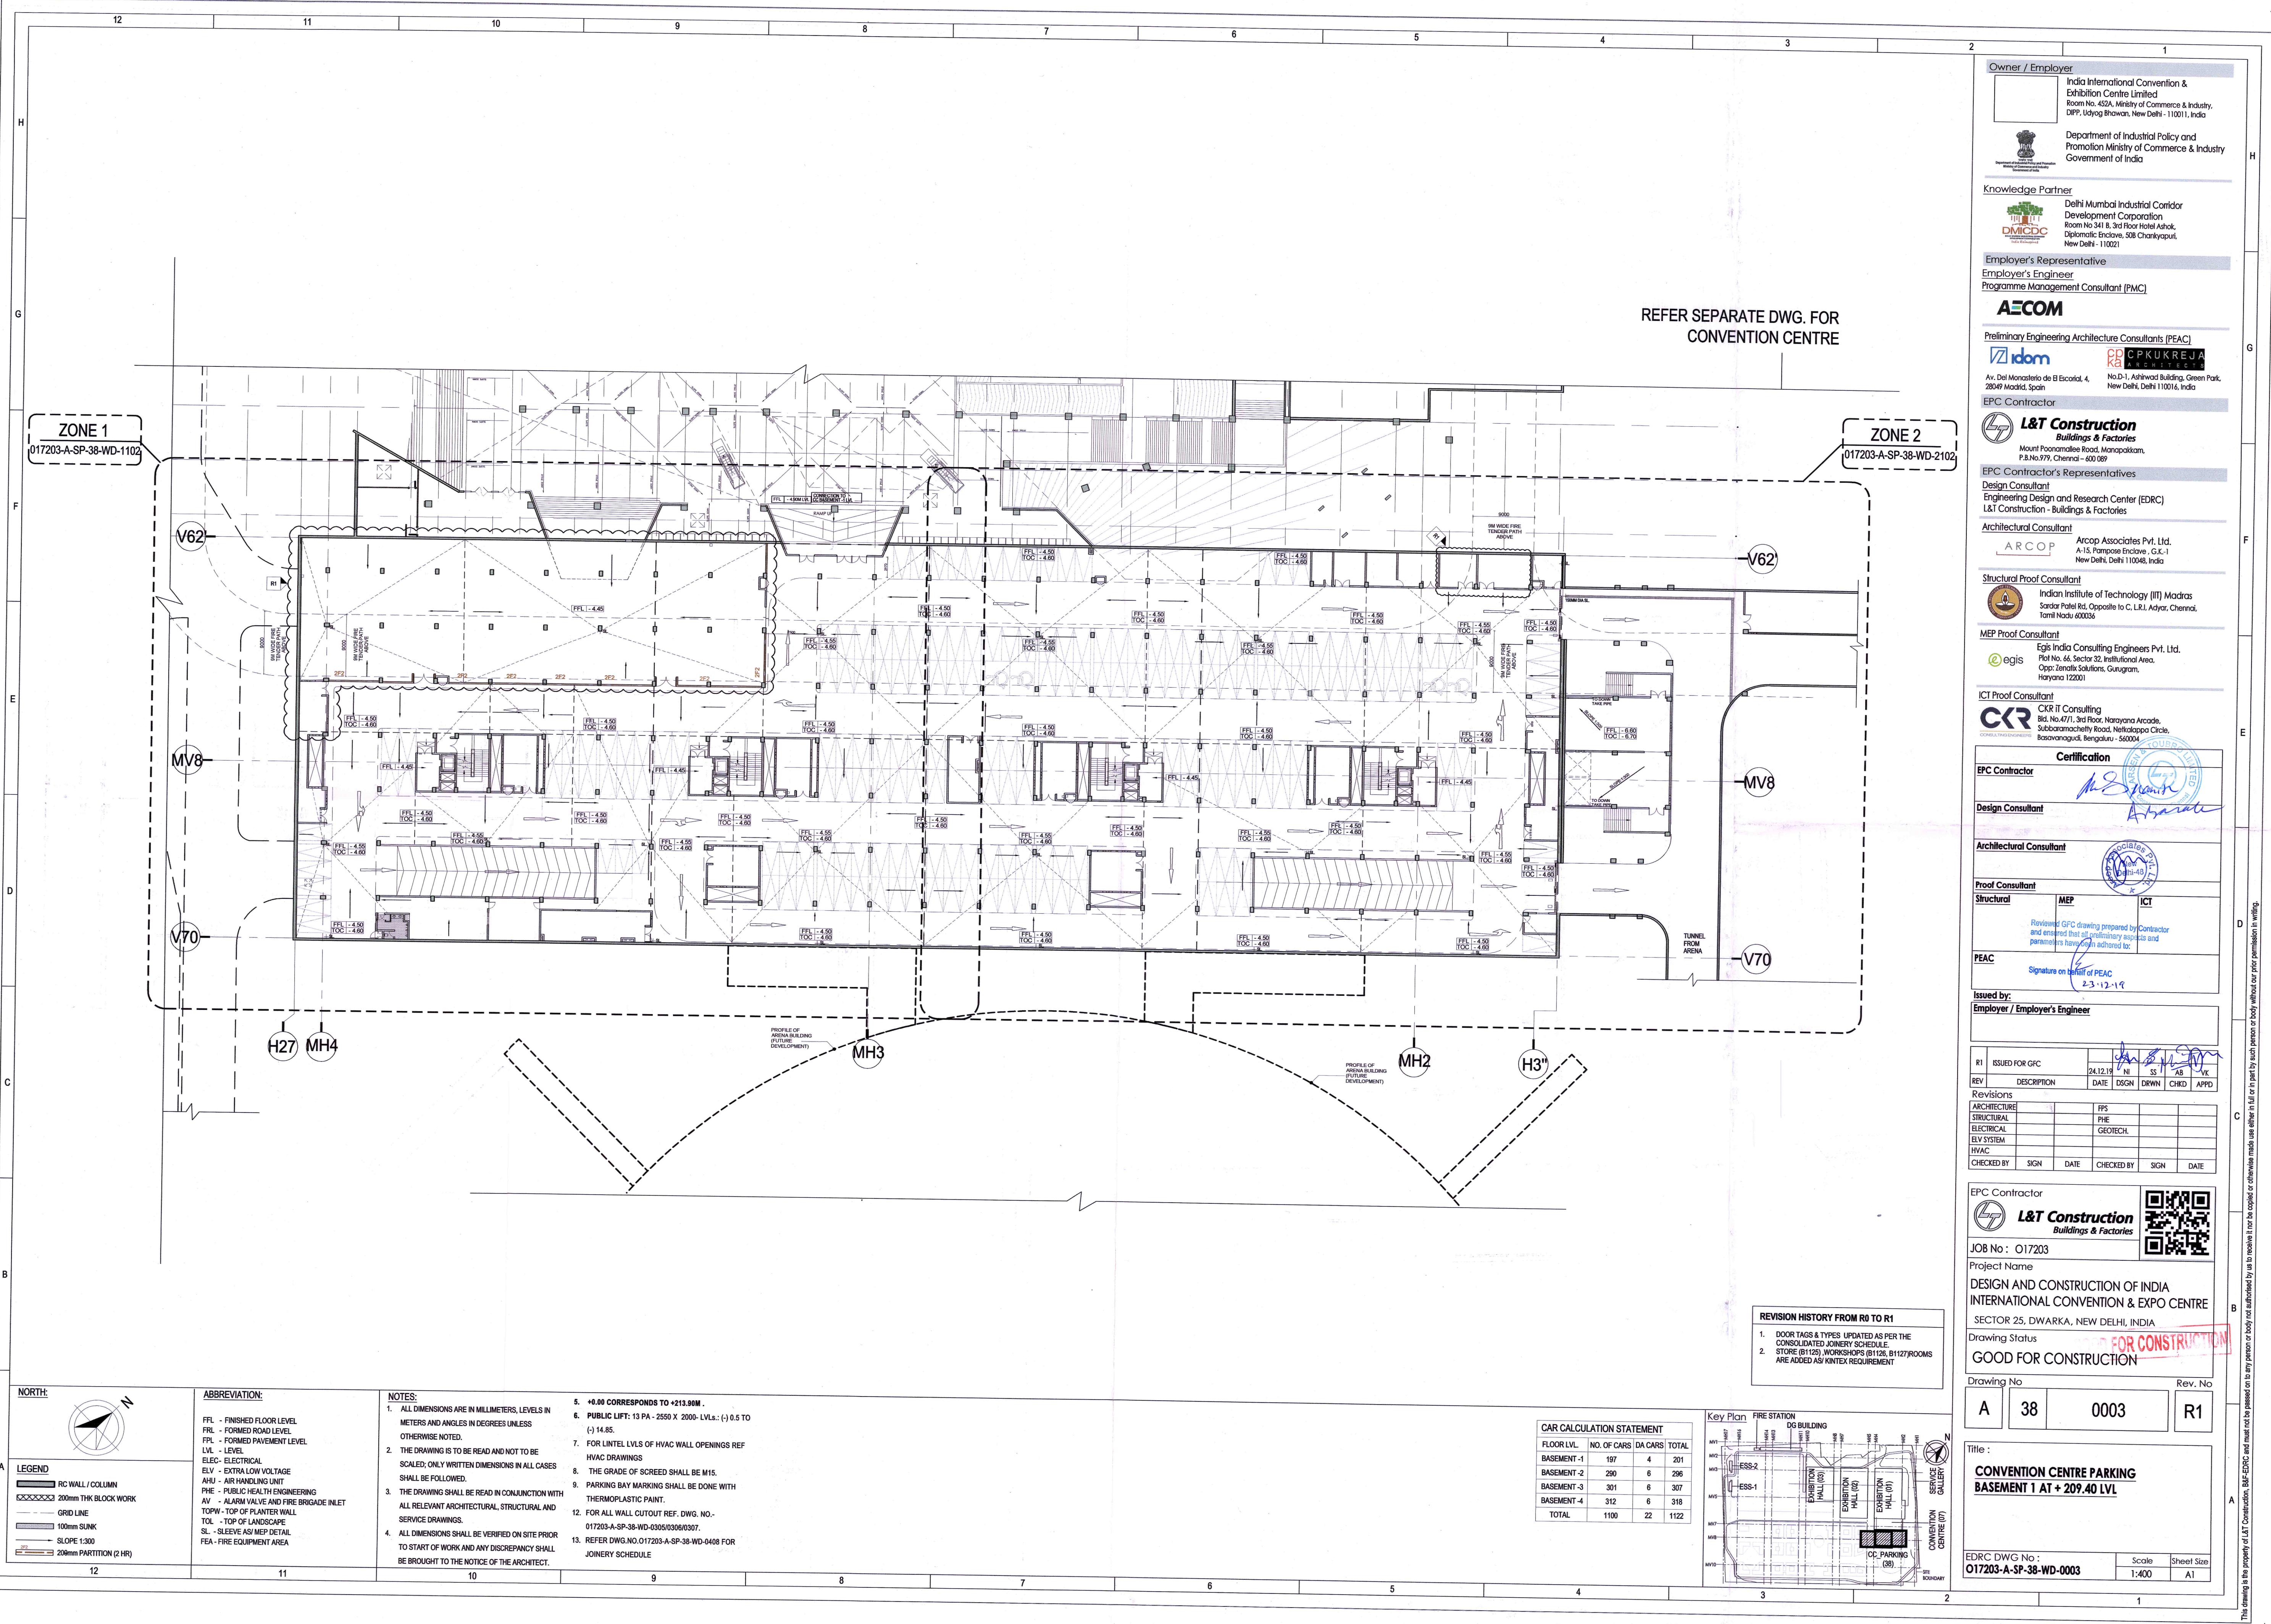

REFER SEPARATE DWG. FOR CONVENTION CENTRE

ZONE 1
017203-A-SP-38-WD-1102

ZONE 2
017203-A-SP-38-WD-2102

Owner / Employer

India International Convention & Exhibition Centre Limited
Room No. 452A, Ministry of Commerce & Industry,
BWP, Udyog Bhawan, New Delhi - 110011, India

Department of Industrial Policy and Promotion Ministry of Commerce & Industry Government of India

Knowledge Partner

Delhi Mumbai Industrial Corridor Development Corporation
Room No 341 B, 3rd Floor Hotel Ashok, Diplomatic Enclave, 508 Chanakya Park, New Delhi - 110021

Employer's Representative

Employer's Engineer
Programme Management Consultant (PMC)

AECOM

Preliminary Engineering Architecture Consultants (PEAC)

idom **CPKUREJA**
Av. Del Monasterio de El Escorial, 4, No.D-1, Ashirwad Building, Green Park, 28049 Madrid, Spain New Delhi 110016, India

EPC Contractor

L&T Construction
Buildings & Factories
Mount Poonamallee Road, Manapakkam, P.O. No. 979, Chennai - 600 089

EPC Contractor's Representatives

Design Consultant
Engineering Design and Research Center (EDRC)
L&T Construction - Buildings & Factories

Architectural Consultant
ARCOP Arcop Associates Pvt. Ltd., A-15, Pampose Enclave, G.K-1 New Delhi, Delhi 110048, India

Structural Proof Consultant

Indian Institute of Technology (IIT) Madras
Sander Patel Rd, Opposite to C. L. L. Adayar, Chennai, Tamil Nadu 600036

MEP Proof Consultant

Egis India Consulting Engineers Pvt. Ltd.
Plot No. 66, Sector 32, Institutional Area, Opp. Janetta Solutions, Gurugram, Haryana 122001

ICT Proof Consultant

CKR IT Consulting
Bld. No. 47/1, 3rd Floor, Narayana Arcade, Subbaramachetty Road, Nattakoppa Circle, Bazavanagudi, Bengaluru - 560004

Certification

EPC Contractor

Design Consultant

Architectural Consultant

Proof Consultant

Structural **MEP** **ICT**

Reviewed GFC drawing prepared by Contractor and ensured that all preliminary aspects and parameters have been adhered to:

Signature on behalf of PEAC

2-3-12-19

Issued by:

Employer / Employer's Engineer

R1	ISSUED FOR GFC	24.12.19	NI	SS	AB	VK
REV	DESCRIPTION	DATE	DSGN	DRWN	CHWD	APPD

Revisions

ARCHITECTURE						
STRUCTURAL						
ELECTRICAL						
BLV SYSTEM						
HVAC						
CHECKED BY	SIGN	DATE	CHECKED BY	SIGN	DATE	

EPC Contractor

L&T Construction
Buildings & Factories

JOB No: 017203

Project Name
DESIGN AND CONSTRUCTION OF INDIA INTERNATIONAL CONVENTION & EXPO CENTRE
SECTOR 25, DWARKA, NEW DELHI, INDIA

Drawing Status
GOOD FOR CONSTRUCTION

Drawing No
A 38 0003

Rev. No
R1

REVISION HISTORY FROM R0 TO R1

- DOOR TAGS & TYPES UPDATED AS PER THE CONSOLIDATED JOINERY SCHEDULE.
- STORE (B1125), WORKSHOPS (B1126, B1127) ROOMS ARE ADDED AS KINTEX REQUIREMENT

CAR CALCULATION STATEMENT

FLOOR LVL.	NO. OF CARS	DA CARS	TOTAL
BASEMENT -1	197	4	201
BASEMENT -2	290	6	296
BASEMENT -3	301	6	307
BASEMENT -4	312	6	318
TOTAL	1100	22	1122

Key Plan

FIREFIGHTER STATION
DG BUILDING
EXHIBITION HALL (01)
EXHIBITION HALL (02)
LEGEND

RC WALL / COLUMN
200mm THK BLOCK WORK
GRID LINE
100mm SUNK
SLOPE 1:300
200mm PARTITION (2 HR)

ABBREVIATION:

FFL - FINISHED FLOOR LEVEL
FRL - FORMED ROAD LEVEL
FPL - FORMED PAVEMENT LEVEL
LVL - LEVEL
ELEC - ELECTRICAL
BLV - EXTRA LOW VOLTAGE
AHU - AIR HANDLING UNIT
PHE - PUBLIC HEALTH ENGINEERING
AV - ALARM VALVE AND FIRE BRIGADE INLET
TOPW - TOP OF PLANTER WALL
SL - TOP OF LANDSCAPE
S.L. - SLEEVE AS/MEP DETAIL
FEA - FIRE EQUIPMENT AREA

NOTES:


- ALL DIMENSIONS ARE IN MILLIMETERS, LEVELS IN METERS AND ANGLES IN DEGREES UNLESS OTHERWISE NOTED.
- THE DRAWING IS TO BE READ AND NOT TO BE SCALED, ONLY WRITTEN DIMENSIONS IN ALL CASES SHALL BE FOLLOWED.
- THE DRAWING SHALL BE READ IN CONJUNCTION WITH ALL RELEVANT ARCHITECTURAL, STRUCTURAL AND SERVICE DRAWINGS.
- ALL DIMENSIONS SHALL BE VERIFIED ON SITE PRIOR TO START OF WORK AND ANY DISCREPANCY SHALL BE BROUGHT TO THE NOTICE OF THE ARCHITECT.
- +0.00 CORRESPONDS TO +213.90M.
- PUBLIC LIFT: 13 PA - 2550 X 2000 - LVLs: (-) 0.5 TO (-) 14.85.
- FOR LINTEL LVLs OF HVAC WALL OPENINGS REF HVAC DRAWINGS
- THE GRADE OF SCREED SHALL BE M15.
- PARKING BAY MARKING SHALL BE DONE WITH THERMOPLASTIC PAINT.
- FOR ALL WALL CUTOUT REF. DWG. NO. 017203-A-SP-38-WD-0305/0306/0307.
- REFER DWG. NO. 017203-A-SP-38-WD-0408 FOR JOINERY SCHEDULE

EDRC DWG No:
017203-A-SP-38-WD-0003

Scale
1:400

Sheet Size
A1

This drawing is the property of L&T Construction, B&F-EDRC and must not be passed on to any person or body not authorized by us to receive it nor be copied or otherwise made use of without our prior permission in writing.

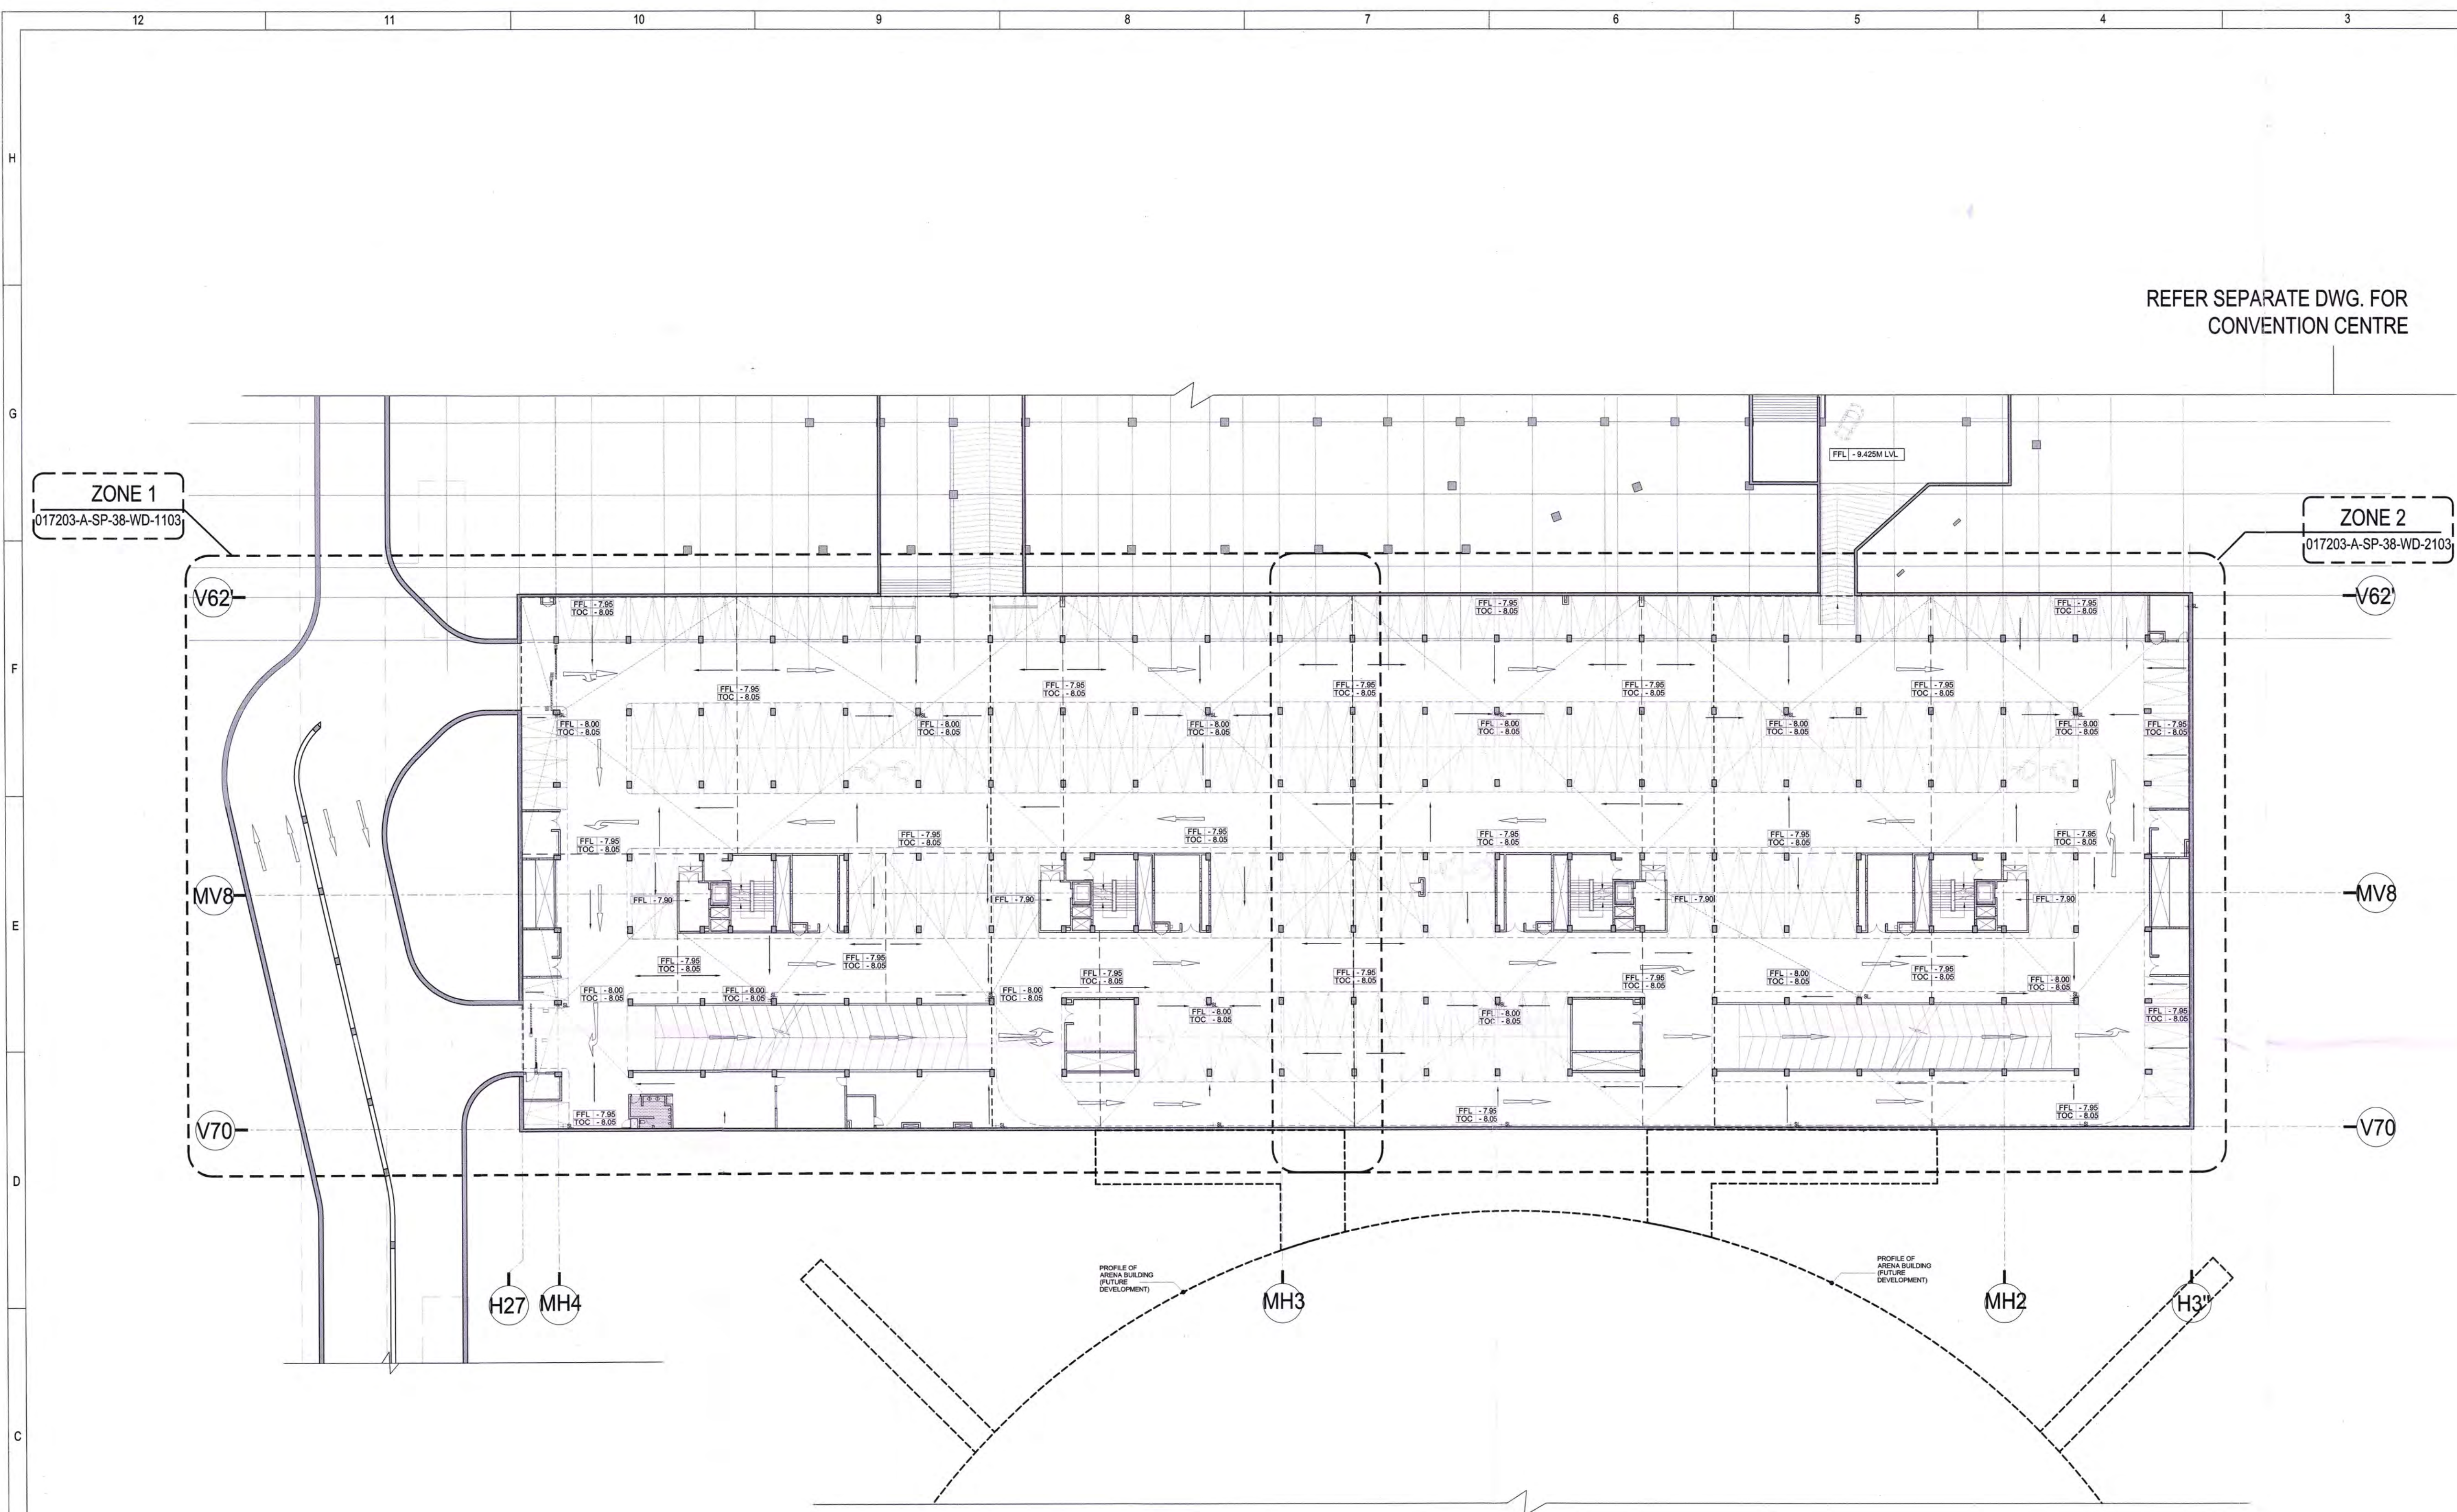

Owner / Employer
India International Convention & Exhibition Centre Limited
Room No. 452A, Ministry of Commerce & Industry,
DIP, Udyog Bhawan, New Delhi - 110011, India
Department of Industrial Policy and Promotion Ministry of Commerce & Industry Government of India

Knowledge Partner
Delhi Mumbai Industrial Corridor Development Corporation
Room No. 341 B, 3rd Floor Hotel Ashok, Diplomatic Enclave, 508 Chanakya, New Delhi - 110021

Employer's Representative
Employer's Engineer
Programme Management Consultant (PMC)

AECOM

Preliminary Engineering Architecture Consultants (PEAC)
idom
Av. Del Monasterio de El Escorial, 4,
28049 Madrid, Spain
CPKUKREJA ARCHITECTS
No. D-1, Ashirwad Building, Green Park,
New Delhi, Delhi 110016, India

EPC Contractor
L&T Construction
Buildings & Factories
Mount Road, Chennai - 600 089
P. No. 579, Chennai - 600 089

EPC Contractor's Representatives
Design Consultant
Engineering Design and Research Center (EDRC)
L&T Construction - Buildings & Factories

Architectural Consultant
ARCO
Arcop Associates Pvt. Ltd.,
A-15, Pampore Enclave, G.K-1
New Delhi, Delhi 110048, India

Structural Proof Consultant
Indian Institute of Technology (IIT) Madras
Sardar Patel Rd. Opposite to C. L.R. Adayar, Chennai,
Tamil Nadu 600036

MEP Proof Consultant
Egis India Consulting Engineers Pvt. Ltd.
Plot No. 66, Sector 32, Institutional Area,
Opp. Zenith Solutions, Gurugram,
Haryana 122001

ICT Proof Consultant
CKR IT Consulting
Bld. No. 47/1, 3rd Floor, Narayana Arcade,
Subbaramachetty Road, Melkappa Circle,
Basavanagudi, Bengaluru - 560004

Certification
EPC Contractor
Design Consultant
Architectural Consultant
Proof Consultant
Structural
MEP
ICT
PEAC Reviewed GFC drawing prepared by Contractor and ensured that all preliminary aspects and parameters have been adhered to.

Issued by:
Employer / Employer's Engineer
Date: 11/03/19

RO	ISSUED FOR GFC	07.03.19	NI	SS	AB	AK
REV	DESCRIPTION	DATE	DSGN	DRWN	CHKD	APPD

ARCHITECTURE	—	—	FPS	—	—
STRUCTURAL	—	—	PHE	—	—
ELECTRICAL	—	—	GEOTECH.	—	—
ELV SYSTEM	—	—	—	—	—
HYVAC	—	—	—	—	—
CHECKED BY	SIGN	DATE	CHECKED BY	SIGN	DATE

EPC Contractor
L&T Construction
Buildings & Factories
JOB No: O17203
Project Name
DESIGN AND CONSTRUCTION OF INDIA INTERNATIONAL CONVENTION & EXPO CENTRE
SECTOR 25, DWARKA, NEW DELHI, INDIA
Drawing Status
GOOD FOR CONSTRUCTION
Drawing No
A 38 0004
Rev. No
R0

GOOD FOR CONSTRUCTION

GOOD FOR CONSTRUCTION

CONVENTION CENTRE PARKING BASEMENT 2 AT +205.95 LVL


EDRC DWG No:
O17203-A-SP-38-WD-0004
Scale
1:400
Sheet Size
A1


LEGEND
RC WALL / COLUMN
200mm THK BLOCK WORK
GRID LINE
100mm SLURK
PROTECTION FENCE AS/ DETAIL
SLOPE 1:300

ABBREVIATION:
FFL - FINISHED FLOOR LEVEL
FPL - FORMED PAVEMENT LEVEL
LVL - LEVEL
ELEC - ELECTRICAL
ELV - EXTRA LOW VOLTAGE
AHU - AIR HANDLING UNIT
PHE - PUBLIC HEALTH ENGINEERING
AV - ALARM VALVE AND FIRE BRIGADE INLET
TOPW - TOP OF PLANTER WALL
TOL - TOP OF LANDSCAPE
SL - SLEEVE AS MEP DETAIL
FEA - FIRE EQUIPMENT AREA

NOTES:
1. ALL DIMENSIONS ARE IN MILLIMETERS, LEVELS IN METERS AND ANGLES IN DEGREES UNLESS OTHERWISE NOTED.
2. THE DRAWING IS TO BE READ AND NOT TO BE SCALED; ONLY WRITTEN DIMENSIONS IN ALL CASES SHALL BE FOLLOWED.
3. THE DRAWING SHALL BE READ IN CONJUNCTION WITH ALL RELEVANT ARCHITECTURAL, STRUCTURAL AND SERVICE DRAWINGS.
4. ALL DIMENSIONS SHALL BE VERIFIED ON SITE PRIOR TO START OF WORK AND ANY DISCREPANCY SHALL BE BROUGHT TO THE NOTICE OF THE ARCHITECT.
5. +0.00 CORRESPONDS TO +213.90M.
6. PUBLIC LIFT: 13 PA - 2550 X 2000 - LVLs: (-) 0.5 TO (+) 14.85.
7. EOR LINTEL LVLs OF HVAC WALL OPENINGS REF HVAC DRAWINGS
8. THE GRADE OF SCREED SHALL BE M15.
9. PARKING BAY MARKING SHALL BE DONE WITH THERMOPLASTIC PAINT

FLOOR LVL	NO. OF CARS	DA CARS	TOTAL
BASEMENT -1	273	6	279
BASEMENT -2	290	6	296
BASEMENT -3	301	6	307
BASEMENT -4	312	6	318
TOTAL	1176	24	1200

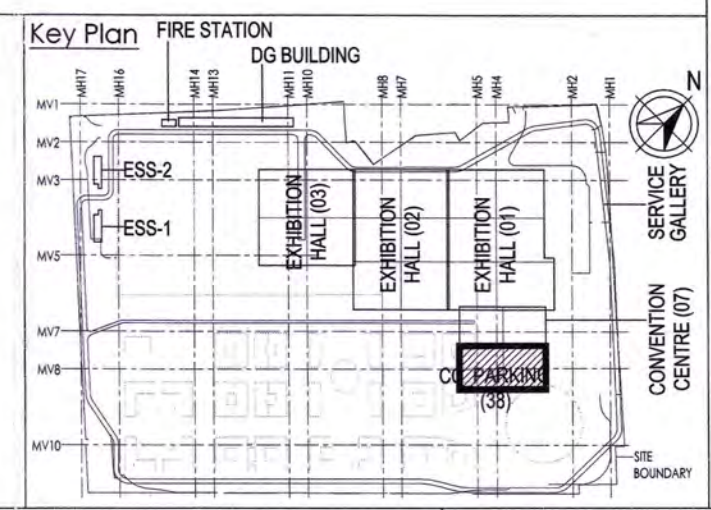

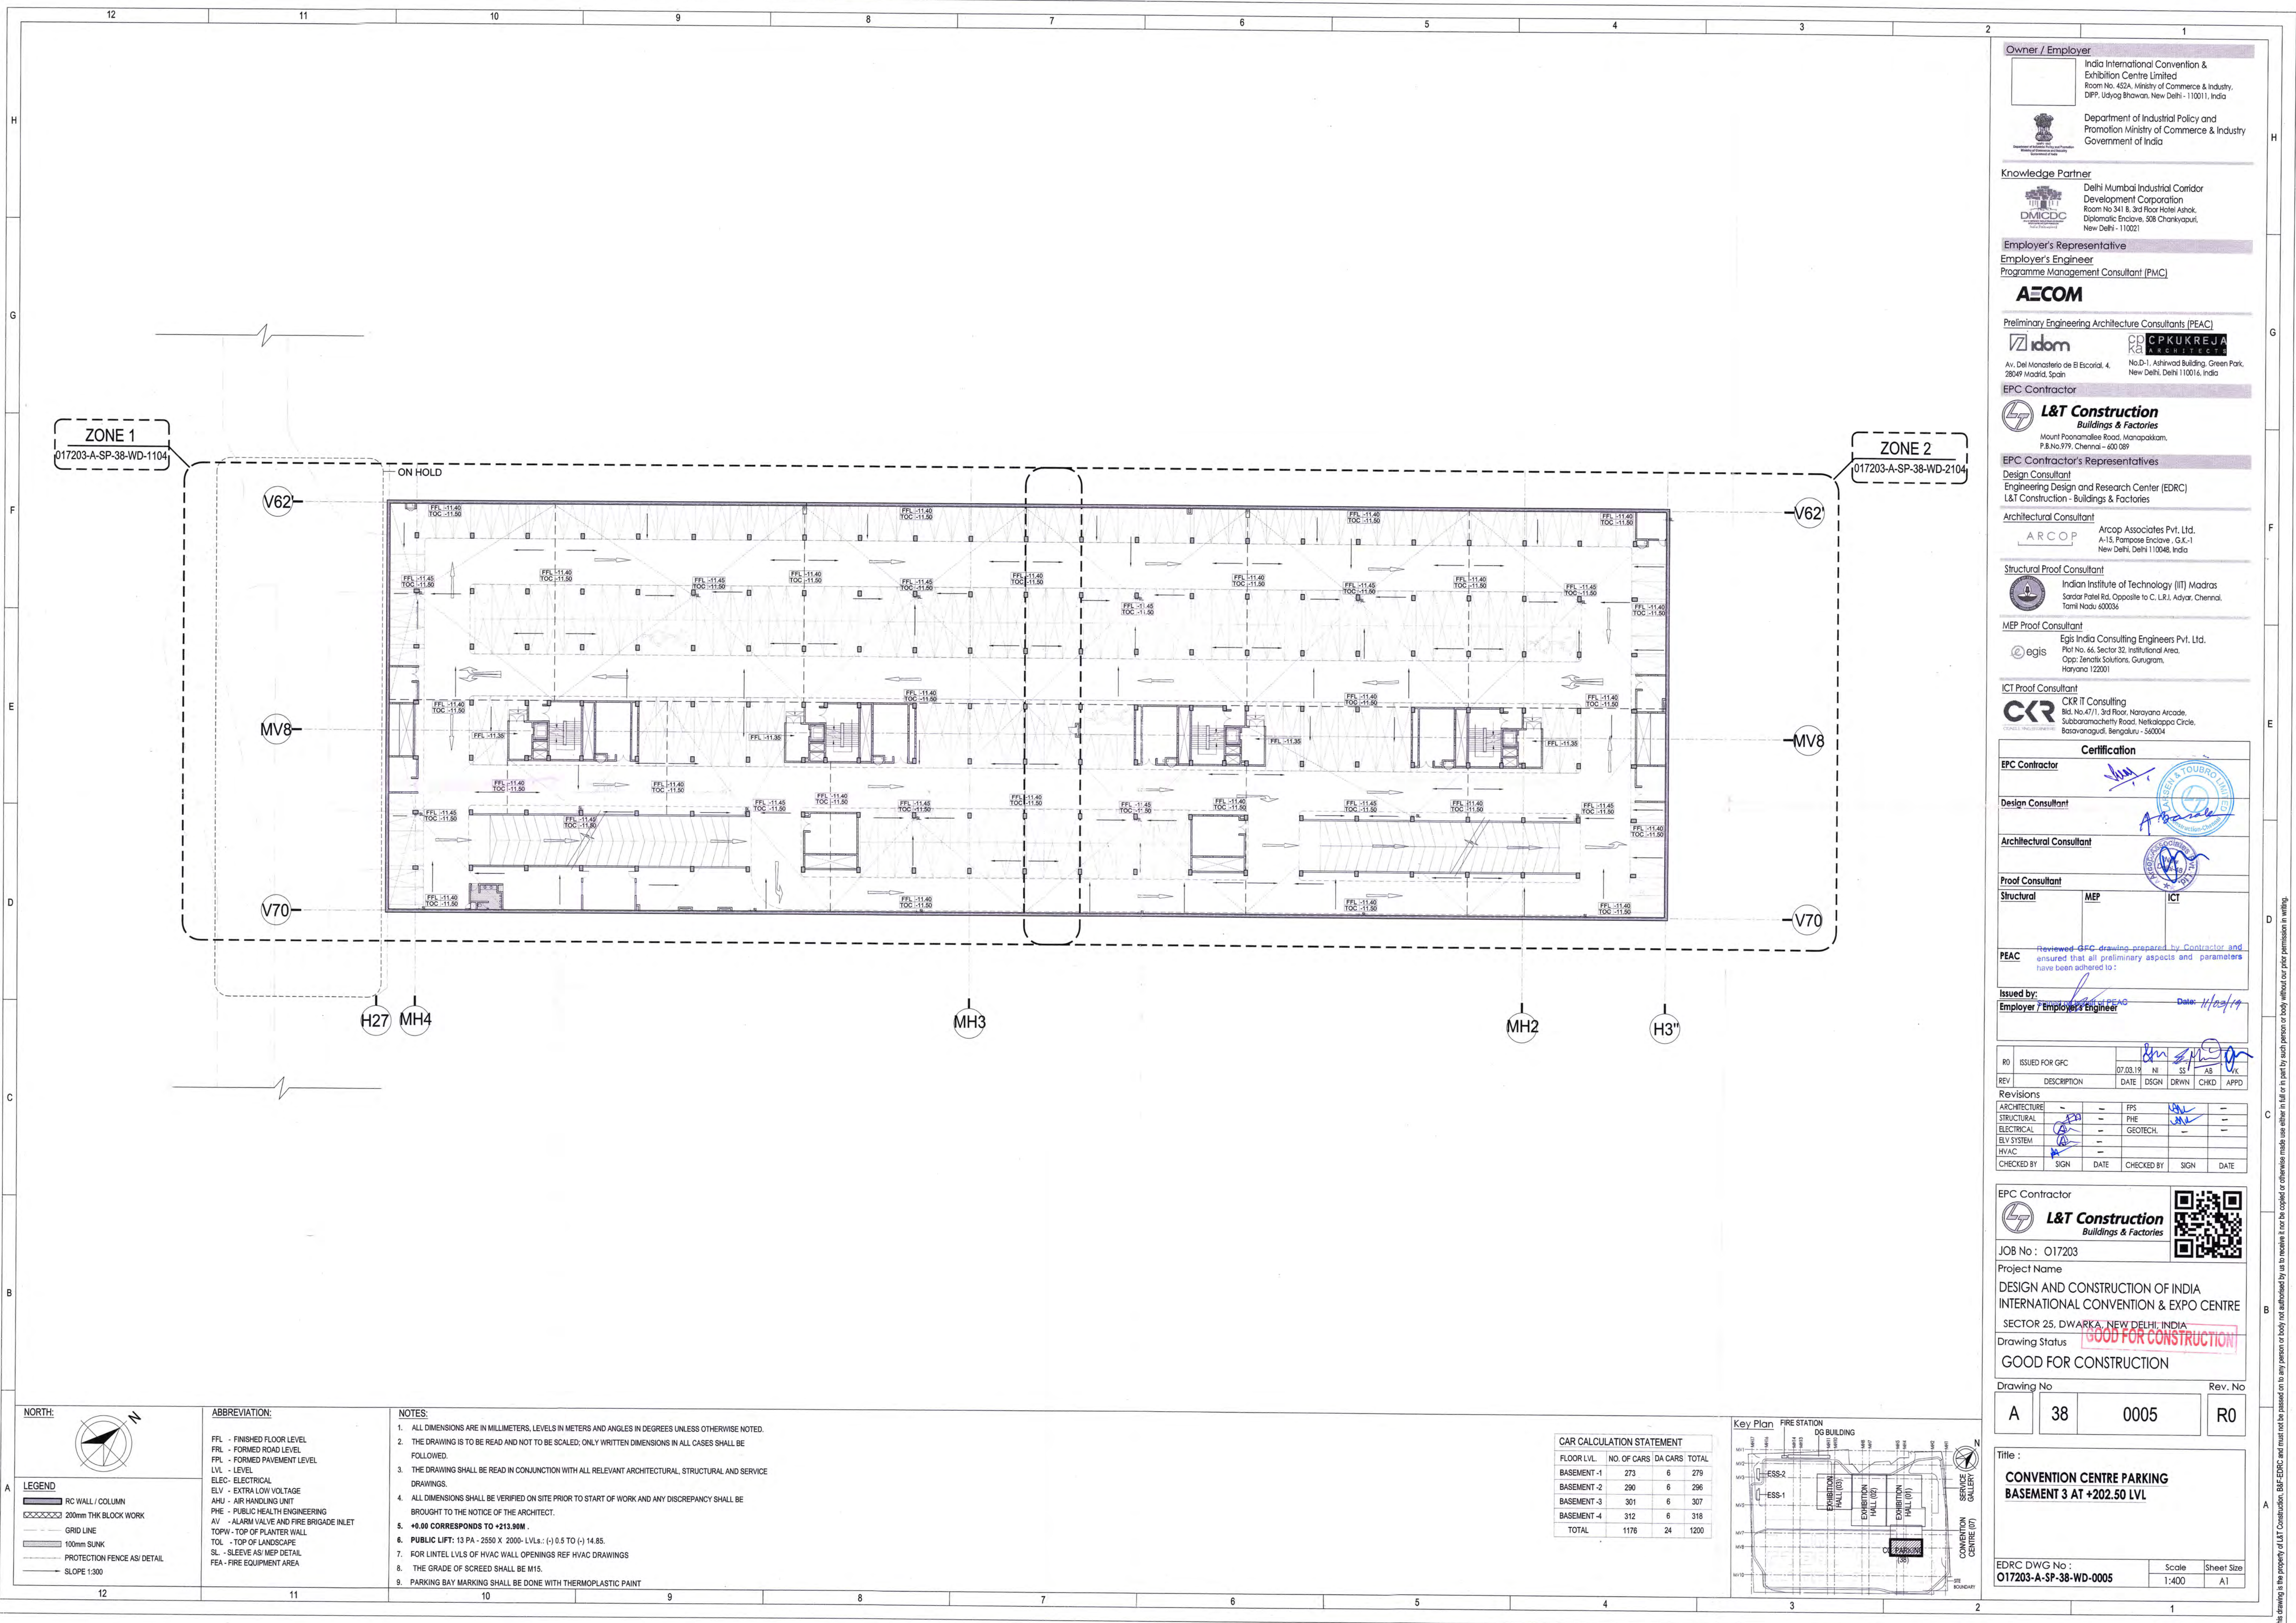

Owner / Employer

India International Convention & Exhibition Centre Limited
Room No. 452A, Ministry of Commerce & Industry,
DPP, Udyog Bhawan, New Delhi - 110011, India

Department of Industrial Policy and Promotion Ministry of Commerce & Industry Government of India

Knowledge Partner

Delhi Mumbai Industrial Corridor Development Corporation
Room No 341 & 3rd Floor Hotel Ashok, Diplomatic Enclave, 508 Chanakyapuri, New Delhi - 110021

Employer's Representative

Employer's Engineer
Programme Management Consultant (PMC)

AECOM

Preliminary Engineering Architecture Consultants (PEAC)

idom **CPKUREJA**
Av. Del Monasterio de B Escorial, 4, No D-1, Ashwini Building, Green Park, 28049 Madrid, Spain, New Delhi 110016, India

EPC Contractor

L&T Construction
Buildings & Factories
Mount Poonamallee Road, Manappakkam, P.O. No. 979, Chennai - 600 089

EPC Contractor's Representatives

Design Consultant
Engineering Design and Research Center (EDRC)
L&T Construction - Buildings & Factories

Architectural Consultant
ARCO
Arcop Associates Pvt. Ltd., A-15, Pampore Enclave, G.K.-I, New Delhi, Delhi 110048, India

Structural Proof Consultant
Indian Institute of Technology (IIT) Madras
Sardar Patel Rd, Opposite to C. L.R. Adyar, Chennai, Tamil Nadu 600036

MEP Proof Consultant
Egis India Consulting Engineers Pvt. Ltd.
Plot No. 66, Sector 32, Institutional Area, Opp. Bencle Solutions, Gurugram, Haryana 122001

ICT Proof Consultant
CKR IT Consulting
Bld. No. 47/1, 3rd Floor, Narayana Arcade, Subramaniam Road, Nellore, Andhra Pradesh, Basavanagudi, Bangalore - 560004

Certification

EPC Contractor

Design Consultant

Architectural Consultant

Proof Consultant

Structural **MEP** **ICT**

PEAC Reviewed GFC drawing prepared by Contractor and ensured that all preliminary aspects and parameters have been adhered to.

Issued by: **Employer / Employer's Engineer** **Date:** 11/03/19

REV	DESCRIPTION	DATE	DSGN	DRWN	CHKD	APPD
R0	ISSUED FOR GFC	07.03.19	NI	AS	AS	AS

Revisions

ARCHITECTURE	—	—	—	—	—	—
STRUCTURAL	—	—	—	—	—	—
ELECTRICAL	—	—	—	—	—	—
ELV SYSTEM	—	—	—	—	—	—
HVAC	—	—	—	—	—	—
CHECKED BY	SIGN	DATE	CHECKED BY	SIGN	DATE	DATE

EPC Contractor

L&T Construction
Buildings & Factories

JOB No : O17203

Project Name
DESIGN AND CONSTRUCTION OF INDIA INTERNATIONAL CONVENTION & EXPO CENTRE
SECTOR 25, DWARKA, NEW DELHI, INDIA

Drawing Status
GOOD FOR CONSTRUCTION

Drawing No **Rev. No**

A	38	0005	R0
---	----	------	----

Title :
CONVENTION CENTRE PARKING BASEMENT 3 AT +202.50 LVL

EDRC DWG No : **O17203-A-SP-38-WD-0005** **Scale** **Sheet Size**
1:400 A1

LEGEND

RC WALL / COLUMN
200mm THK BLOCK WORK
GRID LINE
100mm SLINK
PROTECTION FENCE / DETAIL
SLOPE 1:300


ABBREVIATION:

FFL - FINISHED FLOOR LEVEL
FRL - FORMED ROAD LEVEL
FPL - FORMED PAVEMENT LEVEL
LVL - LEVEL
ELEC - ELECTRICAL
ELV - EXTRA LOW VOLTAGE
AHU - AIR HANDLING UNIT
PHE - PUBLIC HEALTH ENGINEERING
AV - ALARM VALVE AND FIRE BRIGADE INLET
TOPW - TOP OF PLASTER WALL
TOL - TOP OF LANDSCAPE
SL - SLEEVE AS / MEP DETAIL
FEA - FIRE EQUIPMENT AREA


NOTES:

- ALL DIMENSIONS ARE IN MILLIMETERS, LEVELS IN METERS AND ANGLES IN DEGREES UNLESS OTHERWISE NOTED.
- THE DRAWING IS TO BE READ AND NOT TO BE SCALED; ONLY WRITTEN DIMENSIONS IN ALL CASES SHALL BE FOLLOWED.
- THE DRAWING SHALL BE READ IN CONJUNCTION WITH ALL RELEVANT ARCHITECTURAL, STRUCTURAL AND SERVICE DRAWINGS.
- ALL DIMENSIONS SHALL BE VERIFIED ON SITE PRIOR TO START OF WORK AND ANY DISCREPANCY SHALL BE BROUGHT TO THE NOTICE OF THE ARCHITECT.
- +0.00 CORRESPONDS TO +213.90M.
- PUBLIC LIFT: 13 PA - 2550 X 2000 - LVLs: (-) 0.5 TO (-) 14.85.
- FOR LINTEL LVLS OF HVAC WALL OPENINGS REF HVAC DRAWINGS
- THE GRADE OF SCREED SHALL BE M15.
- PARKING BAY MARKING SHALL BE DONE WITH THERMOPLASTIC PAINT


CAR CALCULATION STATEMENT			
FLOOR LVL.	NO. OF CARS	DA CARS	TOTAL
BASEMENT -1	273	6	279
BASEMENT -2	290	6	296
BASEMENT -3	301	6	307
BASEMENT -4	312	6	318
TOTAL	1176	24	1200

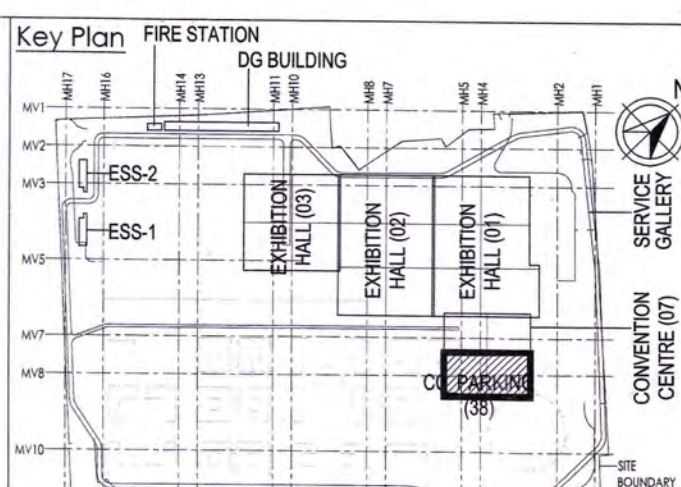


This drawing is the property of L&T Construction. B&E-EDRC and must not be passed on to any person or body or used in any way without the prior permission in writing.

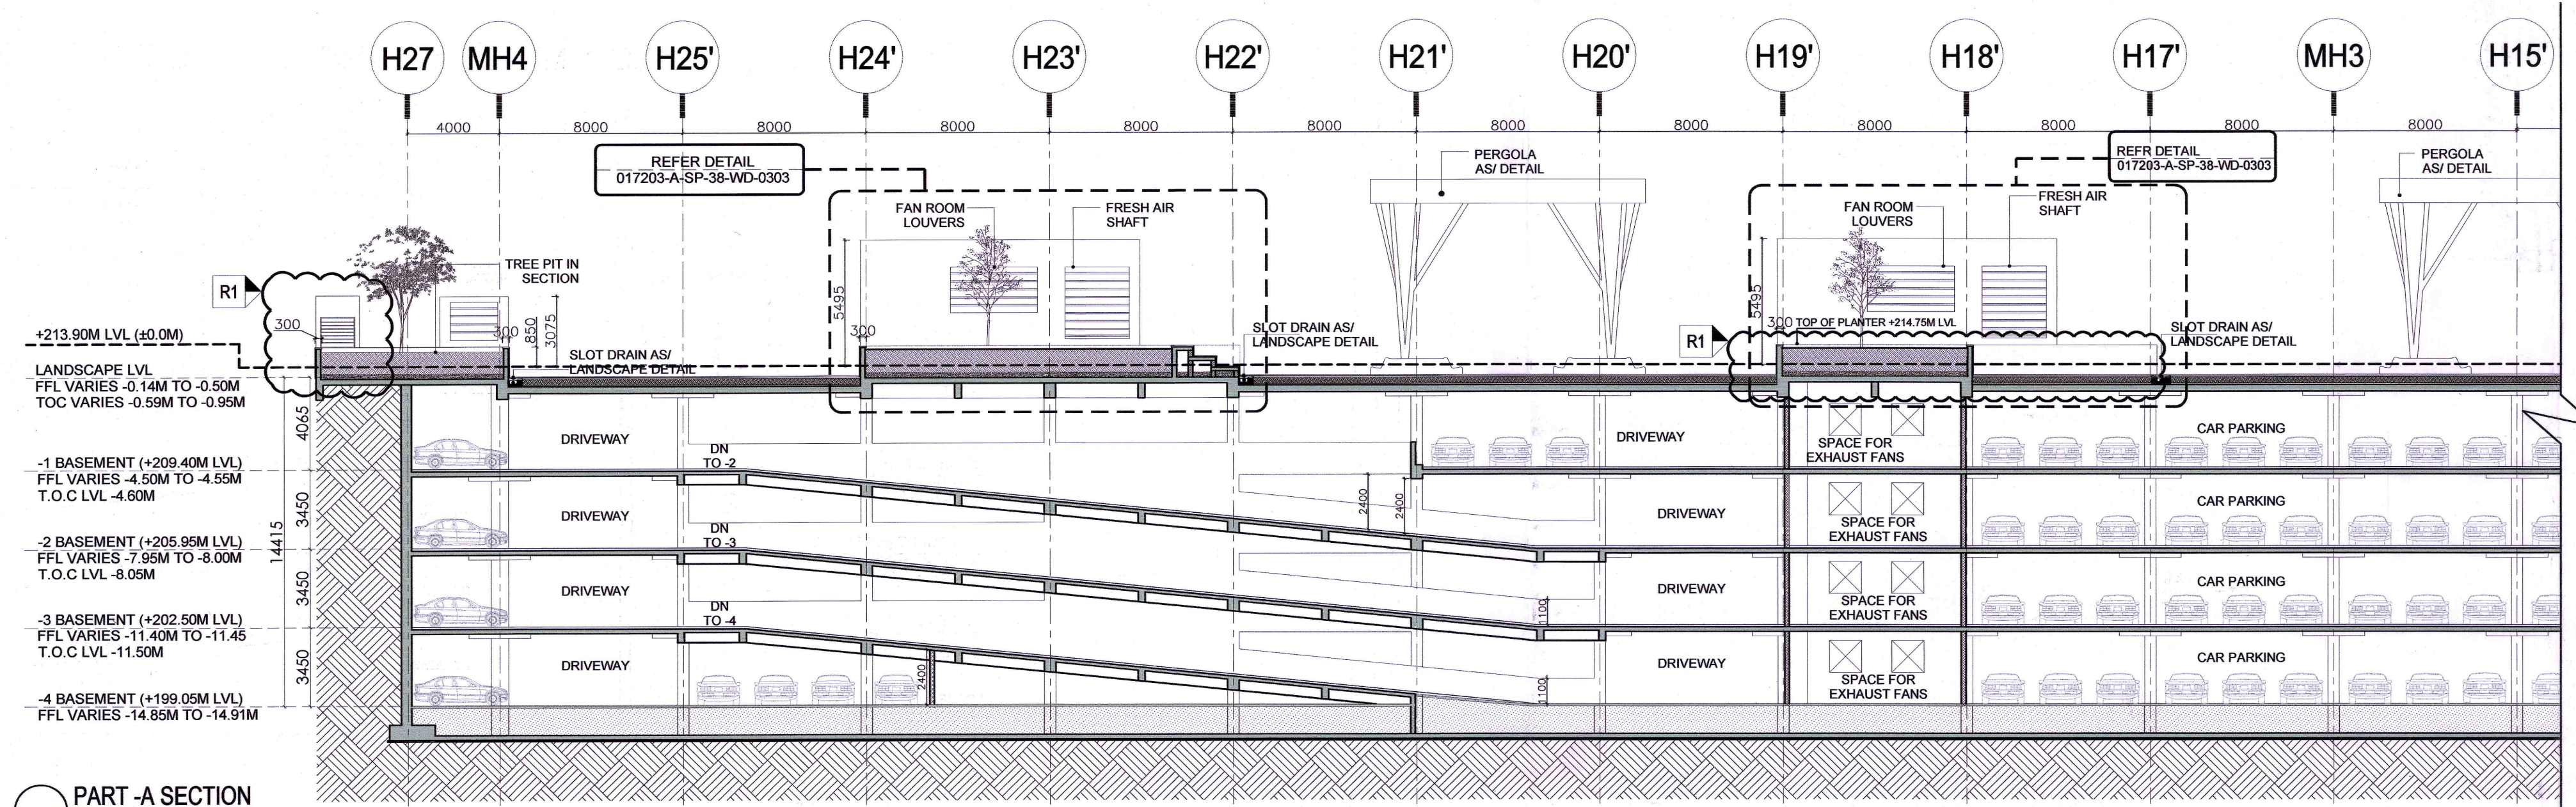


PART-A SECTION
SCALE - 1:200

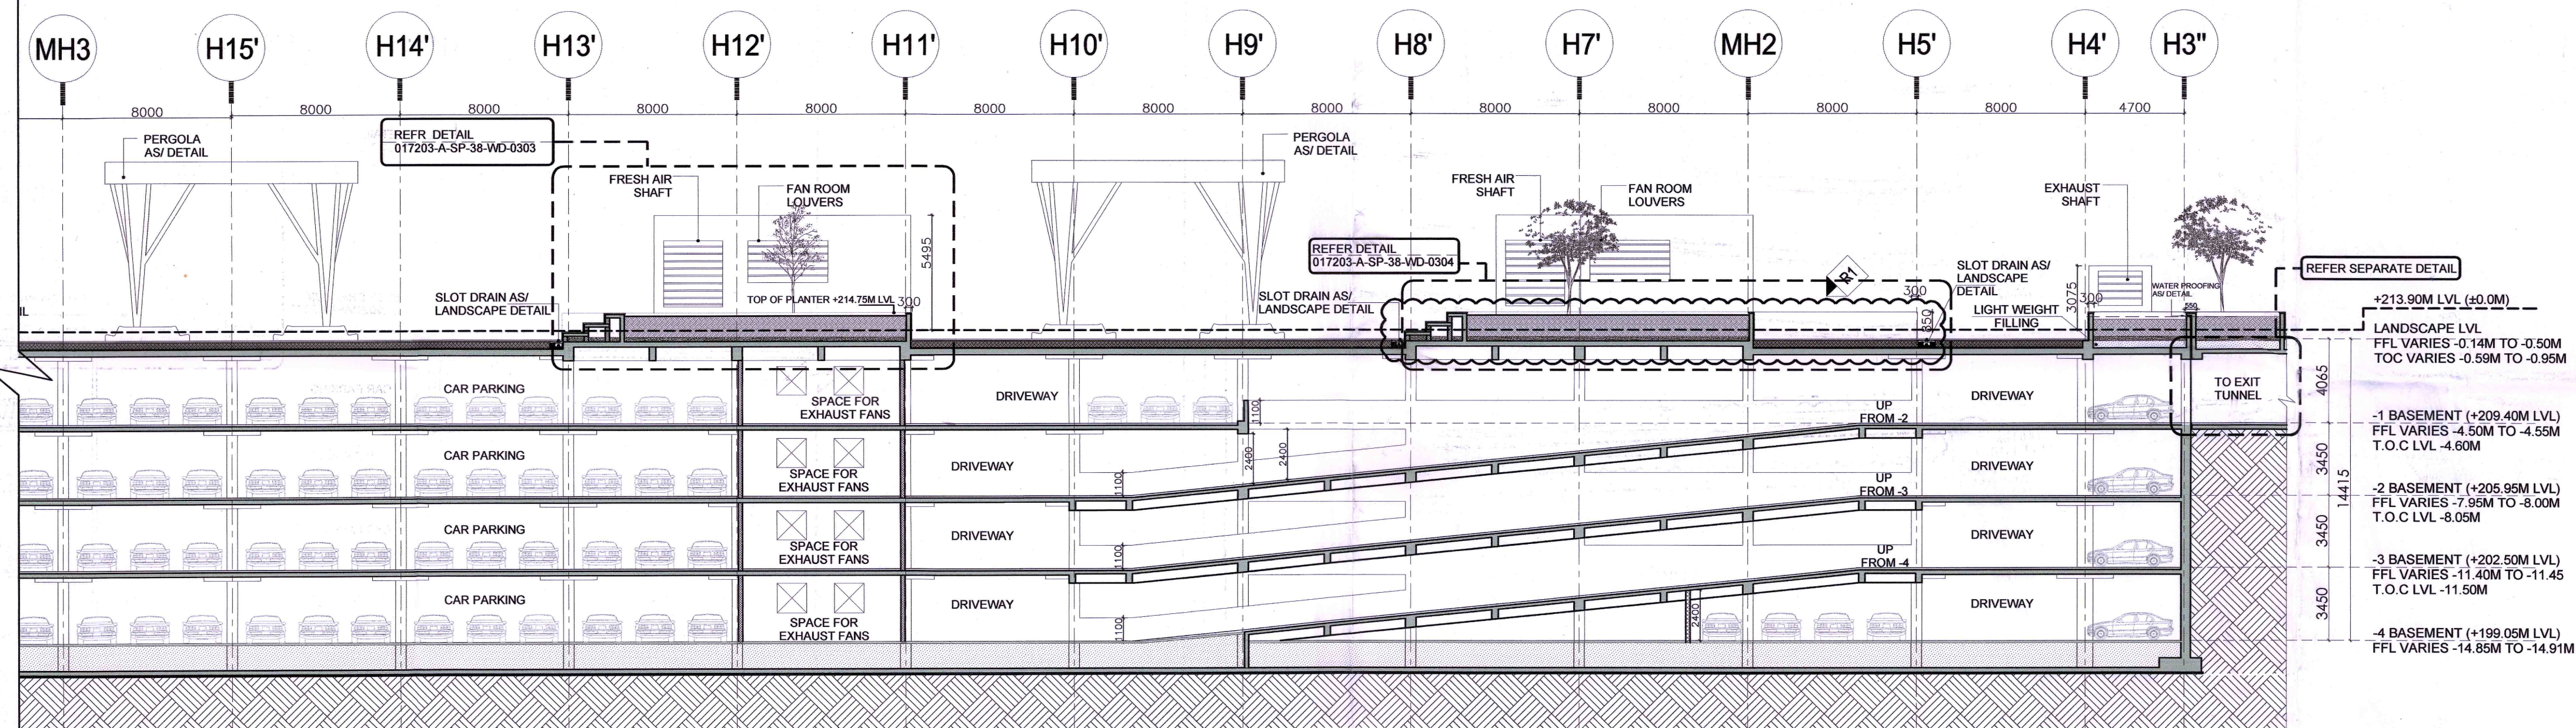

PART-B SECTION
SCALE - 1:200

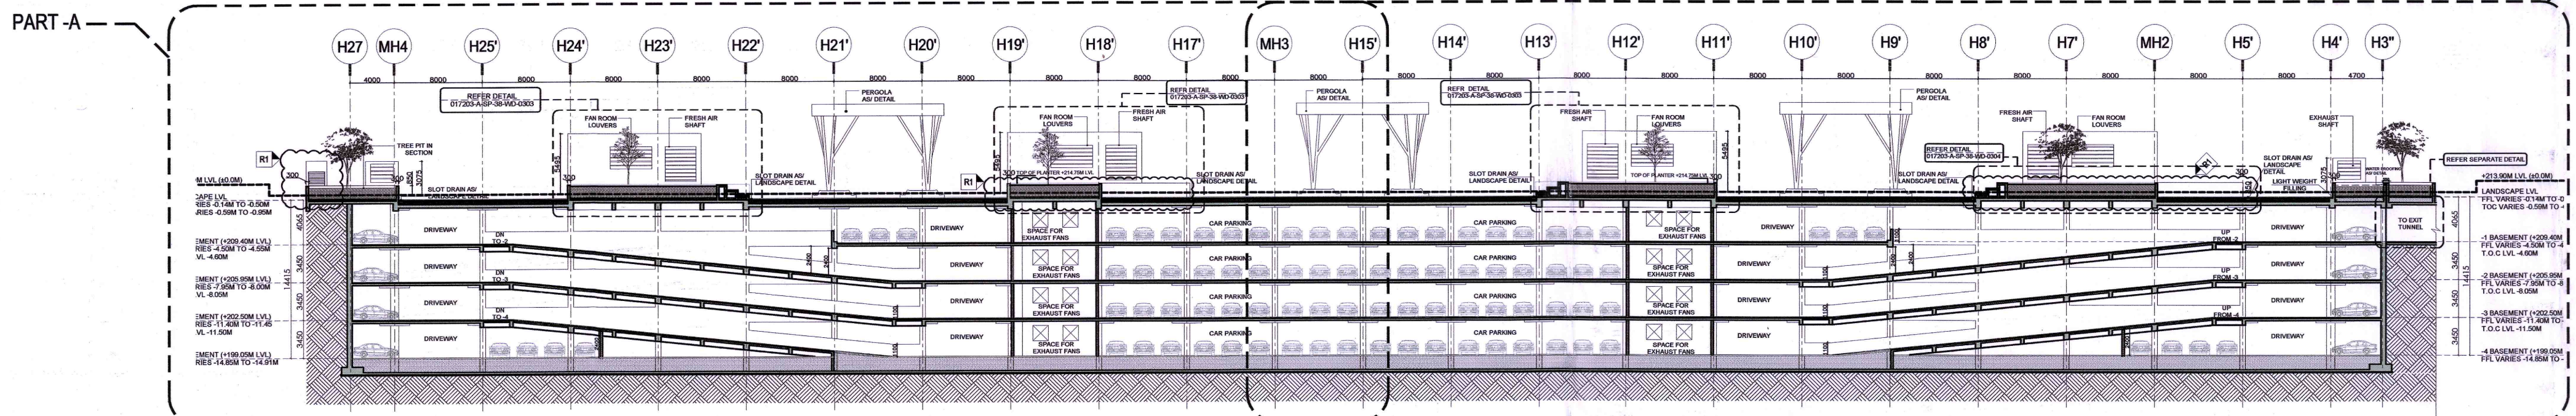

SECTION 1-1'
SCALE - 1:400

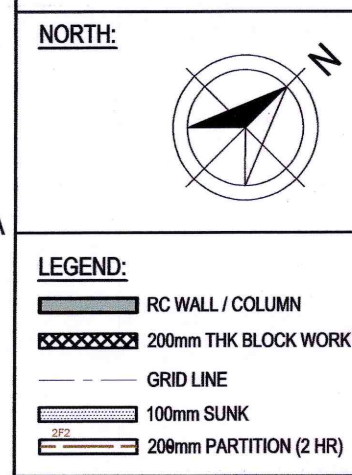

ABBREVIATION:


- F.F.L. - FINISHED FLOOR LEVEL
- F.R.L. - FORMED ROAD LEVEL
- F.P.L. - FORMED PAVEMENT LEVEL
- F.H.C. - FIRE HOSE CABINET
- L.V.L. - LEVEL
- E.L.E.C. - ELECTRICAL
- E.L.V. - EXTRA LOW VOLTAGE
- A.H.U. - AIR HANDLING UNIT
- P.H.E. - PUBLIC HEALTH ENGINEERING
- A.V. - ALARM VALVE AND FIRE BRIGADE INLET
- T.O.P. - TOP OF PLANTER WALL

LEGEND:

- RC WALL / COLUMN
- 200mm THK BLOCK WORK
- GRID LINE
- 100mm SUNK
- 200mm PARTITION (2 HR)

NOTES:

1. ALL DIMENSIONS ARE IN MILLIMETERS, LEVELS IN METERS AND ANGLES IN DEGREES UNLESS OTHERWISE NOTED.
2. THE DRAWING IS TO BE READ AND NOT TO BE SCALED; ONLY WRITTEN DIMENSIONS IN ALL CASES SHALL BE FOLLOWED.
3. THE DRAWING SHALL BE READ IN CONJUNCTION WITH ALL RELEVANT ARCHITECTURAL, STRUCTURAL AND SERVICE DRAWINGS.
4. ALL DIMENSIONS SHALL BE VERIFIED ON SITE PRIOR TO START OF WORK AND ANY DISCREPANCY SHALL BE BROUGHT TO THE NOTICE OF THE ARCHITECT.
5. +0.00 CORRESPONDS TO +213.90M.
6. PUBLIC LIFT: 13 PA - 2550 X 2000 - LVLs: (+) 0.5 TO (+) 14.85.
7. FOR ALL LANDSCAPE DRAWINGS REFER SEPARATE SUBMITTALS.
8. THE GRADE OF SOREED SHALL BE M15.
9. PARKING BAY MARKING SHALL BE DONE WITH THERMOPLASTIC PAINT.
10. REFER DRAWING NUMBER: 017203-A-SP-08-WD-0122 FOR AIR TOWER DETAILS.

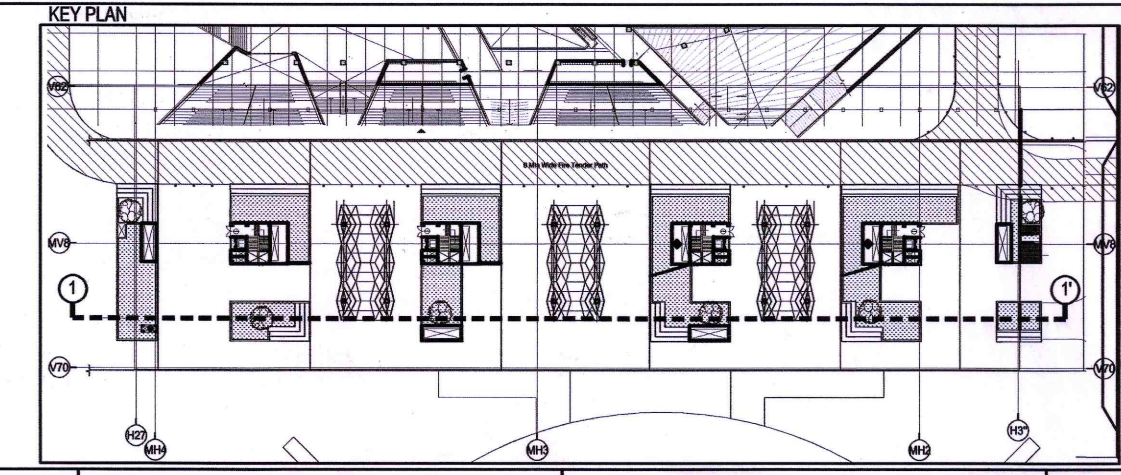

- REVISION FROM R1 TO R2**
1. DOOR TAGS AND TYPES ARE UPDATED AS PER THE CONSOLIDATED JOINTLY SCHEDULED LANDSCAPE AND PERGOLAS ARE UPDATED AS PER IDOM COMMENTS
 2. AIR TOWER ADDED AS PER THE RAMP 4 REQUIREMENT
 3. STORE (B1125), WORKSHOPS (B1128, B1127) ROOMS ARE ADDED AS PER KINTEX REQUIREMENT

Owner / Employer
India International Convention & Exhibition Centre Limited
Room No. 452A, Ministry of Commerce & Industry,
DPP, Udyog Bhawan, New Delhi - 110011, India

Department of Industrial Policy and Promotion Ministry of Commerce & Industry Government of India

Knowledge Partner
Delhi Mumbai Industrial Corridor Development Corporation
Room No. 341 B, 3rd Floor Hotel Ashok,
Diplomatic Enclave, 58B Connaught Place,
New Delhi - 110021

Employer's Representative
Employer's Engineer
Programme Management Consultant (PMC)

AECOM
Preliminary Engineering Architecture Consultants (PEAC)
Av. Del Monasterio de B Escorial, 4,
28049 Madrid, Spain
No. D-1, Ashirwad Building, Green Park,
New Delhi, Delhi 110016, India

EPC Contractor
L&T Construction
Buildings & Factories
Mount Poonamallee Road, Manapakkam,
P.O. No. 979, Chennai - 600 089

EPC Contractor's Representatives
Design Consultant
Engineering Design and Research Center (EDRC)
L&T Construction - Buildings & Factories

Architectural Consultant
ARCOP
Arcop Associates Pvt. Ltd.,
A-15, Pampore Enclave, G.I.I-1
New Delhi, Delhi 110046, India

Structural Proof Consultant
Indian Institute of Technology (IIT) Madras
Sardar Patel Rd. Opposite to C. L.R.I. Adyar, Chennai,
Tamil Nadu 600036

MEP Proof Consultant
Egis India Consulting Engineers Pvt. Ltd.,
Plot No. 66, Sector 32, Institutional Area,
Opp. Zenith Solutions, Gurugram,
Haryana 120001

ICI Proof Consultant
CKR IT Consulting
Bldg. No. 47/1, 3rd Floor, Narayana Arcade,
Subramanyam Road, Nallakoppa Circle,
Bazavanagudi, Bengaluru - 560004

Certification
EPC Contractor
Design Consultant
Architectural Consultant
Proof Consultant
Structural
MEP
ICT
PEAC
Reviewed GFC drawing prepared by Contractor and endorsed by PEAC preliminary aspects and parameters have been achieved by:
Signature of Jyoti of PEAC
23.12.19

Issued by:
Employer / Employer's Engineer

REV	DESCRIPTION	DATE	DSGN	DRWN	CHKD	APPD
R2	ISSUED FOR GFC	24.12.19	N	32	N	J

Revisions





ARCHITECTURE	STRUCTURAL	ELECTRICAL	ELV SYSTEM	HVAC
PPS	PIE	GEOTECH		

Checked by: SIGN DATE CHECKED BY SIGN DATE

EPC Contractor
L&T Construction
Buildings & Factories
JOB No.: 017203
Project Name
DESIGN AND CONSTRUCTION OF INDIA INTERNATIONAL CONVENTION & EXPO CENTRE
SECTOR 25, DWARKA, NEW DELHI, INDIA
Drawing Status
GOOD FOR CONSTRUCTION
Drawing No
A 38 0301
Rev. No
R2

Title:
CONVENTION CENTRE PARKING
SECTION 1-1'

EDRC DWG No:
017203-A-SP-38-WD-0301
Scale
1:400, 1:200
Sheet Size
A1

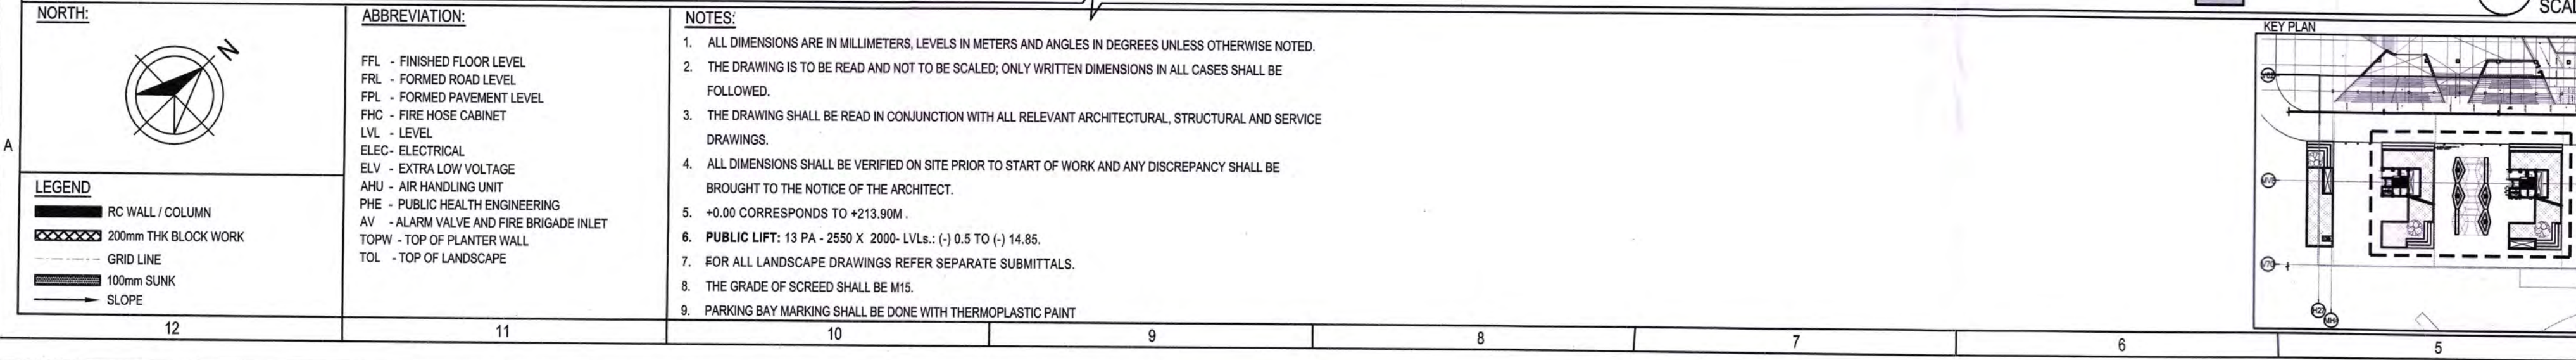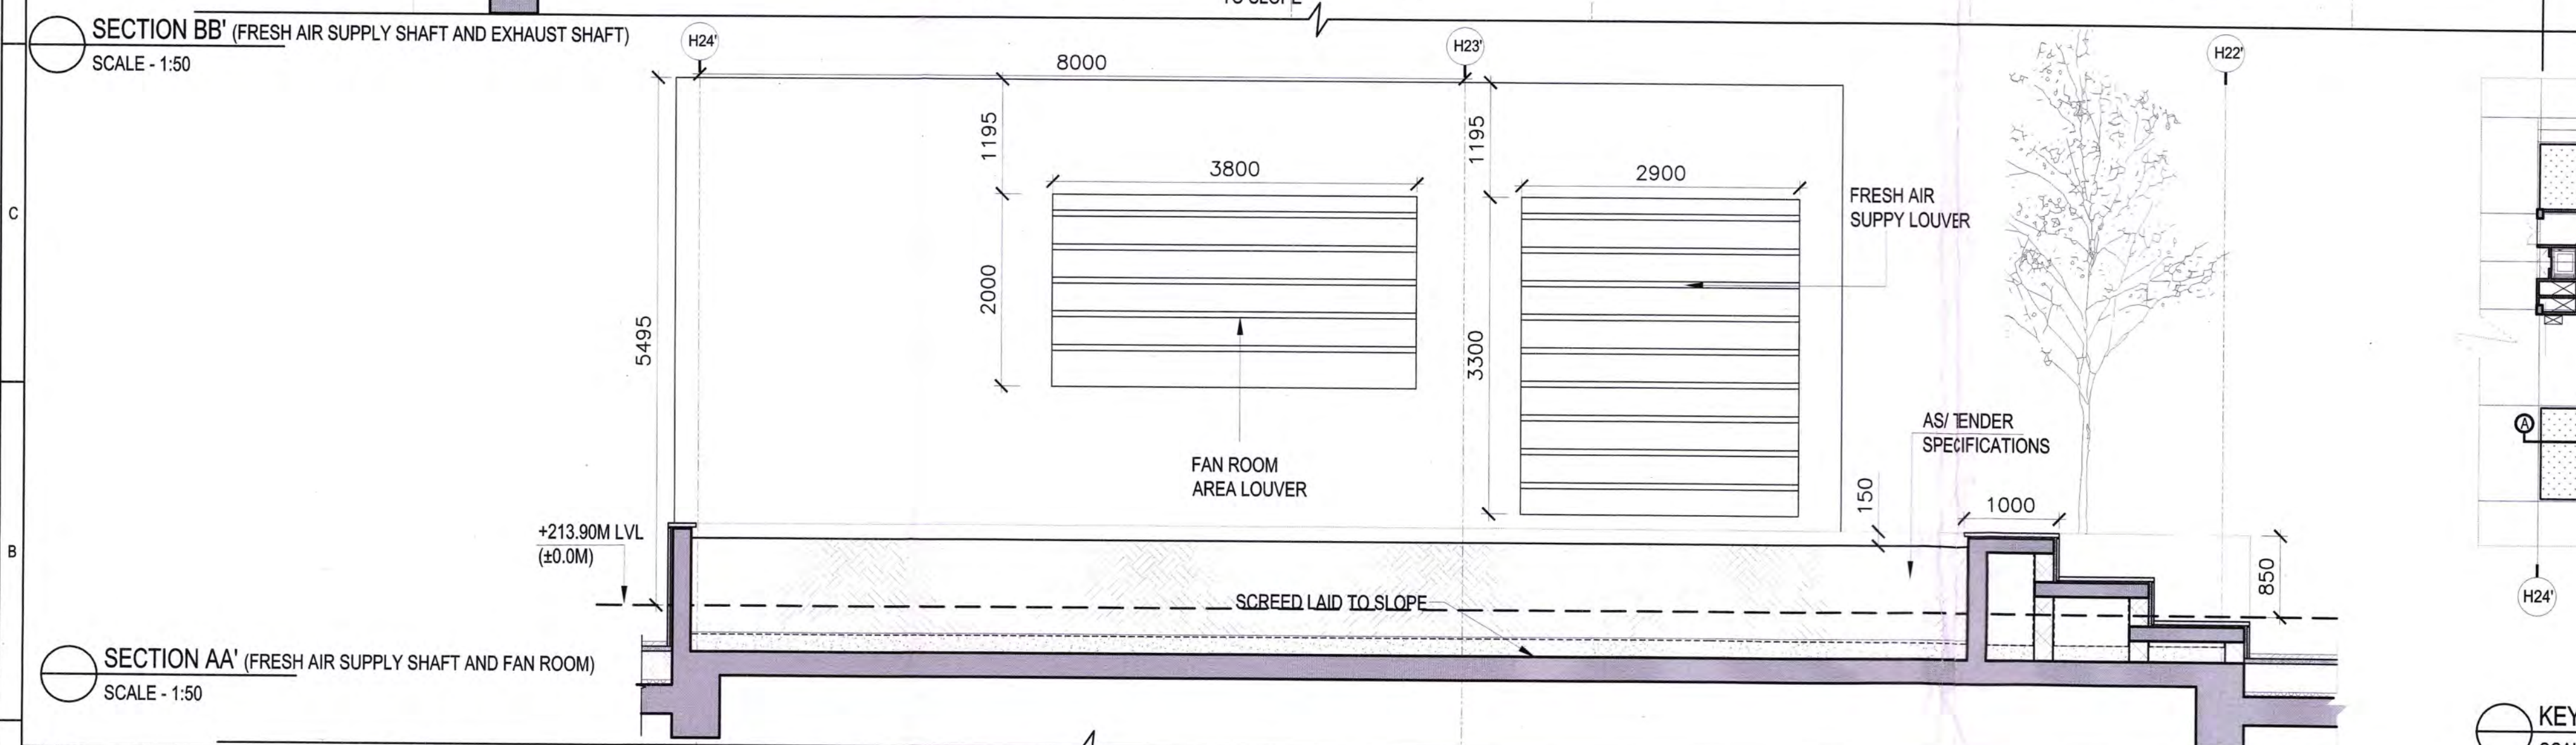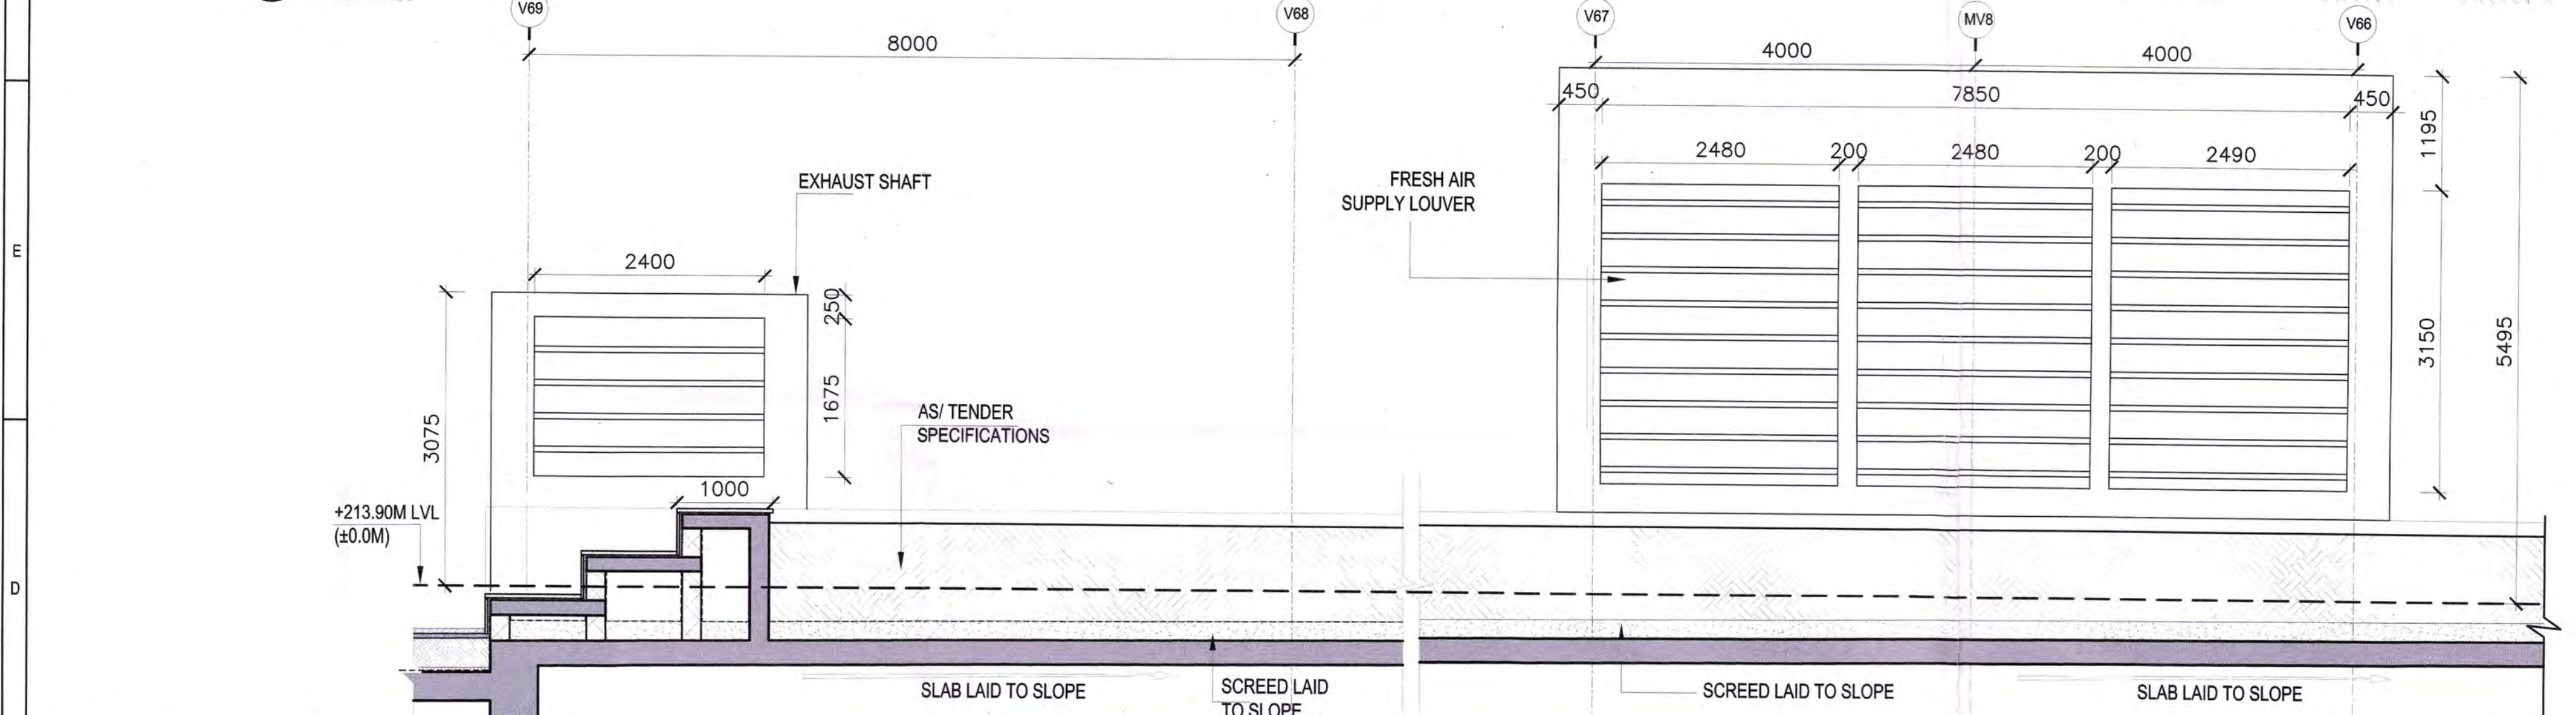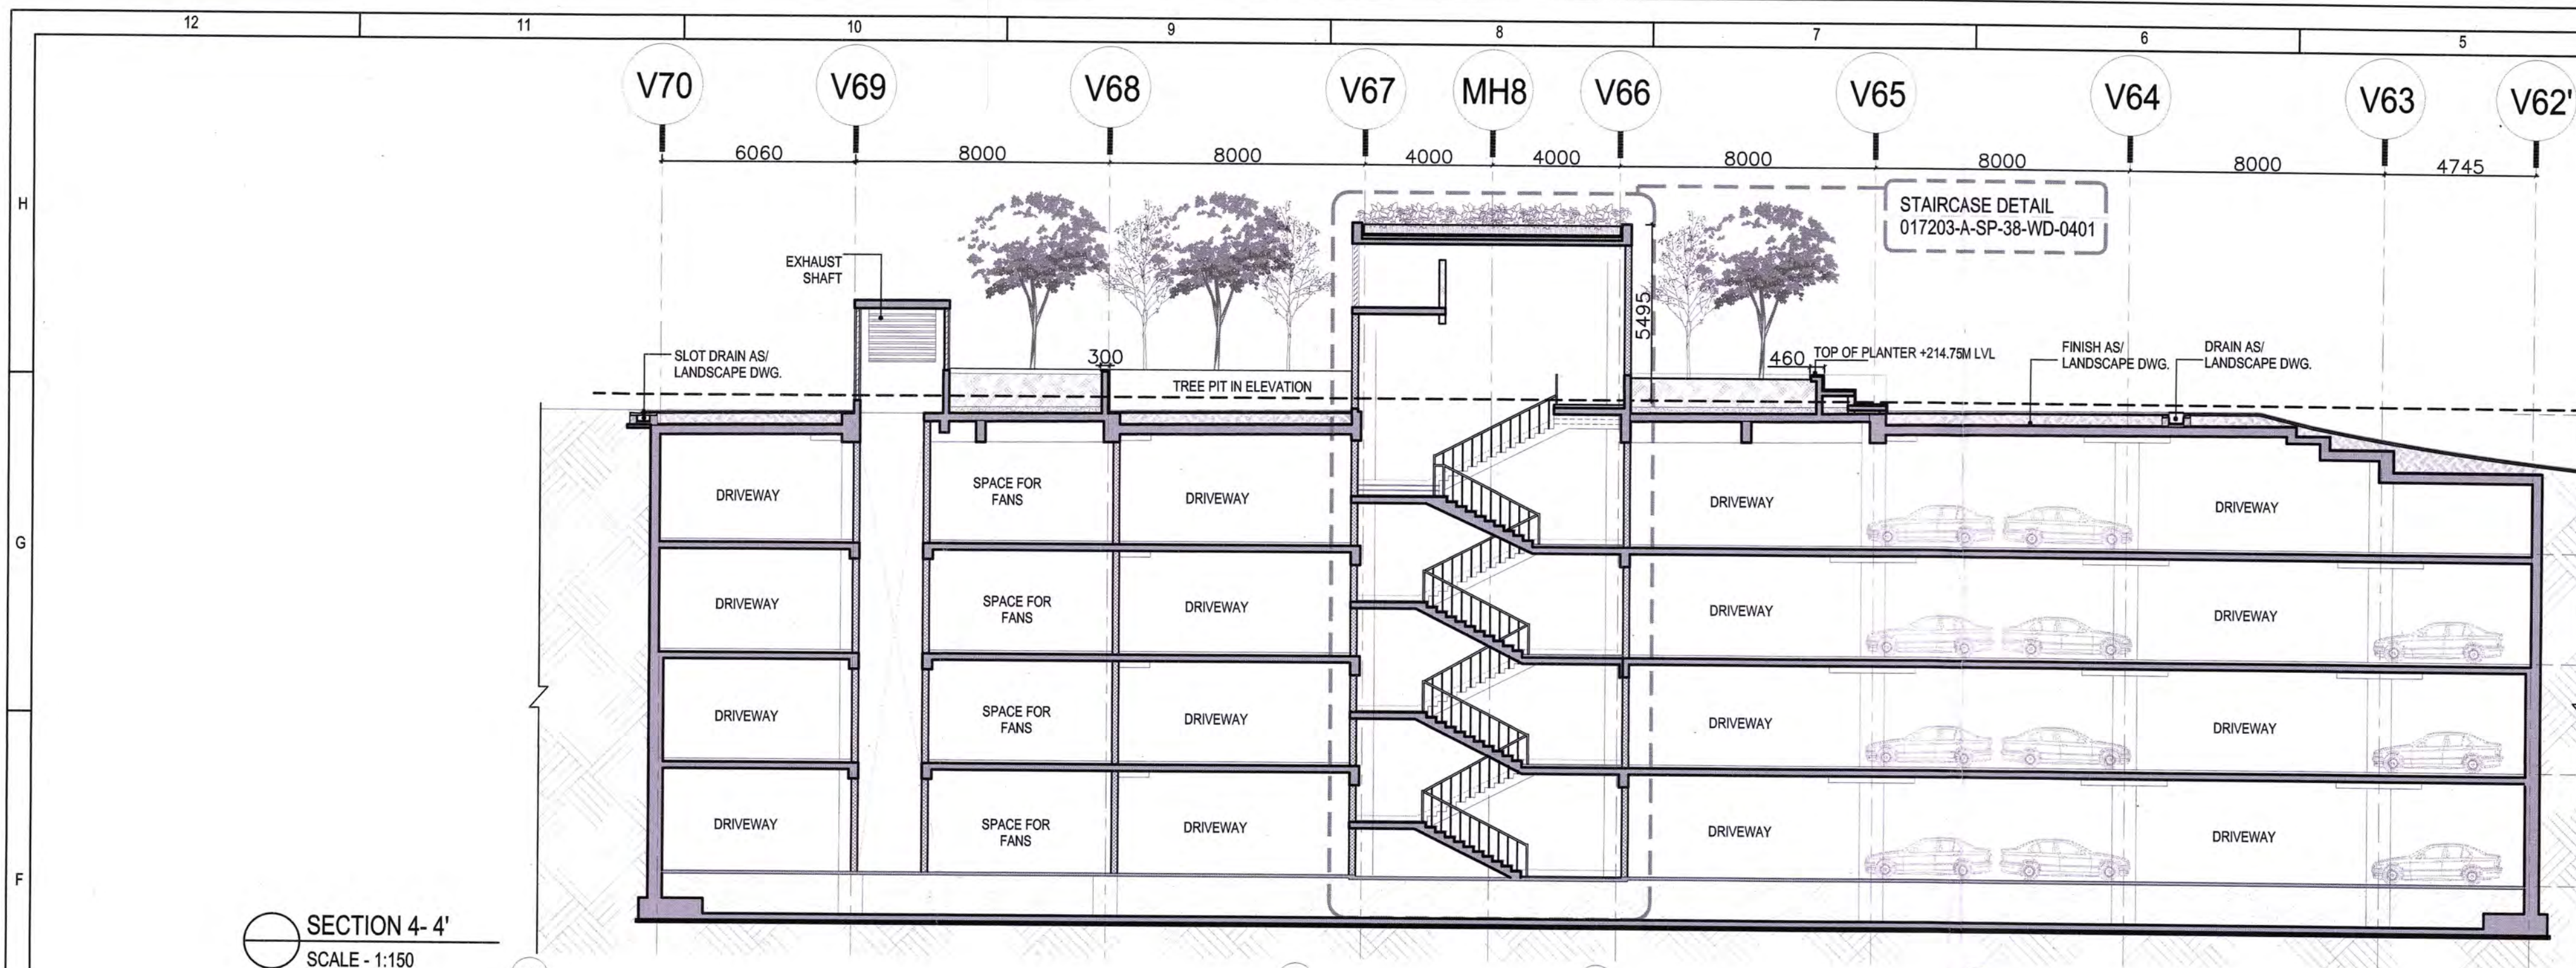

+213.90M LVL (±0.0M)
LANDSCAPE LVL
FFL VARIES -0.14M TO -0.50M
TOC VARIES -0.59M TO -0.95M

-1 BASEMENT (+209.40M LVL)
FFL VARIES -4.50M TO -4.55M
T.O.C LVL -4.60M

-2 BASEMENT (+205.95M LVL)
FFL VARIES -7.95M TO -8.00M
T.O.C LVL -8.05M

-3 BASEMENT (+202.50M LVL)
FFL VARIES -11.40M TO -11.45
T.O.C LVL -11.50M

-4 BASEMENT (+199.05M LVL)
FFL VARIES -14.85M TO -14.91M

Owner / Employer
India International Convention & Exhibition Centre Limited
Room No. 452A, Ministry of Commerce & Industry,
DPP, Udyog Bhawan, New Delhi - 110011, India

Department of Industrial Policy and Promotion Ministry of Commerce & Industry Government of India

Knowledge Partner
Delhi Mumbai Industrial Corridor Development Corporation
Room No 341 B, 3rd Floor Hotel Ashok, Diplomatic Enclave, 508 Chanakyapuri, New Delhi - 110021

Employer's Representative
Employer's Engineer
Programme Management Consultant (PMC)
AECOM

Preliminary Engineering Architecture Consultants (PEAC)
idom
Av. Del Monasterio de El Escorial, 4, 28049 Madrid, Spain

CPKUKREJA ARCHITECTS
No D-1, Ashwath Building, Green Park, New Delhi, Delhi 110016, India

EPC Contractor
L&T Construction Buildings & Factories
Mount Poonamallee Road, Manapakkam, P.O.No.979, Chennai - 600 089

EPC Contractor's Representatives
Design Consultant
Engineering Design and Research Centre (EDRC)
L&T Construction - Buildings & Factories

Architectural Consultant
ARCOP
Arcop Associates Pvt. Ltd., A-15, Pamposh Enclave, G.K.-1 New Delhi, Delhi 110048, India

Structural Proof Consultant
Indian Institute of Technology (IIT) Madras
Sardar Patel Rd. Opposite to C. L.R.I. Adyar, Chennai, Tamil Nadu 600036

MEP Proof Consultant
Egis India Consulting Engineers Pvt. Ltd.
Plot No. 66, Sector 32, Institutional Area, Opp. Zenith Solutions, Gurgaon, Haryana 122001

ICT Proof Consultant
CKR IT Consulting
Bld. No.47/1, 3rd Floor, Narayana Arcade, Subbaramachetty Road, Nellikalappa Circle, Basavanagudi, Bengaluru - 560004

Certification
EPC Contractor
Design Consultant
Architectural Consultant
Proof Consultant
Structural
MEP
ICT
PEAC reviewed GFC drawing prepared by Contractor and ensured that all preliminary aspects and parameters have been adhered to.

Issued by:
Employer / Employer's Engineer
Date: 11/03/19

REV	DESCRIPTION	DATE	DSGN	DRWN	CHKD	APPD
R1	ISSUED FOR GFC	07/03/19	NI	SS	AB	YK
Revisions						
ARCHITECTURE						
STRUCTURAL						
ELECTRICAL						
ELV SYSTEM						
HVAC						
CHECKED BY	SIGN	DATE	CHECKED BY	SIGN	DATE	

EPC Contractor
L&T Construction Buildings & Factories

JOB No : 017203

Project Name
DESIGN AND CONSTRUCTION OF INDIA INTERNATIONAL CONVENTION & EXPO CENTRE

SECTOR 25, DWARKA, NEW DELHI, INDIA

Drawing Status
GOOD FOR CONSTRUCTION

Drawing No
GOOD FOR CONSTRUCTION

Drawing No
A 38 0303


Rev. No
R1

Title
CONVENTION CENTRE PARKING SECTION 4-4' AND LOUVER DETAIL

EDRC DWG No :
017203-A-SP-38-WD-0303

Scale
1:150

Sheet Size
A1

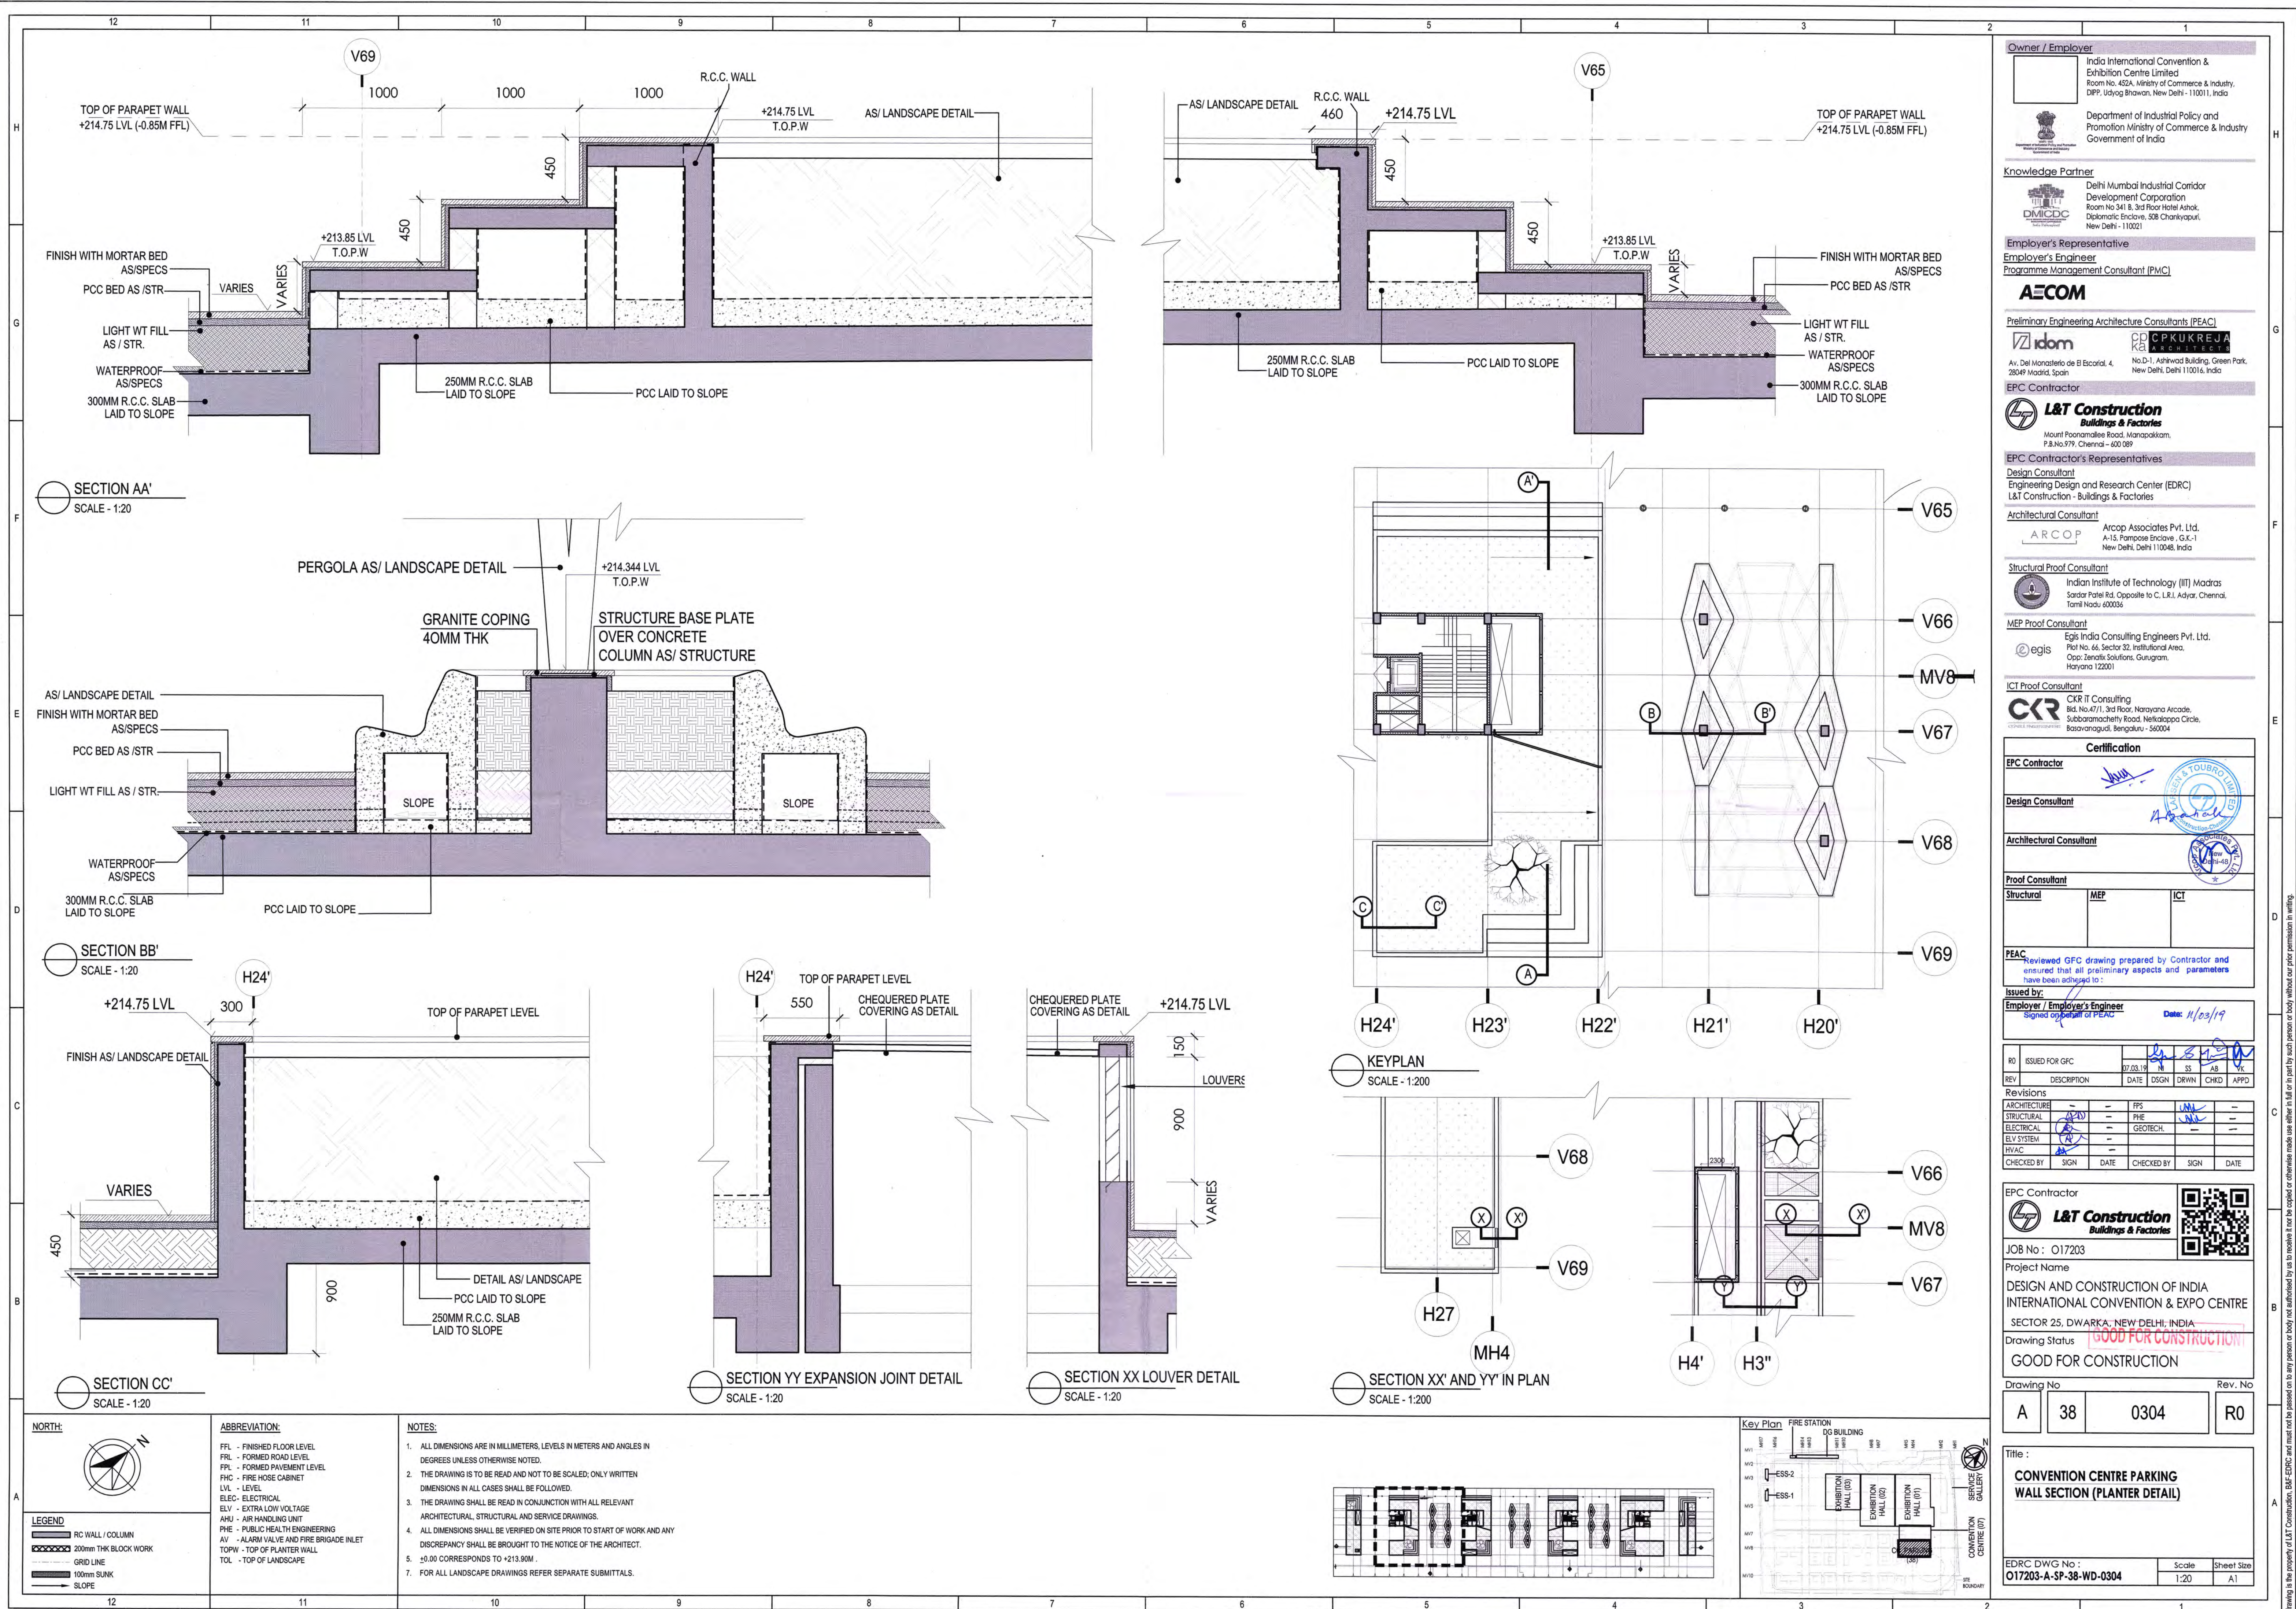

Owner / Employer

India International Convention & Exhibition Centre Limited
Room No. 452A, Ministry of Commerce & Industry,
DIP, Udyog Bhawan, New Delhi - 110011, India

Department of Industrial Policy and Promotion Ministry of Commerce & Industry Government of India

Knowledge Partner

Delhi Mumbai Industrial Corridor Development Corporation
Room No 341 & 3rd Floor Hotel Ashok, Diplomatic Enclave, 588 Chankyapuri, New Delhi - 110021

Employer's Representative

Employer's Engineer
Programme Management Consultant (PMC)

AECOM

Preliminary Engineering Architecture Consultants (PEAC)

idom
Av. Del Monasterio de El Escorial, 4, 28049 Madrid, Spain

CPKUREJA
No D-1 Ashraf Road, Green Park, New Delhi, Delhi 110016, India

EPC Contractor

L&T Construction
Buildings & Factories
Mount Poonamallee Road, Marapakkam, P.O.No.979, Chennai - 600 089

EPC Contractor's Representatives

Design Consultant
Engineering Design and Research Center (EDRC)
L&T Construction - Buildings & Factories

Architectural Consultant

ARCOP Associates Pvt. Ltd.
A-15, Pampore Enclave, G.K-1 New Delhi, Delhi 110048, India

Structural Proof Consultant

Indian Institute of Technology (IIT) Madras
Sardar Patel Rd. Opposite to C. L.R.I. Adyar, Chennai, Tamil Nadu 600036

MEP Proof Consultant

Egis India Consulting Engineers Pvt. Ltd.
Plot No. 66, Sector 32, Institutional Area, Opp: Zenith Solutions, Gurugram, Haryana 122001

ICT Proof Consultant

CKR IT Consulting
Bld. No.47/1, 3rd Floor, Narayana Arcade, Subbaramachetty Road, Nellore District, Basavanagudi, Bengaluru - 560004

Certification

EPC Contractor

Design Consultant

Architectural Consultant

Proof Consultant

Structural **MEP** **ICT**

PEAC
Reviewed GFC drawing prepared by Contractor and ensured that all preliminary aspects and parameters have been adhered to:

Issued by:
Employer / Employer's Engineer
Signed on behalf of PEAC
Date: 11/03/19

REV	DESCRIPTION	DATE	DSGN	DRWN	CHD	APPD
1	ISSUED FOR GFC	07/03/19	N	SS	AS	YK

Revisions

REV	DESCRIPTION	DATE	DSGN	DRWN	CHD	APPD
1	ARCHITECTURE	07/03/19	N	SS	AS	YK
2	STRUCTURAL	07/03/19	N	SS	AS	YK
3	ELECTRICAL	07/03/19	N	SS	AS	YK
4	ELV SYSTEM	07/03/19	N	SS	AS	YK
5	HVAC	07/03/19	N	SS	AS	YK

CHECKED BY: SIGN DATE CHECKED BY: SIGN DATE

EPC Contractor

L&T Construction
Buildings & Factories

JOB No: 017203

Project Name
DESIGN AND CONSTRUCTION OF INDIA INTERNATIONAL CONVENTION & EXPO CENTRE
SECTOR 25, DWARKA, NEW DELHI, INDIA

Drawing Status
GOOD FOR CONSTRUCTION

Drawing No
A 38 0304 R0

Rev. No

Title:


CONVENTION CENTRE PARKING WALL SECTION (PLANTER DETAIL)

EDRC DWG No: 017203-A-SP-38-WD-0304


Scale: 1:20



Sheet Size: A1

This drawing is the property of L&T Construction. B&F-EDRC and must not be passed on to any person or body not authorized by us to receive it nor be copied or otherwise made use of without our prior permission in writing.

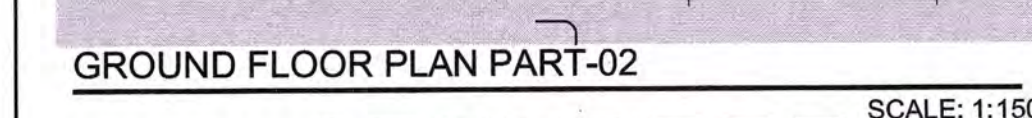

NO	ISSUED AS GOOD FOR CONSTRUCTION	DATE	BY	DATE	BY
REV	DESCRIPTION	DATE	ISSN	DATE	APP
Revisions 1. <u>REVISION</u> <u>DATE</u> <u>BY</u> <u>DATE</u> <u>BY</u> 2. <u>REVISION</u> <u>DATE</u> <u>BY</u> <u>DATE</u> <u>BY</u> 91. <u>REVISION</u>					

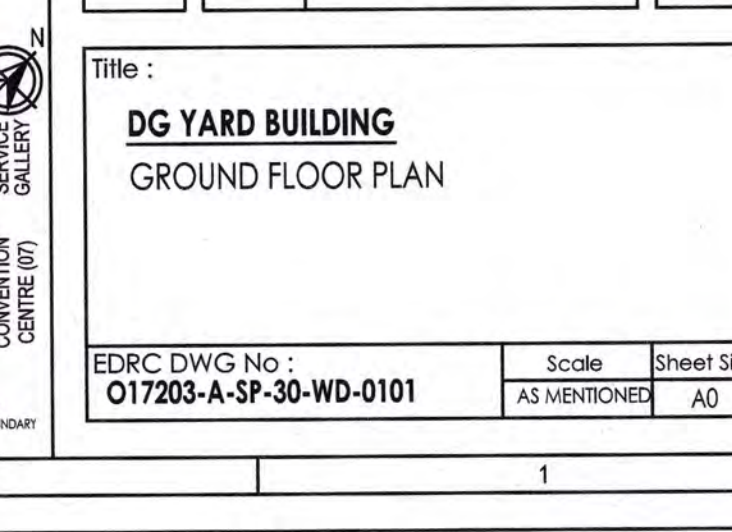

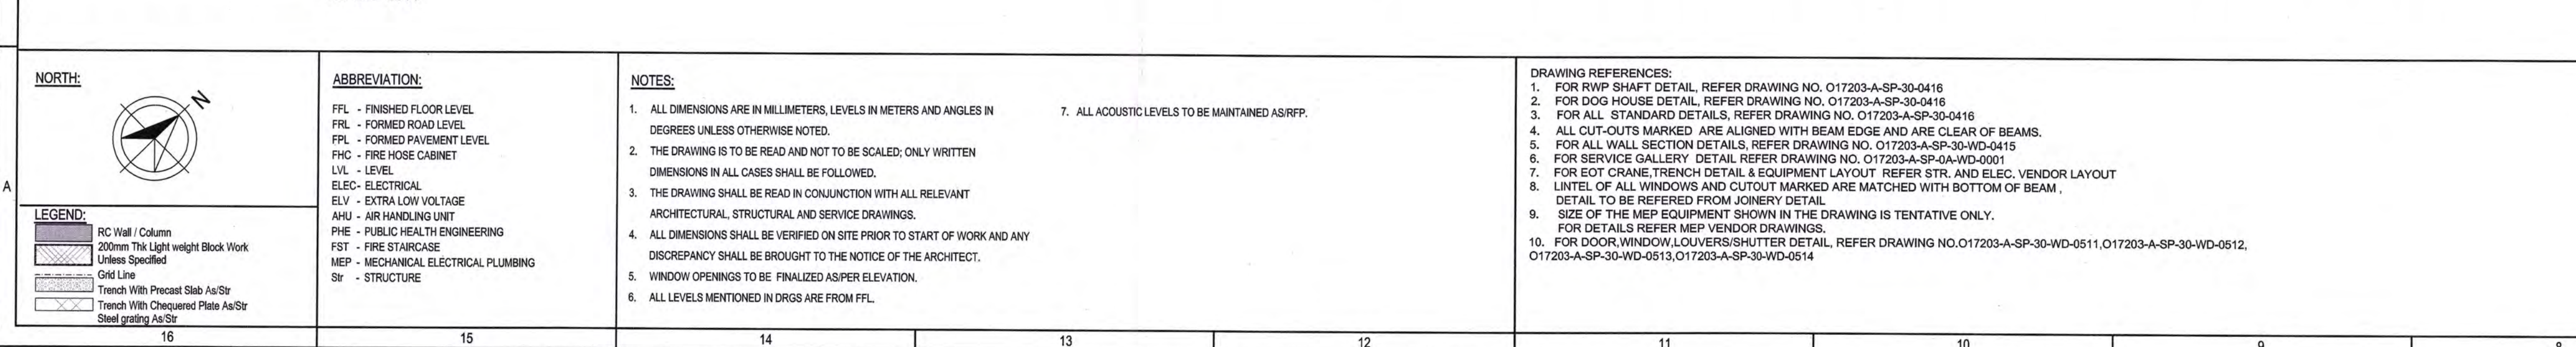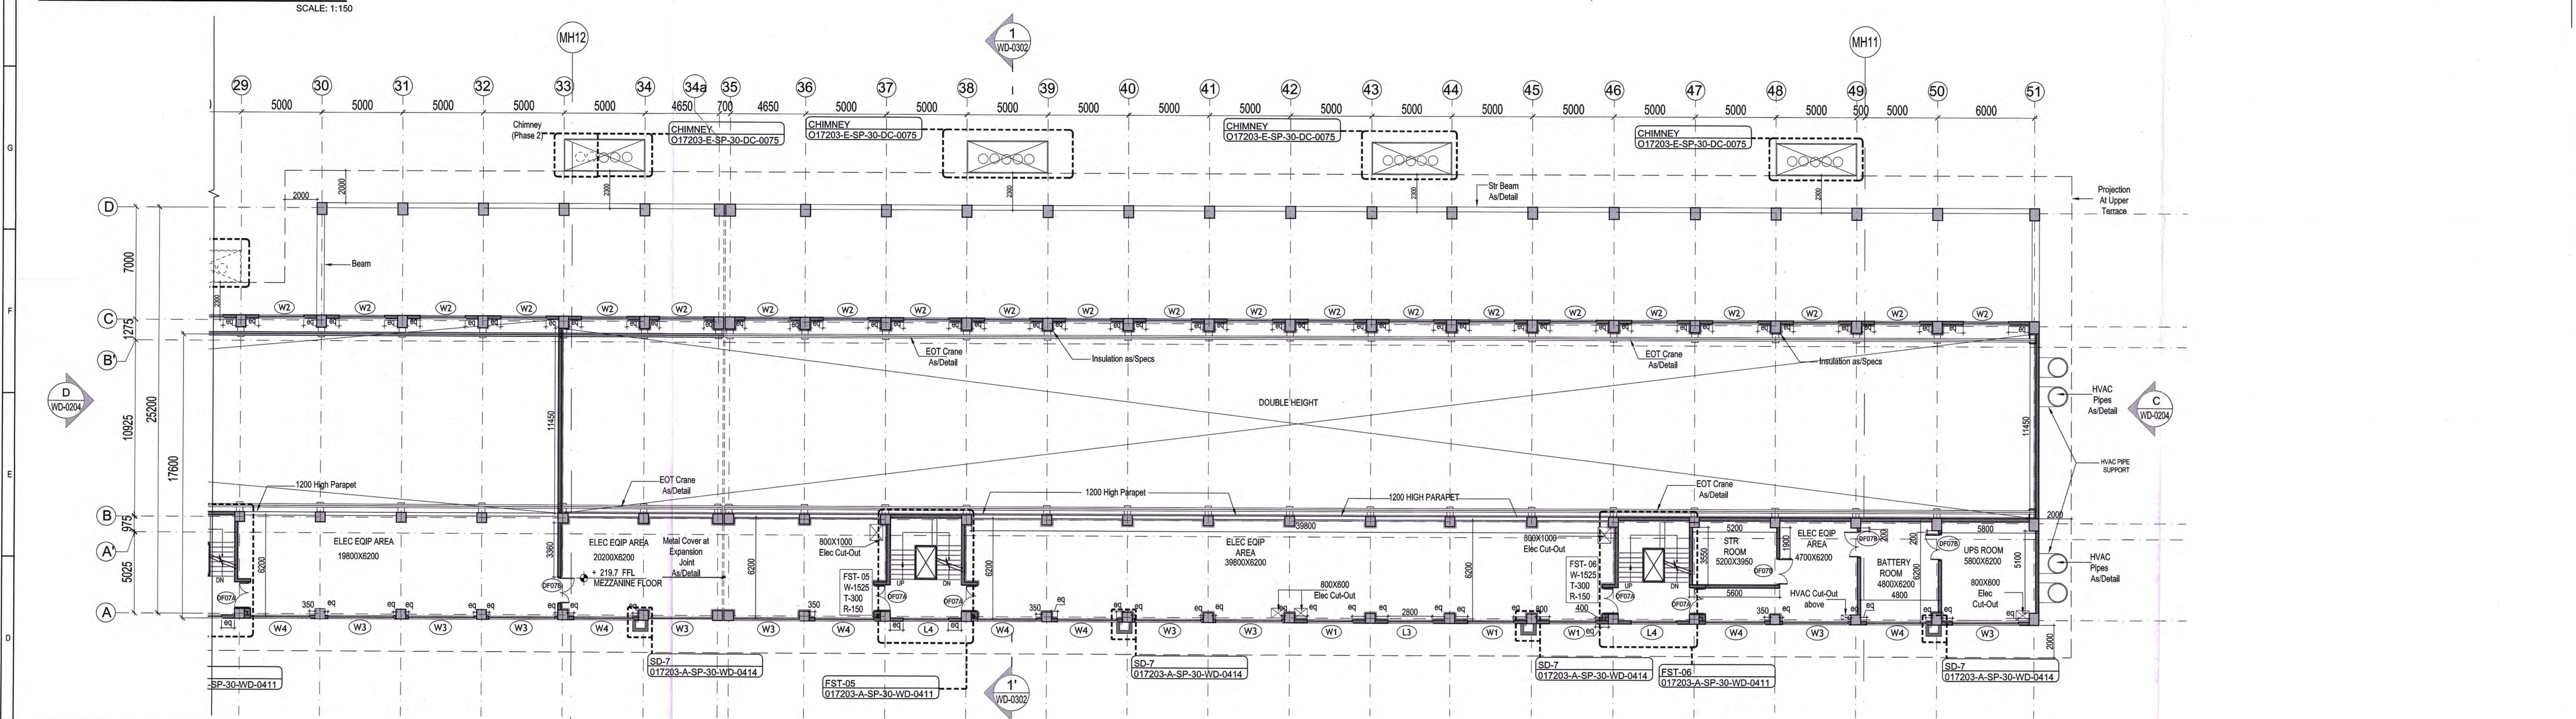

NO. _____ AS USED FOR GOOD FOR CONSTRUCTION	DATE	SIGNATURE	DATE	SIGNATURE	
	XXXXXX	XX	XX	XX	XX
Revisions					

ARCHITECTURE					
STRUCTURAL			PPE		
ELECTRICAL			GEOTECH		
MECHANICAL					
BY SYSTEM					
DATE	CHECKED BY	DATE	CHECKED BY	DATE	CHECKED BY

EPIC Contractor

L&T Construction

Buildings & Factories

JOB NO : 017203

Project Name

DESIGN AND CONSTRUCTION OF INDIA INTERNATIONAL CONVENTION & EXPO CENTRE

SECTOR 25, DWARKA - NEW DELHI - INDIA

GOOD FOR CONSTRUCTION

GOOD FOR CONSTRUCTION (GFC)

Drawing No	Revised No
A 30102	R0


Title :


DG YARD BUILDING

MEZZANINE FLOOR PLAN

EPICR DWG NO : 017203-A-SP-30-0102


Scale	Sheet Size
AS MENTIONED	A0

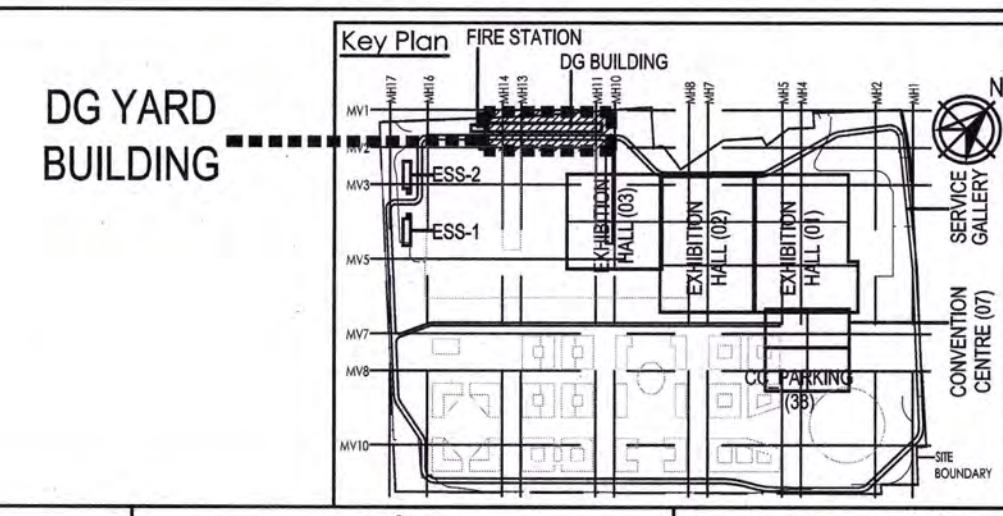

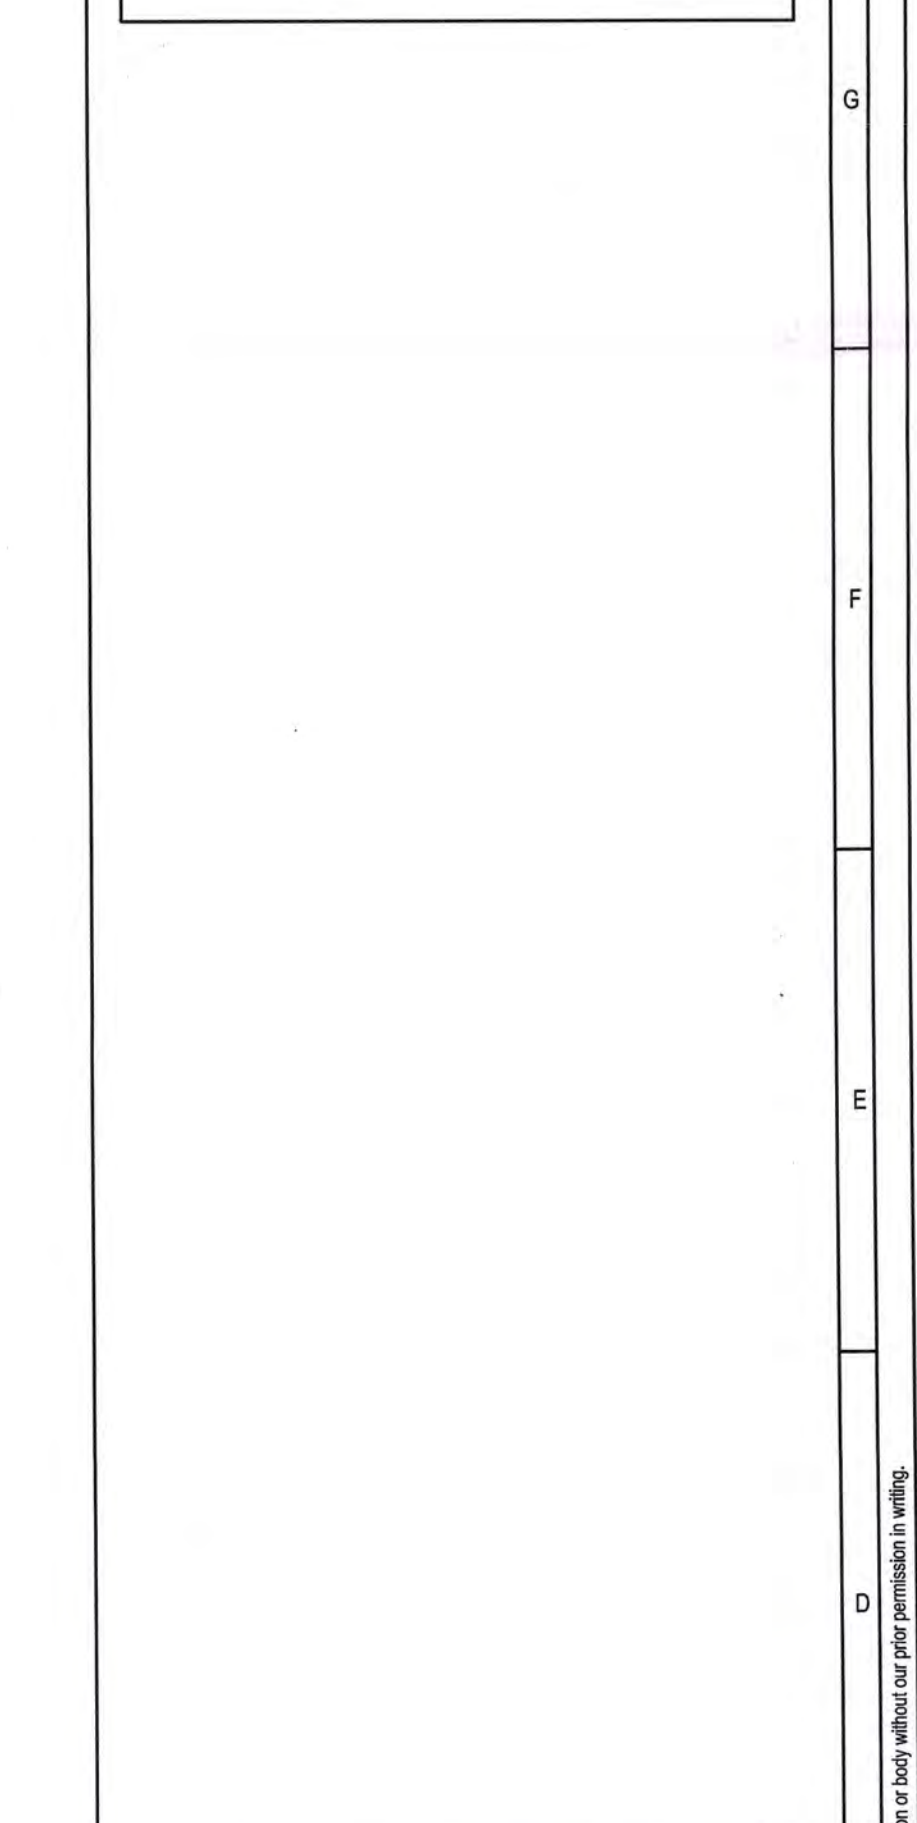


SCALE: 1:500


NORTH	ABBREVIATION	NOTES	DRAWING REFERENCES:	KEY PLAN
	FFL - FINISHED FLOOR LEVEL FRL - FORMED ROAD LEVEL FPL - FORMED PAVEMENT LEVEL FHC - FIRE HOSE CABINET LVL - LEVEL ELV - ELECTRICAL EVL - EXTRA LOW VOLTAGE AUJ - AIR HANDLING UNIT PHE - PUBLIC HEALTH ENGINEERING FST - FIRE STAIRCASE MEP - MECHANICAL ELECTRICAL PLUMBING ST - STRUCTURE	1. ALL DIMENSIONS ARE IN MILLIMETERS, LEVELS IN METERS AND ANGLES IN DEGREES UNLESS OTHERWISE NOTED. 2. THE DRAWING IS TO BE READ AND NOT TO BE SCALED; ONLY WRITTEN DIMENSIONS IN ALL CASES SHALL BE FOLLOWED. 3. THE DRAWING SHALL BE READ IN CONJUNCTION WITH ALL RELEVANT ARCHITECTURAL, STRUCTURAL AND SERVICE DRAWINGS. 4. ALL DIMENSIONS SHALL BE VERIFIED ON SITE PRIOR TO START OF WORK AND ANY DISCREPANCY SHALL BE BROUGHT TO THE NOTICE OF THE ARCHITECT. 5. WINDOW OPENINGS TO BE FINALIZED AS PER ELEVATION. 6. ALL LEVELS MENTIONED IN DGS ARE FROM FFL.	1. FOR ROOF SHEET DETAIL, REFER DRAWING NO. DT203-A-SP-30-0416 2. FOR DOG HOUSE DETAIL, REFER DRAWING NO. DT203-A-SP-30-0416 3. FOR STANDARD DETAILS, REFER DRAWING NO. DT203-A-SP-30-0416 4. FOR ALL WALL SECTION DETAILS, REFER DRAWING NO. DT203-A-SP-30-0416 5. ALL CUT-OUTS MARKED ARE ALIGNED WITH BEAM DEGS AND ARE CLEAR OF BEAMS. 6. FOR SERVICE GALLERY, DETAIL, REFER DRAWING NO. DT203-A-SP-30-0416 7. FOR EOT CRANE, TRENCH DETAIL & EQUIPMENT LAYOUT, REFER, TRENCH & ELEC. VENDOR LAYOUT 8. LIMIT OF ALL WINDOWS AND CUTOUT MARKED ARE MATCHED WITH BOTTOM OF BEAM. 9. DETAIL TO BE REFERRED FROM JOINTED DETAIL 10. SIZE OF THE MEP EQUIPMENT SHOWN IN THE DRAWING IS TENTATIVE ONLY. FOR DETAILS REFER MEP VENDOR DRAWINGS.	
	16	15	14	13
11	10	9	8	7
6	5	4	3	2
1				

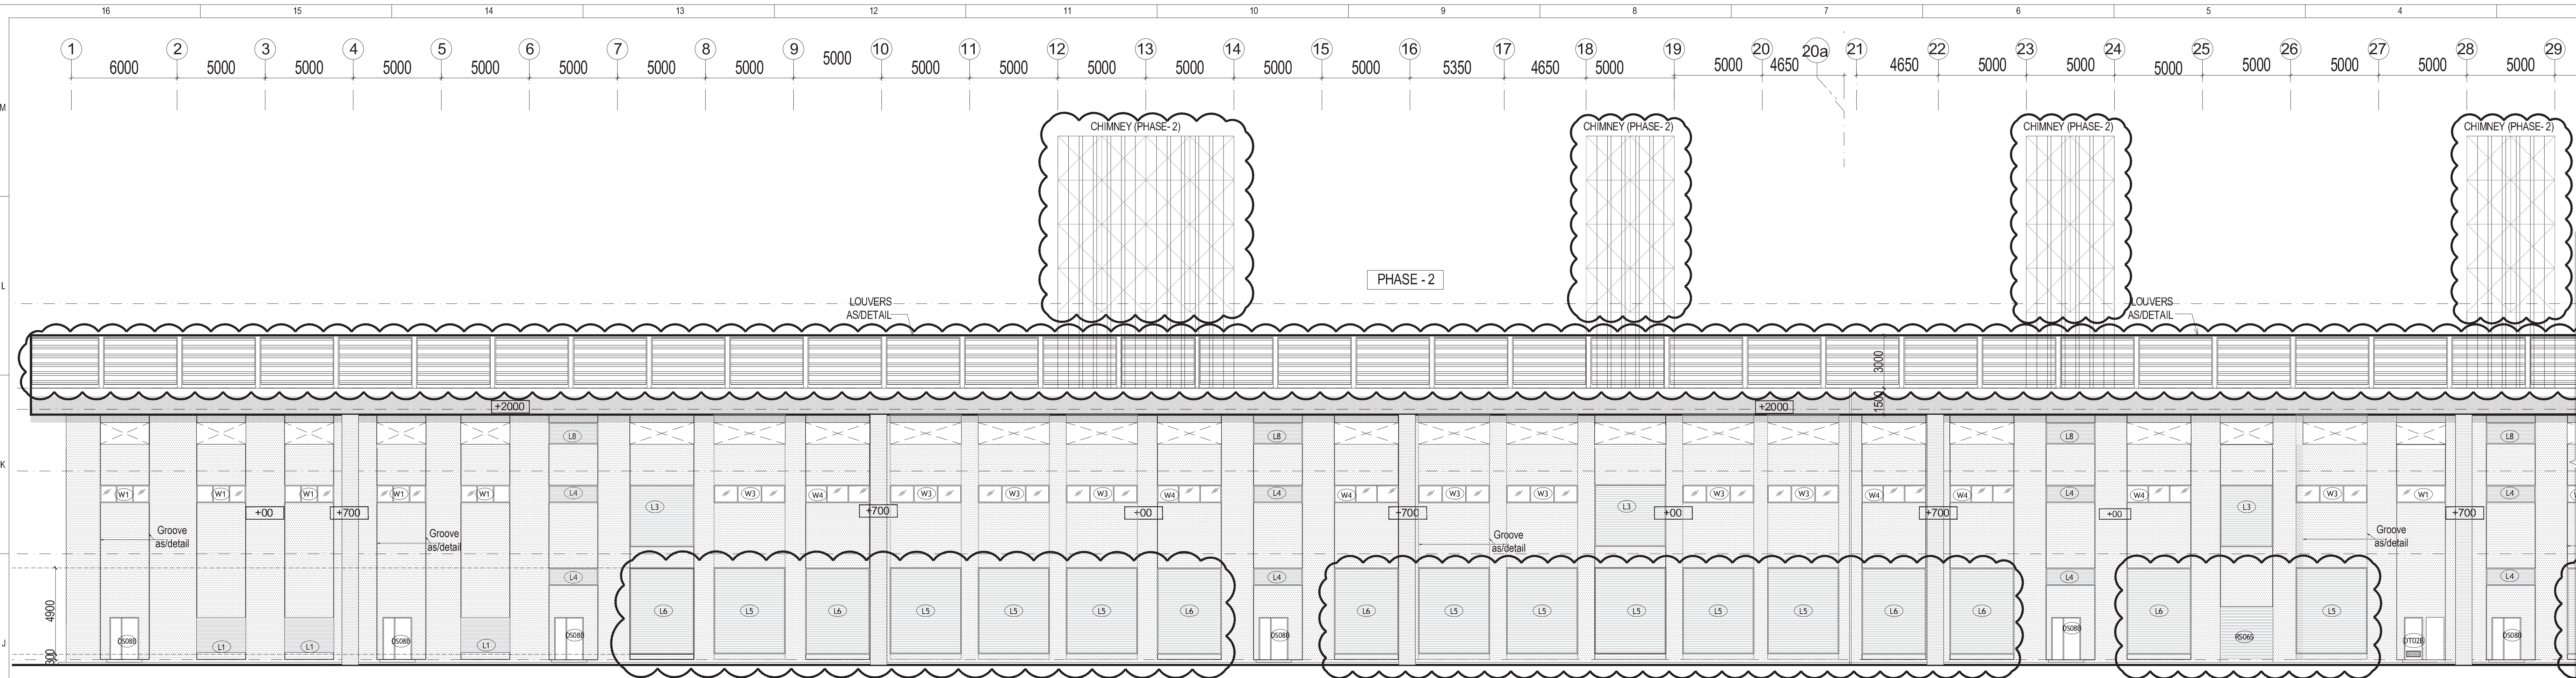

ELEVATION A-PART-01
SCALE: 1:150

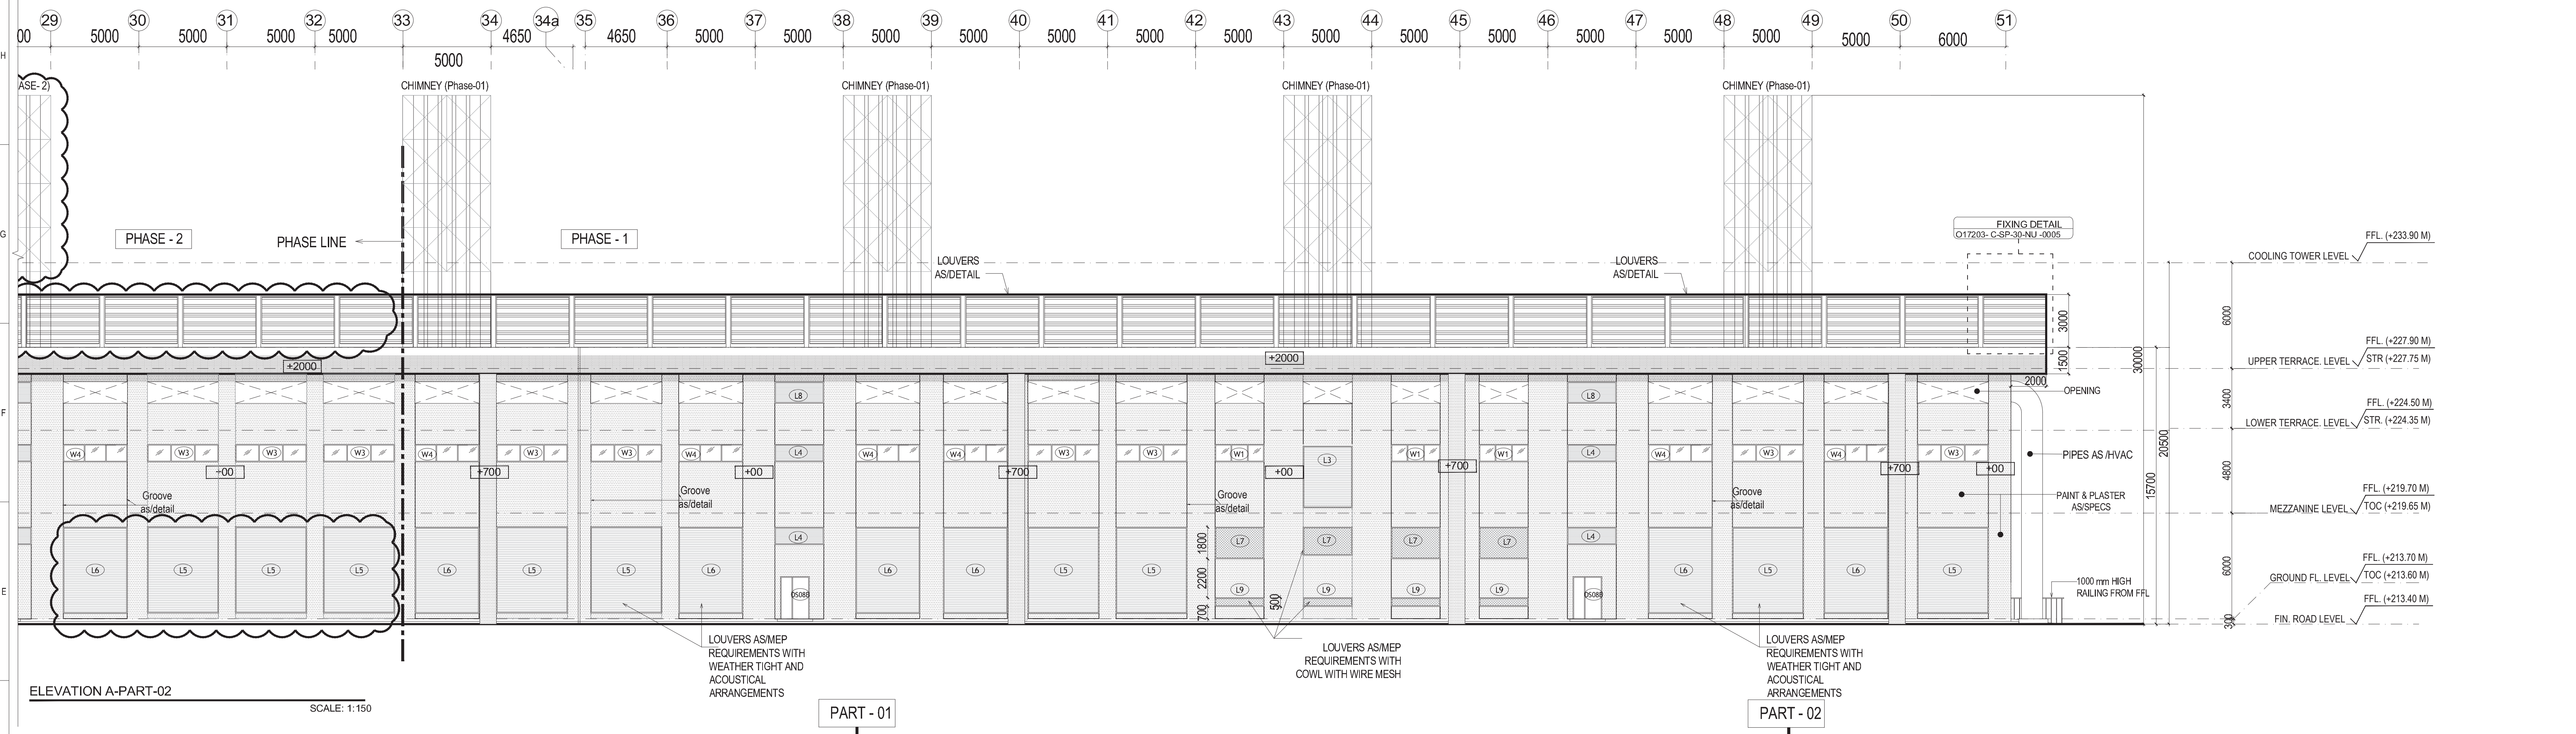

ELEVATION A-PART-02
SCALE: 1:150

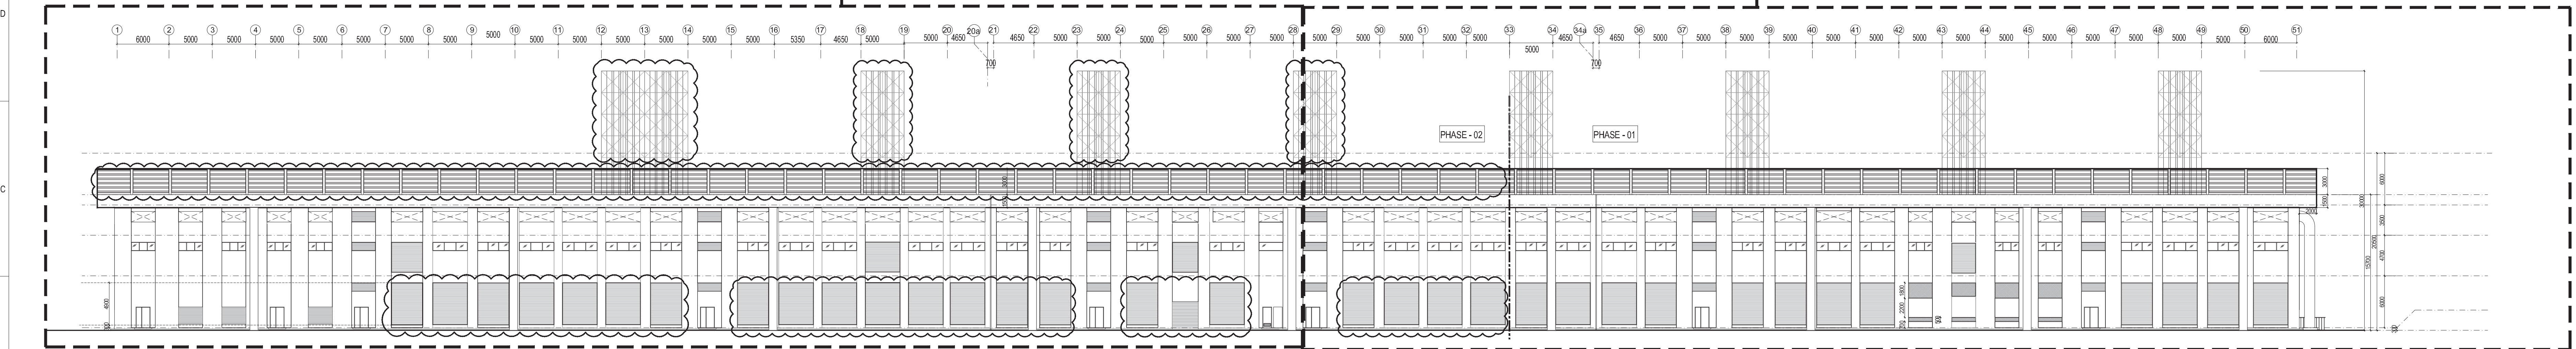

ELEVATION A
SCALE: 1:300

LEGEND:

- RC Wall/Column
- 200mm THK Brick Work
- Unreinforced
- Gold Line
- Trans With Chopped Glass Fiber

ABBREVIATION:

- FFL - FINISHED FLOOR LEVEL
- FR - FORMED ROAD LEVEL
- FFL - FORMED PAVEMENT LEVEL
- FFL - FIRE HOSE CABINET
- LVL - LEVEL
- ELEC - ELECTRICAL
- ELV - EXTRA LOW VOLTAGE
- ARI - AIR HANDLING UNIT
- PH - PUBLIC HEALTH ENGINEERING
- MEP - MECHANICAL ELECTRICAL PLUMBING
- STR - STRUCTURE

NOTES:

- ALL DIMENSIONS ARE IN MILLIMETERS, LEVELS IN METERS AND ANGLES IN DEGREES UNLESS OTHERWISE NOTED.
- THE DRAWING IS TO BE READ AND NOT TO BE SCALED; ONLY WRITTEN DIMENSIONS IN ALL CASES SHALL BE FOLLOWED.
- THE DRAWING SHALL BE READ IN CONJUNCTION WITH ALL RELEVANT ARCHITECTURAL, STRUCTURAL AND SERVICE DRAWINGS.
- ALL DIMENSIONS SHALL BE VERIFIED ON SITE PRIOR TO START OF WORK AND ANY DISCREPANCY SHALL BE BROUGHT TO THE NOTICE OF THE ARCHITECT.
- WINDOW OPENINGS TO BE FINISHED AS PER ELEVATION.
- ALL LEVELS MENTIONED IN WORKS ARE FROM FFL.
- SIZE OF THE MEP EQUIPMENT SHOWN IN THE DRAWING IS TENTATIVE ONLY FOR DETAILS REFER MEP VENDOR DRAWINGS.
- FOR FINISHES, REFER TO THE FINISHING SCHEDULE.
- ALL ACOUSTIC LEVELS TO BE MAINTAINED AS PER.
- ALL MASONRY OUTGOING WITH METAL MESH (PHASE 1).

DRAWING REFERENCES:

- FOR FLOOR PLANS REFER DRAWING NO O17203-A-SP-30-WD-0101, O17203-A-SP-30-WD-0102, O17203-A-SP-30-WD-0103, O17203-A-SP-30-WD-0104
- FOR DOOR HOUSE DETAIL, REFER DRAWING NO. O17203-A-SP-30-0414
- FOR STAIRCASE DETAILS, REFER DRAWING NO. O17203-A-SP-30-0414
- FOR ALL WALL SECTION DETAILS, REFER DRAWING NO. O17203-A-SP-30-WD-0415
- ALL CUTOUTS MARKED ARE CLEAR OF BEAMS
- FOR SERVICE GALLERY DETAIL, REFER DRAWING NO. O17203-A-SP-30-WD-0001
- FOR EOT CRANE, TRENCH DETAIL EQUIPMENT LAYOUT, REFER STR. AND ELEC. VENDOR LAYOUT
- UNITE OF ALL WINDOWS AND CUTOUT MARKED ARE MATCHED WITH BOTTOM OF BEAM, DETAIL TO BE REFERRED FROM JOINTERY DETAIL
- FOR SAUCER DRAIN DETAILS, REFER DRAWING NO. O17203-A-SP-30-0414
- SIZE OF THE MEP EQUIPMENT SHOWN IN THE DRAWING IS TENTATIVE ONLY FOR DETAILS REFER MEP VENDOR DRAWINGS.
- FOR DOOR WINDOW AND LOUVERS JOINTERY SCHEDULE & DETAIL REFER DRAWING NO O17203-A-SP-30-WD-0511, 0556, 0557 & 0558.

NOTES:

THE ITEM(S) INDICATED IN DRAWING WITH CLOUD OR ASTERISK(*) IS BEYOND OUR SCOPE OF WORKS FOR PHASE 01 DESIGN IS PROVIDED TO CONCLUDE THE ENGINEERING PACKAGE AS PER DISCUSSION ON 31ST JANUARY 2020.

Owner / Employer

India International Convention & Exhibition Centre Limited
Room No. 424, Ministry of Commerce & Industry, DPT, Udyog Bhawan, New Delhi - 110011, India

Department of Industrial Policy and Promotion Ministry of Commerce & Industry Government of India

Knowledge Partner

Dehi Mumbai Industrial Corridor Development Corporation
Room No. 301 & 302 First Floor, Anand, Diplomatic Enclave, 508 Chhatrapati, New Delhi - 110021

Employer's Representative

Programme Management Consultant (PMC)

AECOM

Preliminary Engineering Architecture Consultants (PEAC)

idom

Ar. De Montfort de B. Escorial, 4, No. D-1, Ashford Building, Greater Park, 2849 Madrid, Spain

CPK KREJA

No. D-1, Ashford Building, Greater Park, 2849 Madrid, Spain

EPC Contractor

L&T Construction
Buildings & Factories
Mount Poonam Road, Marolpur, P.B. No. 979, Chennai - 600 089

EPC Contractor's Representatives

Design Consultant: Engineering Design and Research Center (EDRC)
L&T Construction - Buildings & Factories

Architectural Consultant

ARCO P
ArCap Associates Pvt. Ltd.
Sri Perumal Road, Opposite to C.I.L. Adyar, Chennai, Tamil Nadu 600 034

Structural Proof Consultant

Indian Institute of Technology (IIT) Madras
For No. 44, Sector 13, Institutional Area, Opp. Jeyaraj Salons, Guangan, Bangalore 560 034

MEP Proof Consultant

Egis India Consulting Engineers Pvt. Ltd.
For No. 44, Sector 13, Institutional Area, Opp. Jeyaraj Salons, Guangan, Bangalore 560 034

ICT Proof Consultant

CR Consulting Engineers Pvt. Ltd.
4471, 3rd Floor, Marayana Arcade, Subramanyam Road, Redhills, Chennai, Tamil Nadu 600 054

Revision

REV	DESCRIPTION	DATE	DESIGN	DRWN	CHKD	APPD
01	ISSUED AS GOOD FOR CONSTRUCTION	03.03.22	NE	TR	AM	AG

Revisions

ARCHITECTURE	DESIGN	DATE	DESIGN	DRWN	CHKD	APPD
ARCHITECTURE	DESIGN	DATE	DESIGN	DRWN	CHKD	APPD

EPC Contractor

L&T Construction
Buildings & Factories

JOB No: O17203

Project Name

DESIGN AND CONSTRUCTION OF INDIA INTERNATIONAL CONVENTION & EXPO CENTRE SECTOR 25, DWARKA, NEW DELHI, INDIA

Drawing Status

GOOD FOR CONSTRUCTION (GFC)

Drawing No

A 30 0202

Rev. No

R0

Title:



DG YARD BUILDING ELEVATION A




EDRC DWG No: O17203-A-SP-30-WD-0202

Scale As indicated

Sheet Size A0

Key Plan

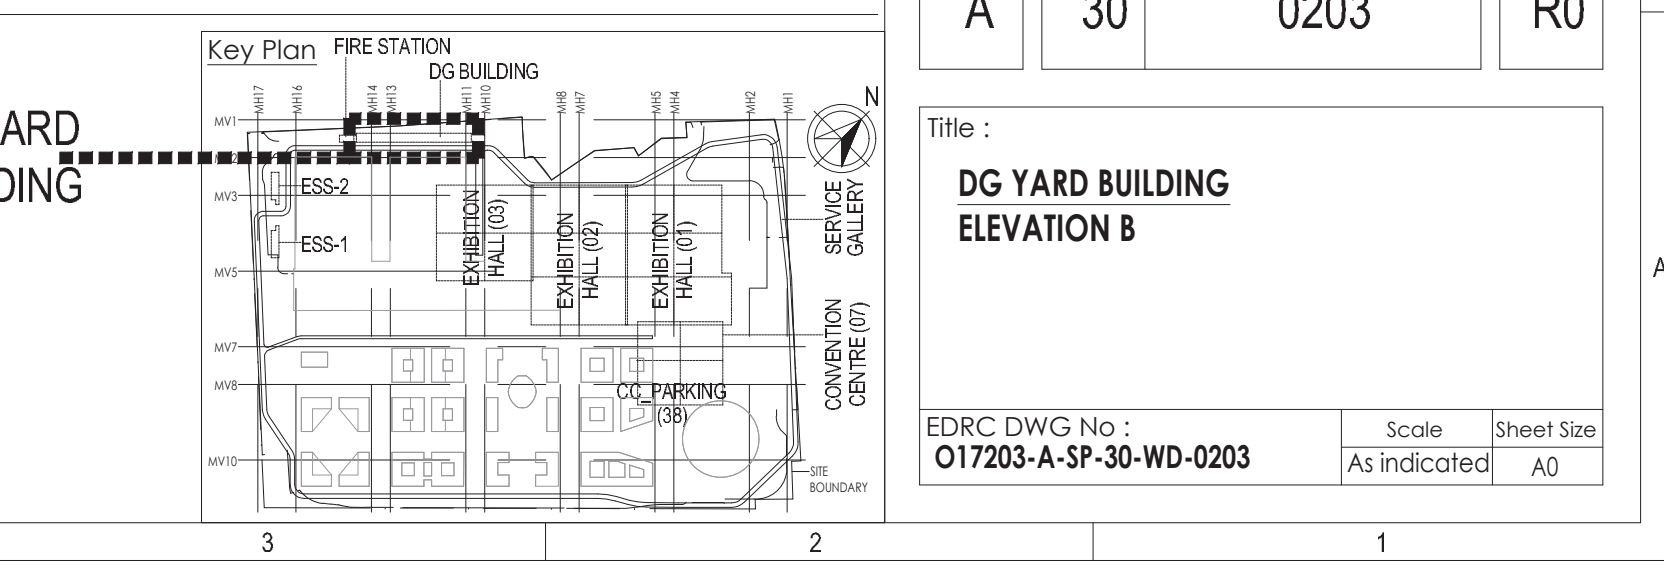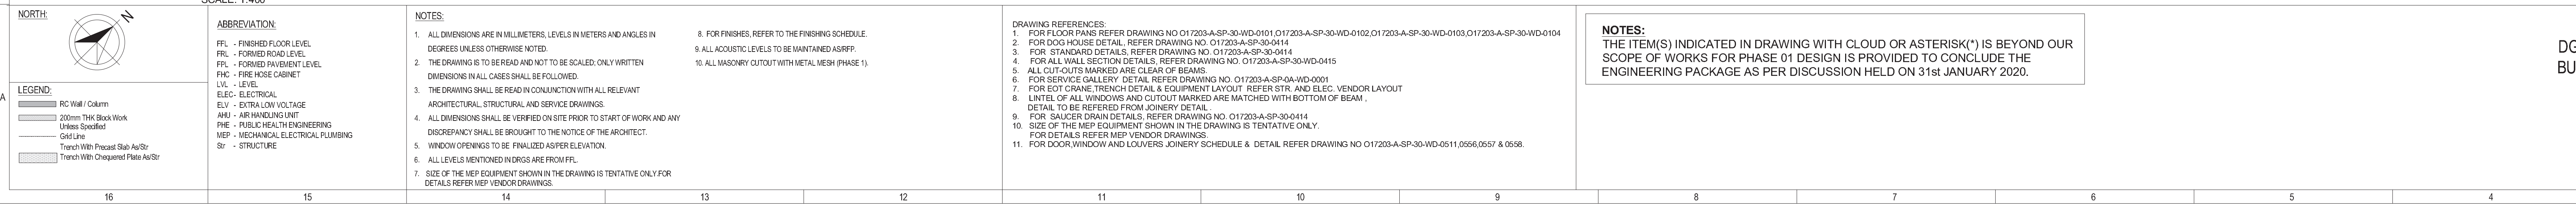

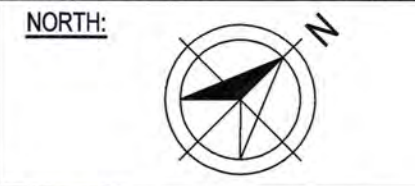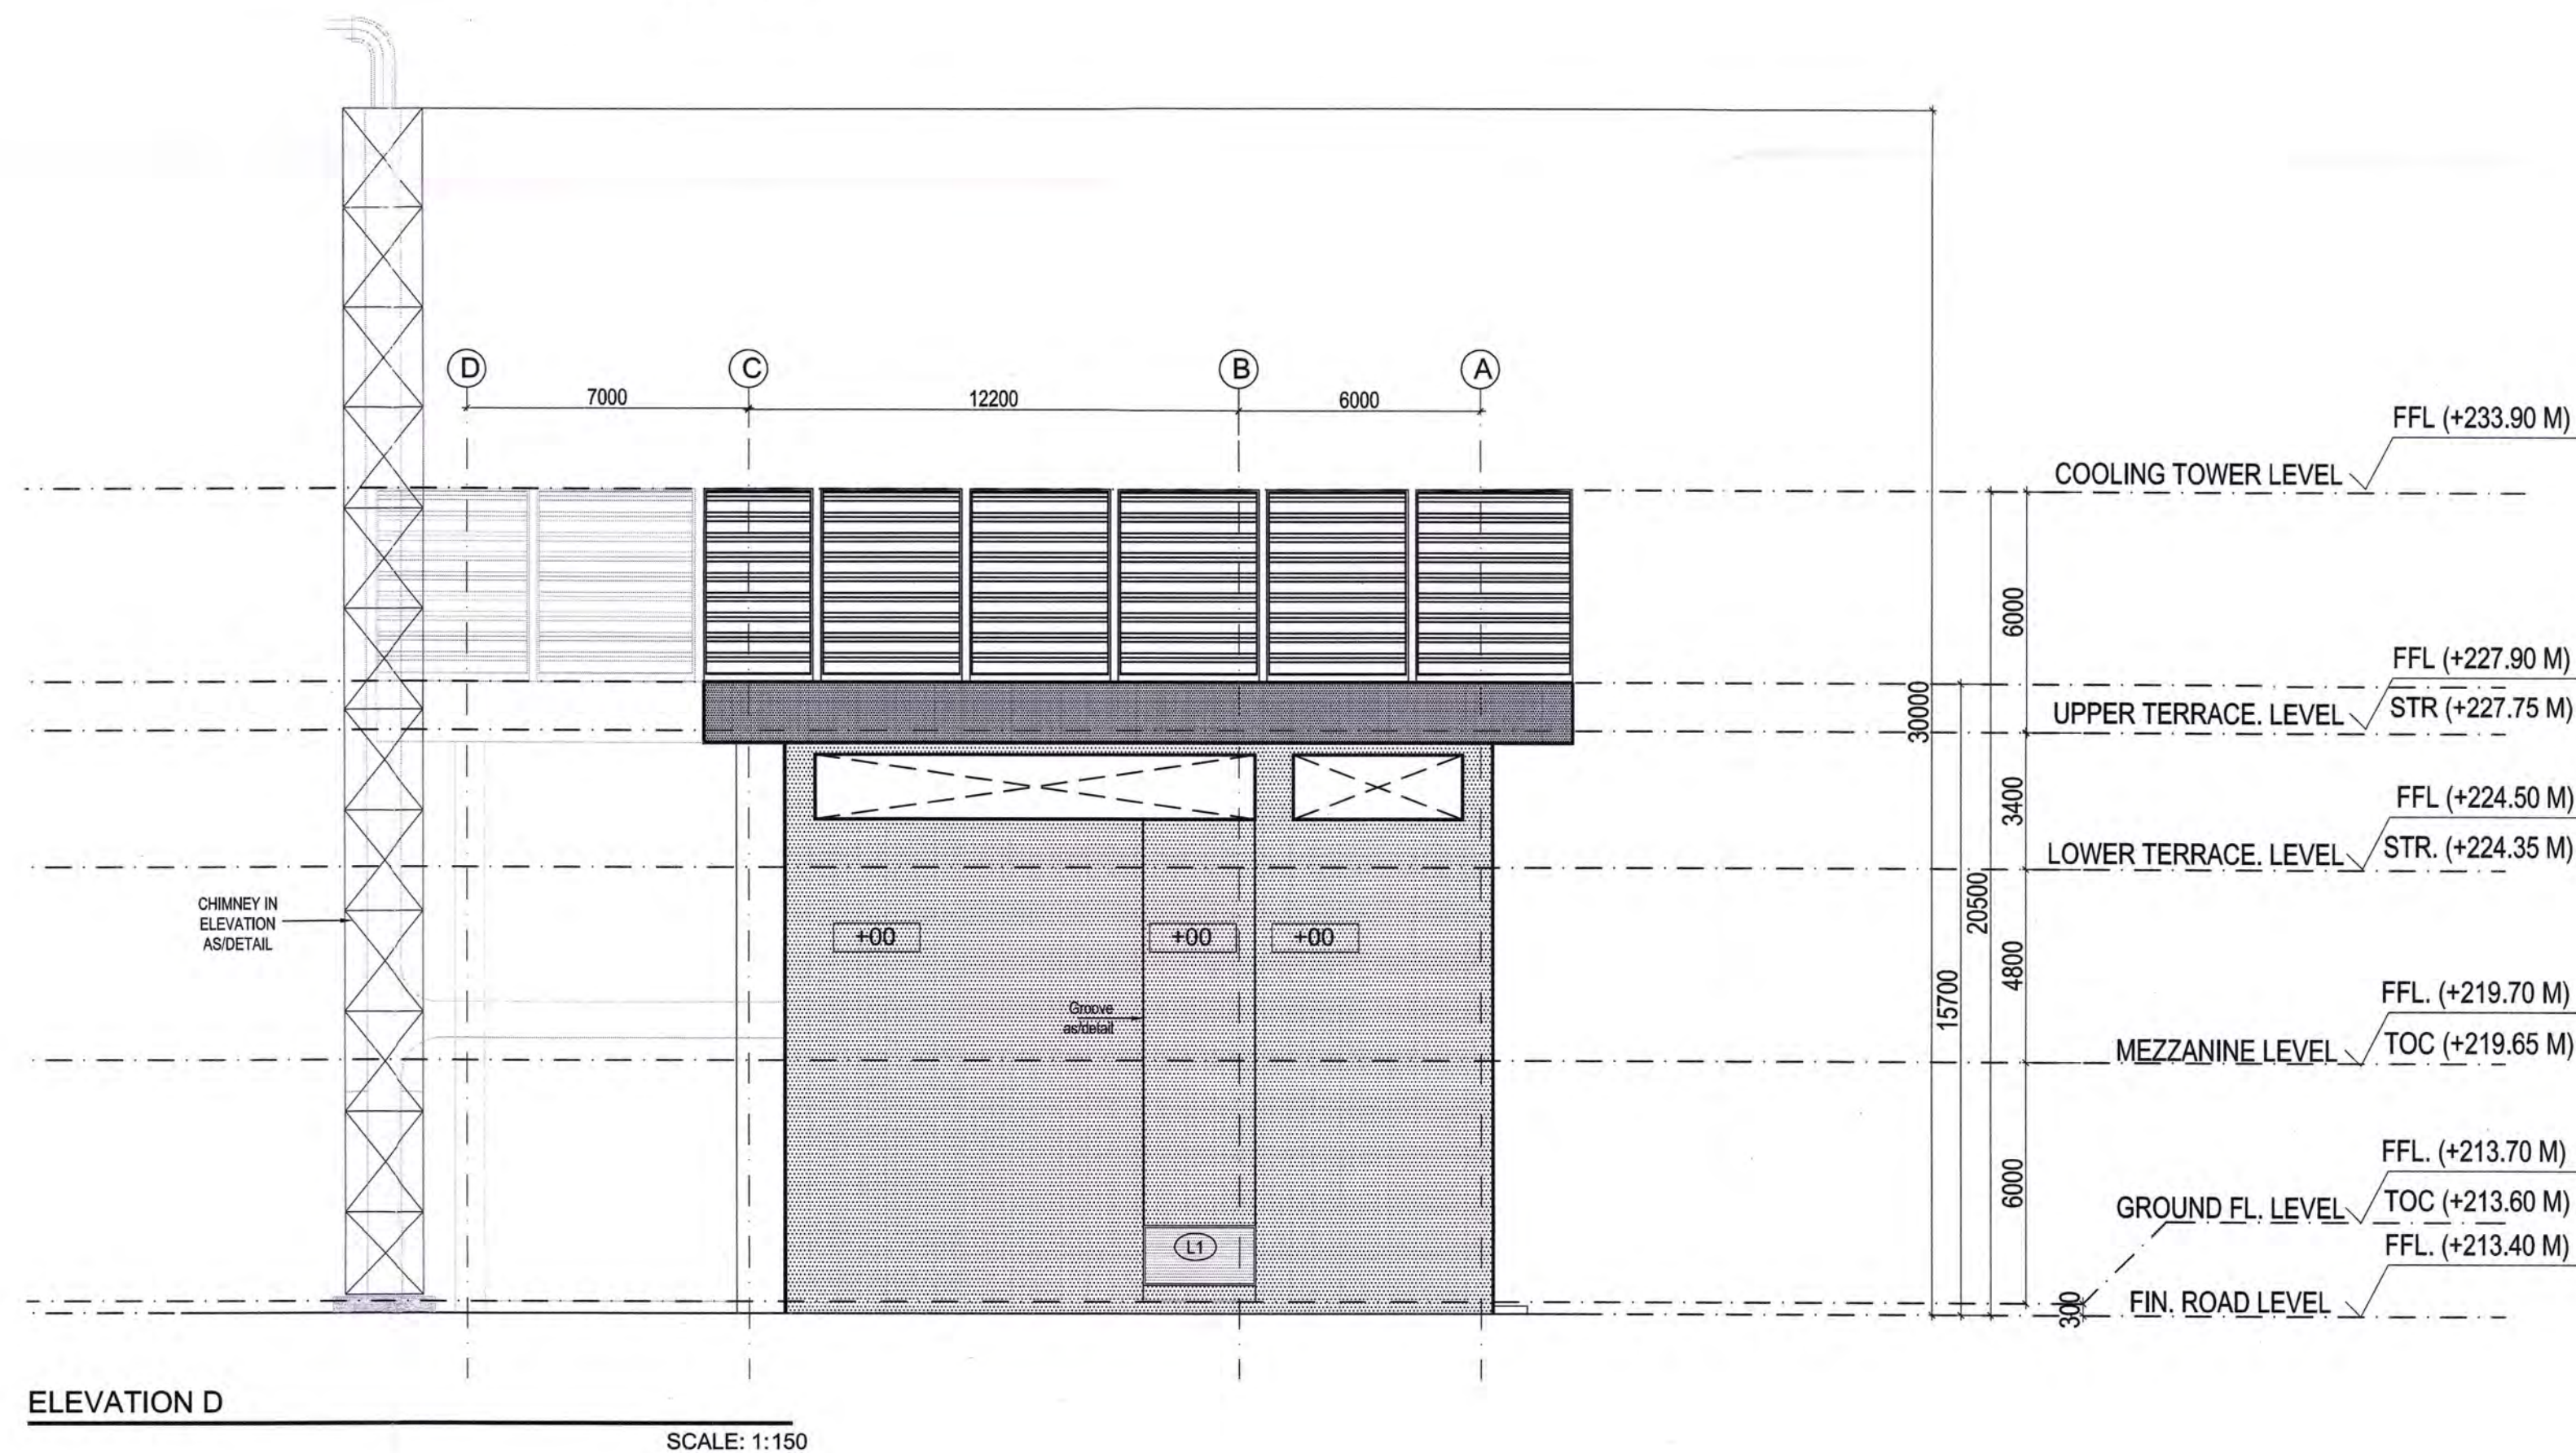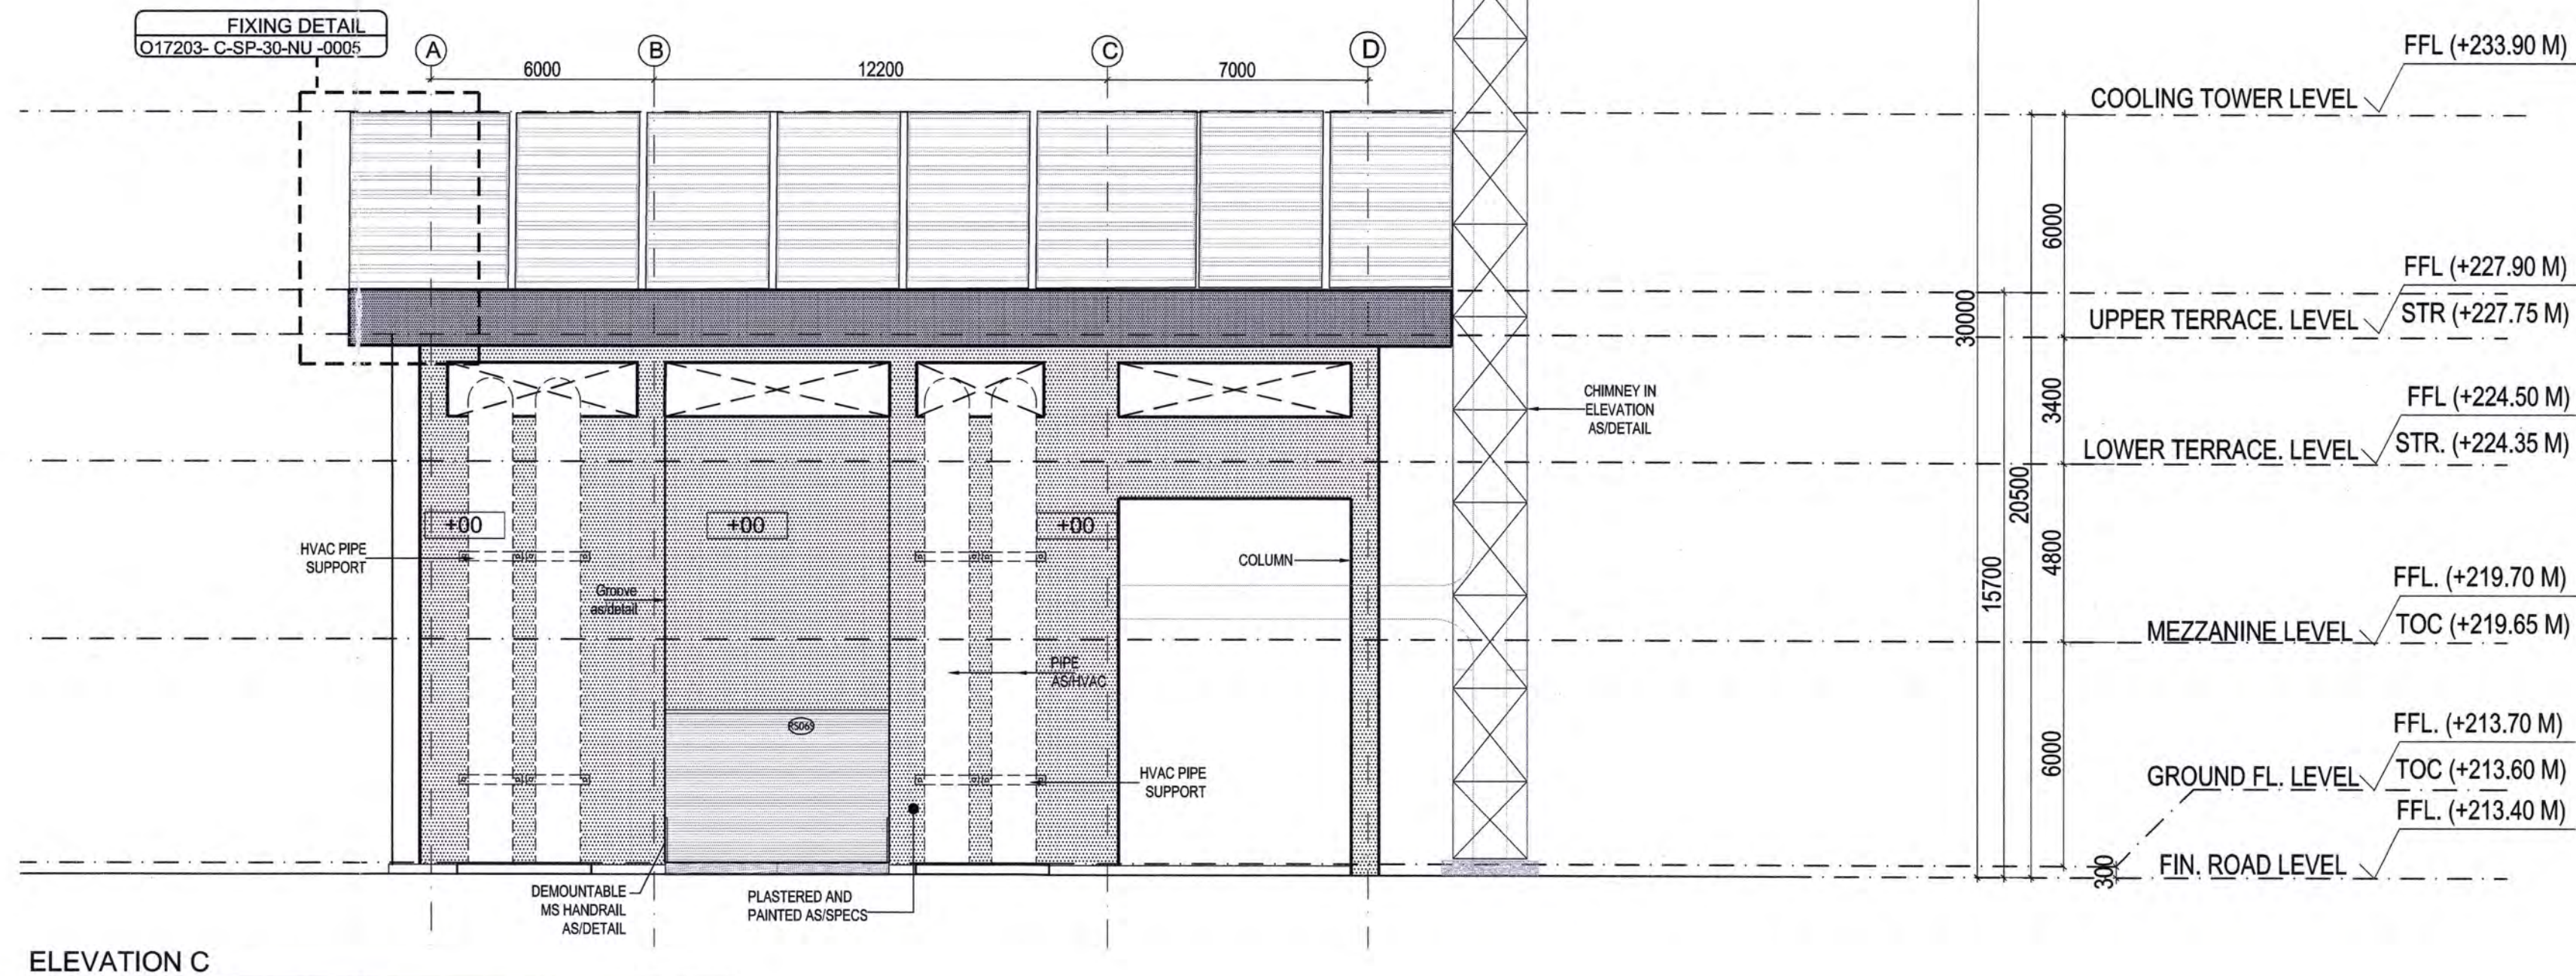

LEGEND:

- RC Wall / Column
- 200mm THK Block Work Unless Specified
- Gnd Line
- Trench With Precast Slab As/Str
- Trench With Chequered Plate As/Str

ABBREVIATION:

- FFL - FINISHED FLOOR LEVEL
- FRL - FORMED ROAD LEVEL
- FPL - FORMED PAVEMENT LEVEL
- FHC - FIRE HOSE CABINET
- LVL - LEVEL
- ELEC - ELECTRICAL
- ELV - EXTRA LOW VOLTAGE
- AHU - AIR HANDLING UNIT
- PHE - PUBLIC HEALTH ENGINEERING
- MEP - MECHANICAL ELECTRICAL PLUMBING
- Str - STRUCTURE

NOTES:


- ALL DIMENSIONS ARE IN MILLIMETERS, LEVELS IN METERS AND ANGLES IN DEGREES UNLESS OTHERWISE NOTED.
- THE DRAWING IS TO BE READ AND NOT TO BE SCALED; ONLY WRITTEN DIMENSIONS IN ALL CASES SHALL BE FOLLOWED.
- THE DRAWING SHALL BE READ IN CONJUNCTION WITH ALL RELEVANT ARCHITECTURAL, STRUCTURAL AND SERVICE DRAWINGS.
- ALL DIMENSIONS SHALL BE VERIFIED ON SITE PRIOR TO START OF WORK AND ANY DISCREPANCY SHALL BE BROUGHT TO THE NOTICE OF THE ARCHITECT.
- WINDOW OPENINGS TO BE FINALIZED AS/PER ELEVATION.
- ALL LEVELS MENTIONED IN DRGS ARE FROM FFL.
- SIZE OF THE MEP EQUIPMENT SHOWN IN THE DRAWING IS TENTATIVE ONLY. FOR DETAILS REFER MEP VENDOR DRAWINGS.

- FOR FINISHES, REFER TO THE FINISHING SCHEDULE.
- ALL ACOUSTIC LEVELS TO BE MAINTAINED AS/RFP.
- ALL MASONRY CUTOUT WITH METAL MESH (PHASE 1).

DRAWING REFERENCES:

- FOR FLOOR PANS REFER DRAWING NO. O17203-A-SP-30-WD-0101, O17203-A-SP-30-WD-0102, O17203-A-SP-30-WD-0103, O17203-A-SP-30-WD-0104
- FOR DOG HOUSE DETAIL, REFER DRAWING NO. O17203-A-SP-30-0416
- FOR STANDARD DETAILS, REFER DRAWING NO. O17203-A-SP-30-0418
- FOR ALL WALL SECTION DETAILS, REFER DRAWING NO. O17203-A-SP-30-WD-0415
- ALL CUT-OUTS MARKED ARE CLEAR OF BEAMS.
- FOR SERVICE GALLERY DETAIL, REFER DRAWING NO. O17203-A-SP-30-WD-0001
- FOR EOT CRANE, TRENCH DETAIL & EQUIPMENT LAYOUT, REFER STR. AND ELEC. VENDOR LAYOUT.
- LINTEL OF ALL WINDOWS AND CUTOUT MARKED ARE MATCHED WITH BOTTOM OF BEAM.
- DETAIL TO BE REFERRED FROM JOINERY DETAIL.
- FOR SAUCER DRAIN DETAILS, REFER DRAWING NO. O17203-A-SP-30-0416
- SIZE OF THE MEP EQUIPMENT SHOWN IN THE DRAWING IS TENTATIVE ONLY. FOR DETAILS REFER MEP VENDOR DRAWINGS.

DG YARD BUILDING

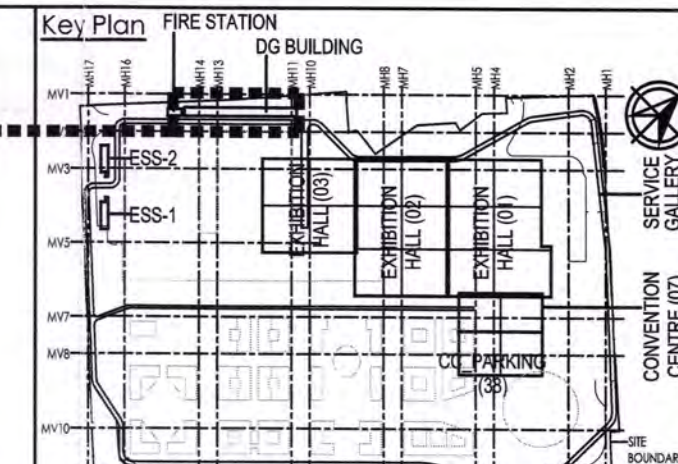

Owner / Employer

India International Convention & Exhibition Centre Limited
Room No. 452A, Ministry of Commerce & Industry,
3/17, Udyog Bhawan, New Delhi - 110011, India

Department of Industrial Policy and Promotion Ministry of Commerce & Industry Government of India

Knowledge Partner

Delhi Mumbai Industrial Corridor Development Corporation
Room No. 341 B, 3rd Floor Hotel Ashoka, Diplomatic Enclave, 308 Chanakyapuri, New Delhi - 110021

Employer's Representative

Employer's Engineer
Programme Management Consultant (PMC)

AECOM

Preliminary Engineering Architecture Consultants (PEAC)

idom **CPKUREJA ARCHITECTS**

Av. Del Monasterio de El Escorial, 4, 28049 Madrid, Spain No.D-1, Ashwini Building, Green Park, New Delhi, Delhi 110016, India

EPC Contractor

L&T Construction Buildings & Factories

Mount Poonamallee Road, Marapakkam, P.O.No.979, Chennai - 600 089

EPC Contractor's Representatives

Design Consultant
Engineering Design and Research Center (EDRC)
L&T Construction - Buildings & Factories

Architectural Consultant

ARCOP Arcop Associates Pvt. Ltd., A-15, Pampore Enclave, G.K-1 New Delhi, Delhi 110048, India

Structural Proof Consultant

Indian Institute of Technology (IIT) Madras
Sardar Patel Rd. Opposite to C. L.R.I. Adyar, Chennai, Tamil Nadu 600036

MEP Proof Consultant

Egis India Consulting Engineers Pvt. Ltd., Plot No. 66, Sector 32, Institutional Area, Opp. Janakli Solutions, Gurugram, Haryana 122001

ICT Proof Consultant

CCR CCR IT Consulting
Bld. No.47/1, 3rd Floor, Narayana Arcade, Subbaramachetty Road, Nellikuppam Circle, Basavanagudi, Bengaluru - 560004

Certification

EPC Contractor

Design Consultant

Architectural Consultant

Proof Consultant

Structural MEP ICT

Reviewed GFC drawing prepared by Contractor and ensured that all preliminary aspects and parameters have been addressed.

Signed on behalf of PEAC Date: 13/06/19

Issued by:
Employer / Employer's Engineer

REV	DESCRIPTION	DATE	DSGN	DRWN	CHKD	APPD
R0	ISSUED AS GOOD FOR CONSTRUCTION	30.05.19	PN	NR	AM	AG
REV	DESCRIPTION	DATE	DSGN	DRWN	CHKD	APPD
1	ARCHITECTURE					
2	STRUCTURAL					
3	ELECTRICAL					
4	ELV SYSTEM					
5	HVAC					
CHECKED BY	SIGN	DATE	CHECKED BY	SIGN	DATE	

EPC Contractor

L&T Construction Buildings & Factories

JOB No: O17203

Project Name
DESIGN AND CONSTRUCTION OF INDIA INTERNATIONAL CONVENTION & EXPO CENTRE SECTOR 25, DWARKA, NEW DELHI, INDIA

Drawing Status
GOOD FOR CONSTRUCTION (GFC)

Drawing No
A 30 0204





Rev. No
R0

Title:
DG YARD BUILDING
ELEVATION C&D

EDRC DWG No:
O17203-A-SP-30-WD-0204

Scale
As indicated

Sheet Size
A1

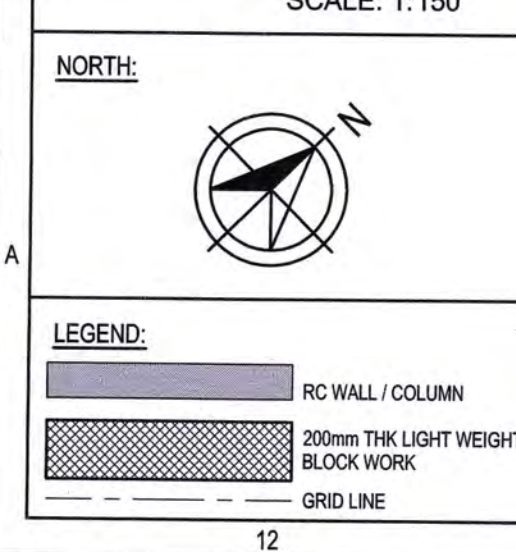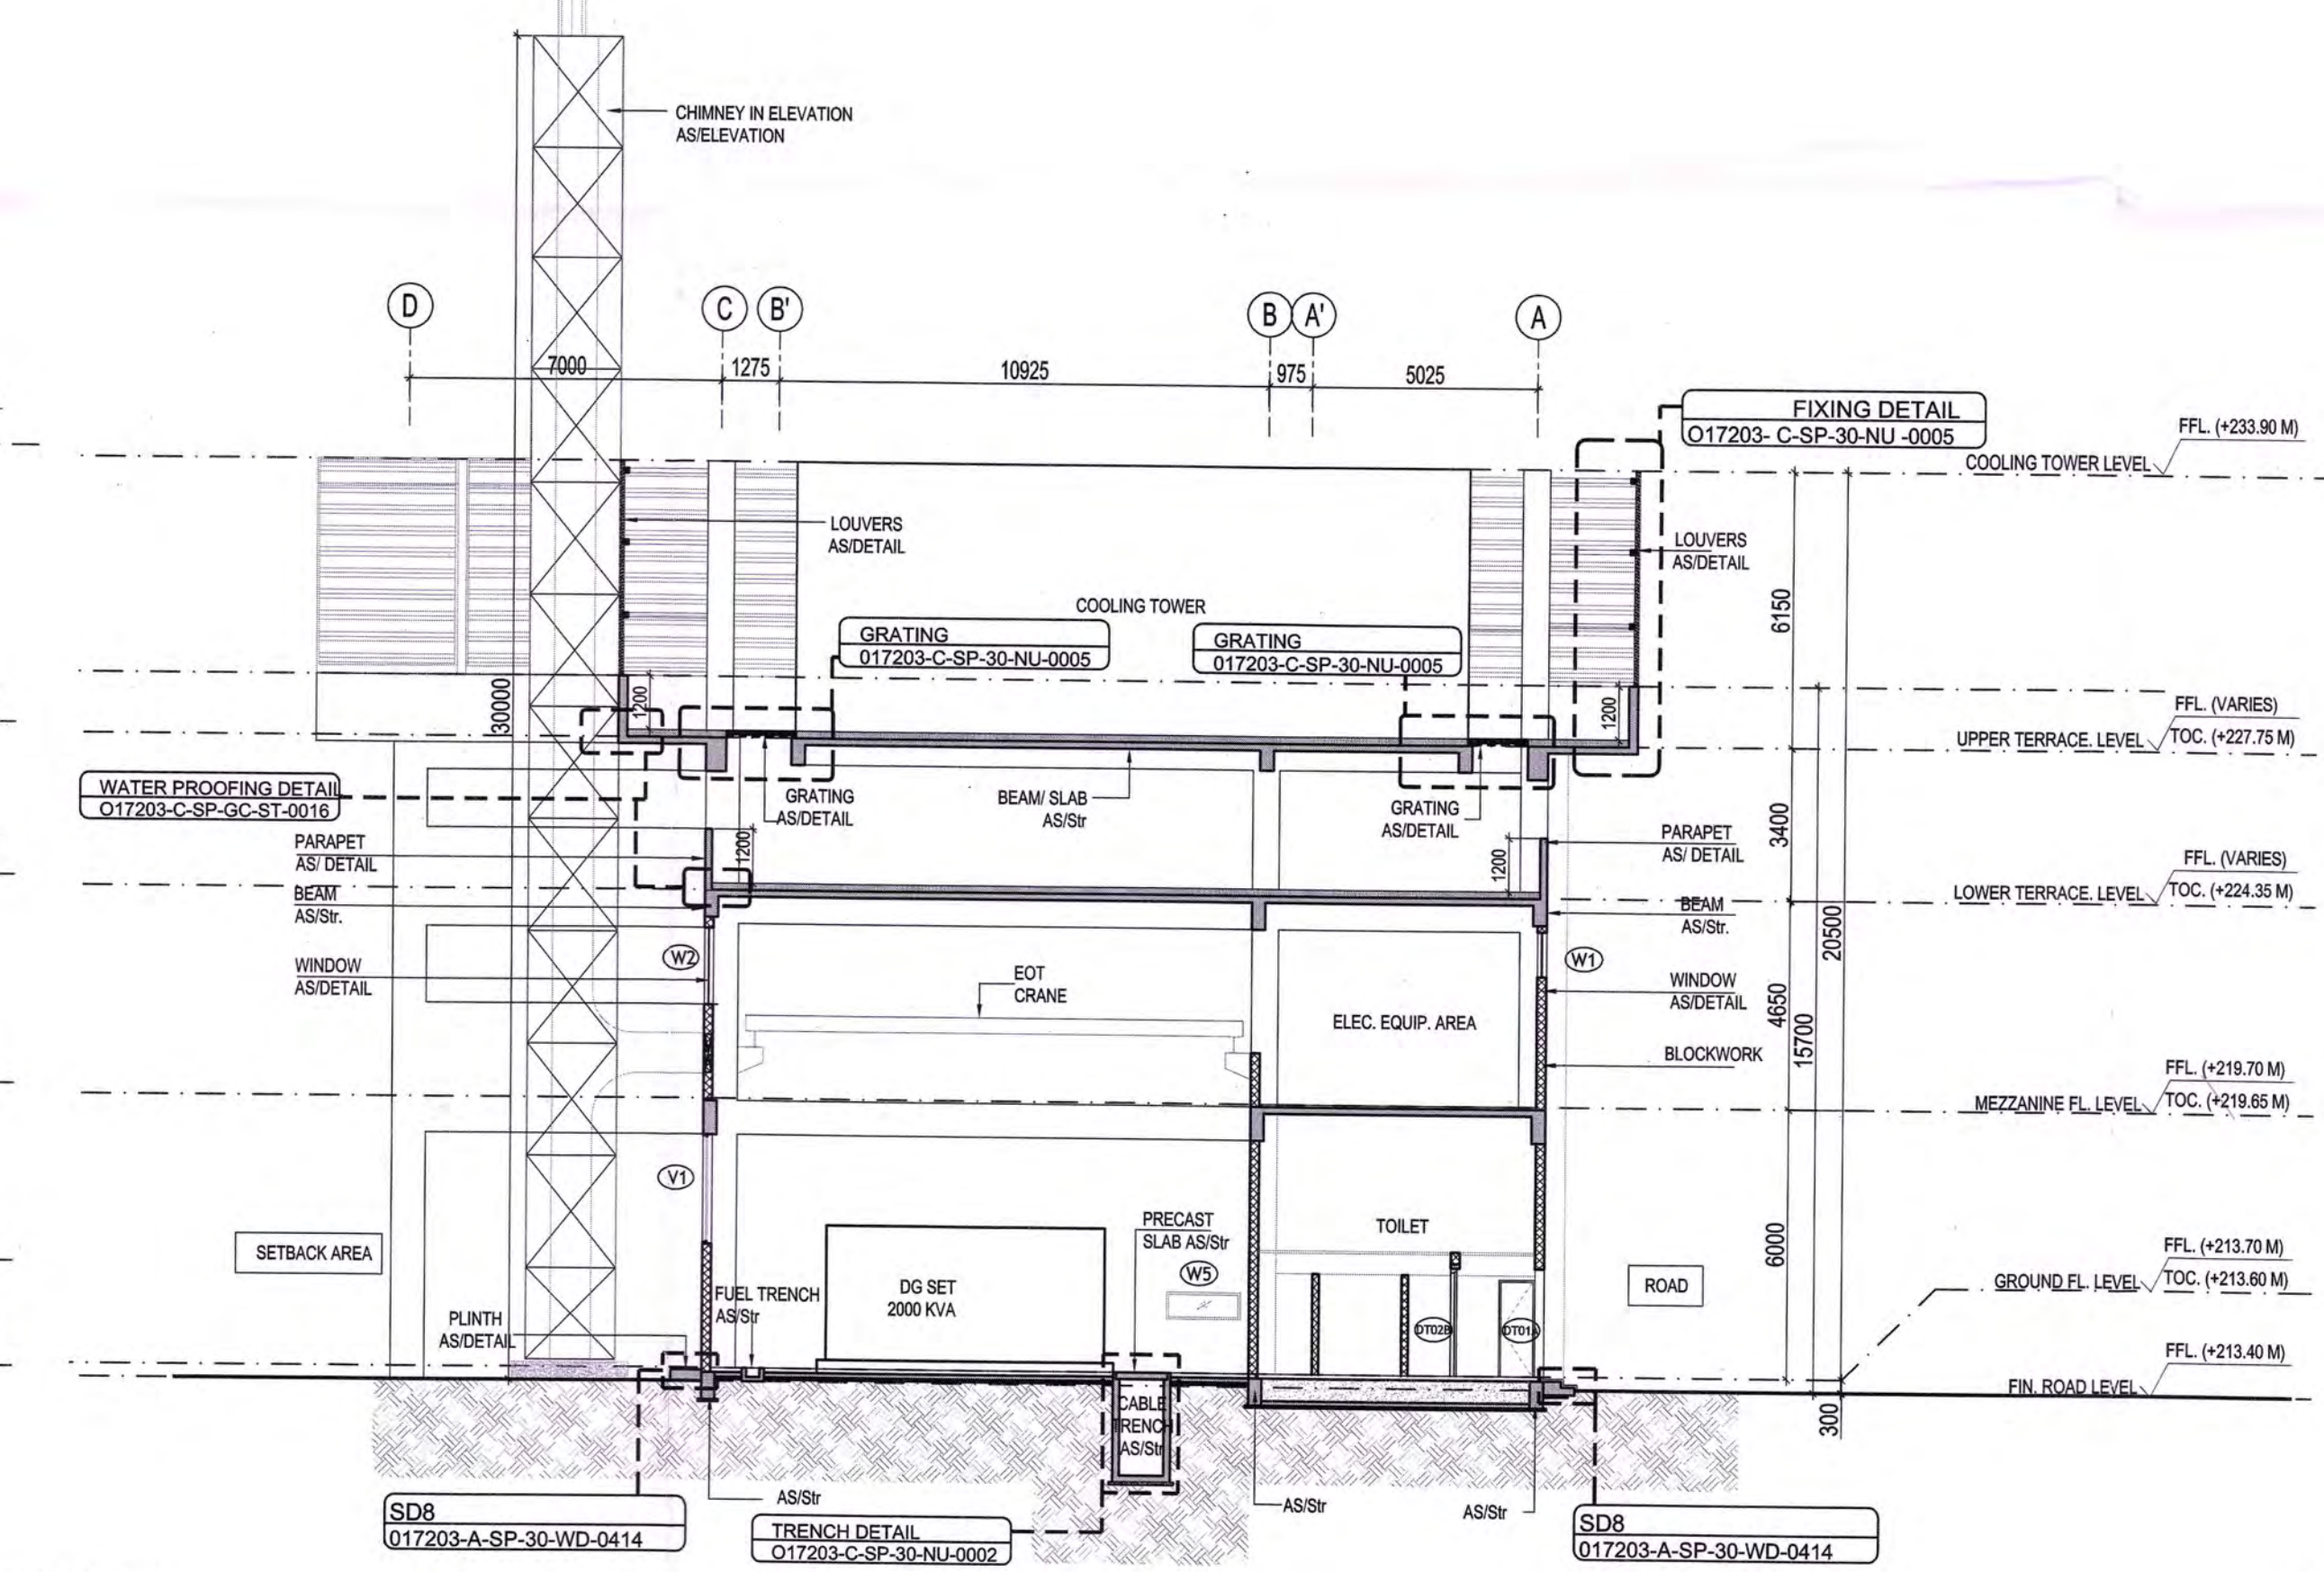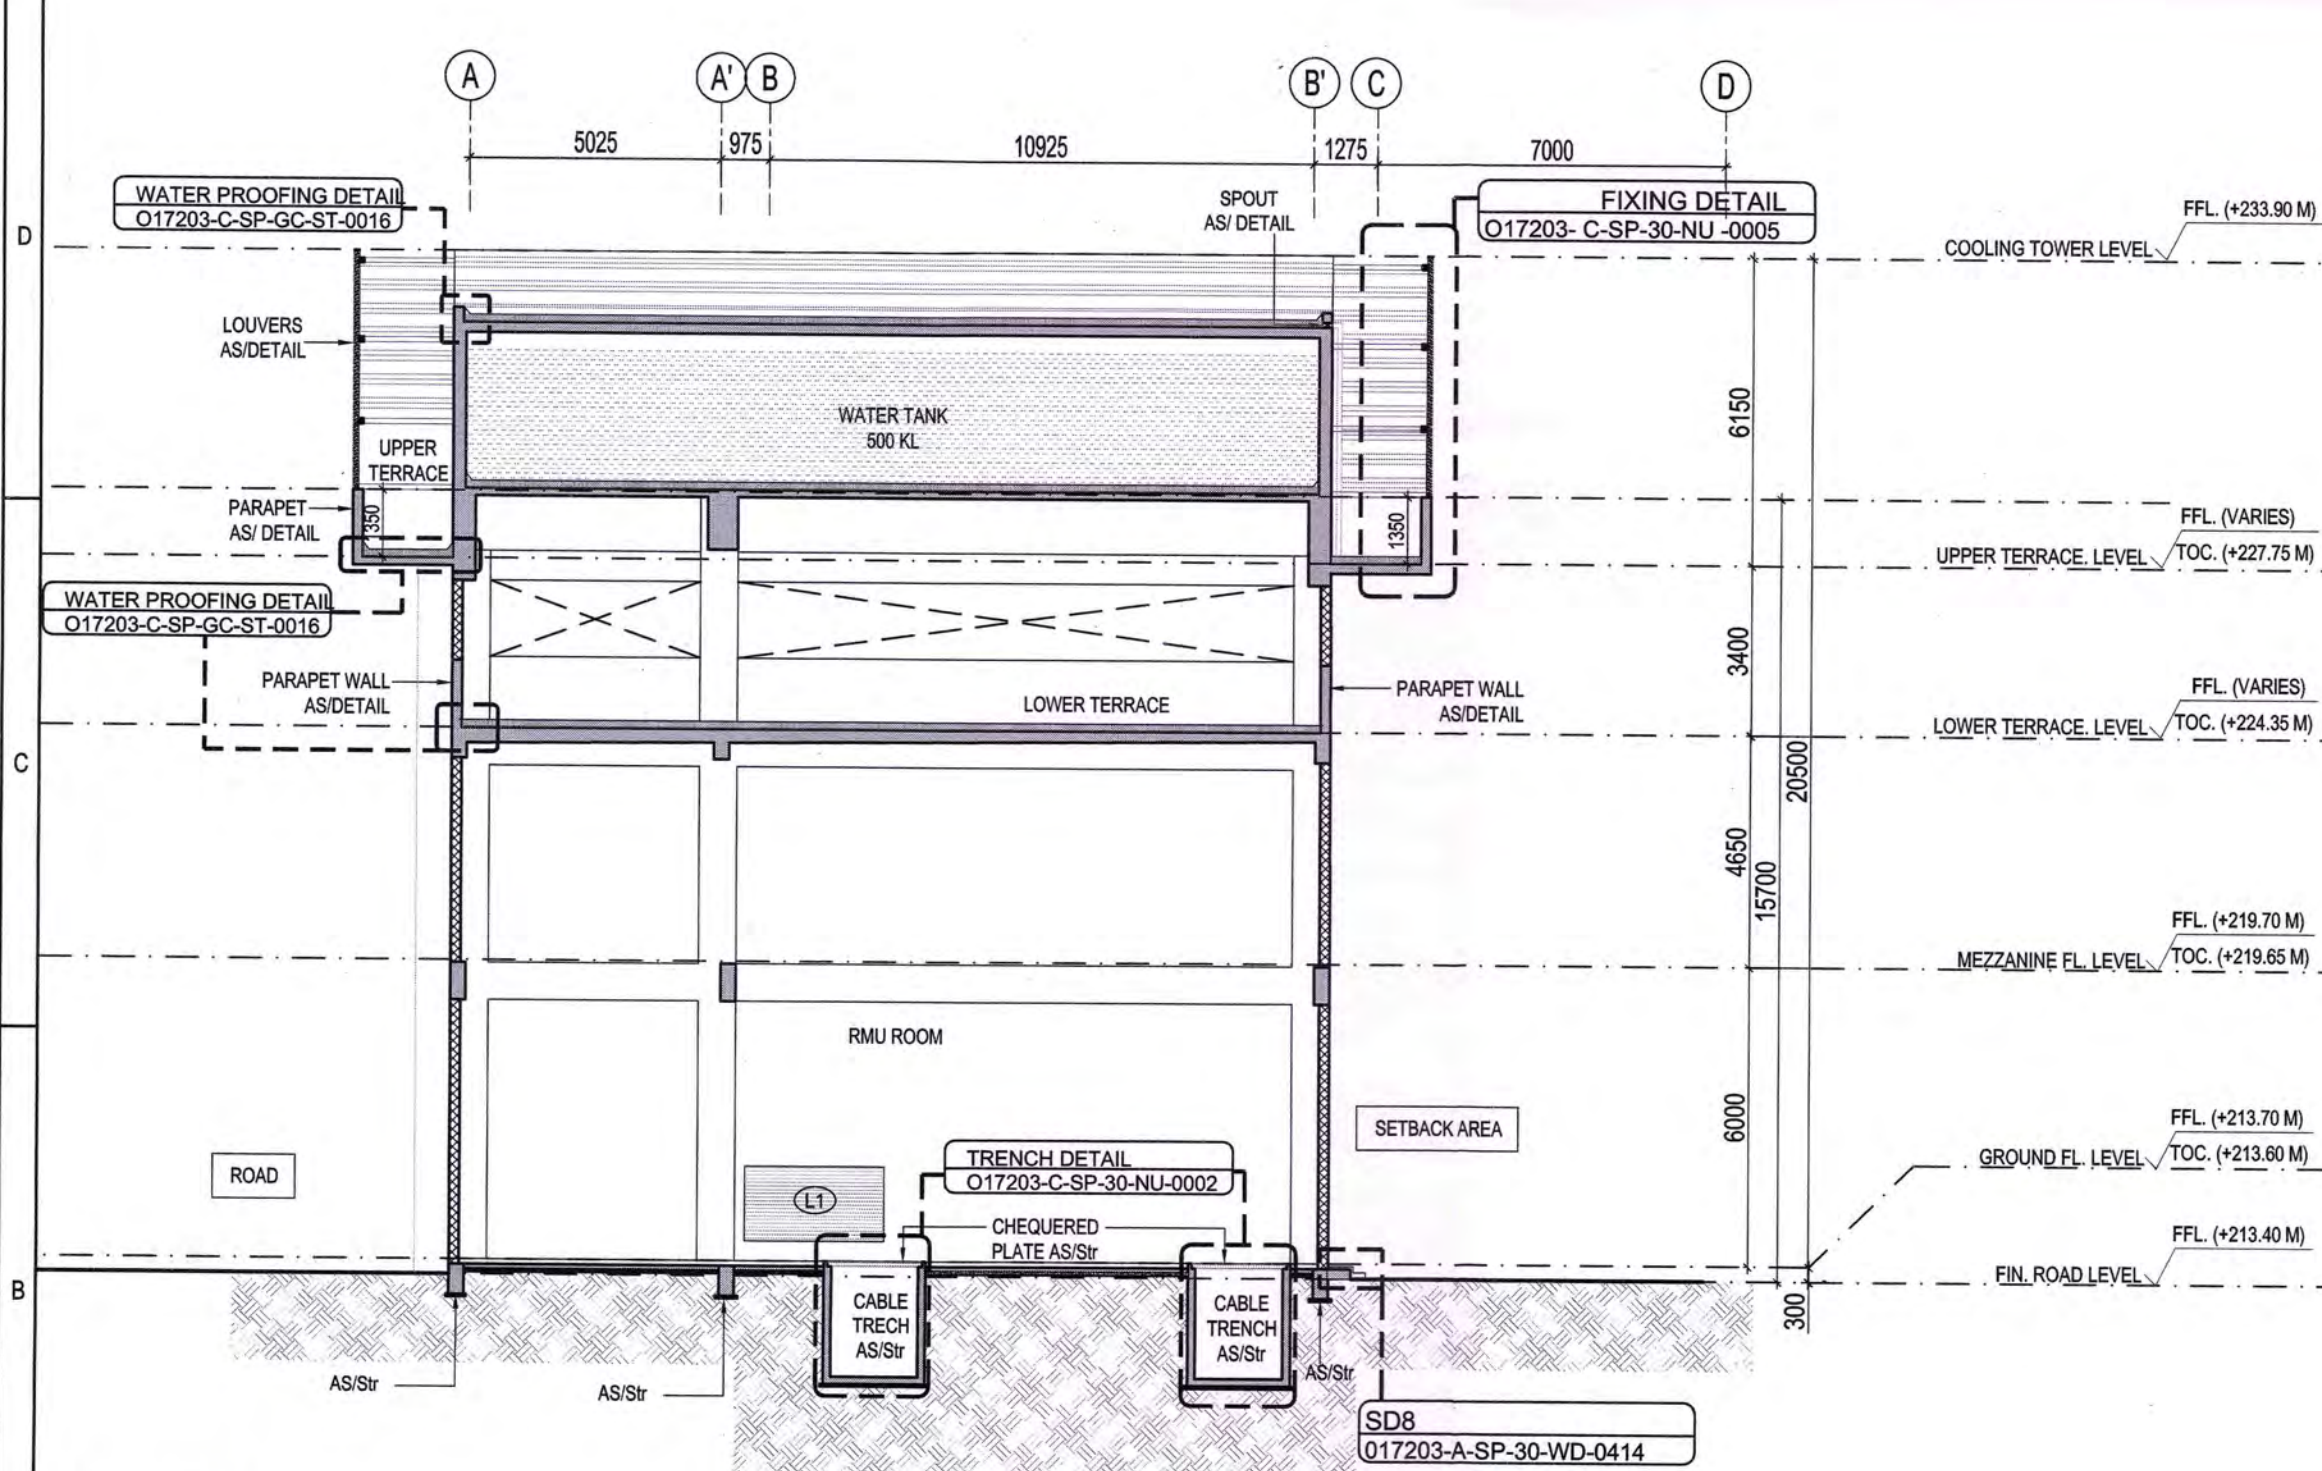
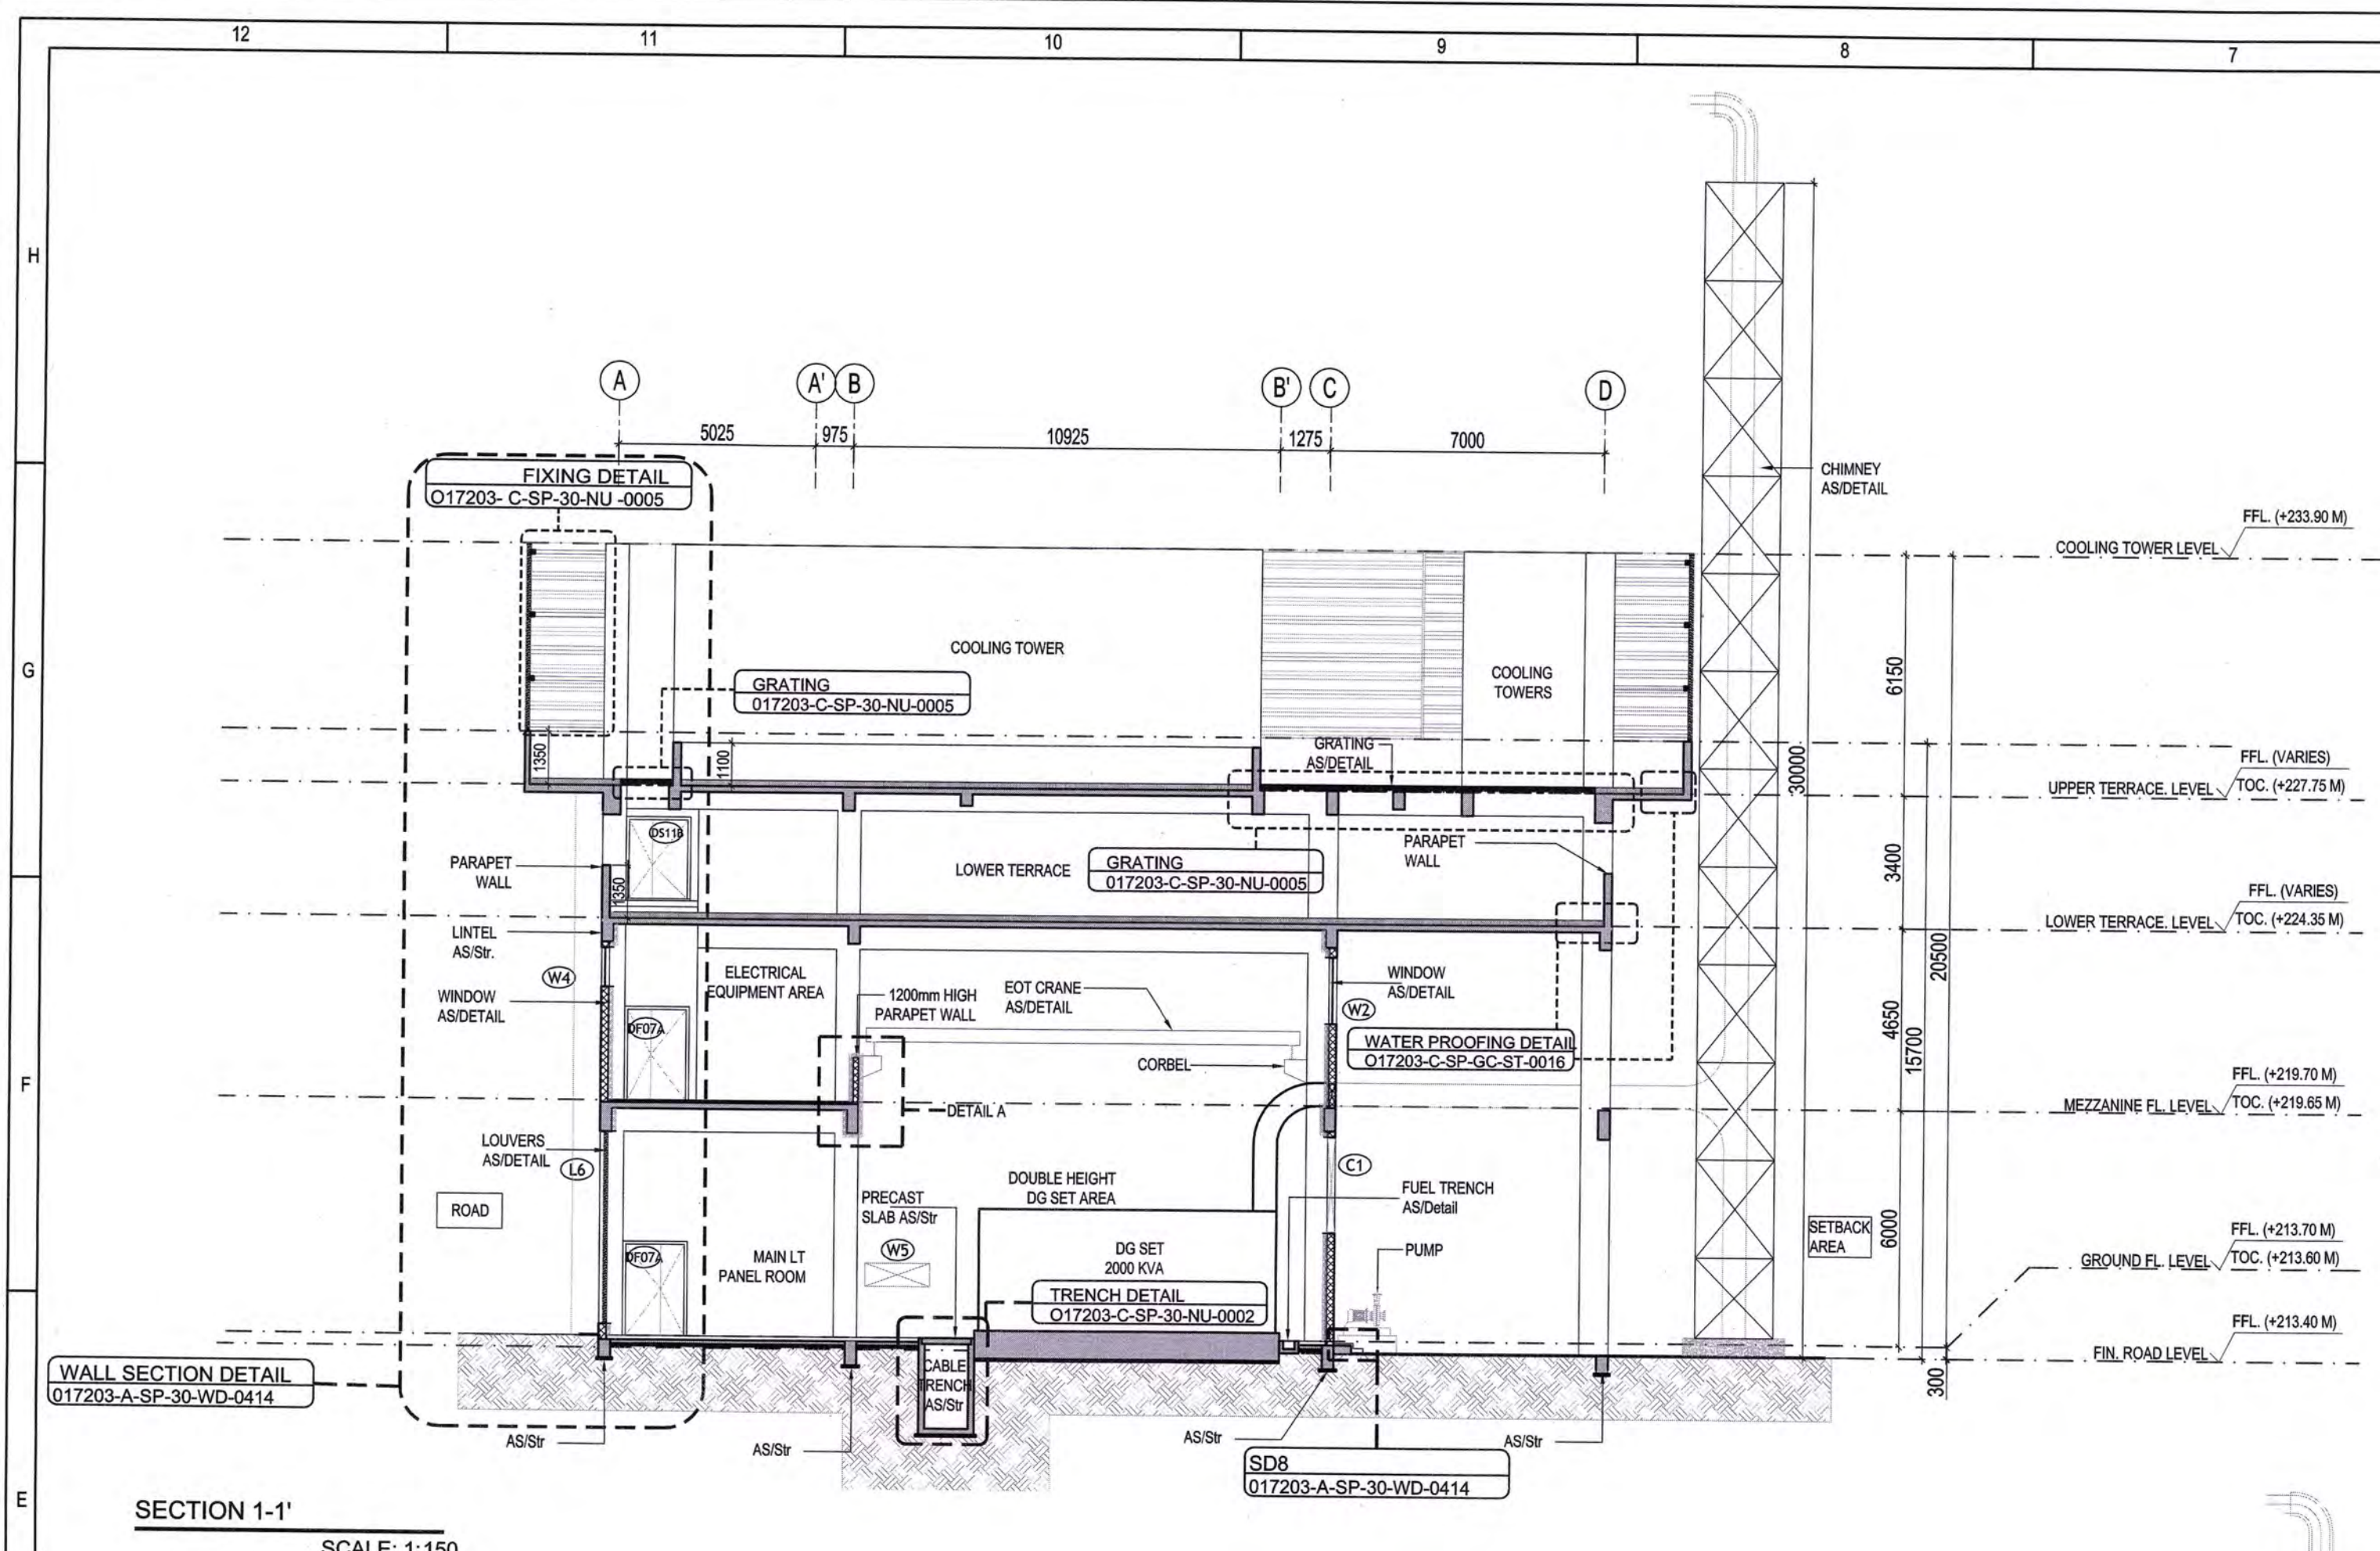


ABBREVIATION:

FFL - FINISHED FLOOR LEVEL
FRL - FORMED ROAD LEVEL
FPL - FORMED PAVEMENT LEVEL
FHC - FIRE HOSE CABINET
LVL - LEVEL
ELEC - ELECTRICAL
ELV - EXTRA LOW VOLTAGE
AHU - AIR HANDLING UNIT
PHE - PUBLIC HEALTH ENGINEERING
MEP - MECHANICAL ELECTRICAL PLUMBING
Str - STRUCTURE

NOTES:

- ALL DIMENSIONS ARE IN MILLIMETERS, LEVELS IN METERS AND ANGLES IN DEGREES UNLESS OTHERWISE NOTED.
- THE DRAWING IS TO BE READ AND NOT TO BE SCALED; ONLY WRITTEN DIMENSIONS IN ALL CASES SHALL BE FOLLOWED.
- THE DRAWING SHALL BE READ IN CONJUNCTION WITH ALL RELEVANT ARCHITECTURAL, STRUCTURAL AND SERVICE DRAWINGS.
- ALL DIMENSIONS SHALL BE VERIFIED ON SITE PRIOR TO START OF WORK AND ANY DISCREPANCY SHALL BE BROUGHT TO THE NOTICE OF THE ARCHITECT.
- ALL STRUCTURE BEAM COLUMN AND SLAB DETAIL TO BE TAKEN FROM RELEVANT STRUCTURE DRAWING.
- FOR TERRACE FINISH REFER SEPARATE DRAWINGS.
- TERRACE STRUCTURE TOC LEVEL IS AVERAGE LEVEL.
- SIZE OF THE MEP EQUIPMENT SHOWN IN THE DRAWING IS TENTATIVE ONLY. FOR DETAILS REFER MEP VENDOR DRAWINGS.
- ALL ACOUSTIC LEVELS TO BE MAINTAINED AS RFP.

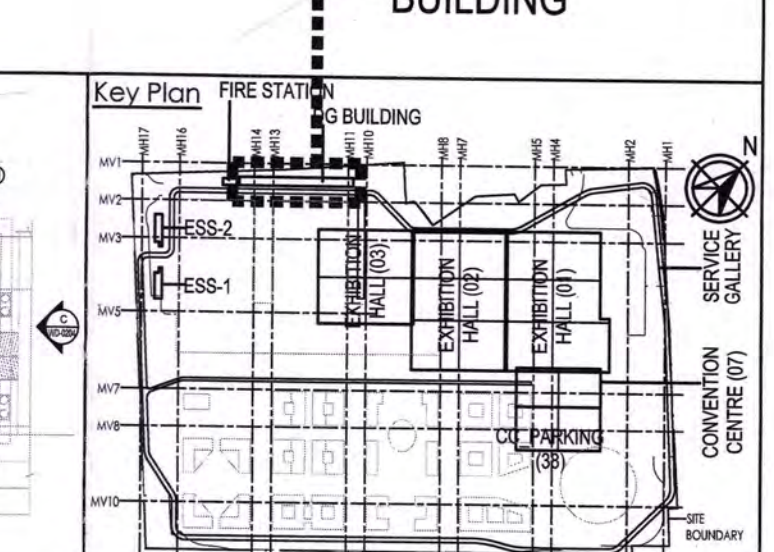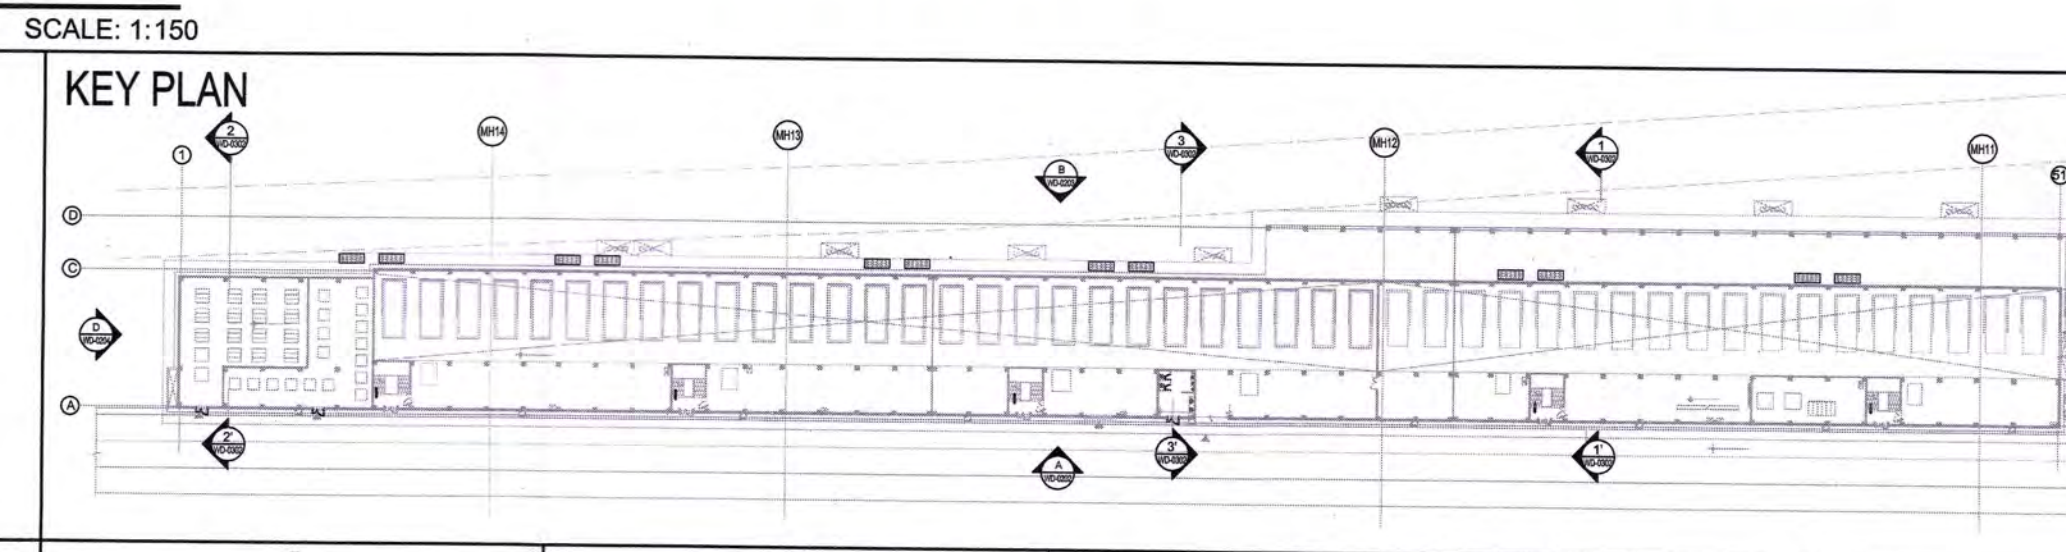

Owner / Employer

India International Convention & Exhibition Centre Limited
Room No. 452A, Ministry of Commerce & Industry,
DIP, Udyog Bhawan, New Delhi - 110011, India

Department of Industrial Policy and Promotion Ministry of Commerce & Industry Government of India

Knowledge Partner

Delhi Mumbai Industrial Corridor Development Corporation
Room No 341 B, 3rd Floor Hotel Ashok, Diplomatic Enclave, 508 Chanakya, New Delhi - 110021

Employer's Representative

Employer's Engineer
Programme Management Consultant (PMC)

AECOM

Preliminary Engineering Architecture Consultants (PEAC)

idom
Av. Del Monasterio de El Escorial, 4, 28049 Madrid, Spain

CPKUREJA ARCHITECTS
No.D-1, Ashirwad Building, Green Park, New Delhi, Delhi 110016, India

EPC Contractor

L&T Construction
Buildings & Factories
Mount Poonamallee Road, Manapakkam, P.O.No.979, Chennai - 600 089

EPC Contractor's Representatives

Design Consultant
Engineering Design and Research Center (EDRC)
L&T Construction - Buildings & Factories

Architectural Consultant
ARCOP
Arcop Associates Pvt. Ltd., A-15, Pampose Enclave, G.K.-1 New Delhi, Delhi 110048, India

Structural Proof Consultant
Indian Institute of Technology (IIT) Madras
Sardar Patel Rd. Opposite to C. L.R.I. Adyar, Chennai, Tamil Nadu 600036

MEP Proof Consultant
egis
Egis India Consulting Engineers Pvt. Ltd., Plot No. 66, Sector 32, Institutional Area, Opp. Zenith Solutions, Gurugram, Haryana 122001

ICT Proof Consultant
CKR Consulting
Bld. No.47/1, 3rd Floor, Narayana Arcade, Subbaramachetty Road, Nellore, Andhra Pradesh, Basavanagudi, Bengaluru - 560004

Certification

EPC Contractor

Design Consultant

Architectural Consultant

Proof Consultant

Structural

MEP

ICT

Reviewed GFC drawing prepared by Contractor and ensured that all preliminary aspects and parameters have been addressed to:

Signed on behalf of PEAC Date: 13/06/19

Issued by:
Employer / Employer's Engineer

REV	DESCRIPTION	DATE	DSGN	DRWN	CHCK	APPD
R0	ISSUED AS GOOD FOR CONSTRUCTION	30.05.19	NR	NR	AM	AG

Revisions

ARCHITECTURE	STRUCTURAL	ELECTRICAL	ELV SYSTEM	HVAC	CHECKED BY	SIGN	DATE	CHECKED BY	SIGN	DATE

EPC Contractor

L&T Construction
Buildings & Factories



JOB No: 017203
Project Name: DESIGN AND CONSTRUCTION OF INDIA INTERNATIONAL CONVENTION & EXPO CENTRE SECTOR 25, DWARKA, NEW DELHI, INDIA

Drawing Status: **GOOD FOR CONSTRUCTION**
GOOD FOR CONSTRUCTION (GFC)

Drawing No: A 30 0302
Rev. No: R0

Title: **DG YARD BUILDING SECTION'S**

EDRC DWG No: 017203-A-SP-30-WD-0302
Scale: As Indicated
Sheet Size: A1

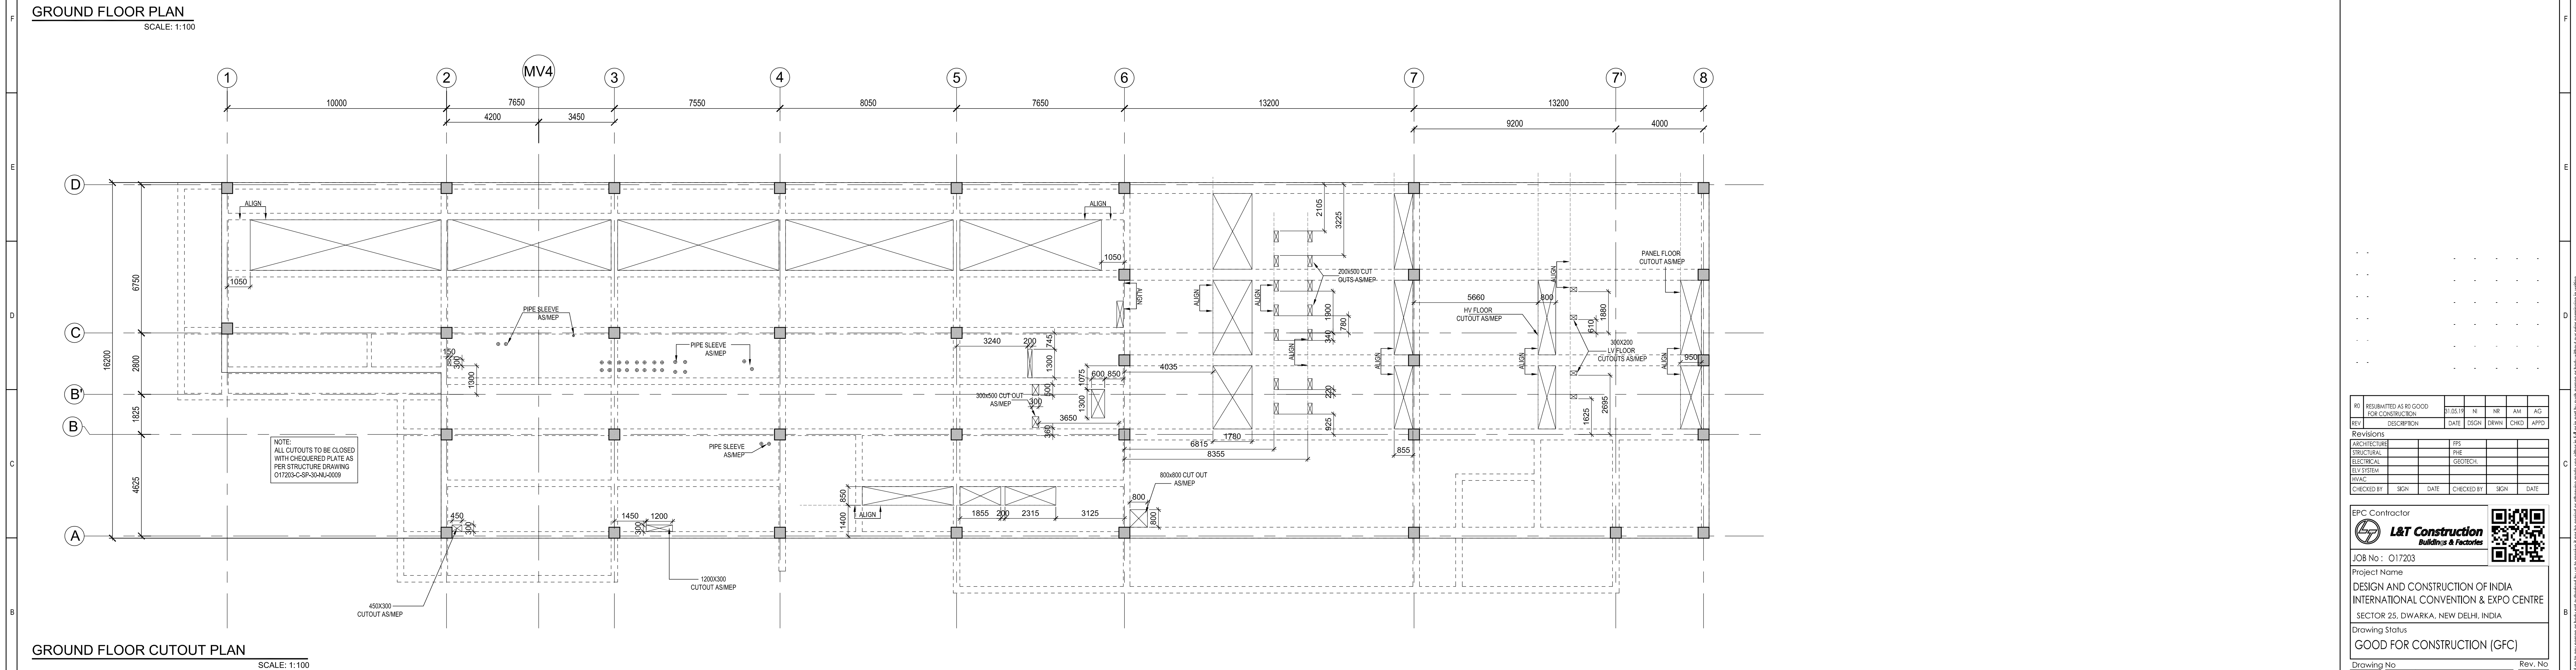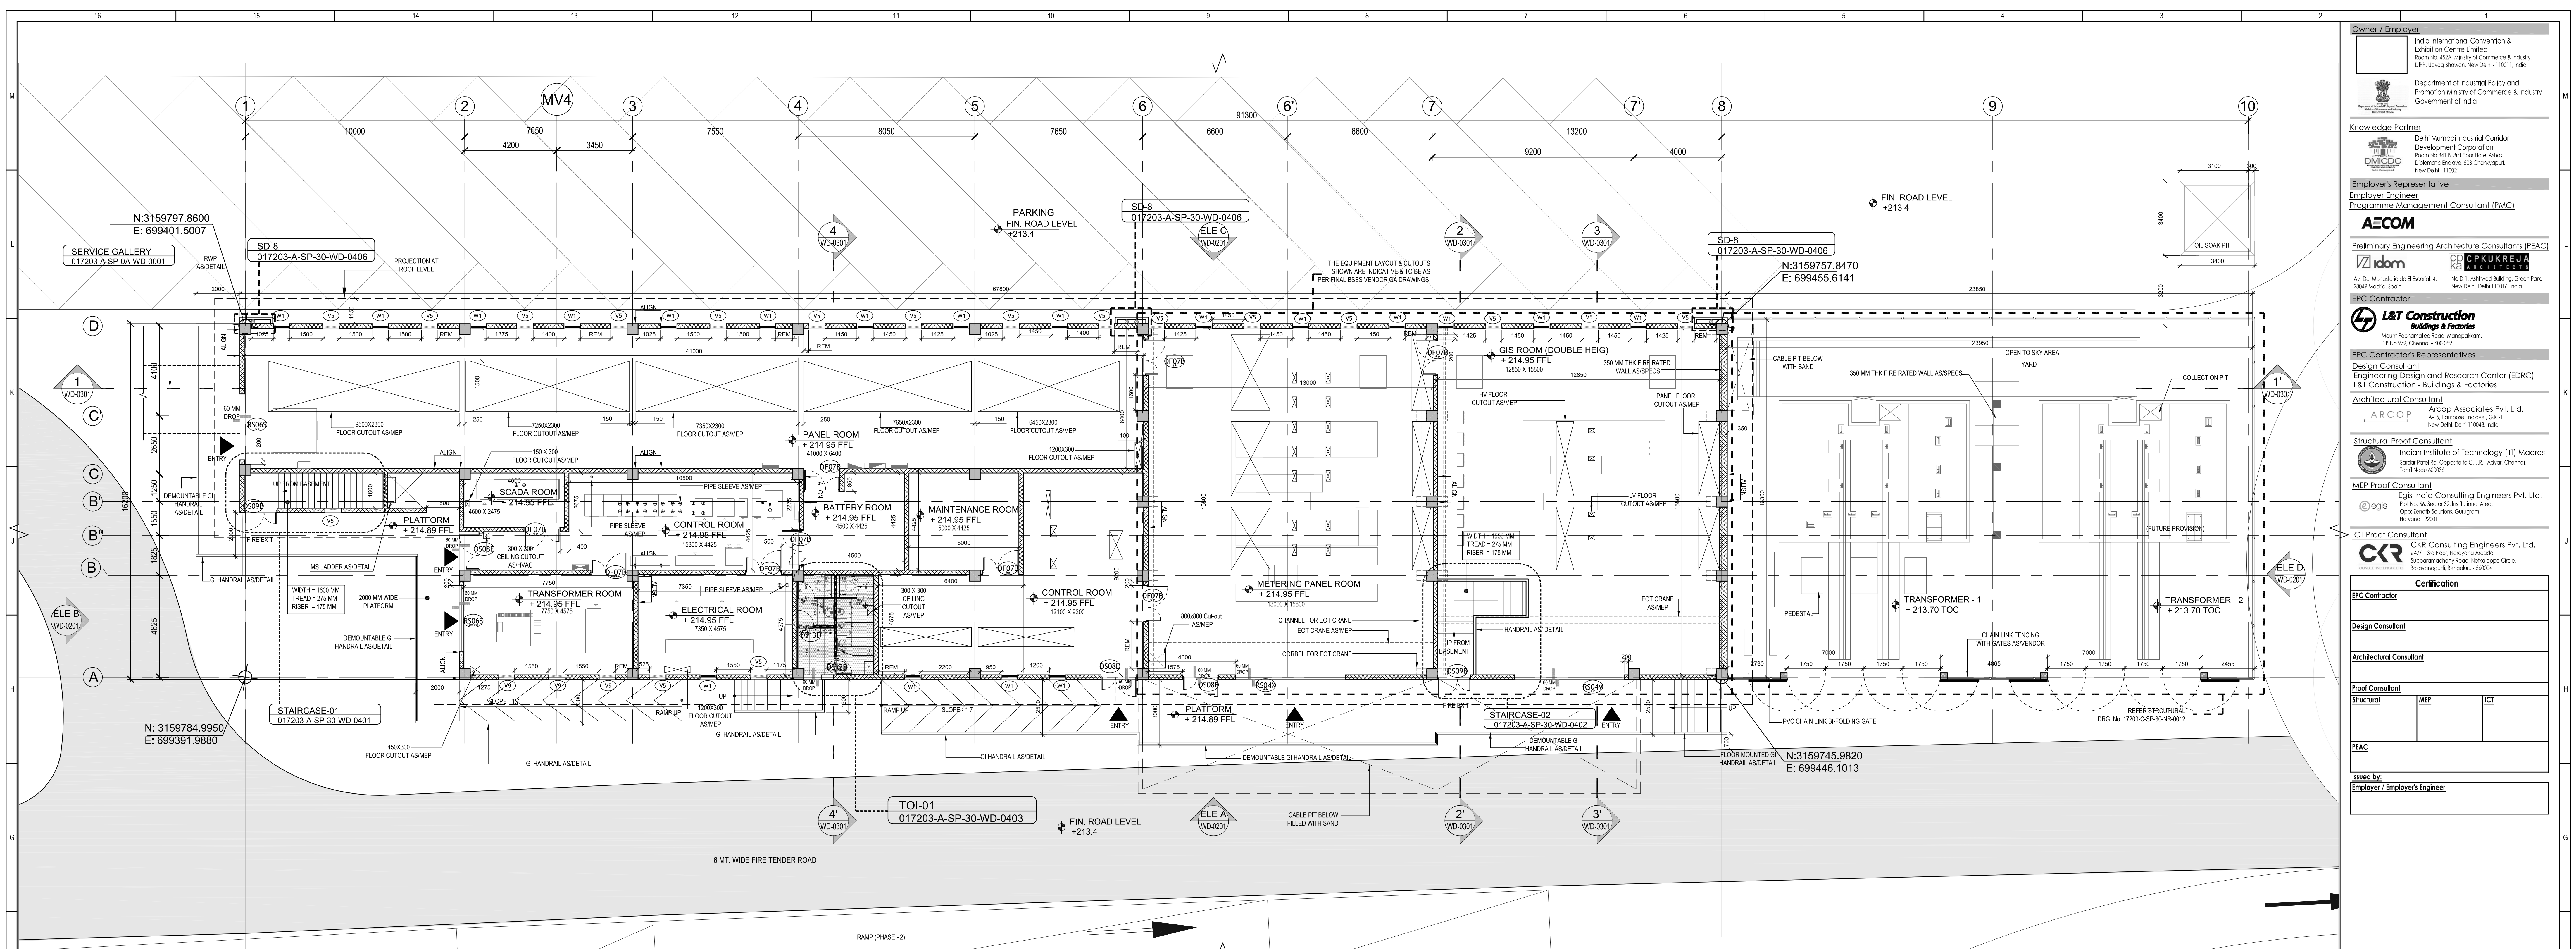

GROUND FLOOR PLAN
SCALE: 1:100

GROUND FLOOR CUTOUT PLAN
SCALE: 1:100

GROUND FLOOR CUTOUT PLAN
SCALE: 1:100

LEGEND:

- RC WALL / COLUMN
- 200mm THK BLOCK WORK
- GRID LINE

ABBREVIATION:

- F.F.L. - FINISHED FLOOR LEVEL
- F.R.L. - FORMER ROAD LEVEL
- F.H.C. - FORMER HIGHWAY LEVEL
- F.H.C. - FIRE HOSE CABINET
- L.V.L. - LEVEL
- E.L.C. - ELECTRICAL
- E.V.L. - EXTRA LOW VOLTAGE
- M.H.U. - MAIN HANDLING UNIT
- P.H.E. - PUBLIC HEALTH ENGINEERING
- T.O.C. - TOP OF CONCRETE

NOTES:

- ALL DIMENSIONS ARE IN MILLIMETERS, LEVELS IN METERS AND ANGLES IN DEGREES UNLESS OTHERWISE NOTED.
- THE DRAWING IS TO BE READ AND NOT TO BE SCALED. ONLY WRITTEN DIMENSIONS IN WALL CASES SHALL BE FOLLOWED.
- THE DRAWING SHALL BE READ IN CONJUNCTION WITH ALL RELEVANT ARCHITECTURAL, STRUCTURAL AND SERVICE DRAWINGS.
- ALL DIMENSIONS SHALL BE VERIFIED ON SITE PRIOR TO START OF WORK AND ANY DISCREPANCY SHALL BE BROUGHT TO THE NOTICE OF THE ARCHITECT.
- ALL EQUIPMENTS FLOOR CUTOUT SHOWN IN PLAN ARE INDICATIVE. FOR DETAIL LAYOUT REFER RESPECTIVE STRUCTURAL / MEP VENDOR DRAWINGS.
- LEVELS MENTIONED FROM F.F.L.

2. ALL CUTOUTS TO BE SEALED AFTER LAYING SERVICES.

3. FOR EOT EXACT FLOOR HEIGHT/SLABS REFER TO VENDOR DRAWINGS.

4. THE EQUIPMENT LAYOUT & CUTOUTS SHOWN IN THESE METEERING PANEL ROOM ARE INDICATIVE AND TO BE AS PER FINAL ISSUED VENDOR GA DRAWINGS.

5. ALL DOORS WINDOWS ROLLING SHUTTERS FRAMES ARE AS PER.

6. FOR ALL DOOR WINDOW VENTILATIONS ROLLING SHUTTERS DETAILS REFER TO DWG NO. 017203-A-SP-30-WD-050, 017203-A-SP-30-WD-051 AND 017203-A-SP-30-WD-052.

Key Plan

PRE STATION

ESS-2

ESS-1

ESS-3

ESS-4

ESS-5

ESS-6

ESS-7

ESS-8

ESS-9

ESS-10

ESS-11

ESS-12

ESS-13

ESS-14

ESS-15

ESS-16

ESS-17

ESS-18

ESS-19

ESS-20

ESS-21

ESS-22

ESS-23

ESS-24

ESS-25

ESS-26

ESS-27

ESS-28

ESS-29

ESS-30

ESS-31

ESS-32

ESS-33

ESS-34

ESS-35

ESS-36

ESS-37

ESS-38

ESS-39

ESS-40

ESS-41

ESS-42

ESS-43

ESS-44

ESS-45

ESS-46

ESS-47

ESS-48

ESS-49

ESS-50

ESS-51

ESS-52

ESS-53

ESS-54

ESS-55

ESS-56

ESS-57

ESS-58

ESS-59

ESS-60

ESS-61

ESS-62

ESS-63

ESS-64

ESS-65

ESS-66

ESS-67

ESS-68

ESS-69

ESS-70

ESS-71

ESS-72

ESS-73

ESS-74

ESS-75

ESS-76

ESS-77

ESS-78

ESS-79

ESS-80

ESS-81

ESS-82

ESS-83

ESS-84

ESS-85

ESS-86

ESS-87

ESS-88

ESS-89

ESS-90

ESS-91

ESS-92

ESS-93

ESS-94

ESS-95

ESS-96

ESS-97

ESS-98

ESS-99

ESS-100

ELECTRICAL SUB STATION-1

GROUND FLOOR PLAN

ESS-2

ESS-1

ESS-3

ESS-4

ESS-5

ESS-6

ESS-7

ESS-8

ESS-9

ESS-10

ESS-11

ESS-12

ESS-13

ESS-14

ESS-15

ESS-16

ESS-17

ESS-18

ESS-19

ESS-20

ESS-21

ESS-22

ESS-23

ESS-24

ESS-25

ESS-26

ESS-27

ESS-28

ESS-29

ESS-30

ESS-31

ESS-32

ESS-33

ESS-34

ESS-35

ESS-36

ESS-37

ESS-38

ESS-39

ESS-40

ESS-41

ESS-42

ESS-43

ESS-44

ESS-45

ESS-46

ESS-47

ESS-48

ESS-49

ESS-50

ESS-51

ESS-52

ESS-53

ESS-54

ESS-55

ESS-56

ESS-57

ESS-58

ESS-59

ESS-60

ESS-61

ESS-62

ESS-63

ESS-64

ESS-65

ESS-66

ESS-67

ESS-68

ESS-69

ESS-70

ESS-71

ESS-72

ESS-73

ESS-74

ESS-75

ESS-76

ESS-77

ESS-78

ESS-79

ESS-80

ESS-81

ESS-82

ESS-83

ESS-84

ESS-85

ESS-86

ESS-87

ESS-88

ESS-89

ESS-90

ESS-91

ESS-92

ESS-93

ESS-94

ESS-95

ESS-96

ESS-97

ESS-98

ESS-99

ESS-100

Revisions

REV	DESCRIPTION	DATE	ISSN	DRWN	CHKD	APTD
01	RESUBMITTED AS NO GOOD FOR CONSTRUCTION	01/05/20	NI	NI	NI	AG

Revisions

REV	DESCRIPTION	DATE	ISSN	DRWN	CHKD	APTD
01	RESUBMITTED AS NO GOOD FOR CONSTRUCTION	01/05/20	NI	NI	NI	AG

-----	-------------	------	------	------	------	------

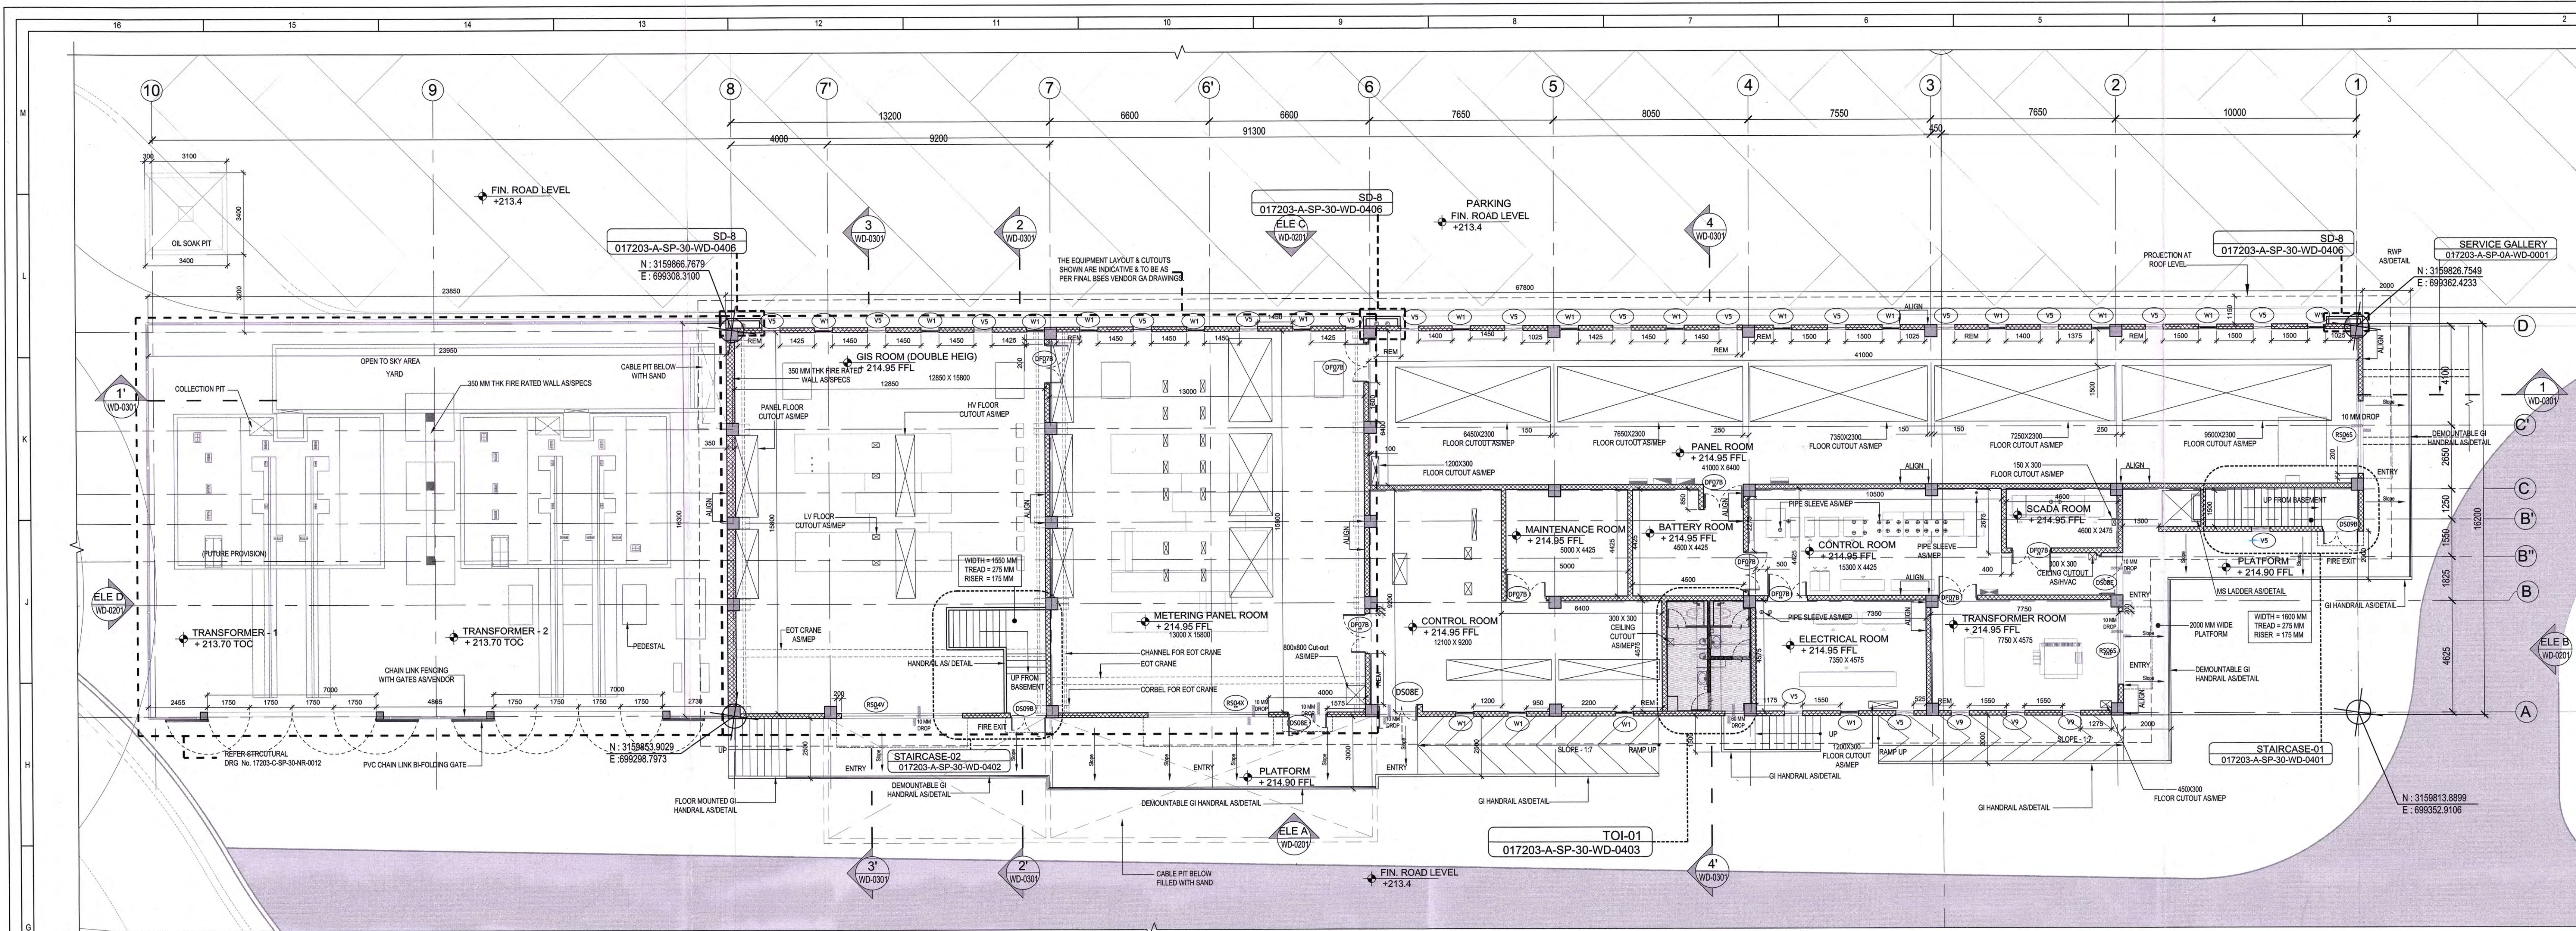

GROUND FLOOR PLAN
SCALE: 1:100

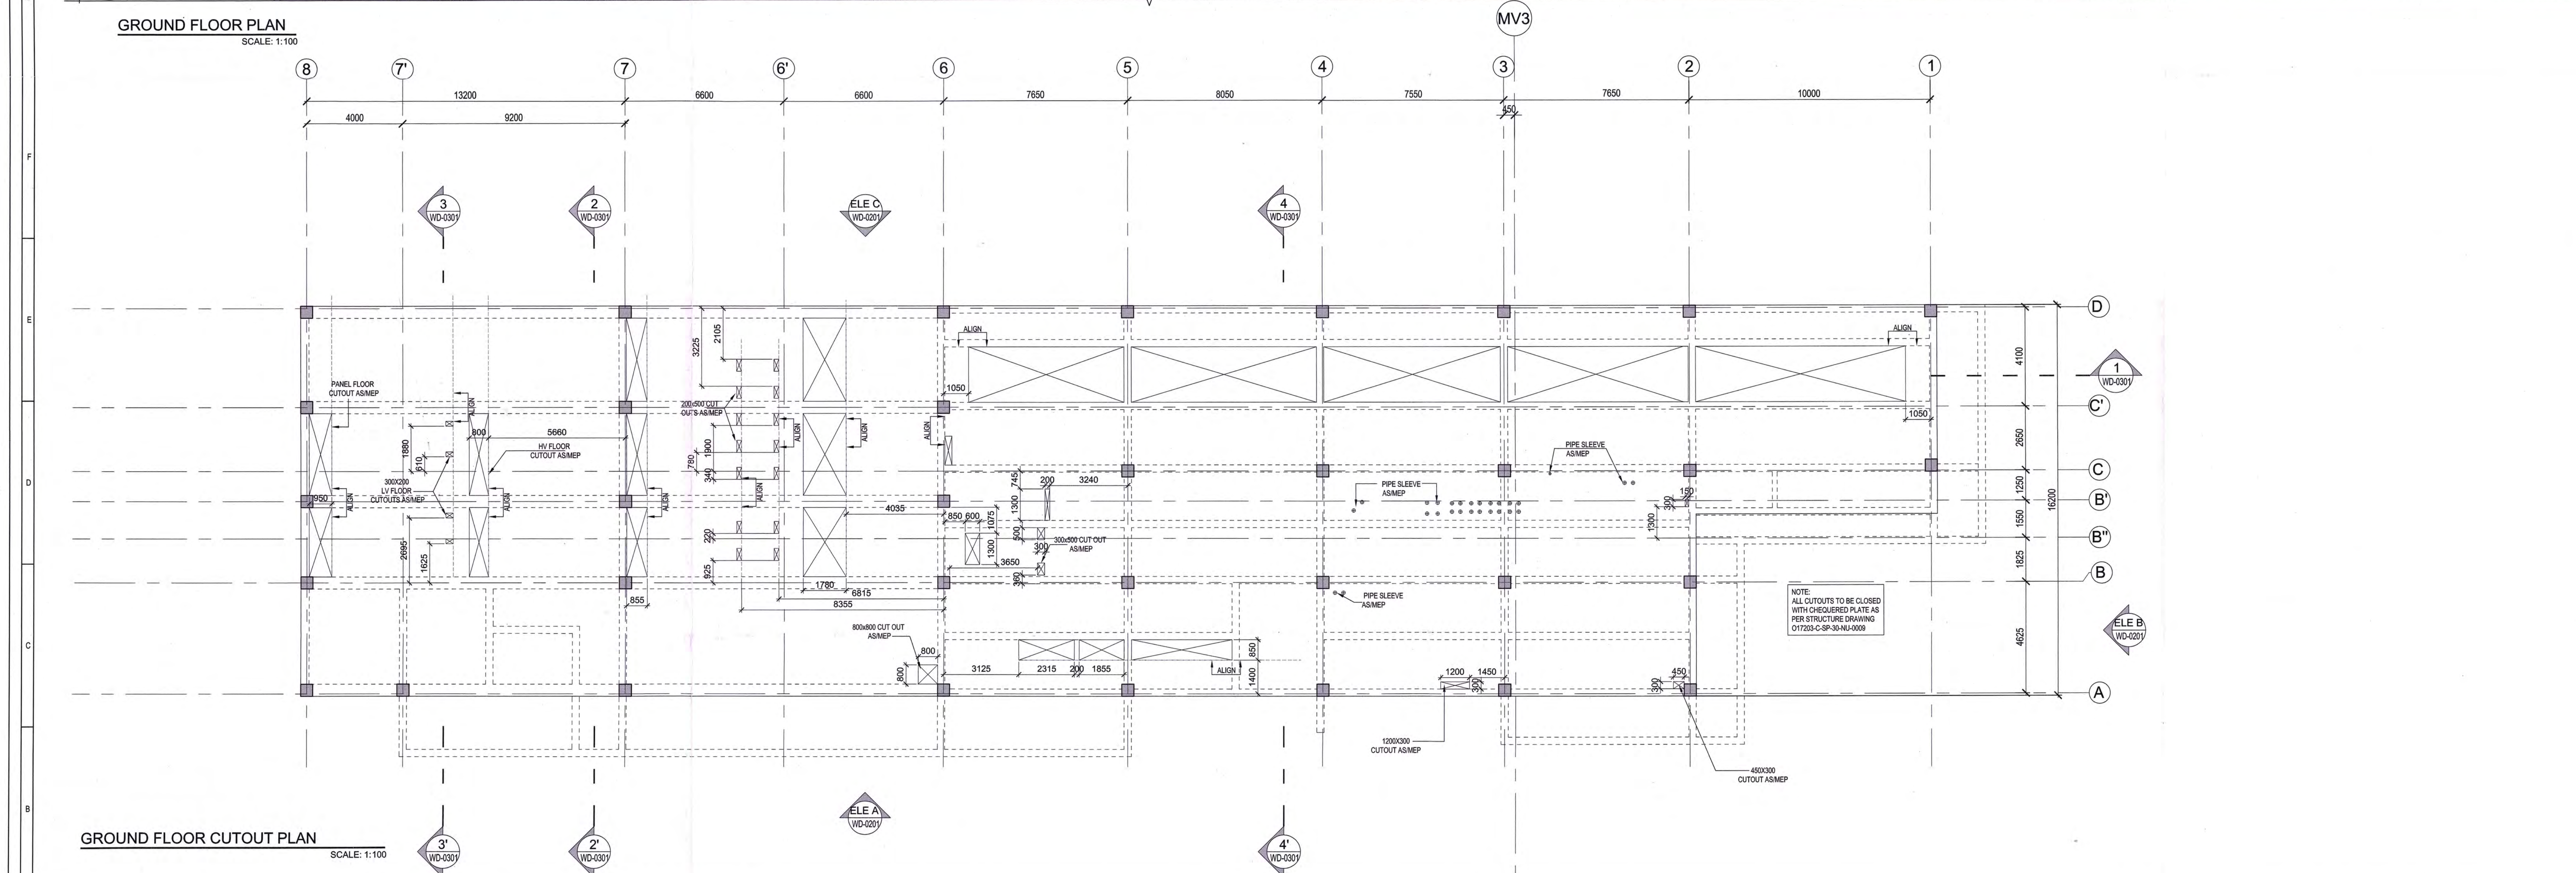

GROUND FLOOR CUTOUT PLAN
SCALE: 1:100

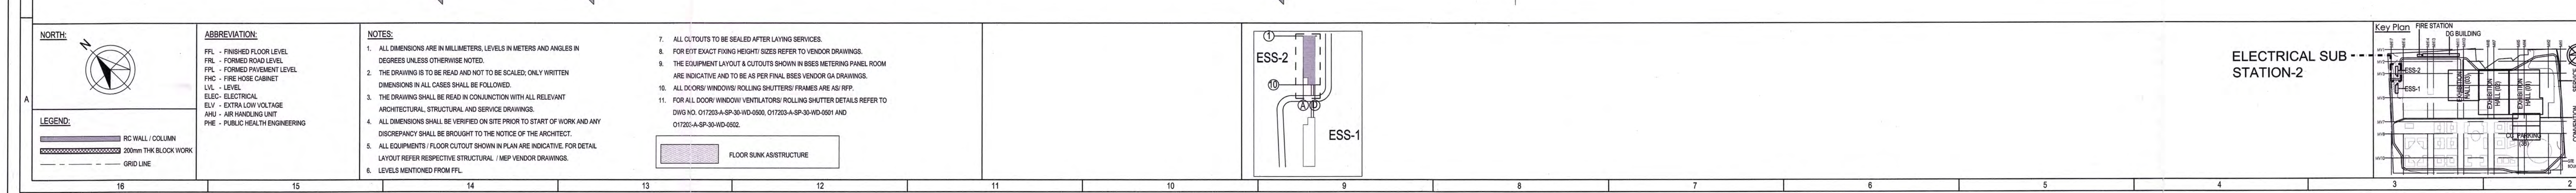

ELECTRICAL SUB-STATION-2

Owner / Employer
India International Convention & Exhibition Centre Limited
Room No. 402, Ministry of Commerce & Industry,
OPF, 150/150A, New Delhi - 110011, India

Department of Industrial Policy and Promotion
Ministry of Commerce & Industry
Government of India

Knowledge Partner
Delhi Mumbai Industrial Corridor
Development Corporation
Room No. 301, 3rd Floor, New Delhi
Diplomatic Enclave, 110011, India

Employer's Representative
Programme Management Consultant (PMC)
AECOM

Preliminary Engineering Architecture Consultants (PEAC)
idom
Av. Del Marqués de E. Borja, 4
28014 Madrid, Spain

EPC Contractor
L&T Construction
Buildings & Factories
Industrial Infrastructure Division
P.O. Box 197, Chennai - 600 089

EPC Contractor's Representatives
Design Consultant
Engineering Design and Research Center (EDRC)
L&T Construction - Buildings & Factories
Architectural Consultant
ARCOP
A-15, Panchsheel Enclave, G.E.C.
New Delhi, Delhi 110048, India

Structural Proof Consultant
Indian Institute of Technology (IIT) Madras
Sector Palayam Road, Opposite to C.I.L. Ashok, Chennai,
Tamil Nadu 600 096

MEP Proof Consultant
Egn India Consulting Engineers Pvt. Ltd.
Plot No. 46, Sector 32, Industrial Area,
Gurgaon, Haryana 122001

ICT Proof Consultant
CKR Consulting Engineers Pvt. Ltd.
4071, 3rd Floor, Naraina Complex,
Subhash Chandra Bose, New Delhi Circle,
New Delhi 110028, India

Certification
EPC Contractor
Design Consultant
Architectural Consultant
Structural Proof Consultant
MEP Proof Consultant
ICT Proof Consultant

Reviewed GFA drawing prepared by Contractor and ensured that all preliminary aspects and parameters have been verified.
Signed on behalf of L&T Construction
Date: 07/06/19

Issued by:
Employer / Employer's Engineer

NO.	REVISION	DATE	BY	CHKD	APPD
1	FOR CONSTRUCTION	05.05.19	YK	NR	AM
2					
3					
4					
5					
6					
7					
8					
9					
10					
11					
12					
13					
14					
15					
16					

EPC Contractor
L&T Construction
Buildings & Factories

Job No: 017203

Project Name:
DESIGN AND CONSTRUCTION OF INDIA
INTERNATIONAL CONVENTION & EXPO CENTRE
SECTOR 25, DWARKA, NEW DELHI - 110078

Drawing Status:
GOOD FOR CONSTRUCTION

GOOD FOR CONSTRUCTION



Drawing No.	Rev. No.
A 30	0003
	R0

Title:
ELECTRICAL SUBSTATION - 2
GROUND FLOOR PLAN

EDRC DWG No:
017203-A-SP-30-WD-0003

Scale:
As Indicated

Sheet No:
A0

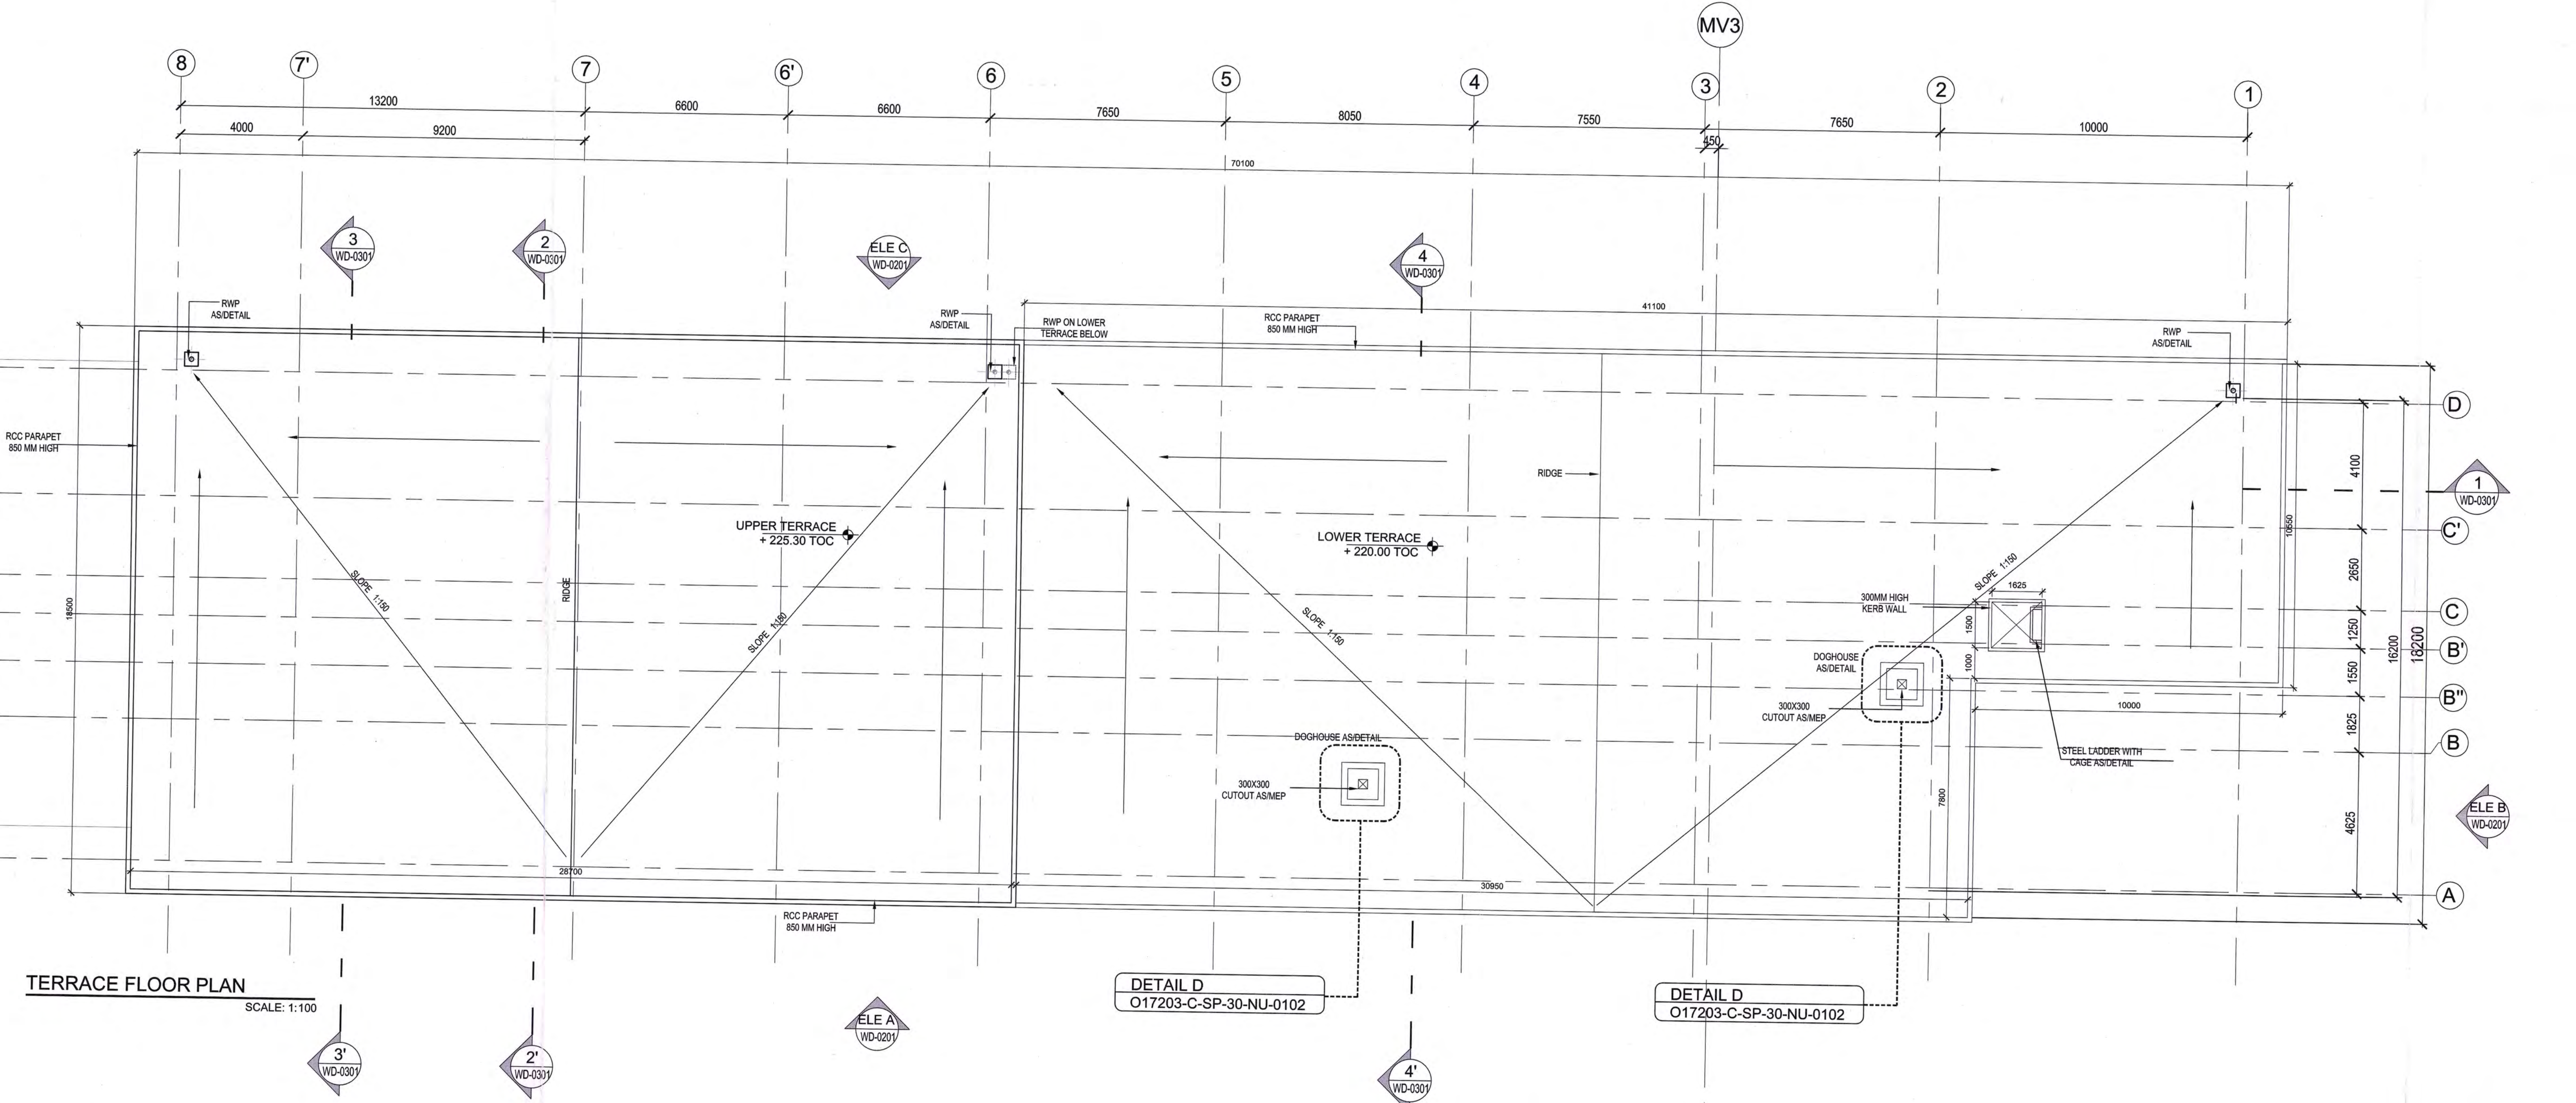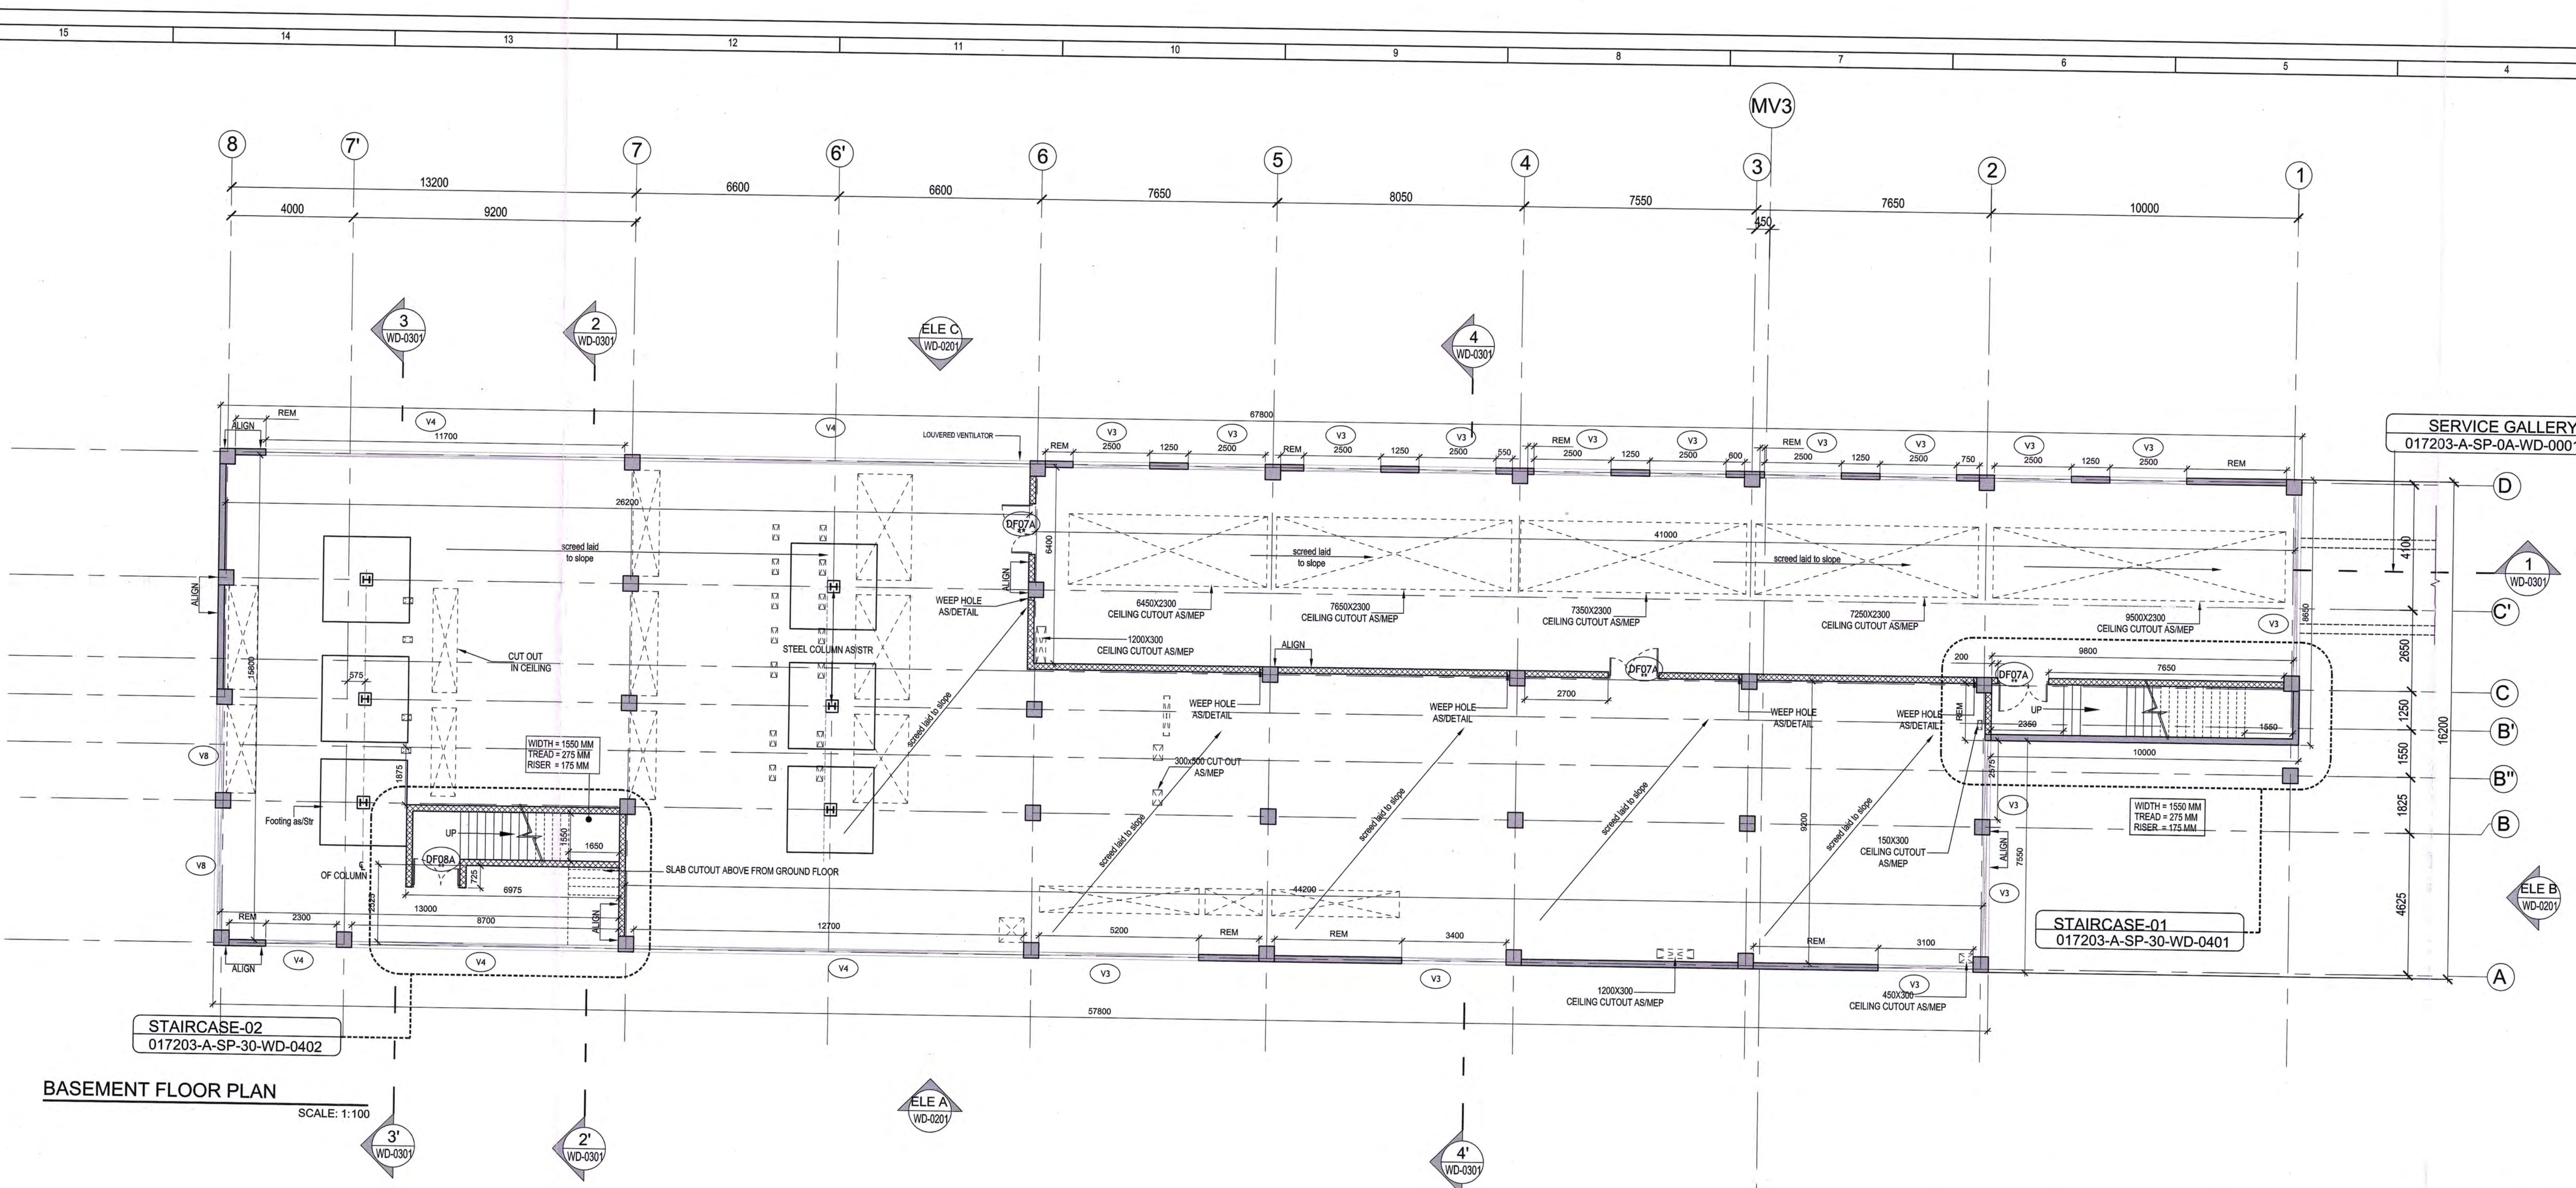

LEGEND:

- RC WALL / COLUMN
- 200mm THK BLOCK WORK
- GRID LINE

ABBREVIATION:

- FFL - FINISHED FLOOR LEVEL
- FR - FORMED ROAD LEVEL
- FL - FORMED FLOOR LEVEL
- PH - FIRE HOSE CABINET
- LVL - LEVEL
- ELC - ELECTRICAL
- ELV - EXTRA LOW VOLTAGE
- AHU - AIR HANDLING UNIT
- PH - PUBLIC HEALTH ENGINEERING

NOTES:

- ALL DIMENSIONS ARE IN MILLIMETERS, LEVELS IN METERS AND ANGLES IN DEGREES UNLESS OTHERWISE NOTED.
- THE DRAWING IS TO BE READ AND NOT TO BE SCALED, ONLY WRITTEN DIMENSIONS SHALL BE FOLLOWED.
- THE DRAWING SHALL BE READ IN CONJUNCTION WITH ALL RELEVANT ARCHITECTURAL, STRUCTURAL AND SERVICE DRAWINGS.
- ALL DIMENSIONS SHALL BE VERIFIED ON SITE PRIOR TO START OF WORK AND ANY DISCREPANCY SHALL BE BROUGHT TO THE NOTICE OF THE ARCHITECT.
- ALL EQUIPMENTS' FLOOR CUTOUT SHOWN IN PLAN ARE INDICATIVE FOR DETAIL LAYOUT REFER RESPECTIVE STRUCTURAL / MEP VENDOR DRAWINGS.
- LEVELS MENTIONED FROM FFL.
- CABLE TRAY LAYOUT TO BE FOLLOWED AS PER RELEVANT ELECTRICAL DRAWING.
- ALL DOORS WINDOWS ROLLING SHUTTERS FRAMES ARE AS RFP.
- FOR ALL DOOR WINDOWS ROLLING SHUTTERS FRAMES REFER TO DWG NO. 017203-A-SP-30-WD-0400, 017203-A-SP-30-WD-0401 AND 017203-A-SP-30-WD-0402.

DETAIL D
017203-C-SP-30-NU-0102

DETAIL D
017203-C-SP-30-NU-0102

THE EQUIPMENT LAYOUT & CUTOUTS SHOWN IN THESE METERING PANEL ROOM ARE INDICATIVE AND TO BE AS PER FINAL BSES VENDOR OR DRAWINGS.

ESS-2

ESS-1

ESS - 2, ELECTRICAL SUB STATION

ESS - 2, ELECTRICAL SUB STATION

Owner / Employer

India International Convention & Exhibition Centre Limited
Room No. 425, Ministry of Commerce & Industry,
BPP, Lodhi Road, New Delhi - 110011, India

Department of Industrial Policy and Promotion Ministry of Commerce & Industry Government of India

Knowledge Partner

Delhi Mumbai Industrial Corridor Development Corporation
Room No. 341 & 3rd Floor, New Delhi, 200001, India

Employer's Representative

Programme Management Consultant (PMC)

AECOM

Preliminary Engineering Architecture Consultants (PEAC)

idm

CPKUREJA

EPC Contractor

L&T Construction

EPC Contractor's Representatives

Design Consultant

Engineering Design and Research Center (EDRC)
L&T Construction - Buildings & Factories

Architectural Consultant

ARCO

Structural Consultant

Indian Institute of Technology (IIT) Madras
Sankar Street, Opposite to C.I.L. Adyar, Chennai, Tamil Nadu 600036

MEP Consultant

Epi India Consulting Engineers Pvt. Ltd.
Plot No. 44, Sector 35, Industrial Area, Opp. Jindal Rollers, Gurgaon, Haryana 122003

ICI Consultant

CCR

CCR Consulting Engineers Pvt. Ltd.
H-01, Sector 19, Industrial Area, Suburban, Gurgaon, Haryana 122004

Certification

EPC Contractor

Design Consultant

Architectural Consultant

Structural Consultant

MEP Consultant

ICI Consultant

CCR

Reviewed

Issued by

Employer / Employer's Engineer

Revision

Rev.	Description	Date	By	Check	Appr.
1	ISSUED FOR CONSTRUCTION	27/06/17	...	...	...

EPC Contractor

L&T Construction

Building & Factories

Job No. : 017203

Project Name

DESIGN AND CONSTRUCTION OF INDIA INTERNATIONAL CONVENTION & EXPO CENTRE SECTOR 25, DWARKA, NEW DELHI, INDIA

Drawing Status

GOOD FOR CONSTRUCTION

Drawing No.

Rev. No.

Scale

Sheet Size

EDRC DWG No. : 017203-A-SP-30-WD-0004

As Indicated

A3