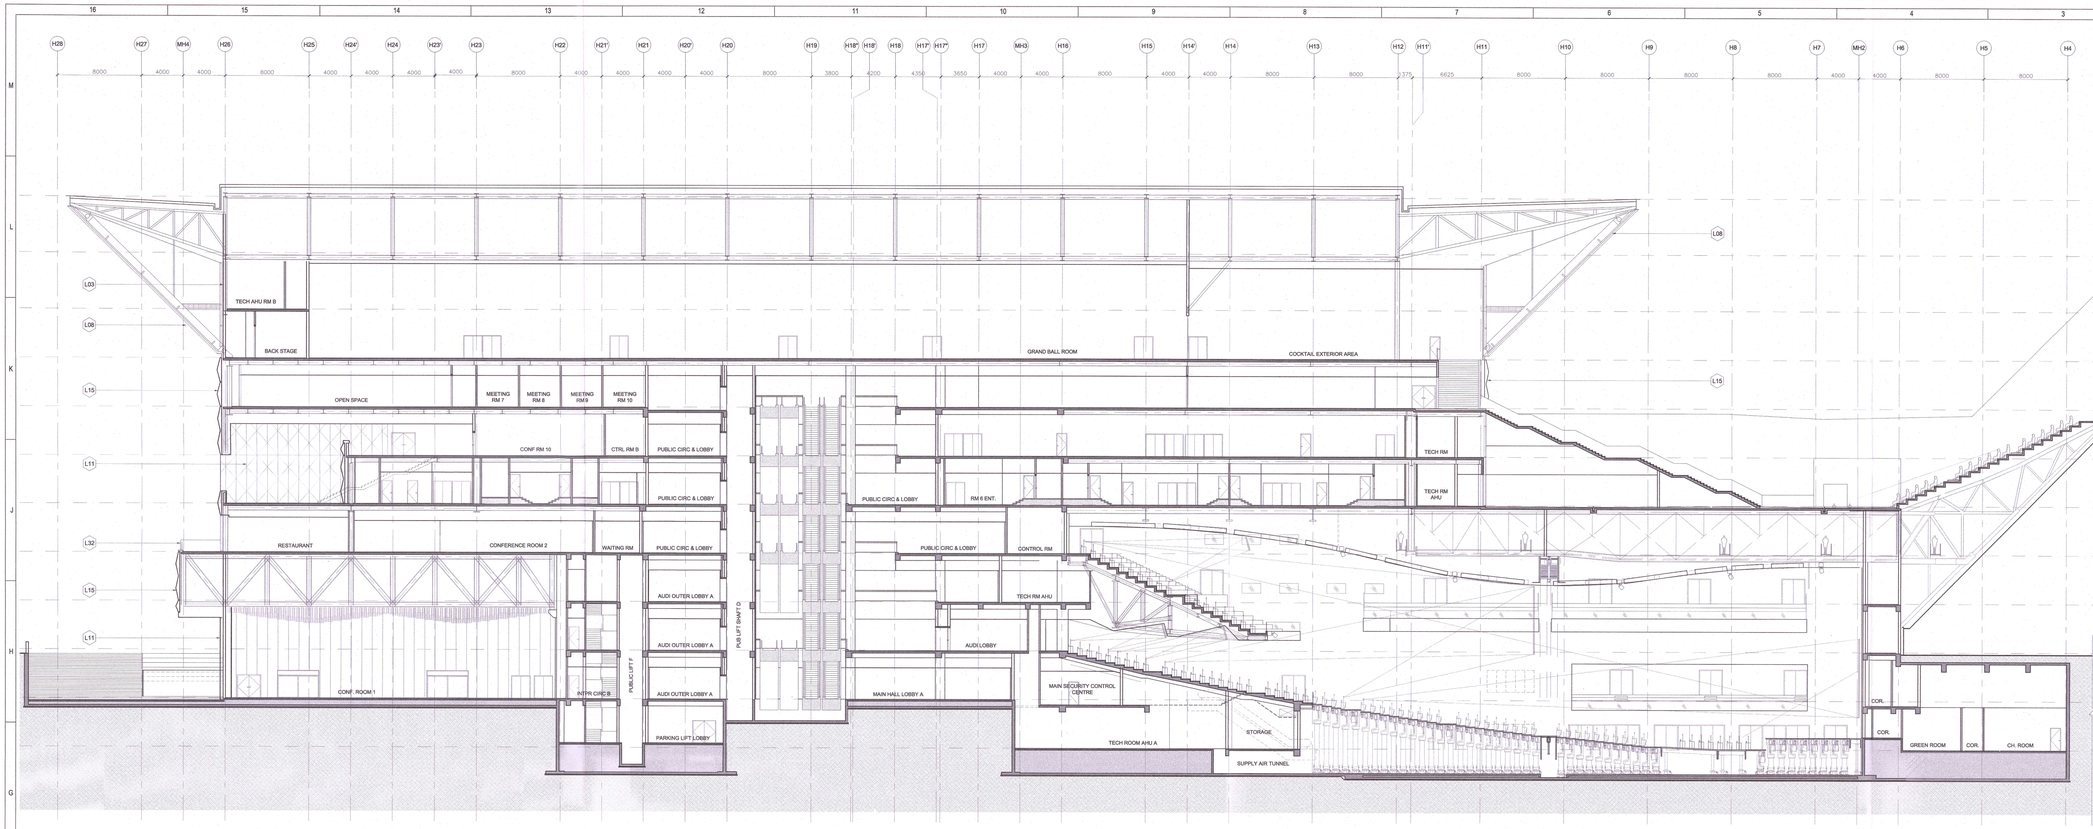

XX' SECTION
SCALE: 1:200
REF: –

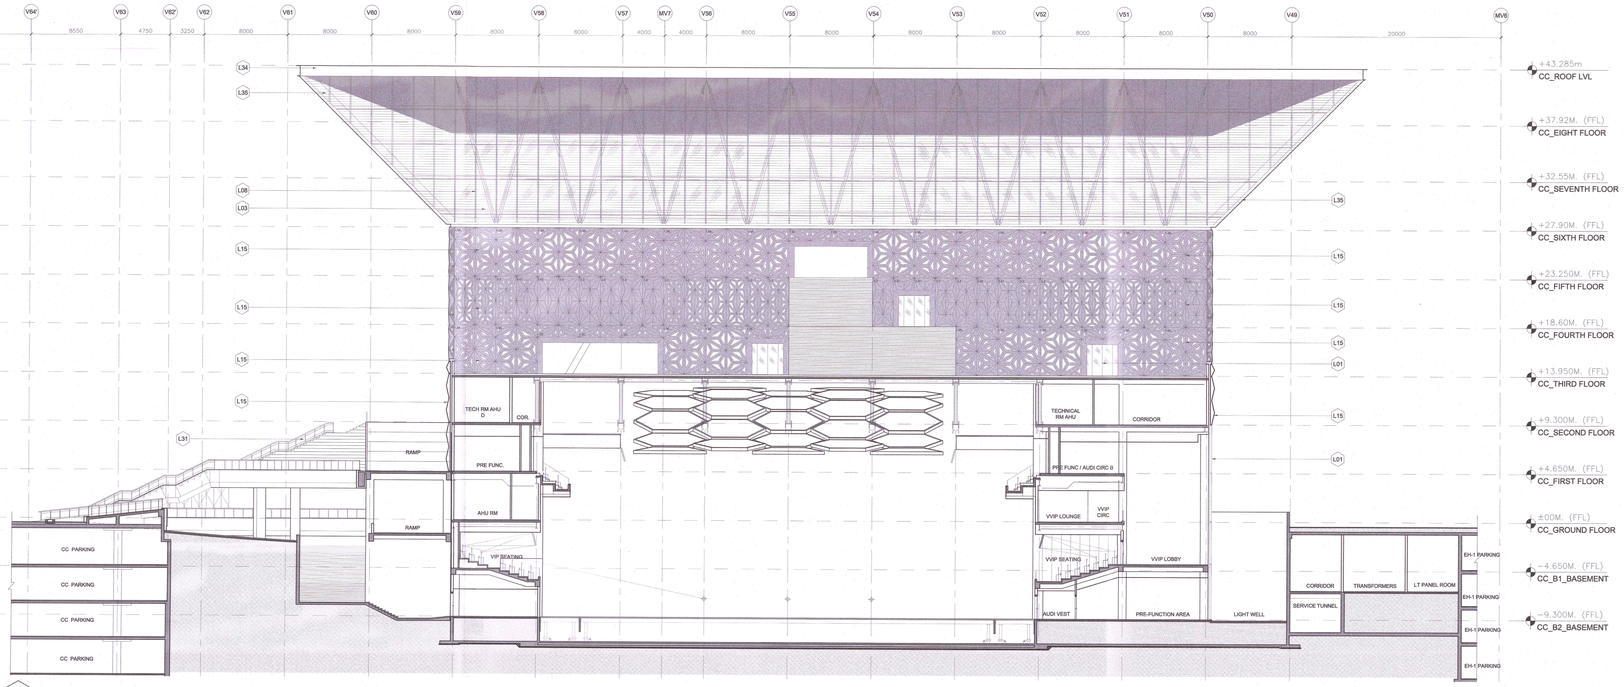

YY' SECTION
SCALE: 1:200
REF: –

EXTERNAL FINISHES LEGEND		
NO.	CODE	DESCRIPTION
1	U01	Conventional glass curtain wall
2	U02	Conventional glass curtain wall behind sandwich GRC (alt)
3	U03	Conventional glass curtain wall on blank wall
4	U05	Conventional glass curtain wall with auto sliding door
5	U06	Tension rod spider glazing system
6	U08	LED video wall cloging
7	U09	LED video wall
8	L11	ACP cladding
9	L15	Sandwich GRC screen
10	L16	GRC external false ceiling
11	L21	Fixed glazing behind sandwich GRC
12	L22	Aluminium louvers behind sandwich GRC
13	L31	Stainless steel railing
14	L32	Glass railing
15	L34	MS Profile
16	L35	Aluminium profile

ONHOLD
ONHOLD

Key Plan

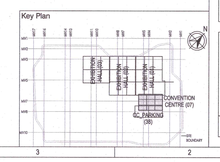

Owner / Employer

India International Convention & Exhibition Centre Limited
Room No. 452A, Ministry of Commerce & Industry, DIPP, Udyog Bhawan, New Delhi - 110011, India

Department of Industrial Policy and Promotion Ministry of Commerce & Industry Government of India

Knowledge Partner

Delhi Mumbai Industrial Corridor Development Corporation
Room No.341 B, 3rd floor hotel Ashok, Diplomatic Enclave, 50B Chankyapuri, New Delhi - 110021

Employer's Representative

Employer Engineer
Programme Management Consultant (PMC)

AECOM

Preliminary Engineering Architecture Consultants (PEAC)

idom
Av. Del Monasterio de El Escorial, 4, 28049 Madrid, Spain

CPKUKREJA Architects
No.D-1, Ashirwad Building, Green Park, New Delhi, Delhi 110016, India

EPC Contractor

L&T Construction
Buildings & Factories
Mount Poonamallee Road, Manapakkam, P.B.No.979, Chennai - 600 089

EPC Contractor's Representatives

Design Consultant
Engineering Design and Research Center (EDRC)
L&T Construction - Buildings & Factories

Architectural Consultant
Arcop Associates Pvt. Ltd.
A-113, Panorae Enclave , GA -1
New Delhi, Delhi 110048, India

Structural Proof Consultant
Indian Institute of Technology (IIT) Madras
Sardar Patel Rd, Opposite to C. L.R.I, Adyar, Chennai, Tamil Nadu 600036

MEP Proof Consultant
Egis India Consulting Engineers Pvt. Ltd.
Plot No. 6A, Sector 32, Institutional Area, Opp: Jonaitis Solutions, Gurugram, Haryana 122001

ICT Proof Consultant
CKR Consulting Engineers Pvt. Ltd.
#417/1, 3rd Floor, Narayana Arcade, Subbannashetty Road, Nethaji Circle, Basavanagudi, Bengaluru - 560004

Certification

EPC Contractor	
Design Consultant	
Architectural Consultant	
Proof Consultant	Structural / MEP / ICT

Reviewed GFC drawing prepared by Contractor and ensured that all preliminary aspects and parameters have been adhered to :

PEAC
Signed on behalf of PEAC
Date: 27 SEP 2019

Issued by:
Employer / Employer's Engineer

GENERAL NOTES:

1. ALL DIMENSIONS ARE IN MILLIMETERS, LEVELS IN METERS AND ANGLES IN DEGREES UNLESS OTHERWISE NOTED.
2. THE DRAWING IS TO BE READ AND NOT TO BE SCALED; ONLY WRITTEN DIMENSIONS SHALL BE FOLLOWED.
3. THE DRAWING SHALL BE READ IN CONJUNCTION WITH ALL RELEVANT ARCHITECTURAL, STRUCTURAL & SERVICES DRAWINGS.
4. ALL DIMENSIONS SHALL BE VERIFIED at SITE PRIOR TO START OF WORK AND ANY DISCREPANCY SHALL BE BROUGHT TO THE NOTICE OF THE ARCHITECT.
5. +0.00 CORRESPONDS TO +23.30M .
6. FOR EXTERNAL FINISHES LEGEND, REFER DWG NO. A-201, 202 & A-301, 302.

REV	DESCRIPTION	DATE	DSGN	DRWN	CHKD	APPD
R0	GOOD FOR CONSTRUCTION	21-06-19	SS	TR	NK	GS
R0_B	GOOD FOR CONSTRUCTION	28-12-18	SS	TR	NK	GS
R0_A	GOOD FOR CONSTRUCTION	28-08-18	SS	TR	NK	GS

Revisions

ARCHITECTURE		FPS	
STRUCTURAL		PIPING	
ELECTRICAL		PHE	
ELV SYSTEM		GIS	
HVAC		GEOTECH	
CHECKED BY	DATE	CHECKED BY	SIGN / DATE

EPC Contractor
L&T Construction
Buildings & Factories

JOB No : O17203

Project Name
DESIGN AND CONSTRUCTION OF INDIA INTERNATIONAL CONVENTION & EXPO CENTRE
SECTOR 25, DWARKA, NEW DELHI, INDIA

Drawing Status: GOOD FOR CONSTRUCTION
GOOD FOR CONSTRUCTION (GFC)

Drawing No			Rev. No
A	07	0301	R0

Title :
CONVENTION CENTER
SECTION XX' & YY'

EDRC DWG No :	Scale :	Sheet Size
O17203 - A - SP - 07 - WD - 0301	1:200	A0

This drawing is the property of L&T Construction, L&T EDRC and must not be passed on to any person or body not authorised by us to receive it nor be copied or otherwise made use either in full or in part for such person or body without our prior permission in writing.

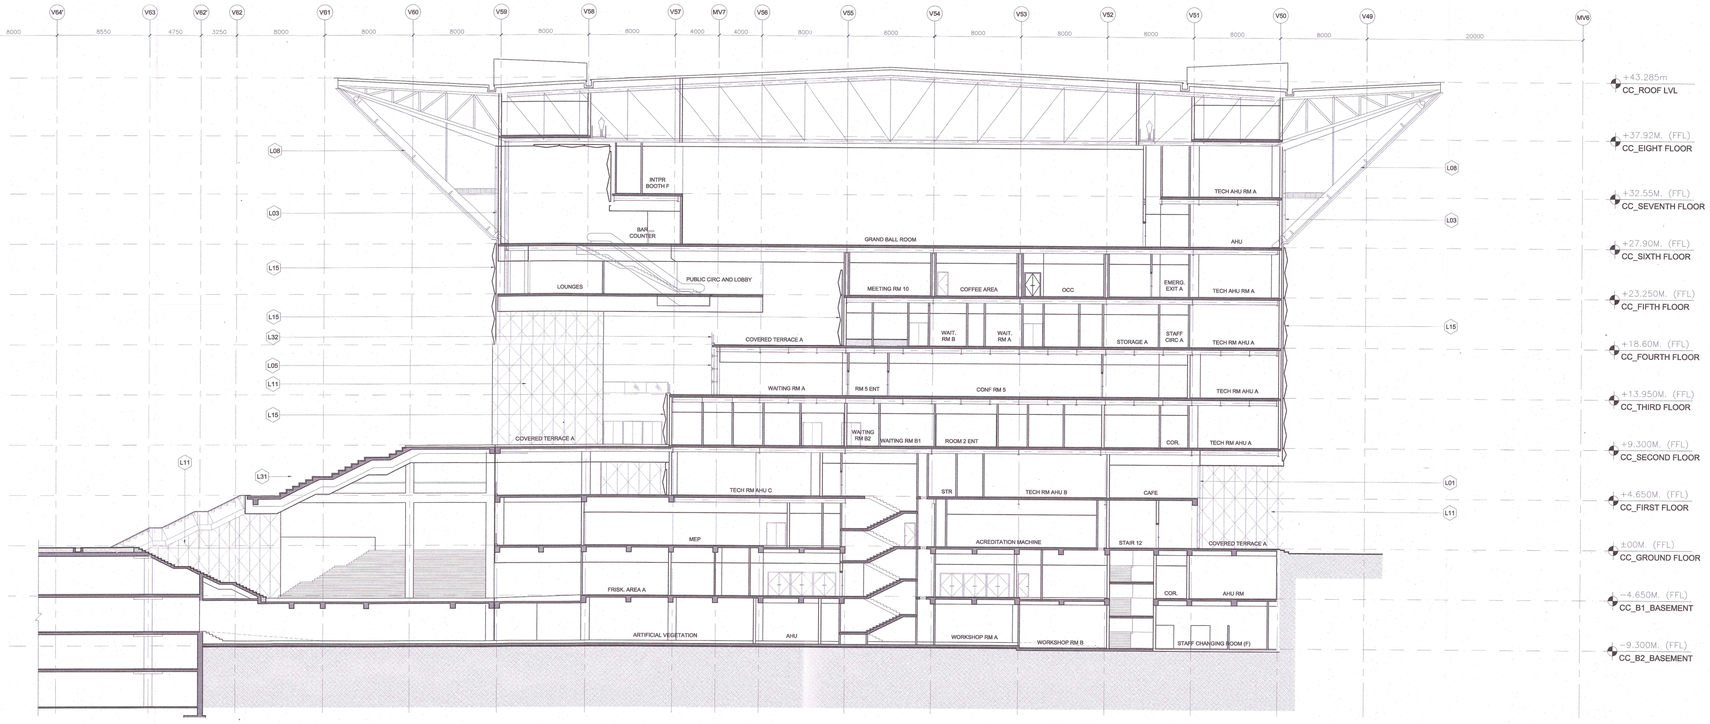

ZZ' SECTION
SCALE: 1:200

REF: --

EXTERNAL FINISHES LEGEND

NO.	CODE	DESCRIPTION
1	L01	Conventional glass curtain wall
2	L02	Conventional glass curtain wall behind sandwich GRC jali
3	L03	Conventional glass curtain wall on blank wall
4	L05	Conventional glass curtain wall with auto sliding door
5	L06	Tension rod spider glazing system
6	L08	LED video wall sloping
7	L09	LED video wall
8	L11	ACP cladding
9	L15	Sandwich GRC screen
10	L16	GRC external false ceiling
11	L21	Fixed glazing behind sandwich GRC
12	L22	Aluminium louvers behind sandwich GRC
13	L31	Stainless steel railing
14	L32	Glass railing
15	L34	MS Profile
16	L35	Aluminium profile

ONHOLD
ONHOLD

Key Plan

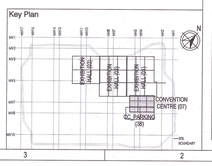

Owner / Employer
India International Convention & Exhibition Centre Limited
Room No. 402A, Ministry of Commerce & Industry, DIPP, Udyog Bhawan, New Delhi - 110011, India
Department of Industrial Policy and Promotion Ministry of Commerce & Industry Government of India

Knowledge Partner
Delhi Mumbai Industrial Corridor Development Corporation
Room No 341 & 3rd Floor Hotel Ashok, Diplomatic Enclave, 50B Chankyapuri, New Delhi - 110021

Employer's Representative
Employer Engineer
Programme Management Consultant (PMC)
AECOM

Preliminary Engineering Architecture Consultants (PEAC)
Av. Del Manzanilo de El Escorial, 4, 28040 Madrid, Spain
No.D-1, Ashirwad Building, Green Park, New Delhi, Delhi 110016, India

EPC Contractor
L&T Construction
Buildings & Factories
Mount Poonamallee Road, Manapakkam, P.B.No.979, Chennai - 600 089

EPC Contractor's Representatives
Design Consultant
Engineering Design and Research Center (EDRC)
L&T Construction - Buildings & Factories
Architectural Consultant
Arcop Associates Pvt. Ltd.
A-13, Pampose Enclave , G.K.-I
New Delhi, Delhi 110048, India
Structural Proof Consultant
Indian Institute of Technology (IIT) Madras
Sardar Patel Rd, Opposite to C. L.R.I, Adyar, Chennai, Tamil Nadu 600036
MEP Proof Consultant
Egis India Consulting Engineers Pvt. Ltd.
Plot No. 64, Sector 32, Institutional Area, Opp: Tirodhi Solutions, Gurugram, Haryana 122001
ICT Proof Consultant
CKR Consulting Engineers Pvt. Ltd.
#401, 3rd Floor, Narayana Arcade, Subbaramachetty Road, Nellakaipoa Circle, Basavanagudi, Bengaluru - 560004

Certification

EPC Contractor
Design Consultant
Architectural Consultant
Proof Consultant — Structural | MEP | ICT

Reviewed GFC drawing prepared by Contractor and issued that as preliminary aspects and parameters has been addressed.
PEAC
Date: 27 SEP 2019

Issued by:
Employer / Employer's Engineer

GENERAL NOTES:
1. ALL DIMENSIONS ARE IN MILLIMETERS, LEVELS IN METERS AND ANGLES IN DEGREES UNLESS OTHERWISE NOTED.
2. THE DRAWING IS TO BE READ AND NOT TO BE SCALED; ONLY WRITTEN DIMENSIONS SHALL BE FOLLOWED.
3. THE DRAWING SHALL BE READ IN CONJUNCTION WITH ALL RELEVANT ARCHITECTURAL, STRUCTURAL AND MEP DRAWINGS.
4. ALL DIMENSIONS SHALL BE VERIFIED at SITE PRIOR TO START OF WORK AND ANY DISCREPANCY SHALL BE BROUGHT TO THE NOTICE OF THE ARCHITECT.
5. +0.00 CORRESPONDS TO +213.90M.
6. FOR EXTERNAL FINISHES LEGEND, REFER DWG NO. A-201, 202 & A-301, 302.

REV	DESCRIPTION	DATE	DSGN	DRWN	CHKD	APPD
R0	GOOD FOR CONSTRUCTION	21-06-19	SS	TR	NK	GS
R0_B	GOOD FOR CONSTRUCTION	26-12-18	SS	TR	NK	GS
R0_A	GOOD FOR CONSTRUCTION	29-08-18	SS	TR	NK	GS

Revisions

ARCHITECTURE			PPS		
STRUCTURAL			PIPING		
ELECTRICAL			PHE		
ELV SYSTEM			QS		
HVAC			GEOTECH.		
CHECKED BY	SIGN	DATE	CHECKED BY	SIGN	DATE

EPC Contractor
L&T Construction
Buildings & Factories

JOB No : O17203

Project Name
DESIGN AND CONSTRUCTION OF INDIA INTERNATIONAL CONVENTION & EXPO CENTRE
SECTOR 25, DWARKA, NEW DELHI, INDIA

Drawing Status: GOOD FOR CONSTRUCTION
GOOD FOR CONSTRUCTION (GFC)

Drawing No			Rev. No
A	07	0302	R0

Title :
CONVENTION CENTER
SECTION ZZ'

EDRC DWG No :	Scale :	Sheet Size
O17203 - A - SP - 07 - WD - 0302	1:200	A0

This drawing is the property of L&T Construction, EDRC (EDRC) and must not be passed on to any person or body not authorised by us to receive it nor be copied or otherwise made use either in full or in part by such person or body without our prior permission in writing.

BASEMENT 3 PLAN
SCALE _ 1:300

REFER SAPERATE DRAWING FOR CONVENTION CENTER

NO. OF CARS: 412
(INCL 8 No OF DA)

NORTH:

ABBREVIATION:

FFL - FINISHED FLOOR LEVEL
FRL - FORMED ROAD LEVEL
PFL - FORMED PAVEMENT LEVEL
FHC - FIRE HOSE CABINET
LVL - LEVEL
ELEC - ELECTRICAL
ELV - EXTRA LOW VOLTAGE
AHU - AIR HANDLING UNIT
PHE - PUBLIC HEALTH ENGINEERING
TOC - TOP OF CONCRETE LEVEL
DWF - DRINKING WATER FOUNTAIN
JAN - JANITOR AREA
SWP - SEWAGE WASTE PIT
HC - HVAC CUT OUT 800 x 800
SL - SLEEVES FOR DOWN TAKE PIPES
E.C.1 - ELECTRICAL CUTOUT(900X700)
E.C.2 - ELECTRICAL CUTOUT(600X1200)

LEGEND:
RC WALL / COLUMN
200mm THK BLOCK WORK
SLOPE
GRID LINE
FIRE COMPARTMENT
WATER CURTAIN

NOTES:
1. ALL DIMENSIONS ARE IN MILLIMETERS, LEVELS IN METERS AND ANGLES IN DEGREES UNLESS OTHERWISE NOTED.
2. THE DRAWING IS TO BE READ AND NOT TO BE SCALED, ONLY WRITTEN DIMENSIONS IN ALL CASES SHALL BE FOLLOWED.
3. THE DRAWING SHALL BE READ IN CONJUNCTION WITH ALL RELEVANT ARCHITECTURAL, STRUCTURAL AND SERVICE DRAWINGS.
4. ALL DIMENSIONS SHALL BE VERIFIED ON SITE PRIOR TO START OF WORK AND ANY DISCREPANCY SHALL BE BROUGHT TO THE NOTICE OF THE ARCHITECT.
5. TYPICAL 4100 LVL CORRESPONDENCE TO +310 MM
6. ALL VENTILATION CUTOUT IN RETAINING WALL TO BE CO-ORDINATED WITH STRUCTURE DRAWING.
7. FEA CUTOUT 300MM X 300MM.
8. REFER SEPARATE DRAWING FOR ALL MASONRY WALL / DRY WALL PARTITION CUTOUTS
10. FOR ALL F.H.C & SERVICES REFER DETAIL SERVICES DRAWING.
11. FLOORING DROP AT DOOR ENTRIES TO BE BLENDED IN SLOPE

S. NO	TAG NO.	ROOM NAME	X(M)	Y(M)	AREA
1	B3000	EVACUATION STAIRS - 4	5.35	7.70	41.20
2	B3001	CORE - 1	7.15	7.15	51.12
3	B3002	CORE - 4	7.70	7.95	61.22
4	B3003	CORE - 9	7.15	7.25	51.84
5	B3004	STARCASE-21	4.83	8.78	42.41
6	B3005	CORE - 10	4.50	7.75	34.88
7	B3006	CORE - 14	7.05	7.35	51.82
8	B3007	CORE - 13	7.15	7.15	51.12
9	B3008	LIFT LOBBY	4.80	8.35	40.08
10	B3009	LIFT LOBBY	4.80	8.35	40.08
11	B3010	LIFT LOBBY	7.20	3.87	27.86
12	B3011	EVACUATION CORRIDOR	7.40	7.87	58.24
13	B3012	EVACUATION CORRIDOR	7.10	4.10	29.11
14	B3013	LIFT LOBBY	7.20	3.87	27.86
15	B3100	EXHAUST FAN ZONE	7.83	7.20	56.38
16	B3101	SERVICE ROOM	7.35	7.80	57.33
17	B3102	DRIVER'S LOUNGE	7.20	23.80	171.36
18	B3103	STR ROOM	7.35	7.80	57.33
19	B3104	FAN SUPPLY ZONE	5.25	15.80	82.95
20	B3105	EXHAUST FAN ZONE	7.20	7.70	55.44
21	B3106	EXHAUST FAN ZONE	6.01	8.75	52.59
22	B3107	DRIVER'S ROOM	7.20	3.12	22.46
23	B3108	FAN SUPPLY ZONE	5.25	21.72	114.03
24	B3109	SERVICE ROOM	7.20	5.00	36.00
25	B3110	FAN SUPPLY ZONE	7.20	12.17	87.62
26	B3111	SERVICE ROOM	7.20	5.52	39.74
27	B3112	EXHAUST FAN ZONE	7.20	12.82	93.02
28	B3113	DRIVER'S TOILET	7.20	4.80	34.56
29	B3114	SEWAGE SUMP ROOM	7.50	3.52	26.40
30	B3115	SERVICE ROOM	3.18	12.20	38.80
31	B3116	SERVICES	7.20	32.17	231.62
32	B3117	SERVICES	7.20	23.80	171.36
33	B3118	SERVICES	7.20	11.95	86.04
34	B3119	SERVICES	7.20	12.85	92.52
35	B3120	SERVICES	7.50	20.02	150.15
36	B3200	STAIRCASE PRESSURISATION SHAFT	2.35	0.85	2.00
37	B3201	SMOKE EXHAUST SHAFT	2.35	6.10	14.34
38	B3202	SMOKE EXHAUST SHAFT	6.10	2.45	14.95
39	B3203	ICT SHAFT	1.90	1.09	2.07
40	B3204	FRESH AIR SHAFT	1.90	7.80	14.82
41	B3205	FRESH AIR SHAFT	1.90	7.80	14.82
42	B3206	STAIRCASE PRESSURISATION SHAFT	1.80	3.15	5.67
43	B3207	STAIRCASE PRESSURISATION SHAFT	2.20	4.80	34.56
44	B3208	ELECTRICAL SHAFT CEILING CUTOUT	0.30	1.80	0.54
45	B3209	TOILET SHAFT	1.80	1.30	2.34
46	B3210	STAIRCASE PRESSURISATION SHAFT	1.75	0.95	1.66
47	B3211	ICT SHAFT	1.75	1.75	3.06
48	B3212	FRESH AIR SHAFT	1.75	7.85	13.74
49	B3213	FRESH AIR SHAFT	1.75	7.85	13.74
50	B3214	FRESH AIR SHAFT	1.75	7.90	13.83
51	B3215	LIFT LOBBY PRESSURISATION SHAFT	1.60	2.05	3.28
52	B3216	STAIRCASE PRESSURISATION SHAFT	1.30	2.05	2.67
53	B3217	SMOKE EXHAUST SHAFT	1.75	7.30	13.07
54	B3218	STAIRCASE PRESSURISATION SHAFT	0.85	2.35	2.00
55	B3219	SMOKE EXHAUST SHAFT	6.10	2.35	14.34
56	B3220	LIFT LOBBY PRESSURISATION SHAFT	0.59	1.07	0.63
57	B3221	LIFT LOBBY PRESSURISATION SHAFT	0.56	1.07	0.60
58	B3222	STAIRCASE PRESSURISATION SHAFT	0.59	1.07	0.63
59	B3223	STAIRCASE PRESSURISATION SHAFT	0.56	1.07	0.60
60	B3224	LIFT LOBBY PRESSURISATION SHAFT	2.35	0.30	0.71
61	B3225	ELECTRICAL SHAFT CEILING CUTOUT	1.80	0.30	0.54
62	B3226	ELECTRICAL SHAFT CEILING CUTOUT	1.80	0.30	0.54
63	B3300	FIRE EQUIPMENT AREA	1.50	0.75	1.46
64	B3301	FIRE EQUIPMENT AREA	1.95	0.60	1.17
65	B3302	FIRE EQUIPMENT AREA	1.50	0.75	1.13
66	B3303	FIRE EQUIPMENT AREA	0.60	1.20	0.72
67	B3304	FIRE EQUIPMENT AREA	0.60	1.20	0.72
68	B3305	FIRE EQUIPMENT AREA	0.75	1.65	1.24
69	B3306	FIRE EQUIPMENT AREA	1.20	0.60	0.72
70	B3307	FIRE EQUIPMENT AREA	1.79	0.75	1.34
71	B3308	FIRE EQUIPMENT AREA	0.60	1.20	0.72
72	B3309	FIRE EQUIPMENT AREA	0.75	1.65	1.24
73	B3310	FIRE EQUIPMENT AREA	1.50	0.75	1.13
74	B3400	LIFT	2.35	2.65	6.23
75	B3401	LIFT	2.90	2.65	7.69
76	B3402	LIFT	2.65	2.35	6.23
77	B3403	LIFT	2.90	2.65	7.69
78	B3404	LIFT	2.65	2.35	6.23

SERVICE SHAFT LEGEND:-
- ELECTRICAL / LV
- HVAC FRESH AIR
- LIFT LOBBY PRESS
- PLU / FEA / RWP
- HVAC EXHAUST AIR
- STAIRCASE PRESS

Key Plan FIRE STATION, OD BUILDING, ESS-2, ESS-1, EXHIBITION HALL (03), EXHIBITION HALL (02), EXHIBITION HALL (01), PARKING (03), CONVENTION CENTRE (01), SERVICE BASEMENT RAMP, N

India International Convention & Exhibition Centre Limited
Room No. 452A, Ministry of Commerce & Industry, DIPP, Udyog Bhawan, New Delhi - 110011, India

Department of Industrial Policy and Promotion Ministry of Commerce & Industry Government of India

Knowledge Partner
Delhi Mumbai Industrial Corridor Development Corporation
Room No 341 B, 3rd Floor Hotel Ashok, Diplomatic Enclave, 50B Chankyapuri, New Delhi - 110021

Employer Engineer
Programme Management Consultant (PMC)
AECOM

Preliminary Engineering Architecture Consultants (PEAC)
idom
Av. Del Monasterio de El Escorial, 4, 28049 Madrid, Spain
CPKUKREJA
No.D-1, Attitwad Building, Green Park, New Delhi, Delhi 110016, India

L&T Construction
Buildings & Factories
Mount Poonamallee Road, Manapakkam, P.B.No.979, Chennai – 600 089

Design Consultant
Engineering Design and Research Center (EDRC)
L&T Construction - Buildings & Factories

Architectural Consultant
ARCOP
Arcop Associates Pvt. Ltd.
A-15, Pompose Enclave , G.E.-I
New Delhi, Delhi 110048, India

Structural Proof Consultant
Indian Institute of Technology (IIT) Madras
Sardar Patel Rd, Opposite to C.L.R.I, Adyar, Chennai, Tamil Nadu 600036

MEP Proof Consultant
egis
Egis India Consulting Engineers Pvt. Ltd.
Plot No. 66, Sector 32, Institutional Area, Opp: Zensita Solutions, Gurugram, Haryana 122001

ICT Proof Consultant
CKR
CKR Consulting Engineers Pvt. Ltd.
#47/1, 3rd Floor, Narayana Arcade, Subbaramachetty Road, Nettakappa Circle, Basavanagudi, Bengaluru - 560004

Certification

EPC Contractor
Design Consultant
Architectural Consultant
Proof Consultant
Structural | MEP | ICT

Reviewed GFC drawing prepared by Contractor and ensured that all preliminary aspects and parameters have been adhered to :-

PEAC
Signed on behalf of PEAC Date: 24-05-24

Issued by:
Employer / Employer's Engineer

REV	DESCRIPTION	DATE	DSGN	DRWN	CHKD	APPD
R0	ISSUED FOR GFC	20.05.24	AS	VA	KB	YK

Revisions

ARCHITECTURE			FPS		
STRUCTURAL			PHE		
ELECTRICAL			GEOTECH.		
ELV SYSTEM					
HVAC					
CHECKED BY	SIGN	DATE	CHECKED BY	SIGN	DATE

EPC Contractor
L&T Construction
Buildings & Factories

JOB No : O17203

Project Name
DESIGN AND CONSTRUCTION OF INDIA INTERNATIONAL CONVENTION & EXPO CENTRE
SECTOR 25, DWARKA, NEW DELHI, INDIA

Drawing Status GOOD FOR CONSTRUCTION

Drawing No: A | 01 | 0001 | Rev. No: R0

Title :
EXHIBITION HALL 1
FOYER BASEMENT 3 FLOOR PLAN
(-11.40M LVL)

EDRC DWG No : O17203-A-SP-01-WD-0001

Scale	Sheet Size
1:300	A0

This drawing is the property of L&T Construction, EDRC and shall not be passed on to any person or body not authorised by us & is not to be used for any purpose other than that for which it is supplied. It is not to be reproduced or otherwise made use either in full or in part by such person or body without our prior permission in writing.

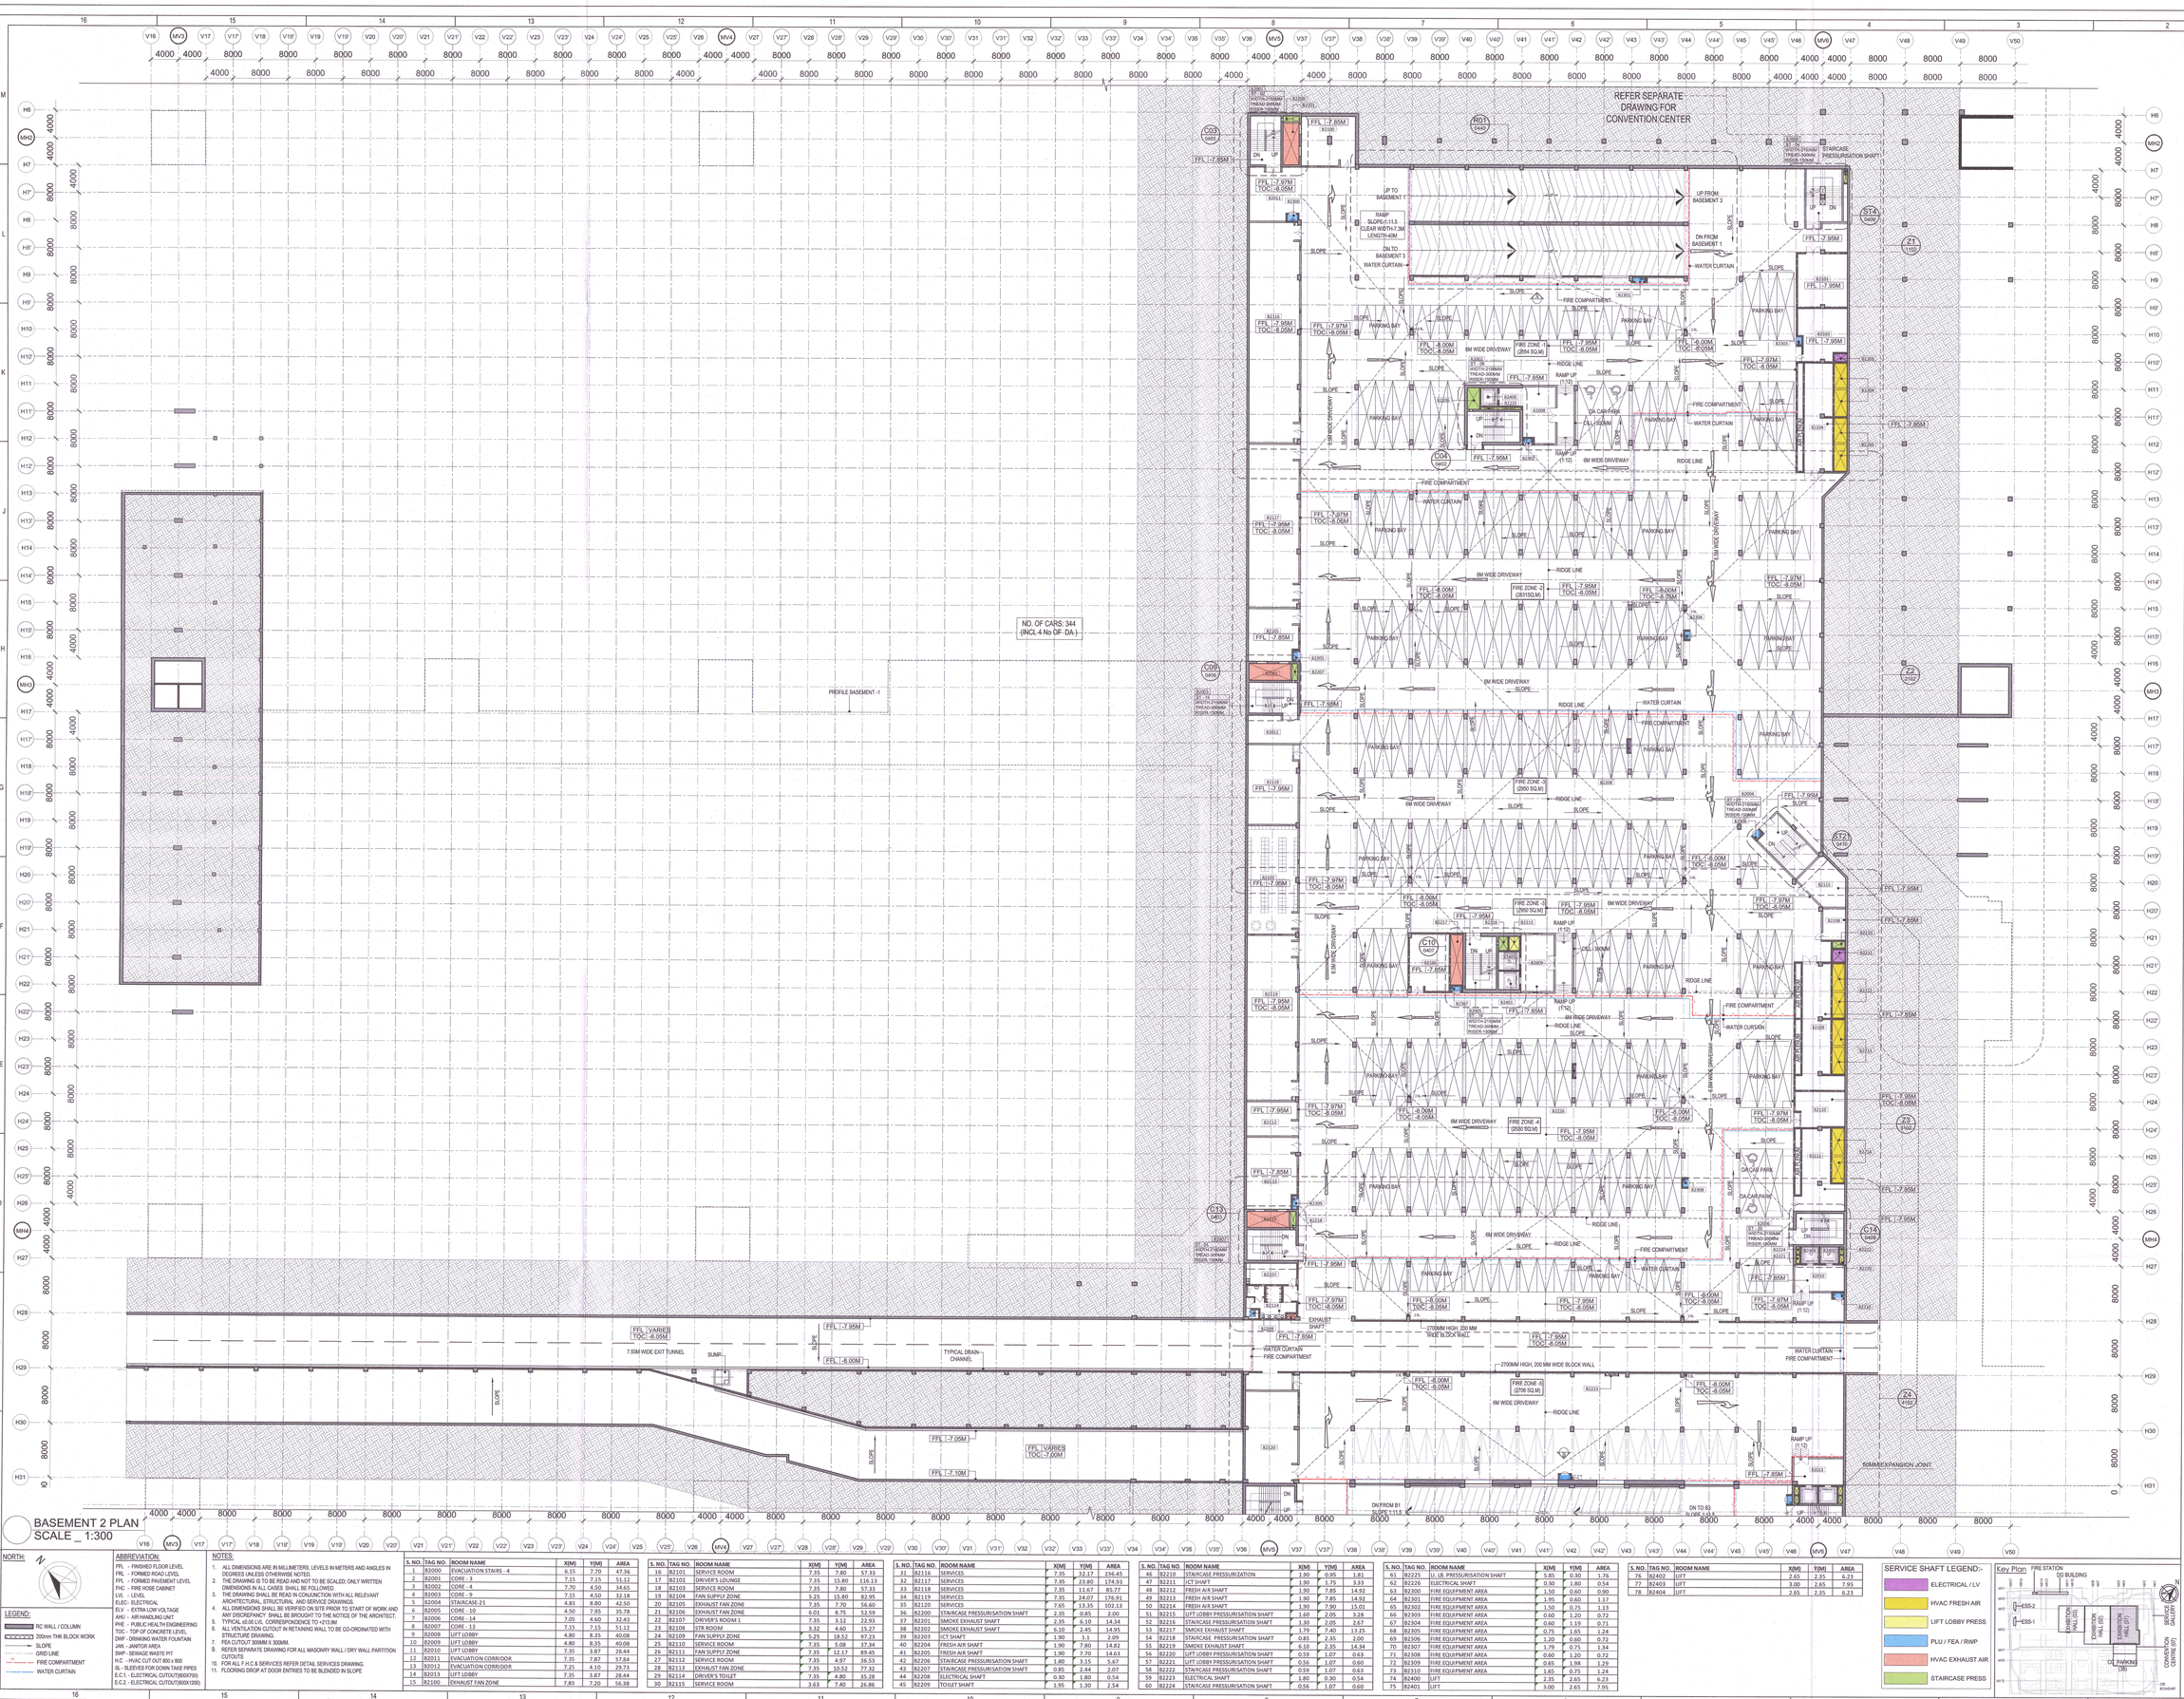

BASEMENT 2 PLAN
SCALE _ 1:300

NORTH:

LEGEND:

- RC WALL / COLUMN
- 200mm THK BLOCK WORK
- SLOPE
- GRID LINE
- FIRE COMPARTMENT
- WATER CURTAIN

ABBREVIATION:

- FFL - FINISHED FLOOR LEVEL
- FRL - FORMED ROAD LEVEL
- FPL - FORMED PAVEMENT LEVEL
- FHC - FIRE HOSE CABINET
- LVL - LEVEL
- ELEC- ELECTRICAL
- ELV - EXTRA LOW VOLTAGE
- AHU - AIR HANDLING UNIT
- PHE - PUBLIC HEALTH ENGINEERING
- TOC - TOP OF CONCRETE LEVEL
- DWP - DRINKING WATER FOUNTAIN
- JAN - JANITOR AREA
- SWP - SEWAGE WASTE PIT
- H.C - HVAC CUT OUT 800 x 800
- SL - SLEEVES FOR DOWN TAKE PIPES
- E.C.1 - ELECTRICAL CUTOUT(600X700)
- E.C.2 - ELECTRICAL CUTOUT(800X1200)

NOTES:

1. ALL DIMENSIONS ARE IN MILLIMETERS, LEVELS IN METERS AND ANGLES IN DEGREES UNLESS OTHERWISE NOTED.
2. THE DRAWING IS TO BE READ AND NOT TO BE SCALED; ONLY WRITTEN DIMENSIONS IN ALL CASES SHALL BE FOLLOWED.
3. THE DRAWING SHALL BE READ IN CONJUNCTION WITH ALL RELEVANT ARCHITECTURAL, STRUCTURAL AND SERVICE DRAWINGS.
4. ALL DIMENSIONS SHALL BE VERIFIED ON SITE PRIOR TO START OF WORK AND ANY DISCREPANCY SHALL BE BROUGHT TO THE NOTICE OF THE ARCHITECT.
5. TYPICAL ±0.00 LVL. CORRESPONDENCE TO +213.9M
6. ALL VENTILATION CUTOUT IN RETAINING WALL TO BE CO-ORDINATED WITH STRUCTURE DRAWING.
7. FEA CUTOUT 300MM X 300MM.
8. REFER SEPARATE DRAWING FOR ALL MASONRY WALL / DRY WALL PARTITION CUTOUTS.
10. FOR ALL F.H.C & SERVICES REFER DETAIL SERVICES DRAWING.
11. FLOORING DROP AT DOOR ENTRIES TO BE BLENDED IN SLOPE

S. NO.	TAG NO.	ROOM NAME	X(M)	Y(M)	AREA
1	B2000	EVACUATION STAIRS - 4	6.15	7.70	47.36
2	B2001	CORE - 3	7.15	7.15	51.12
3	B2002	CORE - 4	7.70	4.50	34.65
4	B2003	CORE - 9	7.15	4.50	32.18
5	B2004	STAIRCASE-21	4.83	8.80	42.50
6	B2005	CORE - 10	4.50	7.95	35.78
7	B2006	CORE - 14	7.05	4.60	32.43
8	B2007	CORE - 13	7.15	7.15	51.12
9	B2008	LIFT LOBBY	4.80	8.35	40.08
10	B2009	LIFT LOBBY	4.80	8.35	40.08
11	B2010	LIFT LOBBY	7.35	3.87	28.44
12	B2011	EVACUATION CORRIDOR	7.35	7.87	57.84
13	B2012	EVACUATION CORRIDOR	7.25	4.10	29.73
14	B2013	LIFT LOBBY	7.35	3.87	28.44
15	B2100	EXHAUST FAN ZONE	7.83	7.20	56.38
16	B2101	SERVICE ROOM	7.35	7.80	57.33
17	B2102	DRIVER'S LOUNGE	7.35	15.80	116.13
18	B2103	SERVICE ROOM	7.35	7.80	57.33
19	B2104	FAN SUPPLY ZONE	5.25	15.80	82.95
20	B2105	EXHAUST FAN ZONE	7.35	7.70	56.60
21	B2106	EXHAUST FAN ZONE	6.01	8.75	52.59
22	B2107	DRIVER'S ROOM 1	7.35	3.12	22.93
23	B2108	STR ROOM	3.32	4.60	15.27
24	B2109	FAN SUPPLY ZONE	5.25	18.52	97.23
25	B2110	SERVICE ROOM	7.35	5.08	37.34
26	B2111	FAN SUPPLY ZONE	7.35	12.17	89.45
27	B2112	SERVICE ROOM	7.35	4.97	36.53
28	B2113	EXHAUST FAN ZONE	7.35	10.52	77.32
29	B2114	DRIVER'S TOILET	7.35	4.80	35.28
30	B2115	SERVICE ROOM	3.63	7.40	26.86
31	B2116	SERVICES	7.35	32.17	236.45
32	B2117	SERVICES	7.35	23.80	174.93
33	B2118	SERVICES	7.35	11.67	85.77
34	B2119	SERVICES	7.35	24.07	176.93
35	B2120	SERVICES	7.65	13.35	102.13
36	B2200	STAIRCASE PRESSURISATION SHAFT	2.35	0.85	2.00
37	B2201	SMOKE EXHAUST SHAFT	2.35	6.10	14.34
38	B2202	SMOKE EXHAUST SHAFT	6.10	2.45	14.95
39	B2203	ICT SHAFT	1.90	1.1	2.09
40	B2204	FRESH AIR SHAFT	1.90	7.80	14.82
41	B2205	FRESH AIR SHAFT	1.90	7.70	14.63
42	B2206	STAIRCASE PRESSURISATION SHAFT	1.80	3.15	5.67
43	B2207	STAIRCASE PRESSURISATION SHAFT	0.85	2.44	2.07
44	B2208	ELECTRICAL SHAFT	0.30	1.80	0.54
45	B2209	TOILET SHAFT	1.95	1.30	2.54
46	B2210	STAIRCASE PRESSURISATION	1.50	0.85	1.83
47	B2211	ICT SHAFT	1.90	1.75	3.33
48	B2212	FRESH AIR SHAFT	1.90	7.85	14.92
49	B2213	FRESH AIR SHAFT	1.90	7.85	14.92
50	B2214	FRESH AIR SHAFT	1.90	7.90	15.01
51	B2215	LIFT LOBBY PRESSURISATION SHAFT	1.60	2.05	3.28
52	B2216	STAIRCASE PRESSURISATION SHAFT	1.30	2.05	2.67
53	B2217	SMOKE EXHAUST SHAFT	1.79	7.40	13.25
54	B2218	STAIRCASE PRESSURISATION SHAFT	0.85	2.35	2.00
55	B2219	SMOKE EXHAUST SHAFT	6.10	2.35	14.34
56	B2220	LIFT LOBBY PRESSURISATION SHAFT	0.59	1.07	0.63
57	B2221	LIFT LOBBY PRESSURISATION SHAFT	0.56	1.07	0.60
58	B2222	STAIRCASE PRESSURISATION SHAFT	0.59	1.07	0.63
59	B2223	ELECTRICAL SHAFT	1.89	0.30	0.54
60	B2224	STAIRCASE PRESSURISATION SHAFT	0.56	1.07	0.60
61	B2225	UL LB. PRESSURISATION SHAFT	1.50	0.85	1.83
62	B2226	ELECTRICAL SHAFT	0.30	1.80	0.54
63	B2300	FIRE EQUIPMENT AREA	1.50	0.60	0.90
64	B2301	FIRE EQUIPMENT AREA	1.95	0.60	1.17
65	B2302	FIRE EQUIPMENT AREA	1.50	0.75	1.13
66	B2303	FIRE EQUIPMENT AREA	0.60	1.20	0.72
67	B2304	FIRE EQUIPMENT AREA	0.60	1.19	0.71
68	B2305	FIRE EQUIPMENT AREA	0.75	1.65	1.24
69	B2306	FIRE EQUIPMENT AREA	1.20	0.60	0.72
70	B2307	FIRE EQUIPMENT AREA	1.79	0.75	1.34
71	B2308	FIRE EQUIPMENT AREA	0.60	1.20	0.72
72	B2309	FIRE EQUIPMENT AREA	0.65	1.98	1.29
73	B2310	FIRE EQUIPMENT AREA	1.65	1.75	2.89
74	B2400	LIFT	2.35	2.65	6.23
75	B2401	LIFT	3.00	2.65	7.95
76	B2402	LIFT	2.65	2.35	6.23
77	B2403	LIFT	3.00	2.65	7.95
78	B2404	LIFT	2.65	2.35	6.23

SERVICE SHAFT LEGEND:-

- ELECTRICAL / LV
- HVAC FRESH AIR
- LIFT LOBBY PRESS
- PLU / FEA / RWP
- HVAC EXHAUST AIR
- STAIRCASE PRESS

Key Plan

India International Convention & Exhibition Centre Limited
Room No. 402A, Ministry of Commerce & Industry, DIPP, Udyog Bhawan, New Delhi - 110011, India

Department of Industrial Policy and Promotion Ministry of Commerce & Industry Government of India

Knowledge Partner

Delhi Mumbai Industrial Corridor Development Corporation
Room No 341 & 3rd Floor Hotel Ashok, Diplomatic Enclave, 50B Chanakyapuri, New Delhi - 110021

Employer Engineer
Programme Management Consultant (PMC)

AECOM

Preliminary Engineering Architecture Consultants (PEAC)

idom
Av. Del Manzanito de El Escorial, 4, 28049 Madrid, Spain

CPKUKREJA ARCHITECTS
No.D-1, Ashirwad Building, Green Park, New Delhi, Delhi 110016, India

L&T Construction
Buildings & Factories
Mount Poonamallee Road, Manapakkam, P.B.No.979, Chennai – 600 089

Design Consultant
Engineering Design and Research Center (EDRC)
L&T Construction - Buildings & Factories

Architectural Consultant
ARCOP
Arcop Associates Pvt. Ltd.
A-10, Pampos Enclave , G.K.I
New Delhi, Delhi 110048, India

Structural Proof Consultant
Indian Institute of Technology (IIT) Madras
Sardar Patel Rd, Opposite to C, L.K.I, Adyar, Chennai, Tamil Nadu 600036

MEP Proof Consultant
egis
Egis India Consulting Engineers Pvt. Ltd.
Plot No. 46, Sector 32, Institutional Area, Opp: Zenafe Solutions, Gurugram, Haryana 122001

ICT Proof Consultant
CKR
CKR Consulting Engineers Pvt. Ltd.
#471, 3rd Floor, Narayana Arcade, Subbaramachetty Road, Nettakappa Circle, Basavanagudi, Bangaluru - 560004

Certification

EPC Contractor	
Design Consultant	
Architectural Consultant	
Proof Consultant	
Structural	MEP / ICT
PEAC	Reviewed GFC drawing prepared by Contractor and ensured that all preliminary aspects and parameters have been adhered to !

Issued by:
Employer / Employer's Engineer PEAC Date: 24.05.19

RD	ISSUED FOR GFC	22.05.19	NI	VA	AB	VL
REV	DESCRIPTION	DATE	DSGN	DRWN	CHKD	APPD

Revisions

ARCHITECTURE			FPS		
STRUCTURAL			PHE		
ELECTRICAL			GEOTECH.		
ELV SYSTEM					
HVAC					
CHECKED BY	SRN	DATE	CHECKED BY	SIGN	DATE

EPC Contractor
L&T Construction
Buildings & Factories

JOB No : O17203

Project Name
DESIGN AND CONSTRUCTION OF INDIA INTERNATIONAL CONVENTION & EXPO CENTRE
SECTOR 25, DWARKA, NEW DELHI, INDIA

Drawing Status
GOOD FOR CONSTRUCTION

Drawing No

A	01	0002	R0

Rev. No

Title :
EXHIBITION HALL 1
FOYER BASEMENT 2 FLOOR PLAN (-7.95M LVL)

EDRC Drawing No :
O17203-A-SP-01-WD-0002

Scale 1:300 | Sheet Size A0

This drawing is the property of L&T Construction. Still it should not be passed on to any person or body without our prior permission in writing.

REFER SEPARATE DRAWING FOR CONVENTION CENTER

ON HOLD

REFER SEPARATE DRAWING FOR TOILET

REFER SEPARATE DRAWING

NO. OF CARS: 304 (INCL.4 No.OF. DA.)

BASEMENT 1 PLAN
SCALE _ 1:300

NORTH:

LEGEND:
- RC WALL / COLUMN
- 300mm THK BLOCK WORK
- SLOPE
- GRID LINE
- FIRE COMPARTMENT
- WATER CURTAIN

ABBREVIATION:
- FFL - FINISHED FLOOR LEVEL
- FRL - FORMED ROAD LEVEL
- FPL - FORMED PAVEMENT LEVEL
- FHC - FIRE HOSE CABINET
- LVL - LEVEL
- ELEC.- ELECTRICAL
- ELV - EXTRA LOW VOLTAGE
- AHU - AIR HANDLING UNIT
- PHE - PUBLIC HEALTH ENGINEERING
- TOC - TOP OF CONCRETE LEVEL
- DWP - DRINKING WATER FOUNTAIN
- JAN. - JANITOR'S AREA
- SWP - SEWAGE WASTE PIT
- H.C - HVAC CUT OUT 800 x 800
- SL - SLEEVES FOR DOWN TAKE PIPES
- E.C.1 - ELECTRICAL CUTOUT(600X700)
- E.C.2 - ELECTRICAL CUTOUT(1900X1200)

NOTES:
1. ALL DIMENSIONS ARE IN MILLIMETERS, LEVELS IN METERS AND ANGLES IN DEGREES UNLESS OTHERWISE NOTED.
2. THE DRAWING IS TO BE READ AND NOT TO BE SCALED; ONLY WRITTEN DIMENSIONS IN ALL CASES SHALL BE FOLLOWED.
3. THE DRAWING SHALL BE READ IN CONJUNCTION WITH ALL RELEVANT ARCHITECTURAL, STRUCTURAL, AND SERVICE DRAWINGS.
4. ALL DIMENSIONS SHALL BE VERIFIED ON SITE PRIOR TO START OF WORK AND ANY DISCREPANCY SHALL BE BROUGHT TO THE NOTICE OF THE ARCHITECT.
5. TYPICAL ±0.00 LVL. CORRESPONDENCE TO +213.88M
6. ALL VENTILATION CUTOUT IN RETAINING WALL TO BE CO-ORDINATED WITH STRUCTURE DRAWING.
7. FEA CUTOUT 300MM X 300MM.
8. REFER SEPARATE DRAWING FOR ALL MASONRY WALL / DRY WALL PARTITION CUTOUTS
9. FOR ALL F.A.C & SERVICES REFER DETAIL SERVICES DRAWING.
11. FLOORING DROP AT DOOR ENTRIES TO BE BLENDED IN SLOPE

S. NO.	TAG NO.	ROOM NAME	X(M)	Y(M)	AREA
1	B1000	STAIRCASE-4	4.99	7.57	37.77
2	B1001	CORE-3	4.50	7.15	32.18
3	B1002	STAIRCASE-4	7.70	4.50	34.65
4	B1003	CORE-9	7.15	4.50	32.18
5	B1004	STAIRCASE-21	4.83	8.79	42.45
6	B1005	CORE-10	4.50	7.75	34.88
7	B1006	CORE-14	7.05	4.60	32.43
8	B1007	CORE-13	7.15	4.50	32.18
9	B1008	CORE-8	7.25	4.50	32.63
10	B1009	CORE-7	7.25	5.87	42.56
11	B1010	CORE-6	7.25	4.50	32.63
12	B1011	STAIRCASE-8	4.00	11.40	45.60
13	B1012	STAIRCASE-15	4.00	11.40	45.60
14	B1013	STAIRCASE-23	12.15	3.92	47.63
15	B1014	LIFT LOBBY	4.80	8.55	40.08
16	B1015	LIFT LOBBY	4.80	8.35	40.08
17	B1016	LIFT LOBBY	7.45	3.87	28.83
18	B1017	CORE-5 CORRIDOR	6.95	3.35	22.83
19	B1018	EVACUATION CORRIDOR	151.70	4.50	682.65
20	B1019	SERVICE GALLERY	138.72	2.40	332.93
21	B1020	EVACUATION CORRIDOR	7.25	4.00	29.00
22	B1021	LIFT LOBBY	7.35	3.87	28.44
23	B1100	EX FAN RM.	7.83	7.60	57.94
24	B1101	FAN ROOM	7.35	7.80	57.33
25	B1102	DRIVER'S LOUNGE	7.35	15.80	116.13
26	B1103	STR RM	5.25	4.60	24.15
27	B1104	FAN SUPPLY ZONE	5.25	15.80	82.95
28	B1105	EXHAUST FAN ZONE	7.20	7.70	55.44
29	B1106	EXHAUST FAN ZONE	6.01	8.35	50.18
30	B1107	SERVICE SHAFT	4.95	9.62	47.62
31	B1108	FAN SUPPLY ZONE	5.25	16.20	85.05
32	B1109	HRW ROOM	7.35	7.57	55.64
33	B1110	FAN SUPPLY ZONE	5.25	12	63.00
34	B1111	EVACUATION CORRIDOR	7.35	3.82	28.08
35	B1112	EXHAUST FAN ZONE	7.55	7.97	60.17
36	B1113	DRIVER'S TOILET	7.20	4.80	34.56
37	B1114	DRIVER'S ROOM	8.57	4.32	36.17
38	B1115	AHU ROOM	8.10	8.34	67.55
39	B1116	AHU ROOM	4.95	8.34	41.28
40	B1117	UPS ROOM 2	6.35	8.34	52.96
41	B1118	BATTERY ROOM 2	5.00	8.34	41.70
42	B1119	ELECTRICAL ROOM	6.90	8.34	57.55
43	B1120	GUARD ROOM	2.77	1.70	4.71
44	B1121	PUMP ROOM	15.12	12.35	184.14
45	B1122	AHU	3.88	7.40	28.71
46	B1123	UPS ROOM	8.00	7.40	59.20
47	B1124	HVAC PUMP ROOM	11.90	23.87	284.05
48	B1125	HT PANEL ROOM	7.75	6.50	50.38
49	B1126	LT PANEL ROOM	6.02	3.40	20.47
50	B1126	LT PANEL ROOM	5.88	23.40	137.59
51	B1127	AHU ROOM	10.60	9.60	101.76
52	B1128	AHU ROOM	10.60	9.60	101.76
53	B1129	ELECTRICAL ROOM	8.10	9.60	77.76
54	B1130	AHU ROOM	10.60	8.35	88.51
55	B1131	ELECTRICAL ROOM	8.10	9.60	77.76
56	B1132	AHU ROOM	10.60	9.60	101.76
57	B1133	LT PANEL ROOM	26.10	8.10	211.41
58	B1134	TRANSFORMER ROOM	14.08	8.10	114.05
59	B1135	HT PANEL ROOM	14.65	8.10	118.67
60	B1136	TRANSFORMER ROOM	5.82	13.78	80.20
61	B1137	STORAGE/FAN ROOM	5.82	10.96	63.79
62	B1138	PNEUMATIC SYSTEM SCREEN TANK	21.80	7.40	161.32
63	B1139	SERVICES	7.35	32.75	240.71
64	B1140	SERVICES	7.35	23.27	170.82
65	B1141	SERVICES	7.35	7.80	57.33
66	B1142	SERVICES	7.35	15.25	112.09
67	B1143	LCT ROOM	3.00	3.52	10.56
68	B1144	LCT ROOM	3.00	3.52	10.56
69	B1145	STR ROOM	3.00	3.52	10.56
70	B1146	STR ROOM	7.35	4.05	29.72
71	B1147	COMPRESSOR ROOM	7.35	12.06	88.64
72	B1200	STAIRCASE PRESSURISATION SHAFT	2.35	0.85	2.00
73	B1201	SMOKE EXHAUST SHAFT	2.35	6.10	14.34
74	B1202	HRW CUTOUT	1.90	2.00	3.80
75	B1203	ELECTRICAL SHAFT	1.90	1.09	2.07
76	B1204	FRESH AIR SHAFT	1.90	7.70	14.63
77	B1205	FRESH AIR SHAFT	1.90	7.70	14.63
78	B1206	ELECTRICAL SHAFT	4.05	4.00	16.04
79	B1207	STAIRCASE PRESSURISATION	0.85	2.45	2.08
80	B1208	ELECTRICAL SHAFT	0.65	1.80	1.17
81	B1209	TOILET SHAFT	2.05	1.30	2.67
82	B1210	ST. PRESSURISATION SHAFT	1.90	1.00	1.90
83	B1212	FRESH AIR SHAFT	1.90	8.00	15.20
84	B1213	FRESH AIR SHAFT	1.90	8.00	15.20
85	B1214	FRESH AIR SHAFT	1.90	8.00	15.20
86	B1215	LIFT LOBBY PRESSURISATION SHAFT	1.60	2.05	3.28
87	B1216	STAIRCASE PRESSURISATION SHAFT	1.30	2.05	2.67
88	B1217	SMOKE EXHAUST SHAFT	1.79	7.40	13.25
89	B1218	ST. PRESSURISATION SHAFT	0.85	2.35	2.00
90	B1219	SMOKE EXHAUST SHAFT	6.10	2.35	14.34
91	B1220	LIFT LOBBY PRESSURISATION SHAFT	0.68	1.07	0.73
92	B1221	LT.I.B.PRESSURISATION SHAFT	0.68	1.07	0.73
93	B1222	STAIRCASE PRESSURISATION SHAFT	0.68	1.07	0.73
94	B1223	ST. PRESSURISATION SHAFT	0.68	1.07	0.73
95	B1224	FBI OPENING	0.60	1.62	0.97
96	B1225	LT. I.B. PRESSURISATION SHAFT	2.35	0.30	0.71
97	B1226	ELECTRICAL SHAFT	0.40	1.80	0.72
98	B1227	BATTERY ROOM 2	1.80	0.30	0.54
99	B1228	SMOKE EXHAUST	6.10	2.45	14.95
100	B1229	ELECTRICAL SHAFT	2.80	0.6	1.68
101	B1230	1800 MM DEEP PIT ABOVE	2.65	2.55	6.76
102	B1231	1800 MM DEEP PIT ABOVE	2.65	2.35	6.23
103	B1232	ST. PRESSURISATION SHAFT	4.85	1.17	5.67
104	B1233	ST. PRESSURISATION SHAFT	4.85	1.17	5.67
105	B1234	ST. PRESSURISATION SHAFT	4.85	1.17	5.67
106	B1235	PLUMBING SHAFT	7.58	0.90	6.82
107	B1236	PLUMBING SHAFT	11.85	0.87	10.31
108	B1237	ELECTRICAL SHAFT	0.30	1.80	0.54
109	B1238	MEP SHAFT	3.35	3.50	11.73
110	B1239	PLUMBING SHAFT	11.65	0.87	10.14
111	B1240	PLUMBING SHAFT	9.25	0.90	8.33
112	B1241	HVAC CUT OUT	0.80	0.80	0.64
113	B1242	PLUMBING SHAFT	5.03	0.90	4.53
114	B1243	PLUMBING SHAFT	0.7	1.15	0.81
115	B1244	PLUMBING SHAFT	0.70	8.15	5.71
116	B1245	PLUMBING SHAFT	5.05	0.90	4.55
117	B1247	PLUMBING CUTOUT	1.00	1.15	1.15
118	B1248	PLUMBING SHAFT	0.70	8.15	5.71
119	B1249	COVER RETURN AIR	2.50	3.85	9.45
120	B1254	PLUMBING SHAFT	5.15	0.90	4.64
121	B1255	PLUMBING SHAFT	8.04	0.90	7.24
122	B1256	PLUMBING SHAFT	4.85	1.35	6.55
123	B1257	ELECTRICAL SHAFT	1.90	0.85	1.62
124	B1258	HRW CUT OUT	1.90	2.00	3.80
125	B1260	STAIRCASE PRESSURISATION	1.80	3.15	5.67
126	B1261	COVER RETURN AIR	2.50	4.50	11.25
127	B1262	FBI OPENING	1.75	0.60	1.05
128	B1263	ELECTRICAL SHAFT	0.30	1.80	0.54
129	B1264	ELECTRICAL CUTOUT	0.30	0.15	0.05
130	B1266	CEILING CUTOUT	4.80	1.05	5.04
131	B1267	CEILING CUTOUT	5.00	1.00	5.00
132	B1268	ICT SHAFT	1.57	1.17	1.84
133	B1269	ICT SHAFT	1.57	1.17	1.84
134	B1270	ICT SHAFT	1.50	1.17	1.76
135	B1271	FRESH AIR CEILING CUTOUT	5.00	0.60	3.00
136	B1272	PLUMBING SHAFT	0.60	0.85	0.81
137	B1300	FIRE EQUIPMENT AREA - TYPE-1	1.5	0.97	1.46
138	B1301	FIRE EQUIPMENT AREA - TYPE-4	1.95	0.60	1.17
139	B1302	FIRE EQUIPMENT AREA - TYPE-2	1.50	0.75	1.13
140	B1303	FIRE EQUIPMENT AREA - TYPE-1	0.60	1.20	0.72
141	B1304	FIRE EQUIPMENT AREA - TYPE-1	0.60	1.20	0.72
142	B1305	FIRE EQUIPMENT AREA - TYPE-5	0.75	1.50	1.13
143	B1306	FIRE EQUIPMENT AREA - TYPE-1	1.20	0.59	0.71
144	B1307	FIRE EQUIPMENT AREA - TYPE-3	1.79	0.75	1.34
145	B1308	FIRE EQUIPMENT AREA - TYPE-1A	0.60	1.20	0.72
146	B1309	FIRE EQUIPMENT AREA - TYPE-5	1.50	1.98	2.97
147	B1310	FIRE EQUIPMENT AREA - TYPE-5	1.50	0.75	1.13
148	B1311	FIRE EQUIPMENT AREA - TYPE-1A	0.75	2.20	1.65
149	B1312	FIRE EQUIPMENT AREA - TYPE-2	0.75	1.50	1.12
150	B1313	FIRE EQUIPMENT AREA - TYPE-1A	0.60	1.20	0.72
151	B1400	LIFT	2.35	2.65	6.23
152	B1401	LIFT	3.00	2.65	7.95
153	B1402	LIFT	2.65	2.35	6.23
154	B1403	LIFT	2.65	2.35	6.23
155	B1404	LIFT	3.00	2.65	7.95

SERVICE SHAFT LEGEND:-
- ELECTRICAL / LV
- HVAC FRESH AIR
- LIFT LOBBY PRESS
- PLU / FEA / RWP
- HVAC EXHAUST AIR
- STAIRCASE PRESS

Key Plan

India International Convention & Exhibition Centre Limited
Room No. 402A, Ministry of Commerce & Industry, DIPP, Udyog Bhawan, New Delhi - 110011, India

Department of Industrial Policy and Promotion Ministry of Commerce & Industry Government of India

Knowledge Partner
Delhi Mumbai Industrial Corridor Development Corporation
Room No 541 B, 3rd Floor Hotel Ashok, Diplomatic Enclave, 50B Chankyapuri, New Delhi - 110021

Employer Engineer
Programme Management Consultant (PMC)
AECOM

Preliminary Engineering Architecture Consultants (PEAC)
idom — Av. Del Monasterio de El Escorial, 4, 28049 Madrid, Spain
C P KUKREJA — No.D-1, Ashirwad Building, Green Park, New Delhi, Delhi 110016, India

L&T Construction — Buildings & Factories
Mount Poonamallee Road, Manapakkam, P.B.No.979, Chennai – 600 089

Design Consultant
Engineering Design and Research Center (EDRC)
L&T Construction - Buildings & Factories

Architectural Consultant
ARCOP — Arcop Associates Pvt. Ltd., A-15, Pamposh Enclave, G.K.-I, New Delhi, Delhi 110048, India

Structural Proof Consultant
Indian Institute of Technology (IIT) Madras, Sardar Patel Rd, Opposite to C. L.E.I. Adyar, Chennai, Tamil Nadu 600036

MEP Proof Consultant
egis — Egis India Consulting Engineers Pvt. Ltd., Plot No. 66, Sector 32, Institutional Area, Opp: Zenotis Solutions, Gurugram, Haryana 122001

ICT Proof Consultant
CKR — CKR Consulting Engineers Pvt. Ltd., #47/1, 3rd Floor, Narayana Arcade, Subbaramachetty Road, Nellalappa Circle, Basavanagudi, Bengaluru - 560004

Certification

EPC Contractor — Verified
Design Consultant — Verified
Architectural Consultant — Verified
Proof Consultant
Structural — Verified
MEP — Verified
ICT — Verified
PEAC — Reviewed GFC drawing prepared by Contractor and ensured that all preliminary aspects and parameters have been adopted to I.
Issued by: Project on behalf of PEAC — Date: 04-05-24
Employer / Employer's Engineer

R0	ISSUED FOR GFC	30.05.19	VA	AB	VK
REV	DESCRIPTION	DATE	DSGN	DRWN	CHKD	APPD

Revisions

ARCHITECTURE		FPS		
STRUCTURAL		PHE		
ELECTRICAL		GEOTECH		
ELV SYSTEM				
HVAC				
CHECKED BY	SGN	DATE	CHECKED BY	SGN	DATE

EPC Contractor
L&T Construction — Buildings & Factories

JOB No : 017203

Project Name
DESIGN AND CONSTRUCTION OF INDIA INTERNATIONAL CONVENTION & EXPO CENTRE
SECTOR 25, DWARKA, NEW DELHI, INDIA

Drawing Status: GOOD FOR CONSTRUCTION
GOOD FOR CONSTRUCTION

Drawing No			Rev. No
A	01	0003	R0

Title :
EXHIBITION HALL 1
FOYER BASEMENT 1 FLOOR PLAN
(-4.5M LVL)

EDRC DWG No :	Scale	Sheet Size
O17203-A-SP-01-WD-0003	1:300	A0

This drawing is the property of L&T Construction. E&R EDRC and it should not be passed on to any person or body not authorised by us to receive it nor be copied or otherwise made use either in full or in part by such person or body without our prior permission in writing.

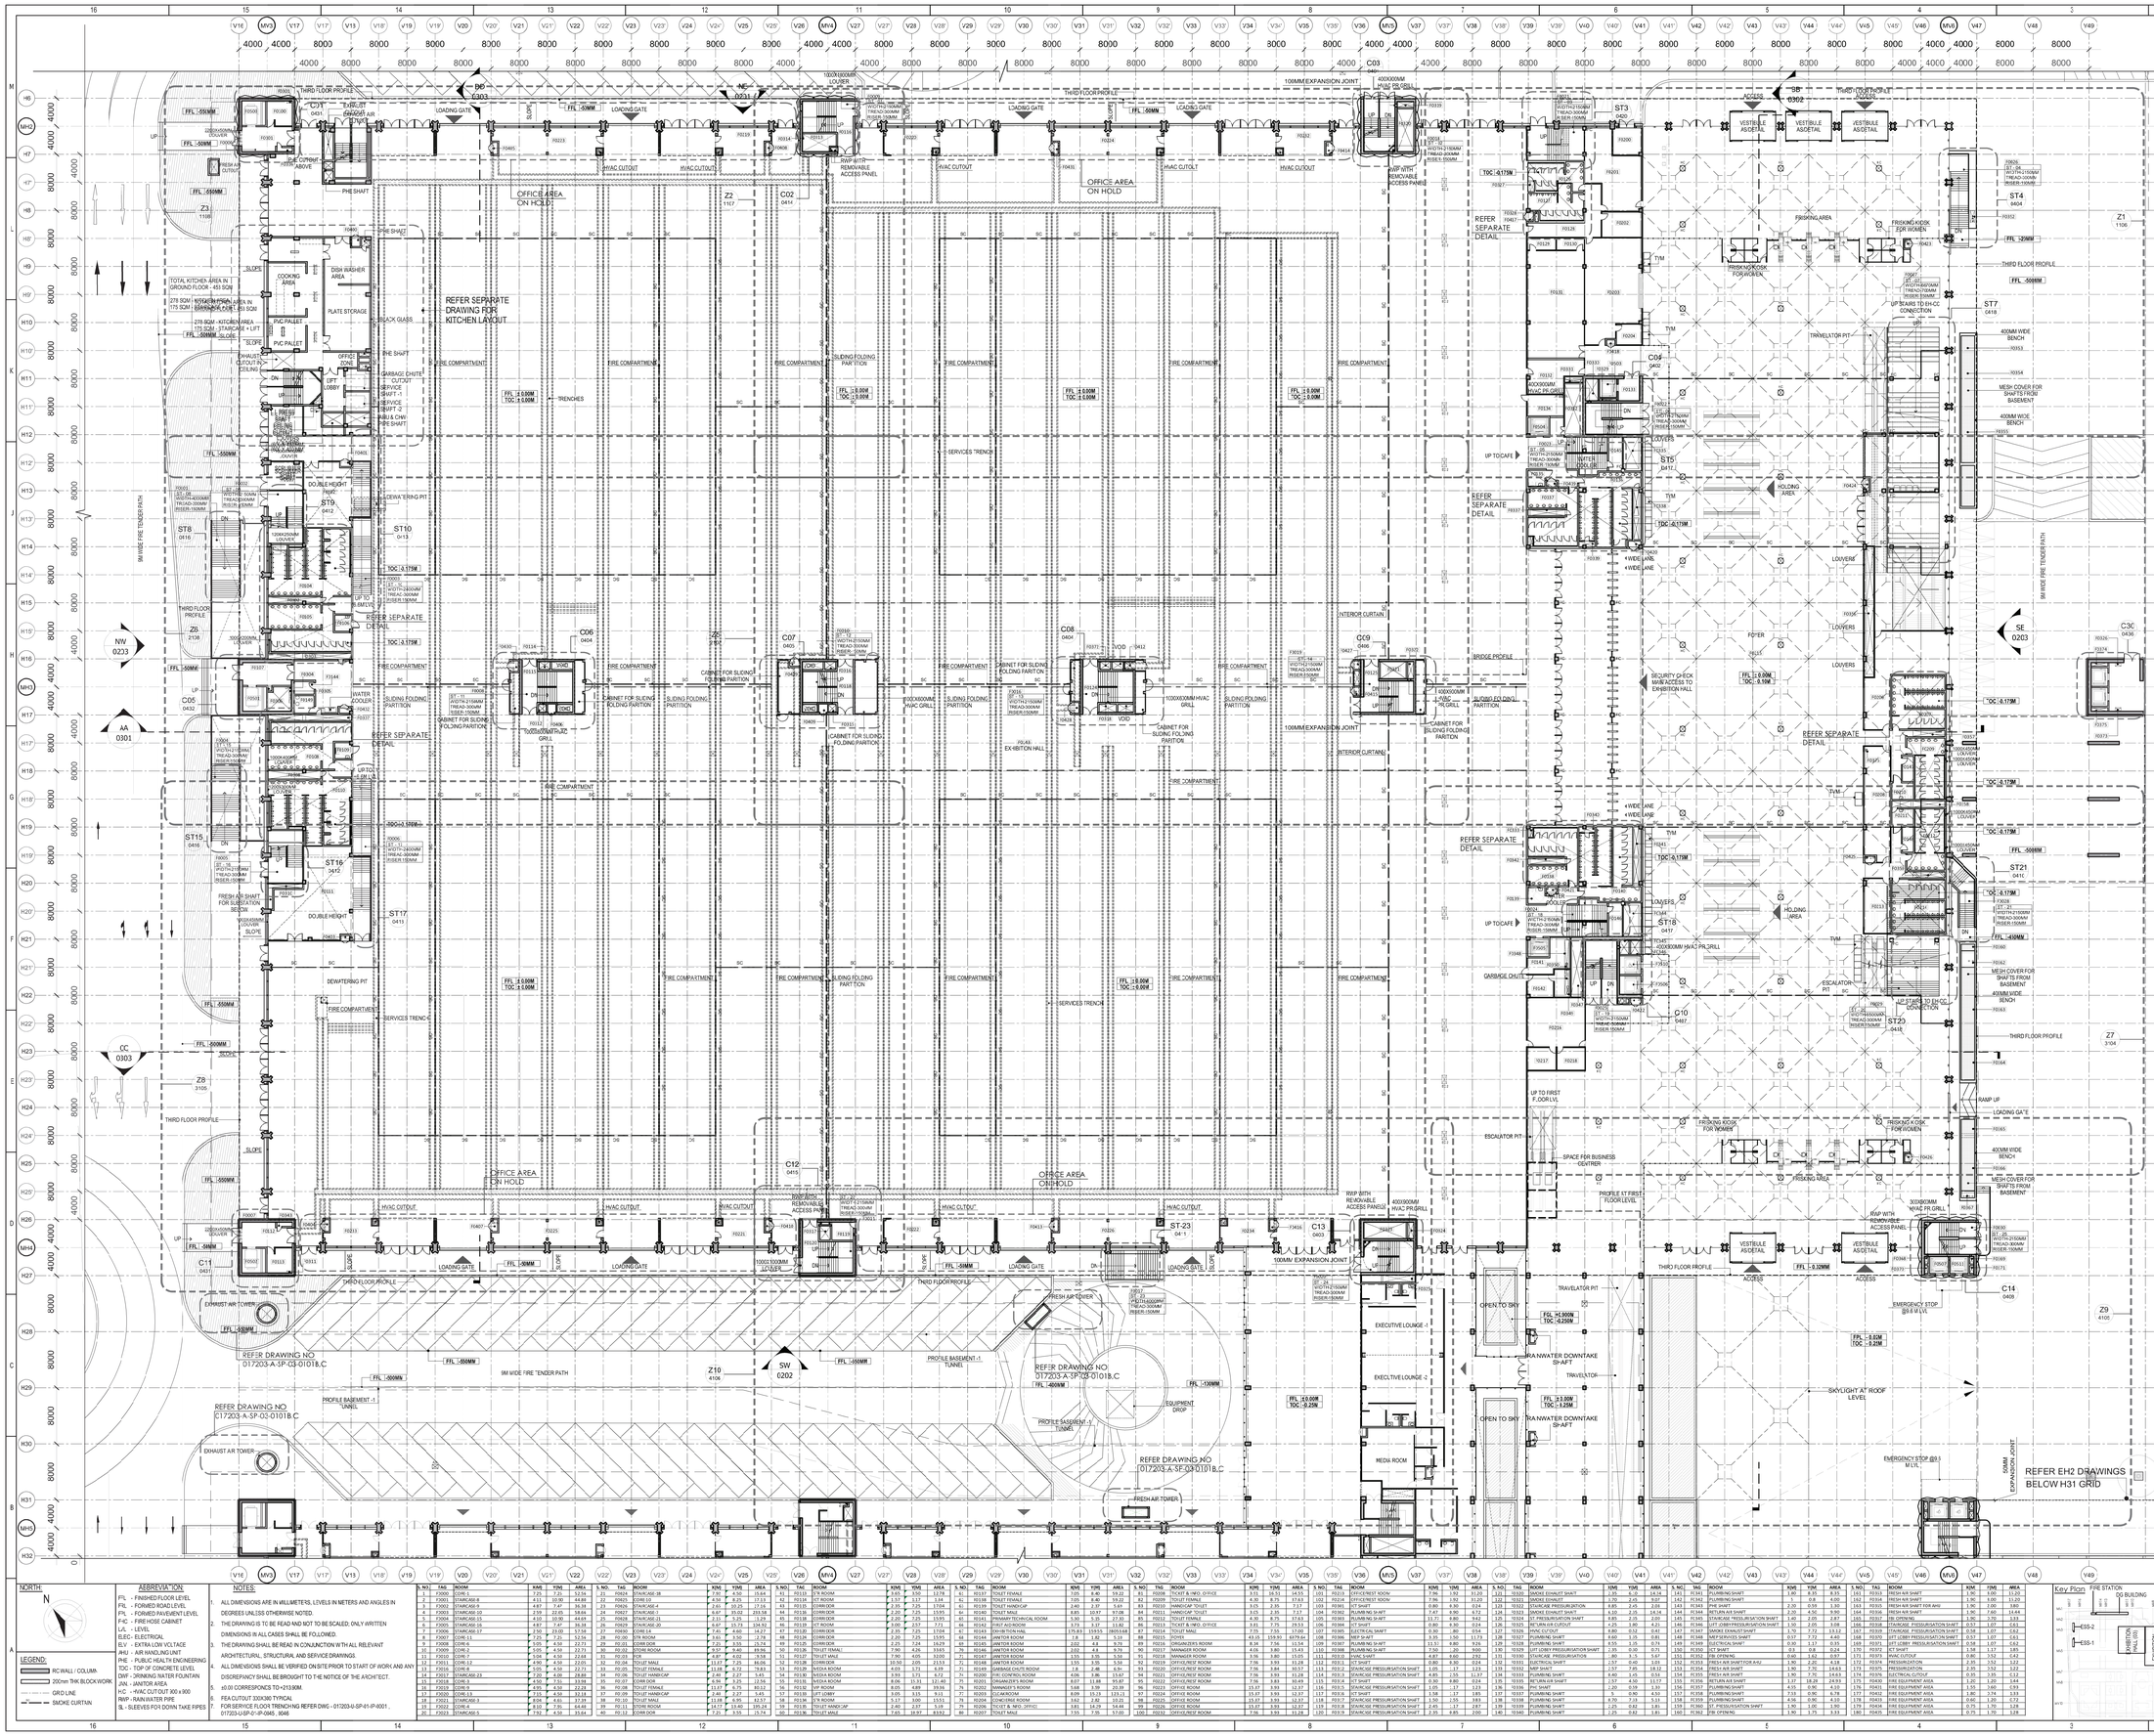
REFER SEPARATE DRAWING FOR KITCHEN LAYOUT
OFFICE AREA ON HOLD
OFFICE AREA ON HOLD
OFFICE AREA ON HOLD
TOTAL KITCHEN AREA IN GROUND FLOOR - 455 SQM
278 SQM - KITCHEN AREA IN 175 SQM - STAIRCASE & LIFT SLOPE
278 SQM - KITCHEN AREA
175 SQM - STAIRCASE + LIFT SLOPE
REFER SEPARATE DETAIL
REFER DRAWING NO C17203-A-SP-03-0101B.C
REFER DRAWING NO C17203-A-SP-03-0101B.C
REFER DRAWING NO C17203-A-SP-03-0101B.C
REFER EH2 DRAWINGS BELOW H31 GRID
9M WIDE FIRE TENDER PATH
SERVICES TRENCH
TRENCHES
FIRE COMPARTMENT
SLIDING FOLDING PARTITION
CABINET FOR SLIDING FOLDING PARTITION
HVAC CUTOUT
RWP WITH REMOVABLE ACCESS PANEL
100MM EXPANSION JOINT
INTERIOR CURTAIN
BRIDGE PROFILE
EXHIBITION HALL
EQUIPMENT DROP
MEDIA ROOM
EXECUTIVE LOUNGE
HOLDING AREA
FRISKING KIOSK FOR WOMEN
FRISKING AREA
SECURITY CHECK MAIN ACCESS TO EXHIBITION HALL
RAIN WATER DOWNTAKE SHAFT
SKYLIGHT AT ROOF LEVEL
EMERGENCY STOP @0.6 M LVL
EXHAUST AIR TOWER
FRESH AIR TOWER
THIRD FLOOR PROFILE
THIRD FLOOR PROFILE
THIRD FLOOR PROFILE

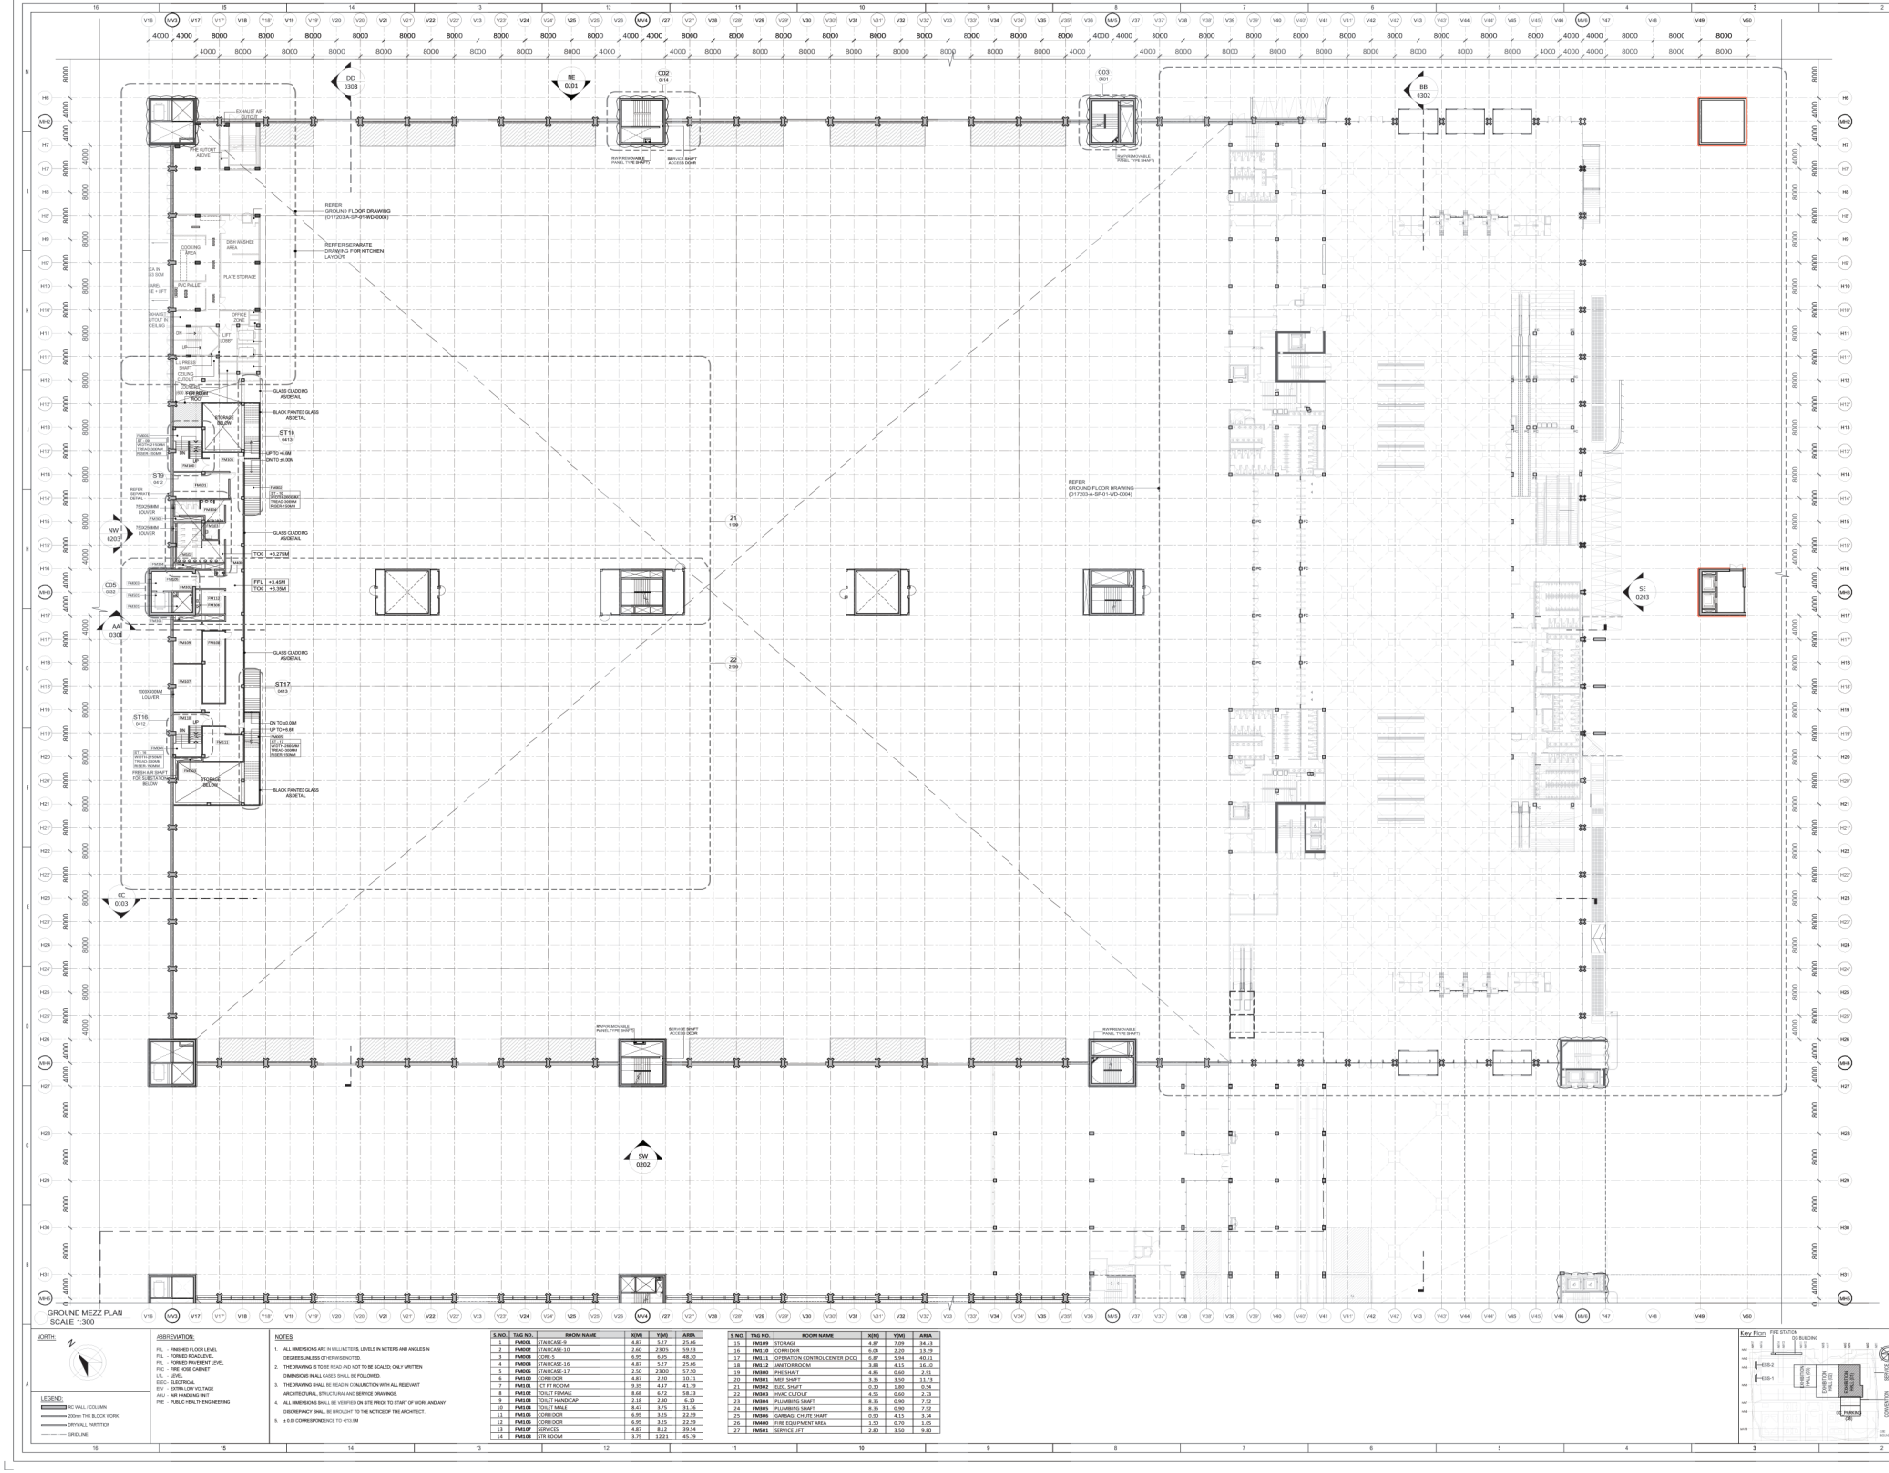
GROUND MEZZ PLAN
SCALE : 1:100
NORTH
LEGEND:
RCC WALL, COLUMN
200mm THK BLOCK WORK
DRYWALL PARTITION
GRID LINE
ABBREVIATION:
FFL - FINISHED FLOOR LEVEL
TFL - TORNED ROAD LEVEL
PFL - TORNED PAVEMENT LEVEL
FHC - FIRE HOSE CABINET
I/L - LEVEL
ELEC - ELECTRICAL
LT - LIGHTNING VOLTAGE
AHU - AIR HANDLING UNIT
PHE - PUBLIC HEALTH ENGINEERING
NOTES
1. ALL DIMENSIONS ARE IN MILLIMETERS. LEVELS IN METERS AND ANGLES IN DEGREES UNLESS OTHERWISE NOTED.
2. THE DRAWING IS TO BE READ AND NOT TO BE SCALED. ONLY WRITTEN DIMENSIONS SHALL GIVEN SHALL BE FOLLOWED.
3. THE DRAWING SHALL BE READ IN CONJUNCTION WITH ALL RELEVANT ARCHITECTURAL, STRUCTURAL AND SERVICE DRAWINGS.
4. ALL INVERSIONS SHALL BE VERIFIED ON SITE PRIOR TO START OF WORK AND ANY DISCREPANCY SHALL BE BROUGHT TO THE NOTICE OF THE ARCHITECT.
5. ± 0.0 CORRESPONDENCE TO +70.00
Key Plan
FIRE STATION
CD BUILDING
EXHIBITION HALL-1
EXHIBITION HALL-2
CONVENTION CENTRE (EW)
CONVENTION CENTRE (NS)
PARKING
PARKING
EXHIBITION HALL-3
EXHIBITION HALL-4
PARKING
PARKING
PARKING