FIRST FLOOR PLAN
SCALE 1:300

NORTH:

ABBREVIATION:

FFL - FINISHED FLOOR LEVEL
FRL - FORMED ROAD LEVEL
FPL - FORMED PAVEMENT LEVEL
FHC - FIRE HOSE CABINET
LVL - LEVEL
ELEC - ELSCTRICAL
ELV - EXTRA LOW VOLTAGE
AHU - AIR HANDLING UNIT
PHE - PUBLIC HEALTH ENGINEERING

LEGEND:
RC WALL / COLUMN
200mm THK BLOCK WORK
DRYWALL PARTITION
GRID LINE

NOTES:
1. ALL DIMENSIONS ARE IN MILLIMETERS, LEVELS IN METERS AND ANGLES IN DEGREES UNLESS OTHERWISE NOTED.
2. THE DRAWING IS TO BE READ AND NOT TO BE SCALED; ONLY WRITTEN DIMENSIONS IN ALL CASES SHALL BE FOLLOWED.
3. THE DRAWING SHALL BE READ IN CONJUNCTION WITH ALL RELEVANT ARCHITECTURAL, STRUCTURAL AND SERVICE DRAWINGS.
4. ALL DIMENSIONS SHALL BE VERIFIED ON SITE PRIOR TO START OF WORK AND ANY DISCREPANCY SHALL BE BROUGHT TO THE NOTICE OF THE ARCHITECT.
5. ± 0.01 CORRESPONDENCE TO +213 IM

S. NO.	TAG NO.	ROOM NAME	X(M)	Y(M)	AREA
1	F1060	CORE-5	6.05	6.95	68.36
2	F1061	CORE-9	7.15	4.50	32.18
3	F1062	CORE-4	7.70	4.50	34.65
4	F1069	CORE-10	4.50	7.75	34.88
5	F1064	STAIRCASE-9	4.87	7.47	36.38
6	F1065	STAIRCASE-10	2.50	18.60	46.5C
7	F1066	STAIRCASE-16	4.87	7.47	36.38
8	F1067	STAIRCASE-17	2.50	18.60	46.5C
9	F1068	STAIRCASE-3	8.10	4.65	37.61
10	F1069	STAIRCASE-5	7.92	4.50	35.64
11	F1010	STAIRCASE-18	8.27	4.50	37.22
12	F1011	STAIR-26	3.75	14.99	56.21
13	F1012	STAIRCASE-7	6.67	35.02	233.55
14	F1013	STAIRCASE-20	6.67	35.73	204.90
15	F1100	ELEC RM-1	2.11	4.06	8.57
16	F1101	KITCHEN	5.24	5.52	28.92
17	F1102	ELECTRICAL RM 2	5.24	2.55	13.36
18	T1101	STORAGE	5.27	3.01	15.86
19	T1104	T3/LIFT STAFF F	2.35	2.20	5.38
20	T1105	T3/LIFT STAFF M	5.37	2.40	11.41
21	T1106	CAFE - BAR	11.54	7.92	818.72
22	T1107	CORRIDOR	6.95	3.35	22.59
23	T1108	T3/LIFT MAU	4.65	2.40	11.16
24	T1109	T3/LIFT HANDICAP	2.10	2.42	5.08
25	T1110	T3/LIFT FEMALE	4.65	2.05	5.53
26	T1111	KITCHEN	5.24	8.97	47.00
27	T1112	STR RM	1.75	2.51	4.92
28	T1113	CAFE - BAR	16.39	61.99	1016.02
29	T1114	KITCHEN	9.54	8.14	78.63
30	T1115	STORAGE	9.54	3.68	35.13
31	T1116	T3/LIFT STAFF	2.45	2.07	5.07
32	T1117	T3/LIFT STAFF	2.45	2.07	5.07
33	T1118	T3/LIFT FEMALE	4.60	10.27	47.24
34	T1119	T3/LIFT MALE	4.60	9.08	41.77
35	T1121	CHANGING ROOM	5.00	5.60	28.00
36	F1122	CORRIDOR	8.07	23.96	193.36
37	F1125	KITCHEN	4.47	44.47	498.78
38	F1200	TOILET MALE	6.41	2.75	17.63
39	F1201	TOILET STAFF M	1.49	2.45	3.65
40	F1202	TOILET HANDICAP	2.45	2.45	6.00
41	F1203	TOILET FEMALE	6.41	2.75	17.63
42	F1204	TOILET STAFF F	1.49	2.75	4.10
43	F1205	MEETING ROOM	8.34	3.58	29.86
44	F1206	MEETING ROOM	8.33	3.52	29.32
45	F1207	MEETING ROOM	8.34	3.52	29.36
46	F1208	PANTRY	8.27	2.54	21.01
47	F1209	WAITING ROOM	8.40	4.72	39.65
48	F1210	MEETING ROOM	4.99	5.60	27.94
49	F1211	MEETING ROOM	8.34	3.57	29.77
50	F1212	MEETING ROOM	5.26	3.88	20.61
51	F1213	MEETING ROOM	7.89	23.70	187.15
52	F1214	RECEPTION	8.00	7.57	60.56
53	F1215	LIFT LOBBY	3.05	3.15	9.61
54	F1216	EH-CC CONNECTION	11.04	44.25	532.17
55	F1217	EH-CC CONNECTION	2.63	14.17	669.27
56	F1100	PLUMBING SHAFT	0.90	1.20	1.08
57	F1201	MEP SHAFT	3.35	3.50	11.73
58	F1102	ELECTRICAL SHAFT	0.30	1.80	0.54
59	F1103	PLUMBING SHAFT	0.90	1.20	1.08
60	F1104	STAIRCASE PRESSURISATION SHAFT	0.85	2.45	2.08
61	F1105	SMOKE EXHAUST SHAFT	6.10	2.45	14.95
62	F1106	PLUMBING SHAFT	0.70	0.90	0.63
63	F1107	ELECTRICAL OUTOUT	0.30	1.20	0.36
64	F1108	ELECTRICAL SHAFT	2.77	0.40	1.11
65	F1109	MEP SHAFT	2.77	8.15	22.54
66	F1110	STAIRCASE PRESSURISATION	1.80	3.15	5.67
67	F1113	GARBAGE CHUTE ROOM	1.47	2.45	3.90
68	F1112	PLUMBING SHAFT	4.80	0.90	4.32
69	F1113	GARBAGE CHUTE SHAFT	0.94	2.22	2.09
70	F1114	RETURN AIR SHAFT	2.40	4.50	10.83
71	F1115	HVAC CUTOUT	1.68	2.35	3.95
72	F1336	LIFT LOBBY PRESSURISATION SHAFT	2.35	0.30	0.71
73	F1317	S/V SHAFT	0.30	1.20	0.36
74	F1318	SMOKE EXHAUST SHAFT	1.70	5.10	8.67
75	F1319	STAIRCASE PRESSURISATION SHAFT	1.40	2.05	2.87
76	F1320	LIFT LOBBY PRESSURISATION SHAFT	1.30	2.05	2.67
77	F1321	MEP SERVICES SHAFT	0.79	1.41	1.11
78	F1323	PRESSURISATION SHAFT	3.25	0.52	1.69
79	F1324	PRESSURISATION SHAFT	3.25	0.52	1.69
80	F1325	HVAC SHAFT	0.80	0.52	0.42
81	F1326	HVAC SHAFT	0.80	0.52	0.42
82	F1400	FIRE EQUIPMENT AREA	1.5	0.75	1.13
83	F1401	FIRE EQUIPMENT AREA	1.80	0.75	1.35
84	F1402	FIRE EQUIPMENT AREA	1.50	0.75	1.13
85	F1403	FIRE EQUIPMENT AREA	0.60	1.64	0.98
86	F1404	FIRE EQUIPMENT AREA	1.20	0.60	0.72
87	F1407	FIRE EQUIPMENT AREA	1.20	0.60	0.72
88	F1408	FIRE EQUIPMENT AREA	1.20	0.60	0.72
89	F1500	SERVICE LIFT	3.40	3.50	11.90
90	T1500	PUBLIC LIFT	2.30	2.15	6.23
91	T1503	PUBLIC LIFT	2.85	2.15	6.23
92	T1501	PUBLIC LIFT	2.85	2.15	7.02
93	T1504	PUBLIC LIFT	2.90	2.15	7.69

Key Plan

Owner / Employer
India Internationa Convention & Exhibition Centre Limited
Room No. 453A, ministry of Commerce & Industry, DPIIT, Udyog Bhawan, New Delhi - 110011, India
Department of Industrial Policy and Promotion Ministry of Commerce & Industry Government of India

Knowledge Partner
Delhi Mumbai Industrial Corridor Development Corporation
Room No 341 & 3rd Floor Hotel Ashok, Diplomatic Enclave, 50B Chankyapuri, New Delhi - 110021

Project Administrative
Employer Engineer
Programme Management Consultant (PMC)
AECOM

Preliminary Engineering Architecture Consultants (PEAC)
idom
Av. Del Monasterio de El Escorial, 4, 28049 Madrid, Spain
CPKUKREJA Architects
No.D-1, Ashwood Building, Green Park, New Delhi, Delhi 110016, India

Main Contractor
L&T Construction
Buildings & Factories
Mount Poonamallee Road, Manapakkam, P.B.No.979, Chennai - 600 089

Design Consultant Representatives
Design Consultant
Engineering Design and Research Center (EDRC)
L&T Construction - Buildings & Factories
Architectural Consultant
ARCOP
Arcop Associates Pvt. Ltd.
A-15, Rampase Enclave, GK-1 New Delhi, Delhi 110048, India
Structural Proof Consultant
Indian Institute of Technology (IIT) Madras
Sardar Patel Rd, Opposite to C. L.R.I. Acyar, Chennai, Tamil Nadu 600036
MEP Proof Consultant
egis
Egis India Consulting Engineers Pvt. Ltd.
Plot No. 66, Sector 32, Institutional Area, Opp: Zenith Solutions, Surugram, Haryana 122001
CT Proof Consultant
CKR
CKR Consulting Engineers Pvt. Ltd.
#411, 3rd Floor, Narayana Arcade, Subbaramaiah Setty Road, Nettakappa Circle, Basavanagudi, Bengaluru - 560004

Certification
EPC Contractor
Design Consultant
Architectural Consultant
Proof Consultant

Structural	MEP	ICT

PEAC
Issued by:
Employer / Employer's Engineer

REV	DESCRIPTION	DATE	DSGN	DRWN	CHKD	APPD
R0	ISSUED FOR GFC	22.07.'19	VG	SA	NS	

Revisions

ARCHITECTURE		–	PPS		–
STRUCTURAL		–	PHZ		–
ELECTRICAL		–	GEOTECH.		–
ELV SYSTEM		–			
HVAC		–			
CHECKED BY	SIGN	DATE	CHECKED BY	SIGN	DATE

EPC Contractor
L&T Construction
Buildings & Factories
JOB NO : 017203
Project Name
DESIGN AND CONSTRUCTION OF INDIA INTERNATIONAL CONVENTION & EXPO CENTRE
SECTOR 25, DWARKA, NEW DELHI, INDIA
Drawing Status
GOOD FOR CONSTRUCTION(GFC)

Drawing No			Rev. No
A	01	0006	R0

Title :
EXHIBITION HALL - 1
FIRST FLOOR PLAN (+4.80M LVL)

EDRC DWG No :
017203-A-SP-01-WD-0006

Scale	Sheet Size
1:300	A0

This drawing is the property of L&T Construction, EDRC (EPC) and must not be passed on to any person or body not authorised by us to receive it nor be copied or otherwise made use either in full or in part by such person or body without our prior permission in writing.

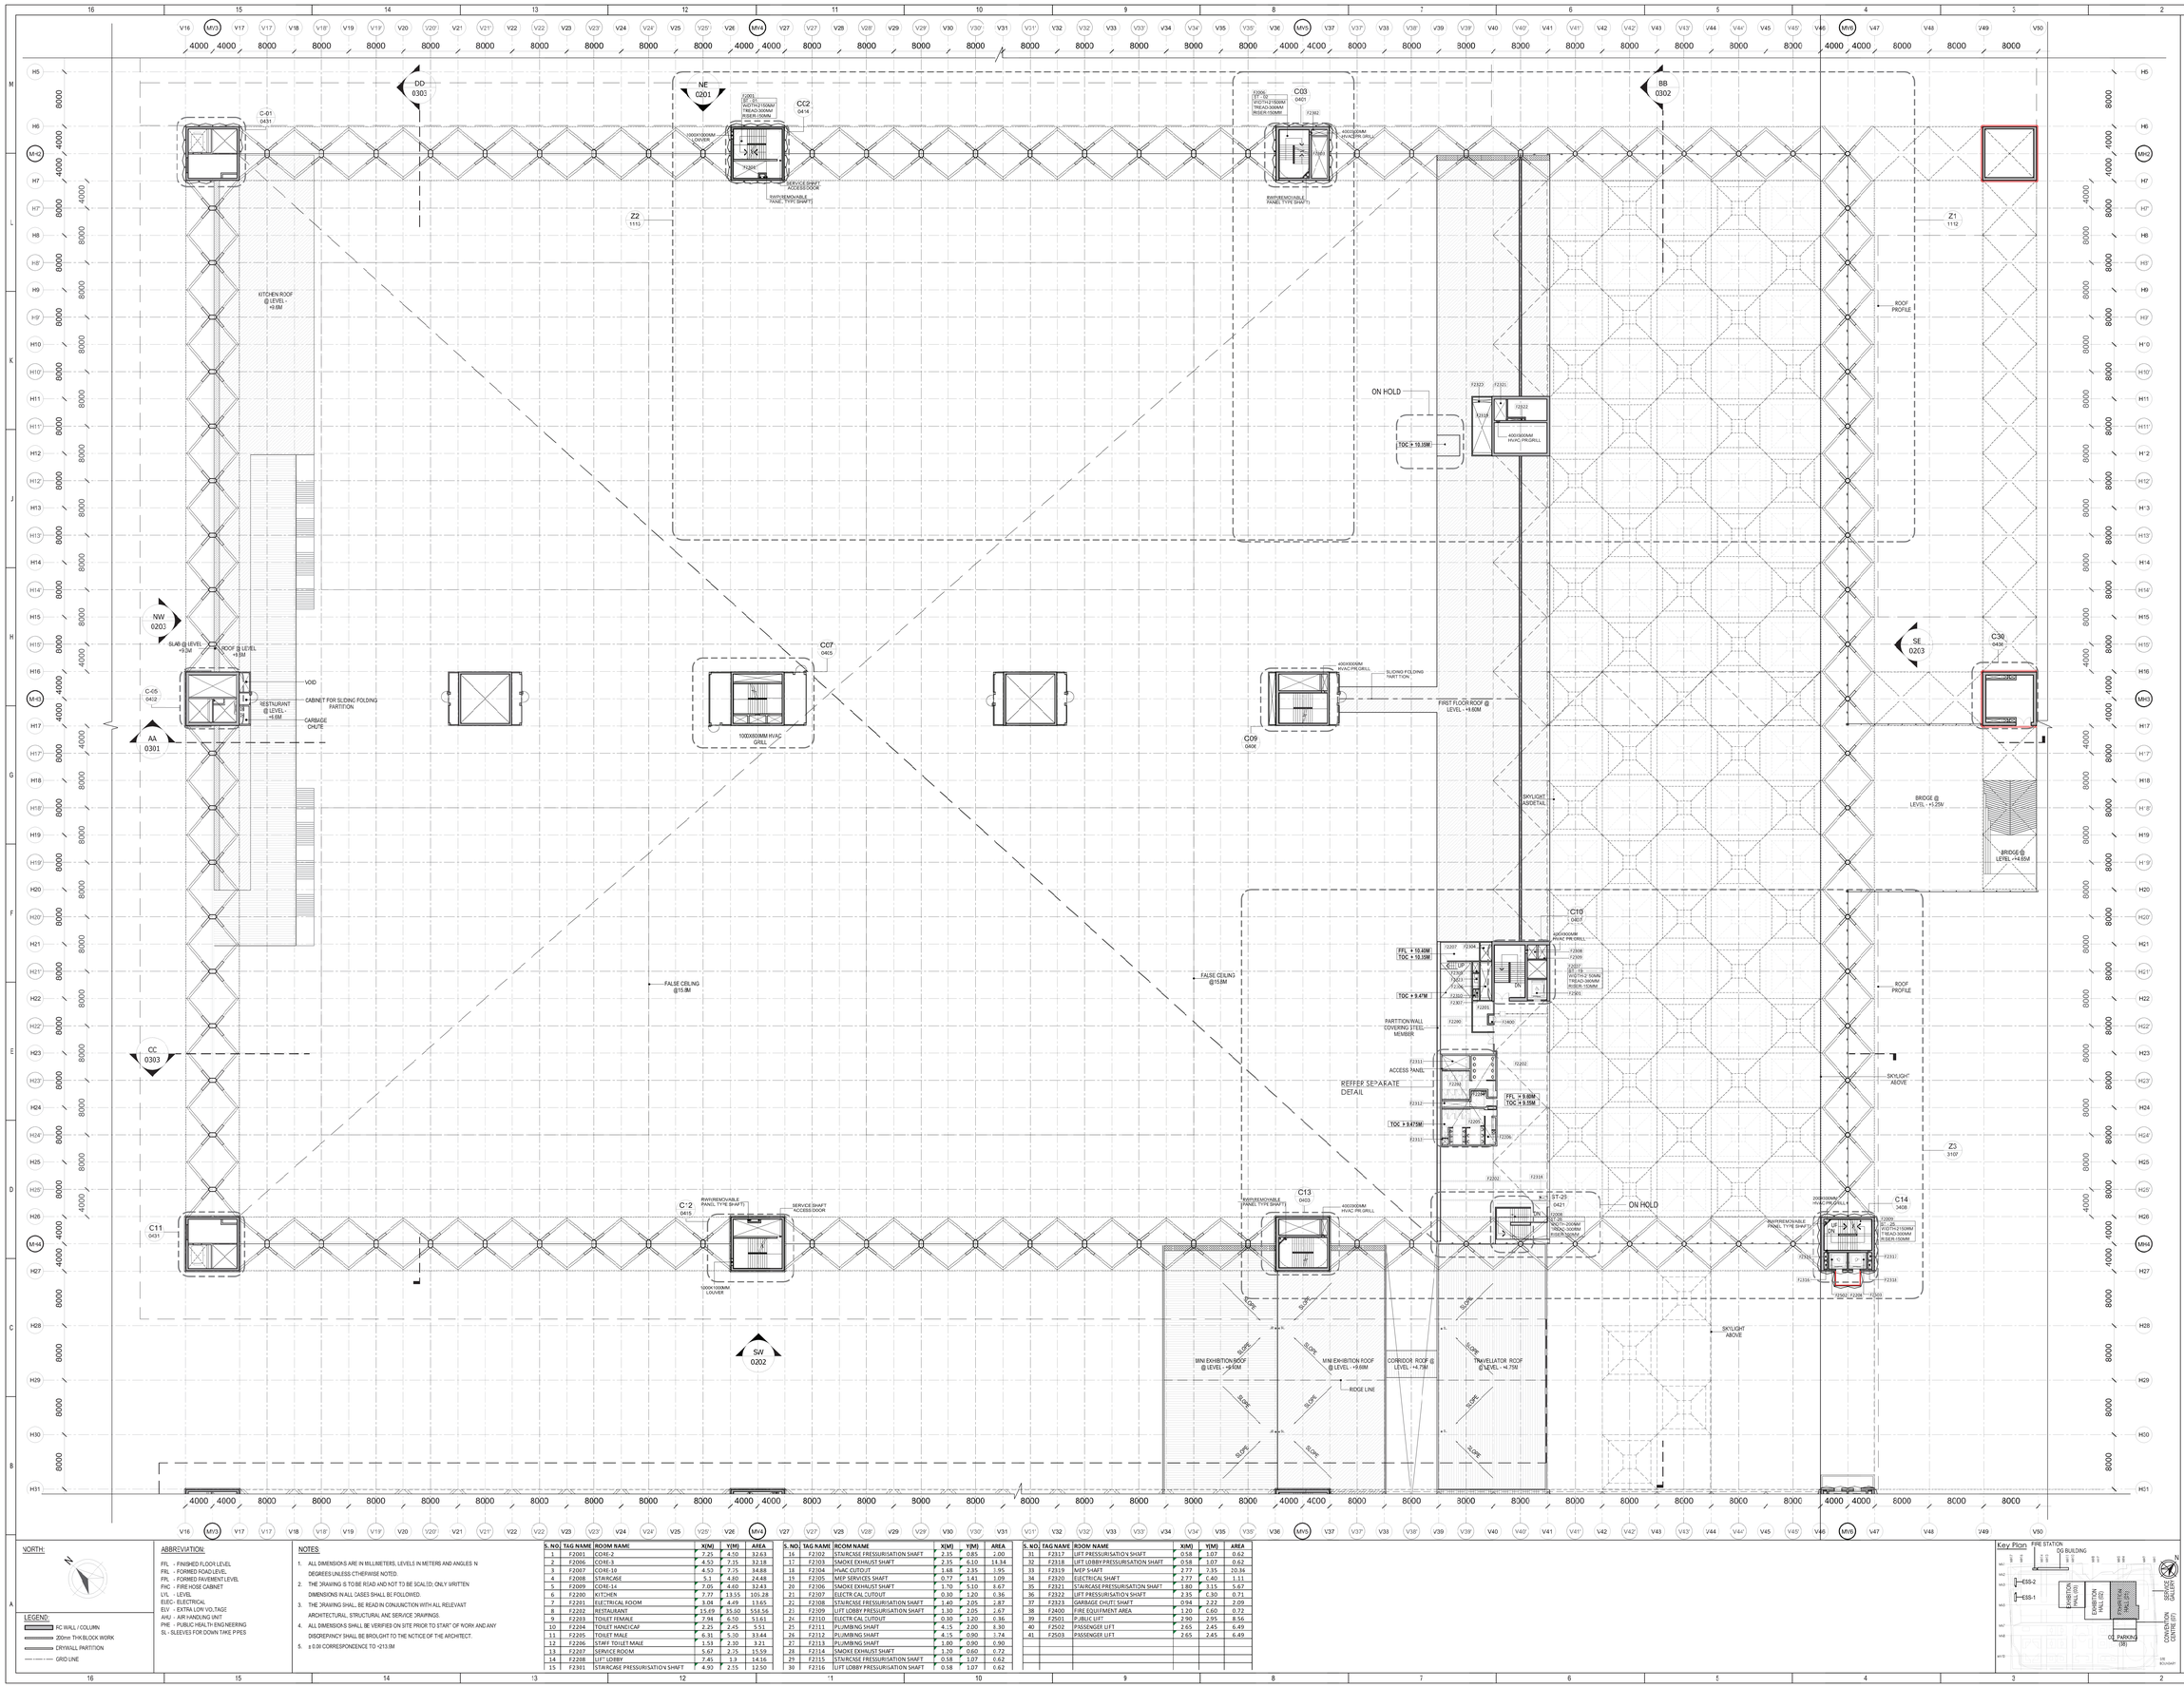
NE 0201
NW 0203
SE 0203
SW 0202
AA 0301
BB 0302
CC 0303
DD 0303
CC1 0414
CC2 0414
CC3 0415
CC4 0415
C01 0431
C03 0401
C05 0412
C07 0405
C09 0406
C10 0407
C11 0431
C13 0403
C14 3408
C30 0438
ST-23 0421
Z1 1112
Z2 1113
Z3 3107
KITCHEN ROOF @ LEVEL - +9.6M
SLAB @ LEVEL +9.3M
ROOF @ LEVEL +9.3M
VOID
RESTAURANT @ LEVEL - +1.8M
CABINET FOR SLIDING FOLDING PARTITION
CARBAGE CHUTE
FIRST FLOOR ROOF @ LEVEL - +1.8M
ON HOLD
TOC = 10.15M
FFL = 10.45M
TOC = 10.15M
TOC = 9.47M
TOC = 9.475M
FFL = 9.80M
TOC = 9.95M
FALSE CEILING @15.8M
FALSE CEILING @15.8M
PARTITION WALL COVERING STEEL MEMBER
ACCESS PANEL
REFFER SEPARATE DETAIL
SKYLIGHT ABOVE
SKYLIGHT A3DETAIL
ROOF PROFILE
BRIDGE @ LEVEL - +1.25M
BRIDGE @ LEVEL - +4.65M
MINI EXHIBITION ROOF @ LEVEL - +9.60M
MINI EXHIBITION ROOF @ LEVEL - +9.60M
CORRIDOR ROOF @ LEVEL - +4.75M
TRAVELIATOR ROOF @ LEVEL - +4.75M
RIDGE LINE
SLOPE
SLIDING FOLDING PARTITION
SERVICE SHAFT ACCESS DOOR
RWY/REMOVABLE PANEL TYPE SHAFT
100X100MM LOUVER
100X600MM HVAC GRILL
400X300MM HVAC PR.GRILL
400X1500MM HVAC PR.GRILL
600X600MM HVAC PR.GRILL
F2001 RISER-150MM
F2002 RISER-150MM
F2003 RISER-150MM
F2004 RISER-150MM
F2005 RISER-150MM
F2006 RISER-150MM
F2007 RISER-150MM
F2008 RISER-150MM
F2009 RISER-150MM
F2010 RISER-150MM
F2011 RISER-150MM
F2012 RISER-150MM
F2013 RISER-150MM
F2014 RISER-150MM
F2015 RISER-150MM
F2016 RISER-150MM
F2017 RISER-150MM
F2018 RISER-150MM
F2019 RISER-150MM
F2020 RISER-150MM

THIRD FLOOR PLAN
SCALE 1:300

NORTH:

LEGEND:
- RC WALL / COLUMN
- 200mm THK BLOCK WORK
- DRYWALL PARTITION
- GRID LINE
- SERVICE ACCESS PATH

ABBREVIATION:

FFL - FINISHED FLOOR LEVEL
FRL - FORMED ROAD LEVEL
PFL - FORMED PAVEMENT LEVEL
FHC - FIRE HOSE CABINET
LVL - LEVEL
ELEC- ELECTRICAL
ELV - EXTRA LOW VOLTAGE
AHU - AIR HANDLING UNIT
PHE - PUBLIC HEALTH ENGINEERING
SEF - SMOKE EXTRACT FANS

NOTES:

1. ALL DIMENSIONS ARE IN MILLIMETERS, LEVELS IN METERS AND ANGLES IN DEGREES UNLESS OTHERWISE NOTED.
2. THE DRAWING IS TO BE READ AND NOT TO BE SCALED; ONLY WRITTEN DIMENSIONS IN ALL CASES SHALL BE FOLLOWED.
3. THE DRAWING SHALL BE READ IN CONJUNCTION WITH ALL RELEVANT ARCHITECTURAL, STRUCTURAL AND SERVICE DRAWINGS.
4. ALL DIMENSIONS SHALL BE VERIFIED ON SITE PRIOR TO START OF WORK AND ANY DISCREPANCY SHALL BE BROUGHT TO THE NOTICE OF THE ARCHITECT.
5. ± 0.00 CORRESPONDENCE TO +213.LIM
6. REFER SEPRATE DRAWING FOR HVAC LOUVER CUTOUTS.

S. NO.	TAG NO.	ROOM	X(M)	Y(M)	AREA
1	F3000	CORE-1	6.9	6.9	47.61
2	F3001	CORE-2	7.25	4.50	32.63
3	F3002	CORE-3	4.50	7.1	31.95
4	F3003	CORE-4	7.80	8.05	62.79
5	F3004	CORE-7	6.88	6.93	47.68
6	F3005	CORE-9	6.91	6.98	48.23
7	F3006	CORE-10	4.6	7.75	35.65
8	F3007	CORE-11	7.0	7.0	49.00
9	F3008	CORE-12	6.9	4.4	30.36
10	F3009	CORE-13	7.27	4.44	32.28
11	F3010	CORE-14	7.05	4.60	32.43
12	F3100	LIFT LOBBY	6.9	1.4	23.46
13	F3101	ELECTRICAL ROOM 1	5.85	4.21	24.63
14	F3102	FUTURE SPACE FOR ECR 1	6.70	4.21	28.21
15	F3103	ELV ROOM 1	3.00	4.21	12.63
16	F3104	SPACE FOR ELV 2	11.42	4.21	48.08
17	F3105	ELV ROOM 2	3.02	4.12	12.44
18	F3106	SPACE FOR FUTURE ECR 2	6.70	4.12	27.60
19	F3107	ELECTRICAL RM 2	5.85	4.12	24.10
20	F3108	LIFT LOBBY	7.0	3.39	23.73
21	F3109	ELECTRICAL RM 3	4.94	3.75	18.53
22	F3110	UPS RM	3.70	4.4	16.28
23	F3111	BATTERY RM	5.02	4.4	22.09
24	F3112	ELECTRICAL RM 4	8.64	4.16	35.94
25	F3113	A.H.U ROOM	6.33	7.41	46.91
26	F3200	LIFT LOBBY	7.65	2.90	22.19
27	F3301	STAIRCASE PRESSURISATION SHAFT	6.88	1.02	7.02
28	F3302	STAIRCASE PRESSURISATION SHAFT	2.59	0.89	2.31
29	F3303	SMOKE EXHAUST SHAFT	2.59	3.36	8.70
30	F3304	SMOKE EXHAUST SHAFT	6.02	2.32	13.97
31	F3305	STAIRCASE PRESSURISATION SHAFT	0.72	2.4	1.73
32	F3306	SMOKE EXHAUST SHAFT	5.97	2.22	13.25
33	F3307	STAIRCASE PRESSURISATION SHAFT	1.1	2.21	2.43
34	F3308	ELECTRICAL SHAFT	2.7	0.4	1.08
35	F3309	STAIRCASE PRESSURISATION	1.80	3.25	5.85
36	F3310	LIFT LOBBY PRESSURISATION SHAFT	2.35	0.40	0.94
37	F3311	MEP SHAFT	2.9	8.09	23.46
38	F3312	HVAC CUTOUT	1.68	2.35	3.95
39	F3313	MEP SERVICES SHAFT	0.9	7.7	6.93
40	F3314	SMOKE EXHAUST SHAFT	1.9	7.7	14.63
41	F3315	STAIRCASE PRESSURISATION SHAFT	1.40	2.12	2.97
42	F3316	LIFT LOBBY PRESSURISATION SHAFT	1.57	2.12	3.33
43	F3317	PHE SHAFT	0.90	0.90	0.81
44	F3318	ELECTRICAL SHAFT	0.30	1.20	0.36
45	F3319	STAIRCASE PRESSURISATION SHAFT	0.58	1.17	0.68
46	F3320	STAIRCASE PRESSURISATION SHAFT	0.58	1.17	0.68
47	F3321	LIFT PRESSURISATION SHAFT	0.58	1.17	0.68
48	F3322	LIFT PRESSURISATION SHAFT	0.58	1.17	0.68
49	F3323	STAIRCASE PRESSURISATION SHAFT	2.02	1.1	2.22
50	F3324	STAIRCASE PRESSURISATION SHAFT	2.30	0.52	1.20
51	F3325	STAIRCASE PRESSURISATION SHAFT	2.30	0.52	1.20
52	F3326	PHE SHAFT	0.80	0.98	0.78
53	F3327	PHE SHAFT	0.74	1.79	1.32
54	F3328	ELV SHAFT	0.60	0.3	0.18
55	F3329	ELV SHAFT	0.60	0.30	0.18
56	F3400	FIRE EQUIPMENT AREA	0.75	1.50	1.13
57	F3401	FIRE EQUIPMENT AREA	0.75	1.50	1.13
58	F3402	FIRE EQUIPMENT AREA	0.75	1.50	1.13
59	F3403	FIRE EQUIPMENT AREA	0.75	1.50	1.13
60	F3404	FIRE EQUIPMENT AREA	0.75	1.50	1.13
61	F3405	FIRE EQUIPMENT AREA	0.75	1.50	1.13
62	F3406	FIRE EQUIPMENT AREA	0.75	1.50	1.13
63	F3407	FIRE EQUIPMENT AREA	0.75	1.50	1.13
64	F3408	FIRE EQUIPMENT AREA	0.75	1.50	1.13
65	F3409	FIRE EQUIPMENT AREA	0.75	1.50	1.13
66	F3500	SERVICE LIFT	3.40	3.50	11.90
67	F3501	SERVICE LIFT	3.31	3.41	11.29
68	F3502	PASSENGER LIFT	5.40	2.55	13.77

Key Plan FIRE STATION TO BUILDING
ESS-2, ESS-1, EXHIBITION HALL 2, EXHIBITION HALL 1, SERVICE GALLERY, CONVENTION CENTRE (3/F), OT PARKING

Owner / Employer
India International Convention & Exhibition Centre Limited
Room No. 453A, Ministry of Commerce & Industry, DIPP, Udyog Bhawan, New Delhi-110011, India
Department of Industrial Policy and Promotion Ministry of Commerce & Industry Government of India

Knowledge Partner
Delhi Mumbai Industrial Corridor Development Corporation
Room No 341 B, 3rd Floor Hotel Ashok, Diplomatic Enclave, 50B Chankyapuri, New Delhi - 110021

Project Administration
Employer Engineer
Programme Management Consultant [PMC]
AECOM

Preliminary Engineering Architecture Consultants [PEAC]
idom
Av. Del Monasterio de El Escorial, 4, 28049 Madrid, Spain
CPKUKREJA ARCHITECTS
No.D-1, Ashirwad Building, Green Park, New Delhi, Delhi 110016, India

EPC Contractor
L&T Construction
Buildings & Factories
Mount Poonamallee Road, Manapakkam, P.B.No.979, Chennai - 600 089

Consultant Representatives
Design Consultant
Engineering Design and Research Center (EDRC)
L&T Construction - Buildings & Factories
Architectural Consultant
ARCOP
Arcop Associates Pvt. Ltd.
A-5, Pampose Enclave , G.K.-I New Delhi, Delhi 110048, India
Structural Proof Consultant
Indian Institute of Technology (IIT) Madras
Sardar Patel Rd, Opposite to C. L.R.I. Adyar, Chennai, Tamil Nadu 600036
MEP Proof Consultant
egis
Egis India Consulting Engineers Pvt. Ltd.
Plot No. 66, Sector 32, Institutional Area, Opp: Zenith Solutions, Gurugram, Haryana 122001
ICT Proof Consultant
CKR
CKR Consulting Engineers Pvt. Ltd.
#401, 3rd Floor, Haryana Arcade, Subramanyachetty Road, Nehrubappa Circle, Basavanagudi, Bengaluru - 560004

Certification

EPC Contractor			
Design Consultant			
Architectural Consultant			
Proof Consultant			
Structural	MEP	ICT	
PEAC			

Issued by:
Employer / Employer's Engineer

REV	DESCRIPTION	DATE	DSGN	DRWN	CHKD	APPD
R0	ISSUED FOR GFC	26.07.19	VB	KG	VA	YK

Revisions

ARCHITECTURE			PPS		
STRUCTURAL			PHE		
ELECTRICAL			GEOTECH.		
ELV SYSTEM					
HVAC					
CHECKED BY	BDN	DATE	CHECKED BY	SGN	DATE

EPC Contractor
L&T Construction
Buildings & Factories
JOB No : 017203

Project Name
DESIGN AND CONSTRUCTION OF INDIA INTERNATIONAL CONVENTION & EXPO CENTRE
SECTOR 25, DWARKA, NEW DELHI, INDIA

Drawing Status
GOOD FOR CONSTRUCTION(GFC)

Drawing No: A 01 0008 — Rev. No: R0

Title :
EXHIBITION HALL - 1
THIRD FLOOR PLAN (+16.05M LVL)

EDRC DWG No : O17203-A-SP-01-WD-0008 | Scale: 1:300 | Sheet Size: A0

This drawing is the property of L&T Construction, L&T-EDRC and shall not be passed on to any person or body not authorised by us to receive it nor be copied or otherwise made use either in full or in part by such person or body without our prior permission in writing.

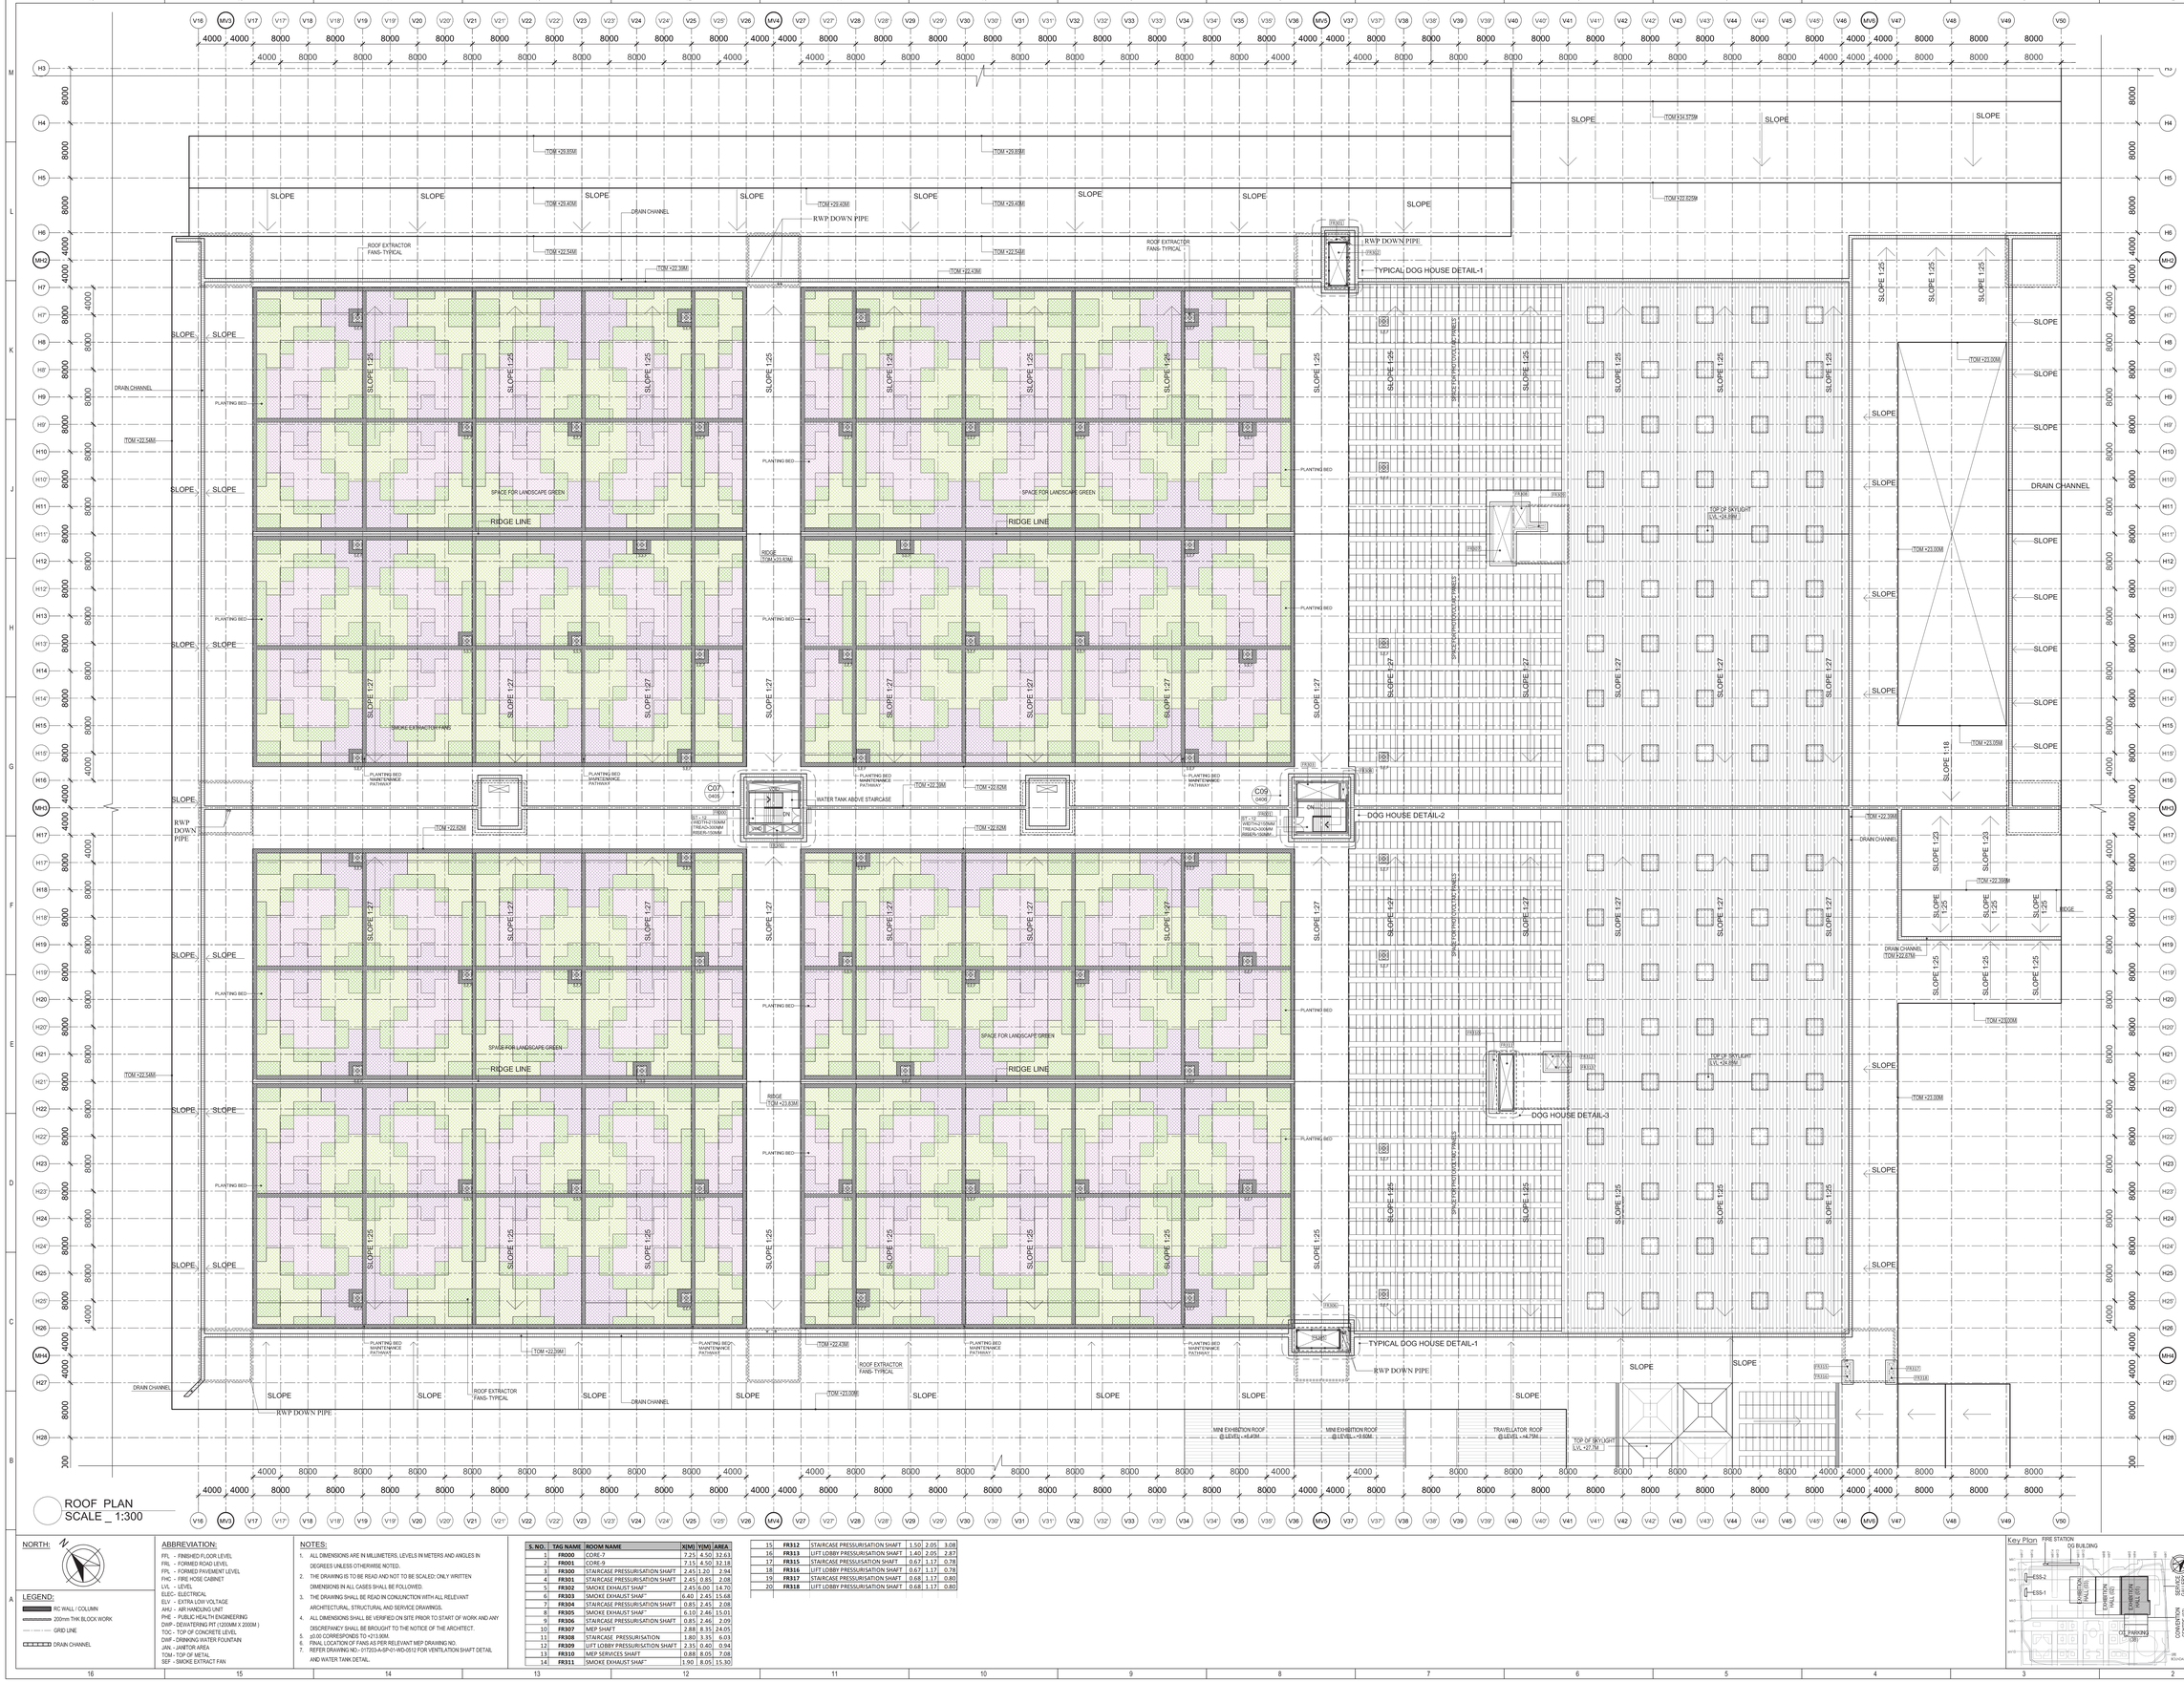
SLOPE
SLOPE 1:25
SLOPE 1:27
SLOPE 1:18
RIDGE LINE
SPACE FOR LANDSCAPE GREEN
PLANTING BED
PLANTING BED MAINTENANCE PATHWAY
DRAIN CHANNEL
RWP DOWN PIPE
ROOF EXTRACTOR FANS- TYPICAL
SMOKE EXTRACT FANS
WATER TANK ABOVE STAIRCASE
TYPICAL DOG HOUSE DETAIL-1
DOG HOUSE DETAIL-2
DOG HOUSE DETAIL-3
SPACE FOR PHOTOVOLTAIC PANELS
TOP OF SKYLIGHT LVL +26.98M
MINI EXHIBITION ROOF @ LEVEL +16.45M
MINI EXHIBITION ROOF @ LEVEL +16.80M
TRAVELLATOR ROOF @ LEVEL +16.75M
TOP OF SKYLIGHT LVL +27.7M
ITOM +22.54M
ITOM +22.62M
ITOM +22.82M
ITOM +22.98M
ITOM +23.43M
ITOM +21.00M
ITOM +21.05M
ITOM +21.10M
ITOM +22.59M
ITOM +23.00M
ITOM +22.82M
ITOM +22.40M
ITOM +29.80M
ITOM +22.82M
ITOM +22.59M
ITOM +22.82M
ITOM +22.82M
ITOM +22.59M
ITOM +22.59M
ITOM +22.59

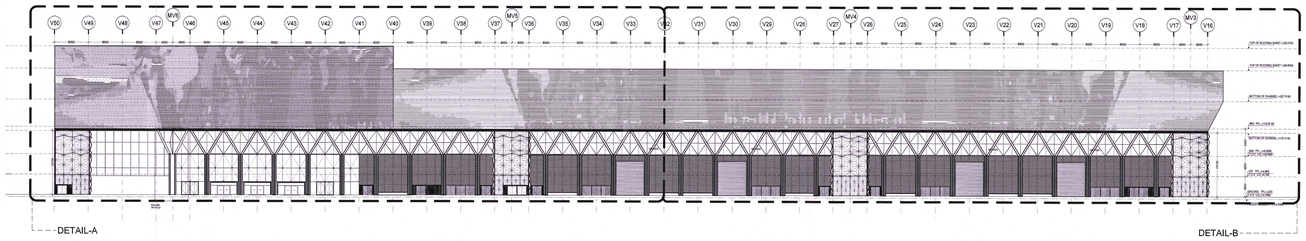

NORTH EAST ELEVATION
SCALE _ 1:500

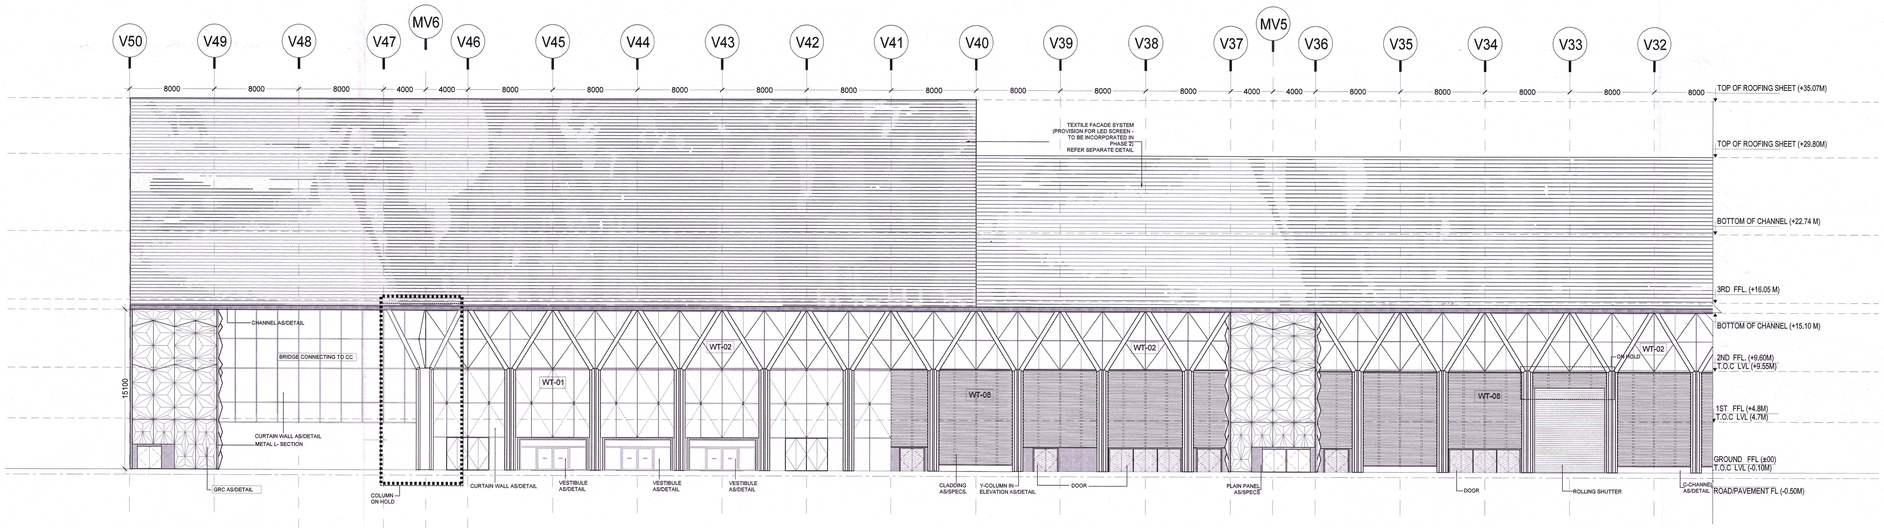

ELEVATION (DETAIL-A)
SCALE _ 1:200

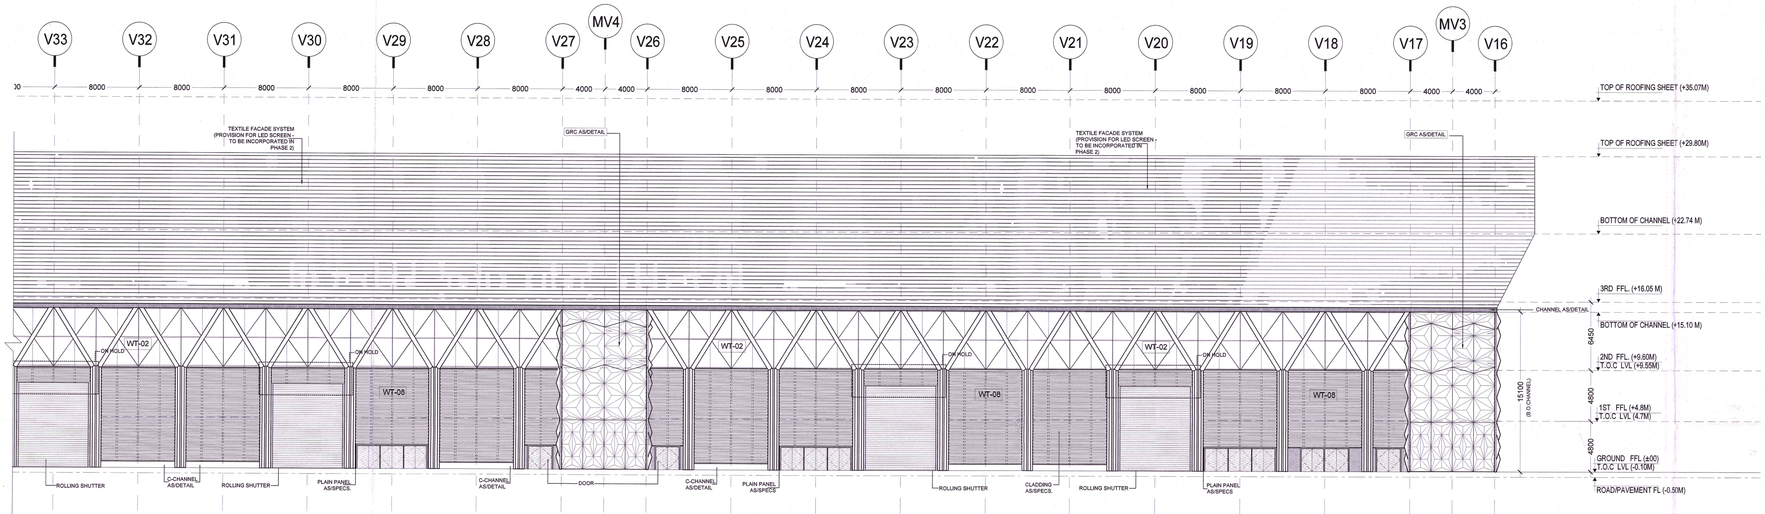

ELEVATION (DETAIL-B)
SCALE _ 1:200

NOTES:

1. ALL DIMENSIONS ARE IN MILLIMETERS, LEVELS IN METERS AND ANGLES IN DEGREES UNLESS OTHERWISE NOTED.
2. THE DRAWING IS TO BE READ AND NOT TO BE SCALED; ONLY WRITTEN DIMENSIONS IN ALL CASES SHALL BE FOLLOWED.
3. THE DRAWING SHALL BE READ IN CONJUNCTION WITH ALL RELEVANT ARCHITECTURAL, STRUCTURAL AND SERVICE DRAWINGS.
4. ALL DIMENSIONS SHALL BE VERIFIED ON SITE PRIOR TO START OF WORK AND ANY DISCREPANCY SHALL BE BROUGHT TO THE NOTICE OF THE ARCHITECT.
5. 0.00 CORRESPONDENCE TO 213.9
6. FOR GRC DETAILS, REFER SEPARATE GRC PACKAGE.
7. FOR WALL TYPE DETAILS, REFER SEPARATE FACADE PACKAGE.

Wall Types	Description
WT-01	Horizontal Fin System ('X' Bracing start from first level of Aluminium Transom)
WT-02	Tension rod cable system
WT-08	Aluminium Siding with Bronze finish
	Plain Panels as/ Specs

ALL FINISH FOR (WT-08, DOOR, ROLLING SHUTTER) WILL BE CAPTURED IN SEPARATE DOCUMENT AFTER APPROVAL FROM PEAC.

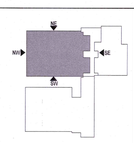

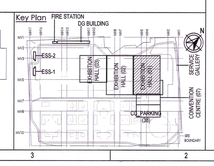

Owner / Employer
India International Convention & Exhibition Centre Limited
Room No. 452A, Ministry of Commerce & Industry, DIPP, Udyog Bhawan, New Delhi - 110011, India
Department of Industrial Policy and Promotion Ministry of Commerce & Industry Government of India

Knowledge Partner
Delhi Mumbai Industrial Corridor Development Corporation
Room No 341 B, 3rd Floor Hotel Ashok, Diplomatic Enclave, 50B Chankyapuri, New Delhi - 110021

Employer's Representative
Employer Engineer
Programme Management Consultant (PMC)
AECOM

Preliminary Engineering Architecture Consultants (PEAC)
idom — Av. Del Monasterio de El Escorial, 4, 28049 Madrid, Spain
CPKUKREJA — No.D-1, Ashirwad Building, Green Park, New Delhi, Delhi 110016, India

EPC Contractor
L&T Construction Buildings & Factories
Mount Poonamallee Road, Manapakkam, P.B.No.979, Chennai – 600 089

EPC Contractor's Representatives
Design Consultant
Engineering Design and Research Center (EDRC)
L&T Construction - Buildings & Factories
Architectural Consultant
ARCOP Associates Pvt. Ltd.
A-15, Pampose Enclave , G.K.-1 New Delhi, Delhi 110048, India
Structural Proof Consultant
Indian Institute of Technology (IIT) Madras
Sardar Patel Rd, Opposite to C. L.R.I, Adyar, Chennai, Tamil Nadu 600036
MEP Proof Consultant
Egis India Consulting Engineers Pvt. Ltd.
Plot No. 66, Sector 32, Institutional Area, Opp: Zenith Solutions, Gurugram, Haryana 122001
ICT Proof Consultant
CKR Consulting Engineers Pvt. Ltd.
#411, 3rd Floor, Narayana Arcade, Subbaramachetty Road, Nellikoppa Circle, Basavanagudi, Bengaluru - 560004

Certification
EPC Contractor
Design Consultant
Architectural Consultant
Proof Consultant: Structural | MEP | ICT
PEAC: Reviewed GFC drawing prepared by Contractor and ensured that all preliminary aspects and parameters have been adhered to.
Issued by: Employer / Employer Engineer
Date: 09 SEP 2019

Rev	Description	Date	DSGN	DWN	CHKD	APPD
R0	ISSUED FOR GFC	06.09.19	NK	RS	KA	VK

Revisions

ARCHITECTURE		FPS			
STRUCTURAL		PNE			
ELECTRICAL		GEOTECH			
ELV SYSTEM					
HVAC					
CHECKED BY	JSGN DATE	CHECKED BY	JSGN	DATE	

EPC Contractor
L&T Construction Buildings & Factories
JOB No : O17203
Project Name
DESIGN AND CONSTRUCTION OF INDIA INTERNATIONAL CONVENTION & EXPO CENTRE
SECTOR 25, DWARKA, NEW DELHI, INDIA
Drawing Status: GOOD FOR CONSTRUCTION
GOOD FOR CONSTRUCTION

Drawing No			Rev. No
A	01	0201	R0

Title :
EXHIBITION HALL - 1
ELEVATION NORTH EAST

EDRC DWG No :	Scale	Sheet Size
O17203-A-SP-01-WD-0201	1:500, 1:200	A0

This drawing is the property of L&T Construction, E&P (EDRC) and must not be passed on to any person or body, not authorised by us to receive it nor to copied or otherwise made use either in full or in part by such person or body without our prior permission in writing.

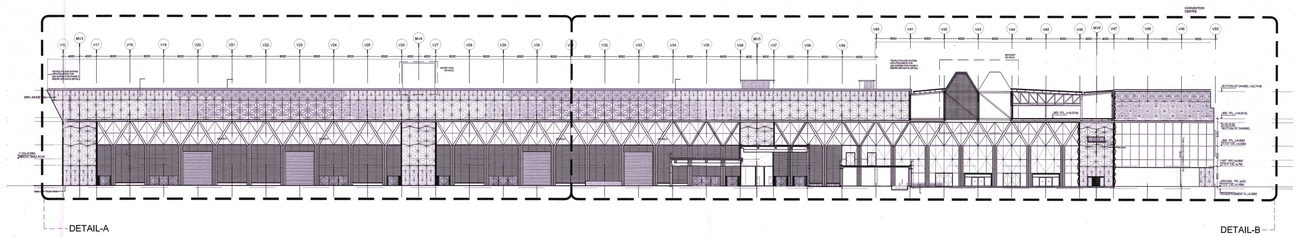

SOUTH WEST ELEVATION
SCALE _ 1:500

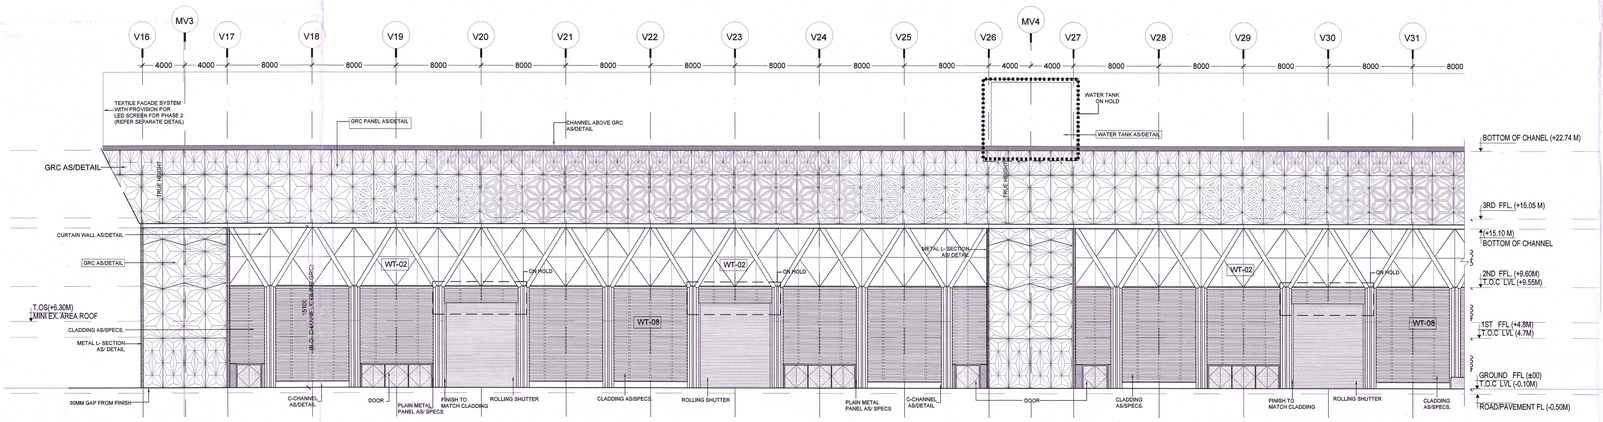

ELEVATION (DETAIL-A)
SCALE _ 1:200

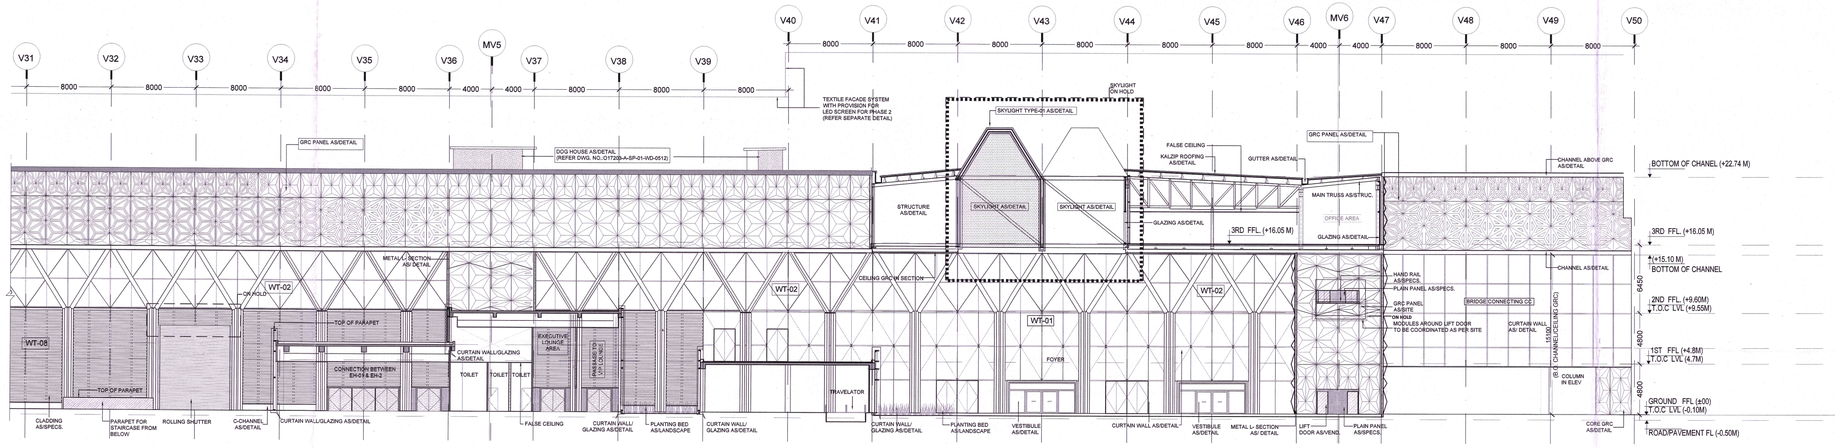

SOUTH WEST ELEVATION (DETAIL-B)
SCALE _ 1:200

NOTES:

1. ALL DIMENSIONS ARE IN MILLIMETERS, LEVELS IN METERS AND ANGLES IN DEGREES UNLESS OTHERWISE NOTED.
2. THE DRAWING IS TO BE READ AND NOT TO BE SCALED; ONLY WRITTEN DIMENSIONS IN ALL CASES SHALL BE FOLLOWED.
3. THE DRAWING SHALL BE READ IN CONJUNCTION WITH ALL RELEVANT ARCHITECTURAL, STRUCTURAL AND SERVICE DRAWINGS.
4. ALL DIMENSIONS SHALL BE VERIFIED ON SITE PRIOR TO START OF WORK AND ANY DISCREPANCY SHALL BE BROUGHT TO THE NOTICE OF THE ARCHITECT.
5. 0.00 CORRESPONDENCE TO 213.9
6. FOR GRC DETAILS, REFER SEPARATE GRC PACKAGE.
7. FOR WALL TYPE DETAILS, REFER SEPARATE FACADE PACKAGE.

Wall Types	Description
WT-01	Horizontal Fin System ('X' Bracing start from first level of Aluminium Transom)
WT-02	Tension rod cable system
WT-08	Aluminium Siding with Bronze finish
	Plain Panels as/ Specs

ALL FINISH FOR (WT-08, DOOR, ROLLING SHUTTER) WILL BE CAPTURED IN SEPARATE DOCUMENT AFTER APPROVAL FROM PEAC.

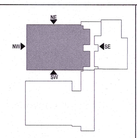

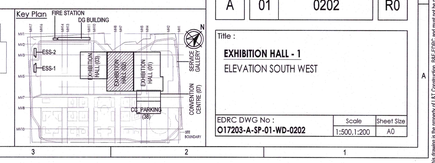

Owner / Employer
India International Convention & Exhibition Centre Limited
Room No. 452A, Ministry of Commerce & Industry, DIPP, Udyog Bhawan, New Delhi - 110011, India
Department of Industrial Policy and Promotion Ministry of Commerce & Industry Government of India

Knowledge Partner
Delhi Mumbai Industrial Corridor Development Corporation
Room No. 541, 3rd Floor Hotel Ashok, Diplomatic Enclave, 50B Chankyapuri, New Delhi - 110021

Employer's Representative

Employer Engineer
Programme Management Consultant (PMC)
AECOM

Preliminary Engineering Architecture Consultants (PEAC)
idom
Av. Del Monasterio de El Escorial, 4, 28049 Madrid, Spain
CPKUKREJA ARCHITECTS
No.D-1, Ashirvad Building, Green Park, New Delhi, Delhi 110016, India

EPC Contractor
L&T Construction
Buildings & Factories
Mount Poonamallee Road, Manapakkam, P.B.No.979, Chennai – 600 089

EPC Contractor's Representatives

Design Consultant
Engineering Design and Research Center (EDRC)
L&T Construction - Buildings & Factories

Architectural Consultant
ARCOP
Arcop Associates Pvt. Ltd.
A-13, Pamposs Enclave, (S.E.-I
New Delhi, Delhi 110048, India

Structural Proof Consultant
Indian Institute of Technology (IIT) Madras
Sardar Patel Rd, Opposite to C.L.R.I, Adyar, Chennai, Tamil Nadu 600036

MEP Proof Consultant
egis
Egis India Consulting Engineers Pvt. Ltd.
Plot No. 66, Sector 32, Institutional Area, Opp: Zenatia Solutions, Gurugram, Haryana 122001

ICT Proof Consultant
CKR
CKR Consulting Engineers Pvt. Ltd.
#47/1, 3rd Floor, Narayana Arcade, Subbaramachetty Road, Nellaidapa Circle, Basavanagudi, Bengaluru - 560004

Certification

EPC Contractor
Design Consultant
Architectural Consultant
Proof Consultant

Structural	MEP	ICT

PEAC
Reviewed GFC drawing prepared by Contractor and ensured that all preliminary aspects and parameters have been adhered to :
Issued by:
Employer / Employer's Engineer
Date: 09 SEP 2019

REV	DESCRIPTION	DATE	DSGN	DRWN	CHKD	APPD
R0	ISSUED FOR GFC	05.09.19	NI	RS	KA	VK

Revisions

ARCHITECTURE			PPS			
STRUCTURAL			PNE			
ELECTRICAL			GEOTECH			
E/V SYSTEM						
HVAC						
CHECKED BY	SIGN	DATE	CHECKED BY	SIGN	DATE	

EPC Contractor
L&T Construction
Buildings & Factories

JOB No : O17203

Project Name
DESIGN AND CONSTRUCTION OF INDIA INTERNATIONAL CONVENTION & EXPO CENTRE
SECTOR 25, DWARKA, NEW DELHI, INDIA

Drawing Status
GOOD FOR CONSTRUCTION
GOOD FOR CONSTRUCTION

Drawing No			Rev. No
A	01	0202	R0

Title :
EXHIBITION HALL - 1
ELEVATION SOUTH WEST

EDRC DWG No :	Scale	Sheet Size
O17203-A-SP-01-WD-0202	1:500, 1:200	A0

This drawing is the property of L&T Construction, E&R EDRC and must not be passed on to any person or body not authorised by us to receive it nor to copied or otherwise made use either in full or in part by such person or body without our prior permission in writing.

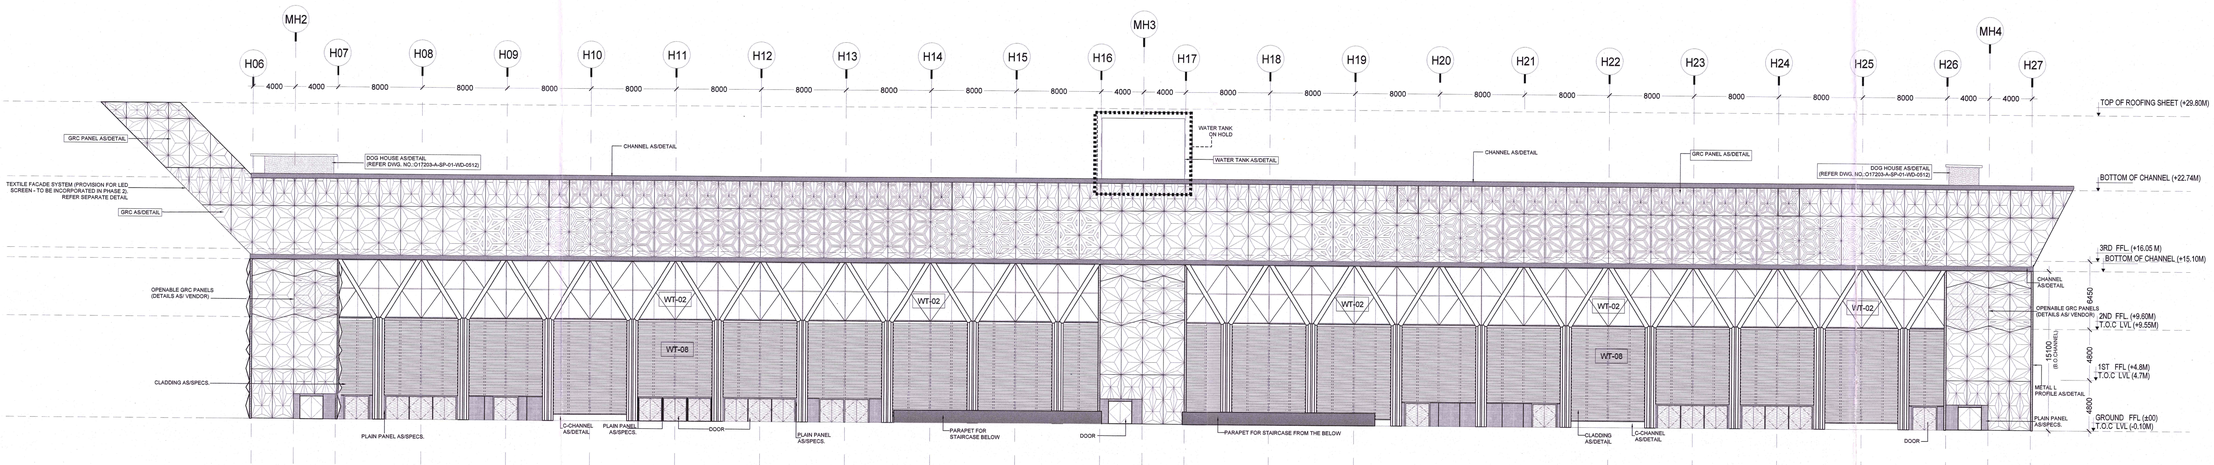

NORTH WEST ELEVATION
SCALE _ 1:200

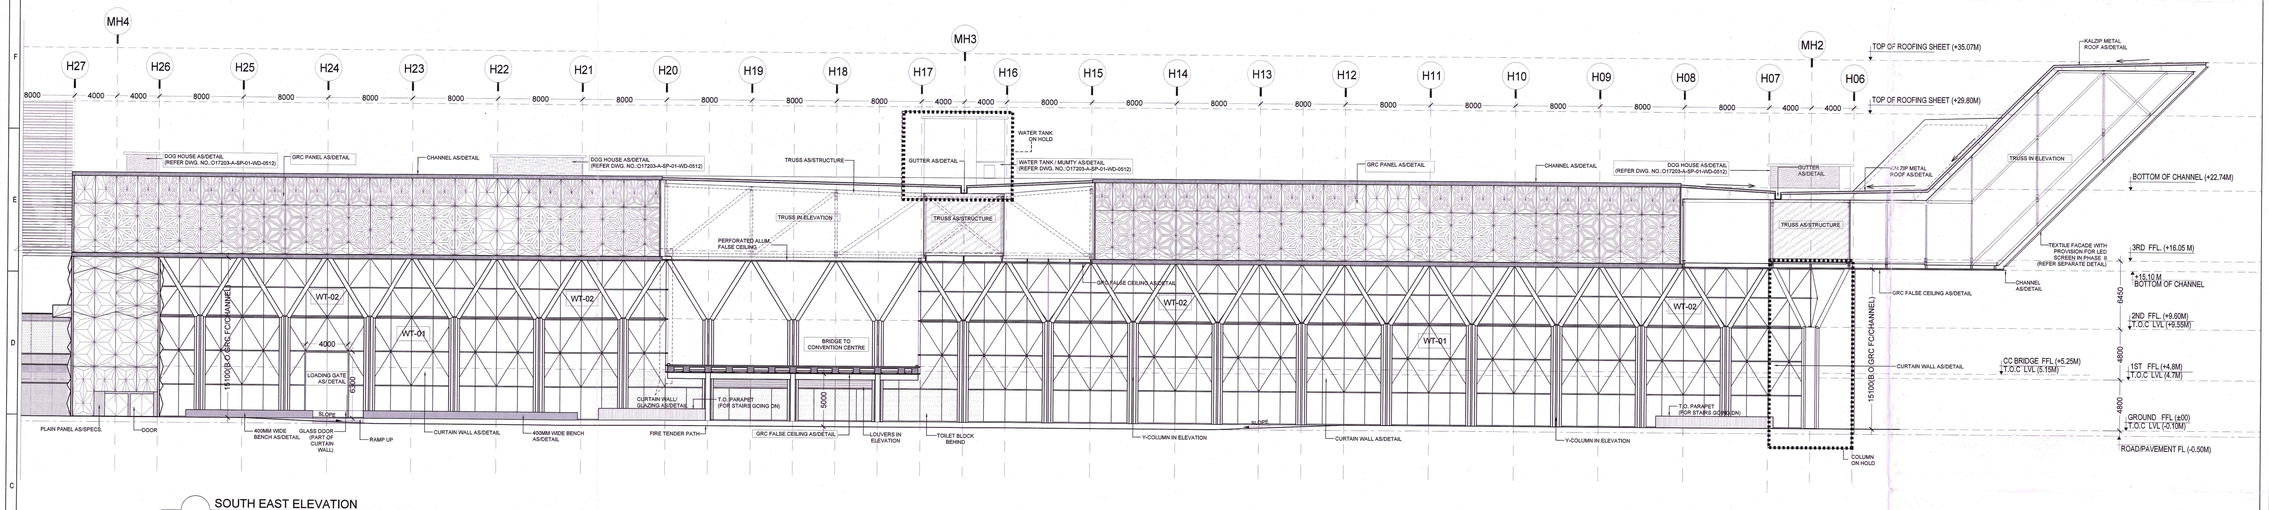

SOUTH EAST ELEVATION
SCALE _ 1:200

NOTES:

1. ALL DIMENSIONS ARE IN MILLIMETERS, LEVELS IN METERS AND ANGLES IN DEGREES UNLESS OTHERWISE NOTED.
2. THE DRAWING IS TO BE READ AND NOT TO BE SCALED; ONLY WRITTEN DIMENSIONS IN ALL CASES SHALL BE FOLLOWED.
3. THE DRAWING SHALL BE READ IN CONJUNCTION WITH ALL RELEVANT ARCHITECTURAL, STRUCTURAL AND SERVICE DRAWINGS.
4. ALL DIMENSIONS SHALL BE VERIFIED ON SITE PRIOR TO START OF WORK AND ANY DISCREPANCY SHALL BE BROUGHT TO THE NOTICE OF THE ARCHITECT.
5. 0.00 CORRESPONDENCE TO 213.9
6. FOR GRC DETAILS, REFER SEPARATE GRC PACKAGE.
7. FOR WALL TYPE DETAILS, REFER SEPARATE FACADE PACKAGE.

Wall Types	Description
WT-01	Horizontal Fin System ("X" Bracing start from first level of Aluminium Transom)
WT-02	Tension rod cable system
WT-08	Aluminium Siding with Bronze finish
	Plain Panels as/ Specs

ALL FINISH FOR (WT-08, DOOR, ROLLING SHUTTER) WILL BE CAPTURED IN SEPARATE DOCUMENT AFTER APPROVAL FROM PEAC.

Key Plan

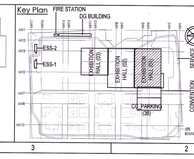

Owner / Employer

India International Convention & Exhibition Centre Limited
Room No. 452A, Ministry of Commerce & Industry, DIPP, Udyog Bhawan, New Delhi - 110011, India

Department of Industrial Policy and Promotion Ministry of Commerce & Industry Government of India

Knowledge Partner

Delhi Mumbai Industrial Corridor Development Corporation
Room No 341 B, 3rd Floor Hotel Ashok, Diplomatic Enclave, 50B Chanakyapuri, New Delhi - 110023

Employer's Representative

Employer Engineer
Programme Management Consultant (PMC)

AECOM

Preliminary Engineering Architecture Consultants (PEAC)

idom
Av. Del Monasterio de El Escorial, 4, 28049 Madrid, Spain

CPKUKREJA ARCHITECTS
No.D-1, Ashirwad Building, Green Park, New Delhi, Delhi 110016, India

EPC Contractor

L&T Construction
Buildings & Factories
Mount Poonamallee Road, Manapakkam, P.B.No.979, Chennai – 600 089

EPC Contractor's Representatives

Design Consultant
Engineering Design and Research Center (EDRC)
L&T Construction - Buildings & Factories

Architectural Consultant
ARCOP
Arcop Associates Pvt. Ltd.,
A-15, Pamposa Enclave , G.K-I
New Delhi, Delhi 110048, India

Structural Proof Consultant
Indian Institute of Technology (IIT) Madras
Sardar Patel Rd, Opposite to C. L.R.I, Adyar, Chennai, Tamil Nadu 600036

MEP Proof Consultant
egis
Egis India Consulting Engineers Pvt. Ltd.
Plot No. 66, Sector 32, Institutional Area, Opp: Zenatia Solutions, Gurugram, Haryana 122001

ICT Proof Consultant
CKR
CKR Consulting Engineers Pvt. Ltd.
#4711, 3rd Floor, Narayana Arcade, Subbanachachy Road, Nehrappa Circle, Basavanagudi, Bengaluru - 560004

Certification

EPC Contractor	
Design Consultant	
Architectural Consultant	
Proof Consultant	
Structural	MEP / ICT

PEAC
Reviewed GFC drawing prepared by Contractor and ensured that all preliminary aspects and parameter-fixed basis adhered to.

Issued by:
Employer / Employer's Engineer
Signature and Date: Date: 09 SEP 2019

REV	DESCRIPTION	DATE	DSGN	DRWN	CHKD	APPD
R0	ISSUED FOR GFC	05.09.19	NK	RS	KA	VK

Revisions

ARCHITECTURE			FPS		
STRUCTRAL			PNE		
ELECTRICAL			GEOTECH.		
ELV SYSTEM					
HVAC					
CHECKED BY	SIGN	DATE	CHECKED BY	SIGN	DATE

EPC Contractor
L&T Construction
Buildings & Factories

JOB No : O17203

Project Name
DESIGN AND CONSTRUCTION OF INDIA INTERNATIONAL CONVENTION & EXPO CENTRE
SECTOR 25, DWARKA, NEW DELHI, INDIA

Drawing Status
GOOD FOR CONSTRUCTION

Drawing No			Rev. No
A	01	0203	R0

Title :
EXHIBITION HALL - 1
ELEVATION NORTH WEST AND SOUTH EAST

EDRC DWG No :	Scale	Sheet Size
O17203-A-SP-01-WD-0203	1:200	A0

This drawing is the property of L&T Construction, L&T-EDRC and must not be passed on to any person or body not authorised by us to receive it nor be copied or otherwise made use after in full or in part by such person or body without our prior permission in writing.