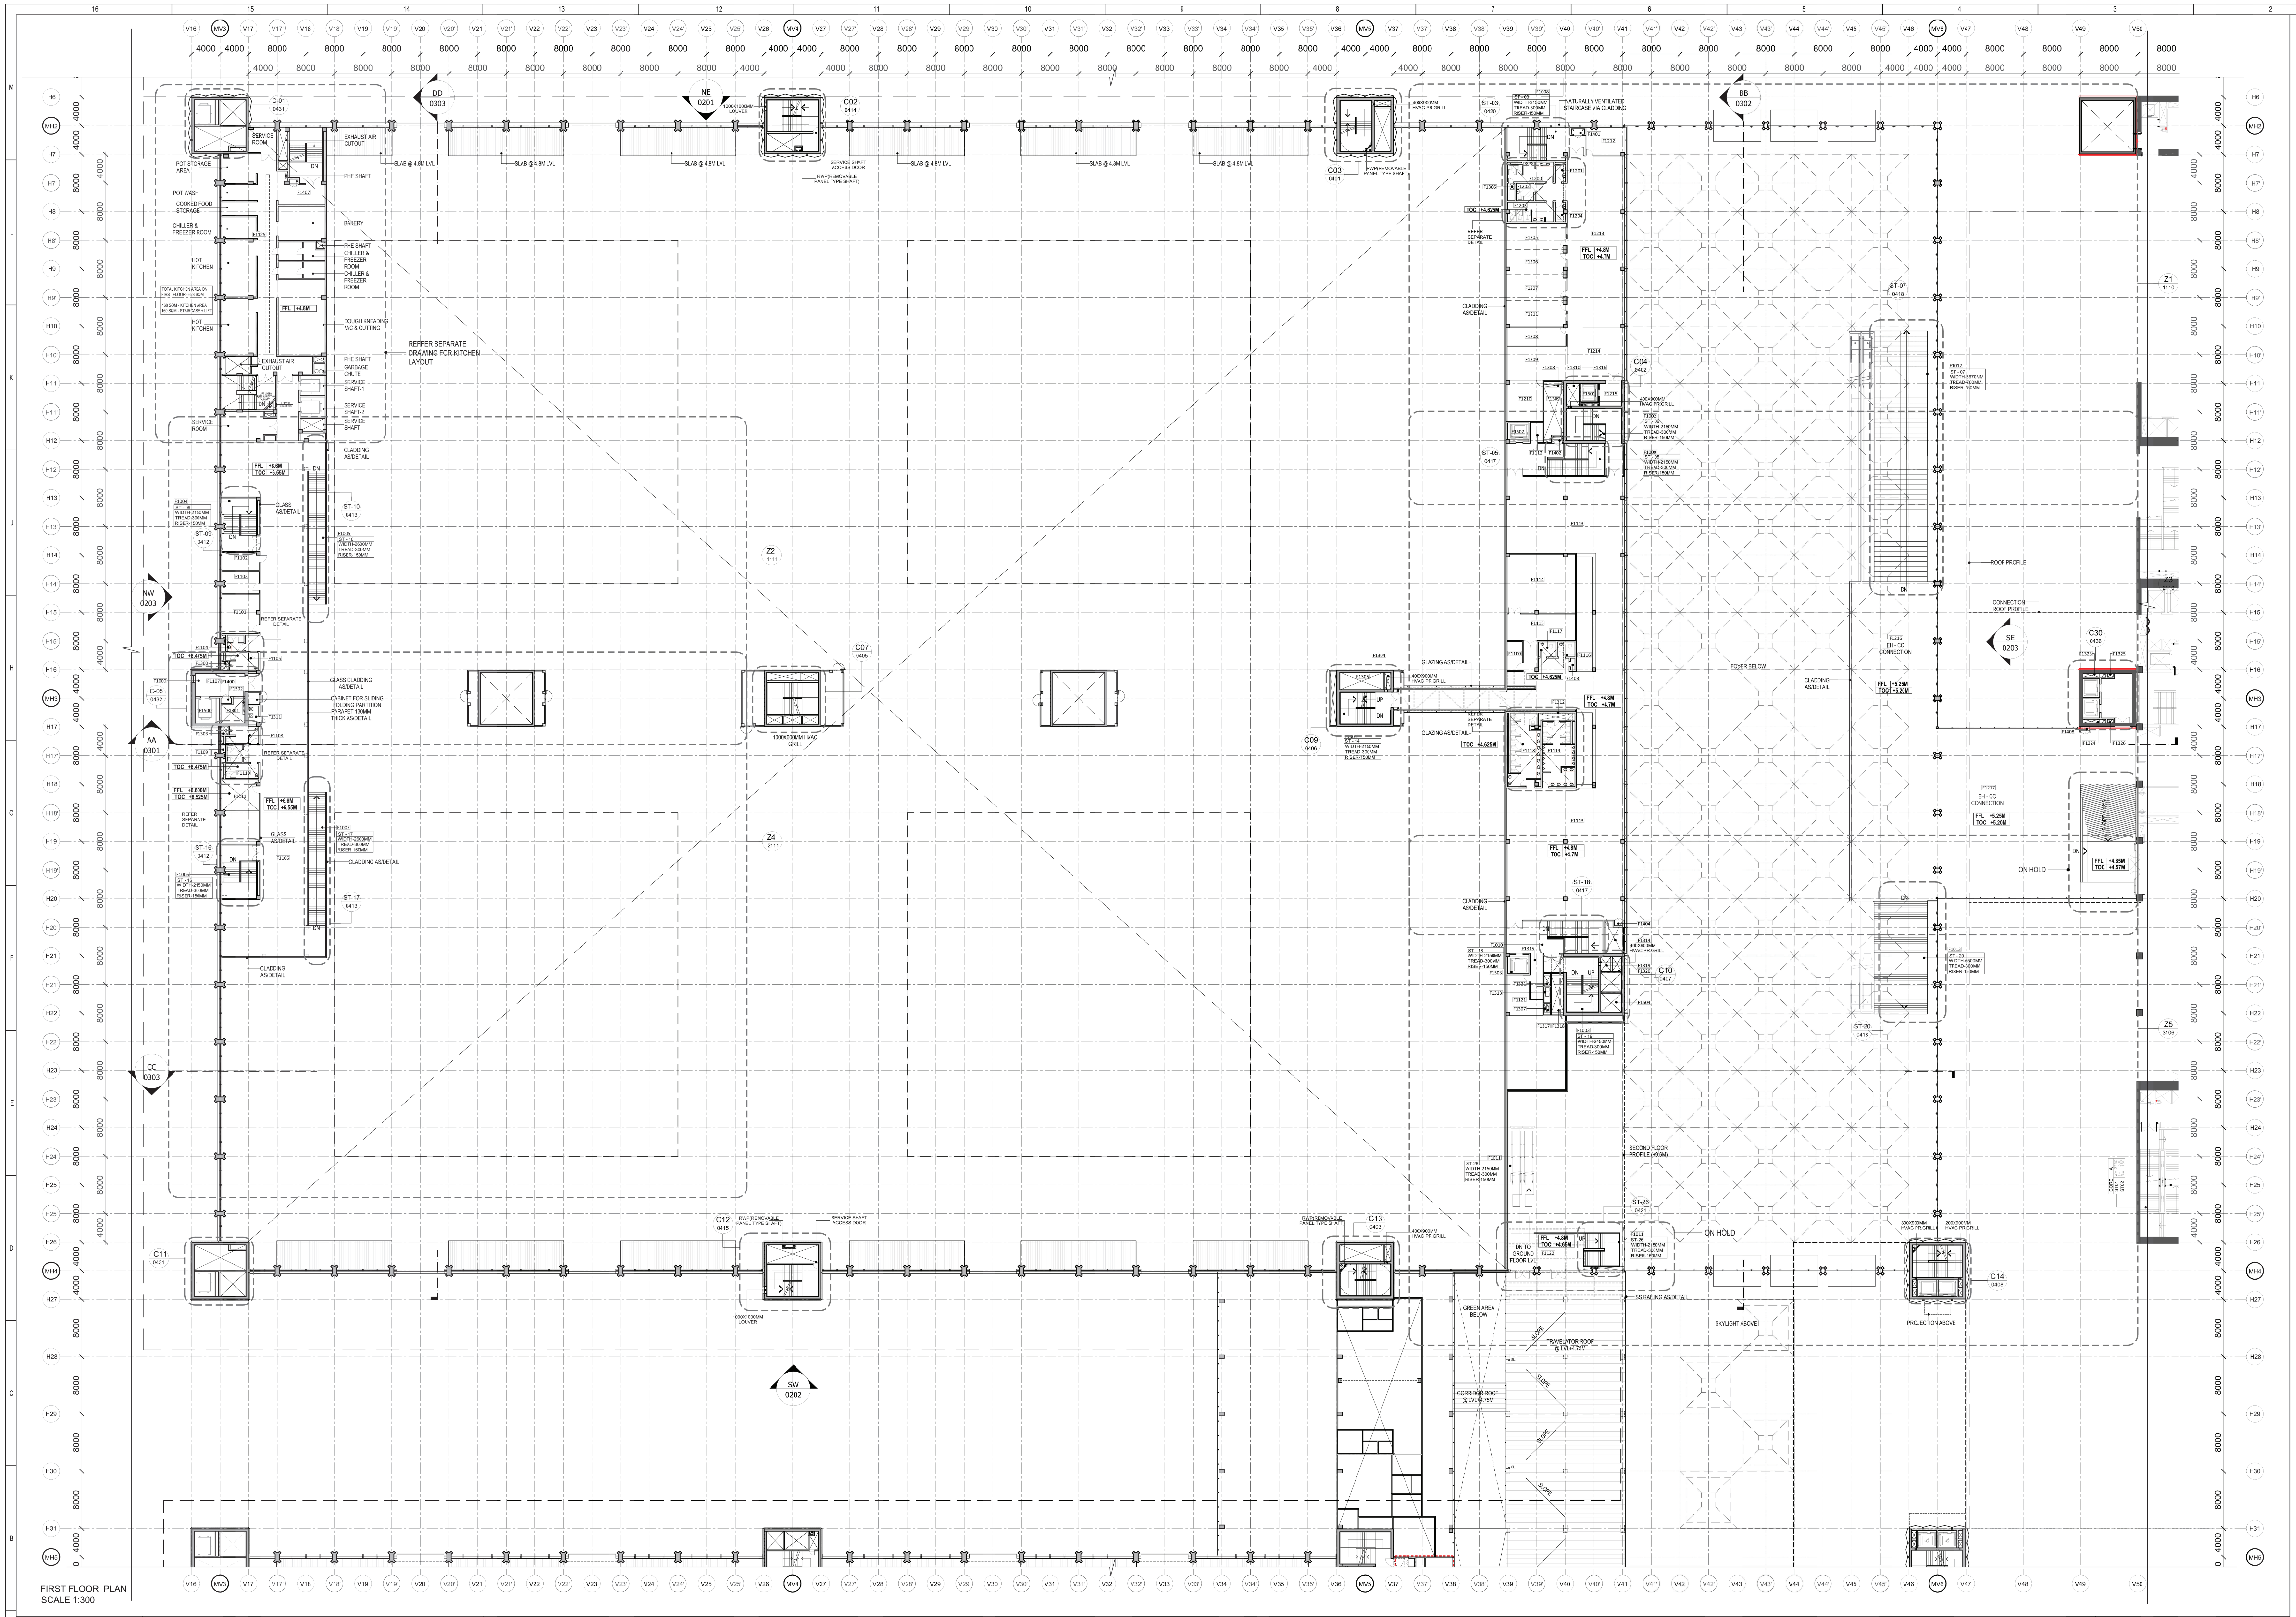

FIRST FLOOR PLAN
SCALE 1:300

NORTH:

LEGEND:

- ▬ RC WALL / COLUMN
- ▭ 200mm THK BLOCK WORK
- ═ DRYWALL PARTITION
- —·—·— GRID LINE

ABBREVIATION:

FFL - FINISHED FLOOR LEVEL
FRL - FORMED ROAD LEVEL
FPL - FORMED PAVEMENT LEVEL
FHC - FIRE HOSE CABINET
LVL - LEVEL
ELEC - ELECTRICAL
ELV - EXTRA LOW VOLTAGE
AHU - AIR HANDLING UNIT
PHE - PUBLIC HEALTH ENGINEERING

NOTES:

1. ALL DIMENSIONS ARE IN MILLIMETERS, LEVELS IN METERS AND ANGLES IN DEGREES UNLESS OTHERWISE NOTED.
2. THE DRAWING IS TO BE READ AND NOT TO BE SCALED; ONLY WRITTEN DIMENSIONS IN ALL CASES SHALL BE FOLLOWED.
3. THE DRAWING SHALL BE READ IN CONJUNCTION WITH ALL RELEVANT ARCHITECTURAL, STRUCTURAL AND SERVICE DRAWINGS.
4. ALL DIMENSIONS SHALL BE VERIFIED ON SITE PRIOR TO START OF WORK AND ANY DISCREPANCY SHALL BE BROUGHT TO THE NOTICE OF THE ARCHITECT.
5. ± 0.00 CORRESPONDENCE TO +213.9M

S. NO.	TAG NO.	ROOM NAME	X(M)	Y(M)	AREA
1	F1000	CORE-5	6.95	6.95	48.30
2	F1001	CORE-9	7.15	4.50	32.18
3	F1002	CORE-4	7.70	4.50	34.65
4	F1003	CORE-10	4.50	7.75	34.88
5	F1004	STAIRCASE-9	4.87	7.47	36.38
6	F1005	STAIRCASE-10	2.50	18.60	46.50
7	F1006	STAIRCASE-16	4.87	7.47	36.38
8	F1007	STAIRCASE-17	2.50	18.60	46.50
9	F1008	STAIRCASE-3	8.10	4.65	37.67
10	F1009	STAIRCASE-5	7.92	4.50	35.64
11	F1010	STAIRCASE-18	8.27	4.50	37.22
12	F1011	STAIR-26	3.75	14.99	56.21
13	F1012	STAIRCASE-7	6.67	35.02	233.58
14	F1013	STAIRCASE-20	6.67	15.73	104.92
15	F1100	ELEC RM 1	2.11	4.06	8.57
16	F1101	KITCHEN	5.24	5.52	28.92
17	F1102	ELECTRICAL RM 2	5.24	2.55	13.36
18	F1103	STORAGE	5.27	3.01	15.86
19	F1104	TOILET STAFF F	2.34	2.30	5.38
20	F1105	TOILET STAFF M	5.17	2.40	12.41
21	F1106	CAFE - BAR	11.94	71.92	858.72
22	F1107	CORRIDOR	6.95	3.25	22.59
23	F1108	TOILET MALE	4.65	2.40	11.16
24	F1109	TOILET HANDICAP	2.10	2.42	5.08
25	F1110	TOILET FEMALE	4.65	2.05	9.53
26	F1111	KITCHEN	5.24	8.97	47.00
27	F1112	STR RM	1.75	2.81	4.92
28	F1113	CAFE - BAR	16.39	61.99	1016.02
29	F1114	KITCHEN	9.54	8.24	78.61
30	F1115	STORAGE	9.54	3.68	35.11
31	F1116	TOILET STAFF	2.45	2.07	5.07
32	F1117	TOILET STAFF	2.45	2.07	5.07
33	F1118	TOILET FEMALE	4.60	10.27	47.24
34	F1119	TOILET MALE	4.60	9.08	41.77
35	F1121	CHANGING ROOM	5.00	5.60	28.00
36	F1122	CORRIDOR	8.07	23.96	193.36
37	F1125	KITCHEN	14.47	34.47	498.78
38	F1200	TOILET MALE	6.41	2.75	17.63
39	F1201	TOILET STAFF M	1.49	2.45	3.65
40	F1202	TOILET HANDICAP	2.45	2.45	6.00
41	F1203	TOILET FEMALE	6.41	2.75	17.63
42	F1204	TOILET STAFF F	1.49	2.75	4.10
43	F1205	MEETING ROOM	8.34	3.58	29.86
44	F1206	MEETING ROOM	8.33	3.52	29.32
45	F1207	MEETING ROOM	8.34	3.52	29.36
46	F1208	PANTRY	8.27	2.54	21.01
47	F1209	WAITING ROOM	8.40	4.72	39.65
48	F1210	MEETING ROOM	4.99	5.60	27.94
49	F1211	MEETING ROOM	8.34	3.57	29.77
50	F1212	MEETING ROOM	5.26	3.88	20.41
51	F1213	MEETING ROOM	7.89	23.72	187.15
52	F1214	RECEPTION	8.00	7.57	60.56
53	F1215	LIFT LOBBY	3.05	3.15	9.61
54	F1216	EH-CC CONNECTION	12.04	44.25	532.77
55	F1217	EH-CC CONNECTION	27.69	24.17	669.27
56	F1300	PLUMBING SHAFT	0.90	1.20	1.08
57	F1301	MEP SHAFT	3.35	3.50	11.73
58	F1302	ELECTRICAL SHAFT	0.30	1.80	0.54
59	F1303	PLUMBING SHAFT	0.90	1.20	1.08
60	F1304	STAIRCASE PRESSURISATION SHAFT	0.85	2.45	2.08
61	F1305	SMOKE EXHAUST SHAFT	6.10	2.45	14.95
62	F1306	PLUMBING SHAFT	0.70	0.90	0.63
63	F1307	ELECTRICAL CUTOUT	0.30	1.20	0.36
64	F1308	ELECTRICAL SHAFT	2.77	0.40	1.11
65	F1309	MEP SHAFT	2.77	8.15	22.58
66	F1310	STAIRCASE PRESSURISATION	1.80	3.15	5.67
67	F1311	GARBAGE CHUTE ROOM	1.47	2.65	3.90
68	F1312	PLUMBING SHAFT	4.80	0.90	4.32
69	F1313	GARBAGE CHUTE SHAFT	0.94	2.22	2.09
70	F1314	RETURN AIR SHAFT	2.40	4.50	10.80
71	F1315	HVAC CUTOUT	1.68	2.35	3.95
72	F1316	LIFT LOBBY PRESSURISATION SHAFT	2.35	0.30	0.71
73	F1317	ELV SHAFT	0.30	1.20	0.36
74	F1318	SMOKE EXHAUST SHAFT	1.70	5.10	8.67
75	F1319	STAIRCASE PRESSURISATION SHAFT	1.40	2.05	2.87
76	F1320	LIFT LOBBY PRESSURISATION SHAFT	1.30	2.05	2.67
77	F1321	MEP SERVICES SHAFT	0.79	1.41	1.11
78	F1323	PRESSURISATION SHAFT	3.25	0.52	1.69
79	F1324	PRESSURISATION SHAFT	3.25	0.52	1.69
80	F1325	HVAC SHAFT	0.80	0.52	0.42
81	F1326	HVAC SHAFT	0.80	0.52	0.42
82	F1400	FIRE EQUIPMENT AREA	1.5	0.75	1.13
83	F1401	FIRE EQUIPMENT AREA	1.80	0.75	1.35
84	F1402	FIRE EQUIPMENT AREA	1.50	0.75	1.13
85	F1403	FIRE EQUIPMENT AREA	0.60	1.64	0.98
86	F1404	FIRE EQUIPMENT AREA	1.20	0.60	0.72
87	F1407	FIRE EQUIPMENT AREA	1.20	0.60	0.72
88	F1408	FIRE EQUIPMENT AREA	1.20	0.60	0.72
89	F1500	SERVICE LIFT	3.40	3.50	11.90
90	F1501	PUBLIC LIFT	2.35	2.65	6.23
91	F1502	PUBLIC LIFT	2.65	2.35	6.23
92	F1503	PUBLIC LIFT	2.65	2.65	7.02
93	F1504	PUBLIC LIFT	2.90	2.65	7.69

Key Plan

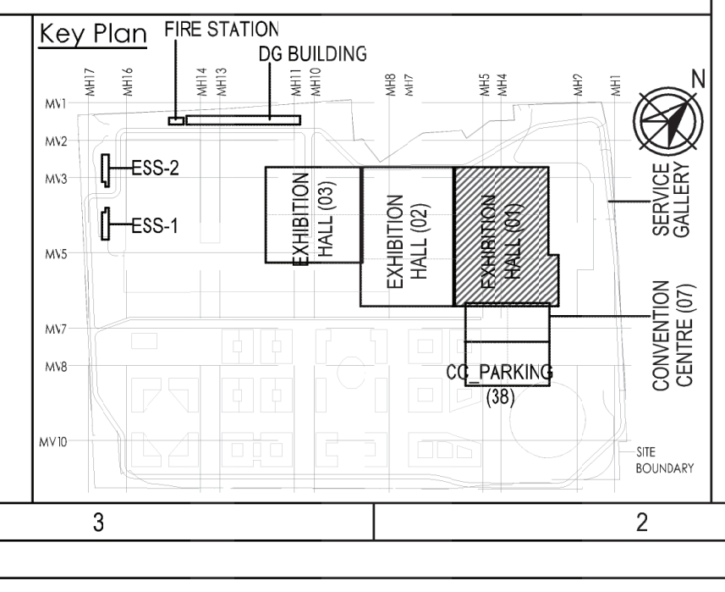

Owner / Employer

India International Convention &
Exhibition Centre Limited
Room No. 452A, Ministry of Commerce & Industry,
DIPP, Udyog Bhawan, New Delhi - 110011, India

Department of Industrial Policy and
Promotion Ministry of Commerce & Industry
Government of India

Knowledge Partner

Delhi Mumbai Industrial Corridor
Development Corporation
Room No 341 B, 3rd Floor Hotel Ashok,
Diplomatic Enclave, 50B Chankyapuri,
New Delhi - 110021

Employer's Representative

Employer Engineer
Programme Management Consultant (PMC)
AECOM

Preliminary Engineering Architecture Consultants (PEAC)

idom
Av. Del Monasterio de El Escorial, 4,
28049 Madrid, Spain

CPKUKREJA ARCHITECTS
No.D-1, Ashirwad Building, Green Park,
New Delhi, Delhi 110016, India

EPC Contractor

L&T Construction
Buildings & Factories
Mount Poonamallee Road, Manapakkam,
P.B.No.979, Chennai – 600 089

EPC Contractor's Representatives

Design Consultant
Engineering Design and Research Center (EDRC)
L&T Construction - Buildings & Factories

Architectural Consultant
Arcop Associates Pvt. Ltd.
A-15, Pampose Enclave , G.K.-1
New Delhi, Delhi 110048, India

Structural Proof Consultant
Indian Institute of Technology (IIT) Madras
Sardar Patel Rd, Opposite to C, L.R.I, Adyar, Chennai,
Tamil Nadu 600036

MEP Proof Consultant
Egis India Consulting Engineers Pvt. Ltd.
Plot No. 66, Sector 32, Institutional Area,
Opp: Zenatix Solutions, Gurugram,
Haryana 122001

ICT Proof Consultant
CKR Consulting Engineers Pvt. Ltd.
#47/1, 3rd Floor, Narayana Arcade,
Subbaramachetty Road, Netkalappa Circle,
Basavanagudi, Bengaluru - 560004

Certification

EPC Contractor
Design Consultant
Architectural Consultant
Proof Consultant

Structural	MEP	ICT

PEAC

Issued by:
Employer / Employer's Engineer

LARSEN & TOUBRO LIMITED Construction - Chennai

REV	DESCRIPTION	DATE	DSGN	DRWN	CHKD	APPD
R0	ISSUED FOR GFC	22.07.19	NI	KG	VA	NI

Revisions

	SIGN	DATE		SIGN	DATE
ARCHITECTURE		–	FPS		–
STRUCTURAL		–	PHE		–
ELECTRICAL		–	GEOTECH.		–
ELV SYSTEM		–			
HVAC		–			
CHECKED BY	SIGN	DATE	CHECKED BY	SIGN	DATE

EPC Contractor
L&T Construction
Buildings & Factories
JOB No : O17203

Project Name
DESIGN AND CONSTRUCTION OF INDIA
INTERNATIONAL CONVENTION & EXPO CENTRE
SECTOR 25, DWARKA, NEW DELHI, INDIA

Drawing Status
GOOD FOR CONSTRUCTION(GFC)

Drawing No: A 01 0006
Rev. No: R0

Title :
EXHIBITION HALL - 1
FIRST FLOOR PLAN (+4.80M LVL)

EDRC DWG No :
O17203-A-SP-01-WD-0006

Scale: 1:300
Sheet Size: A0

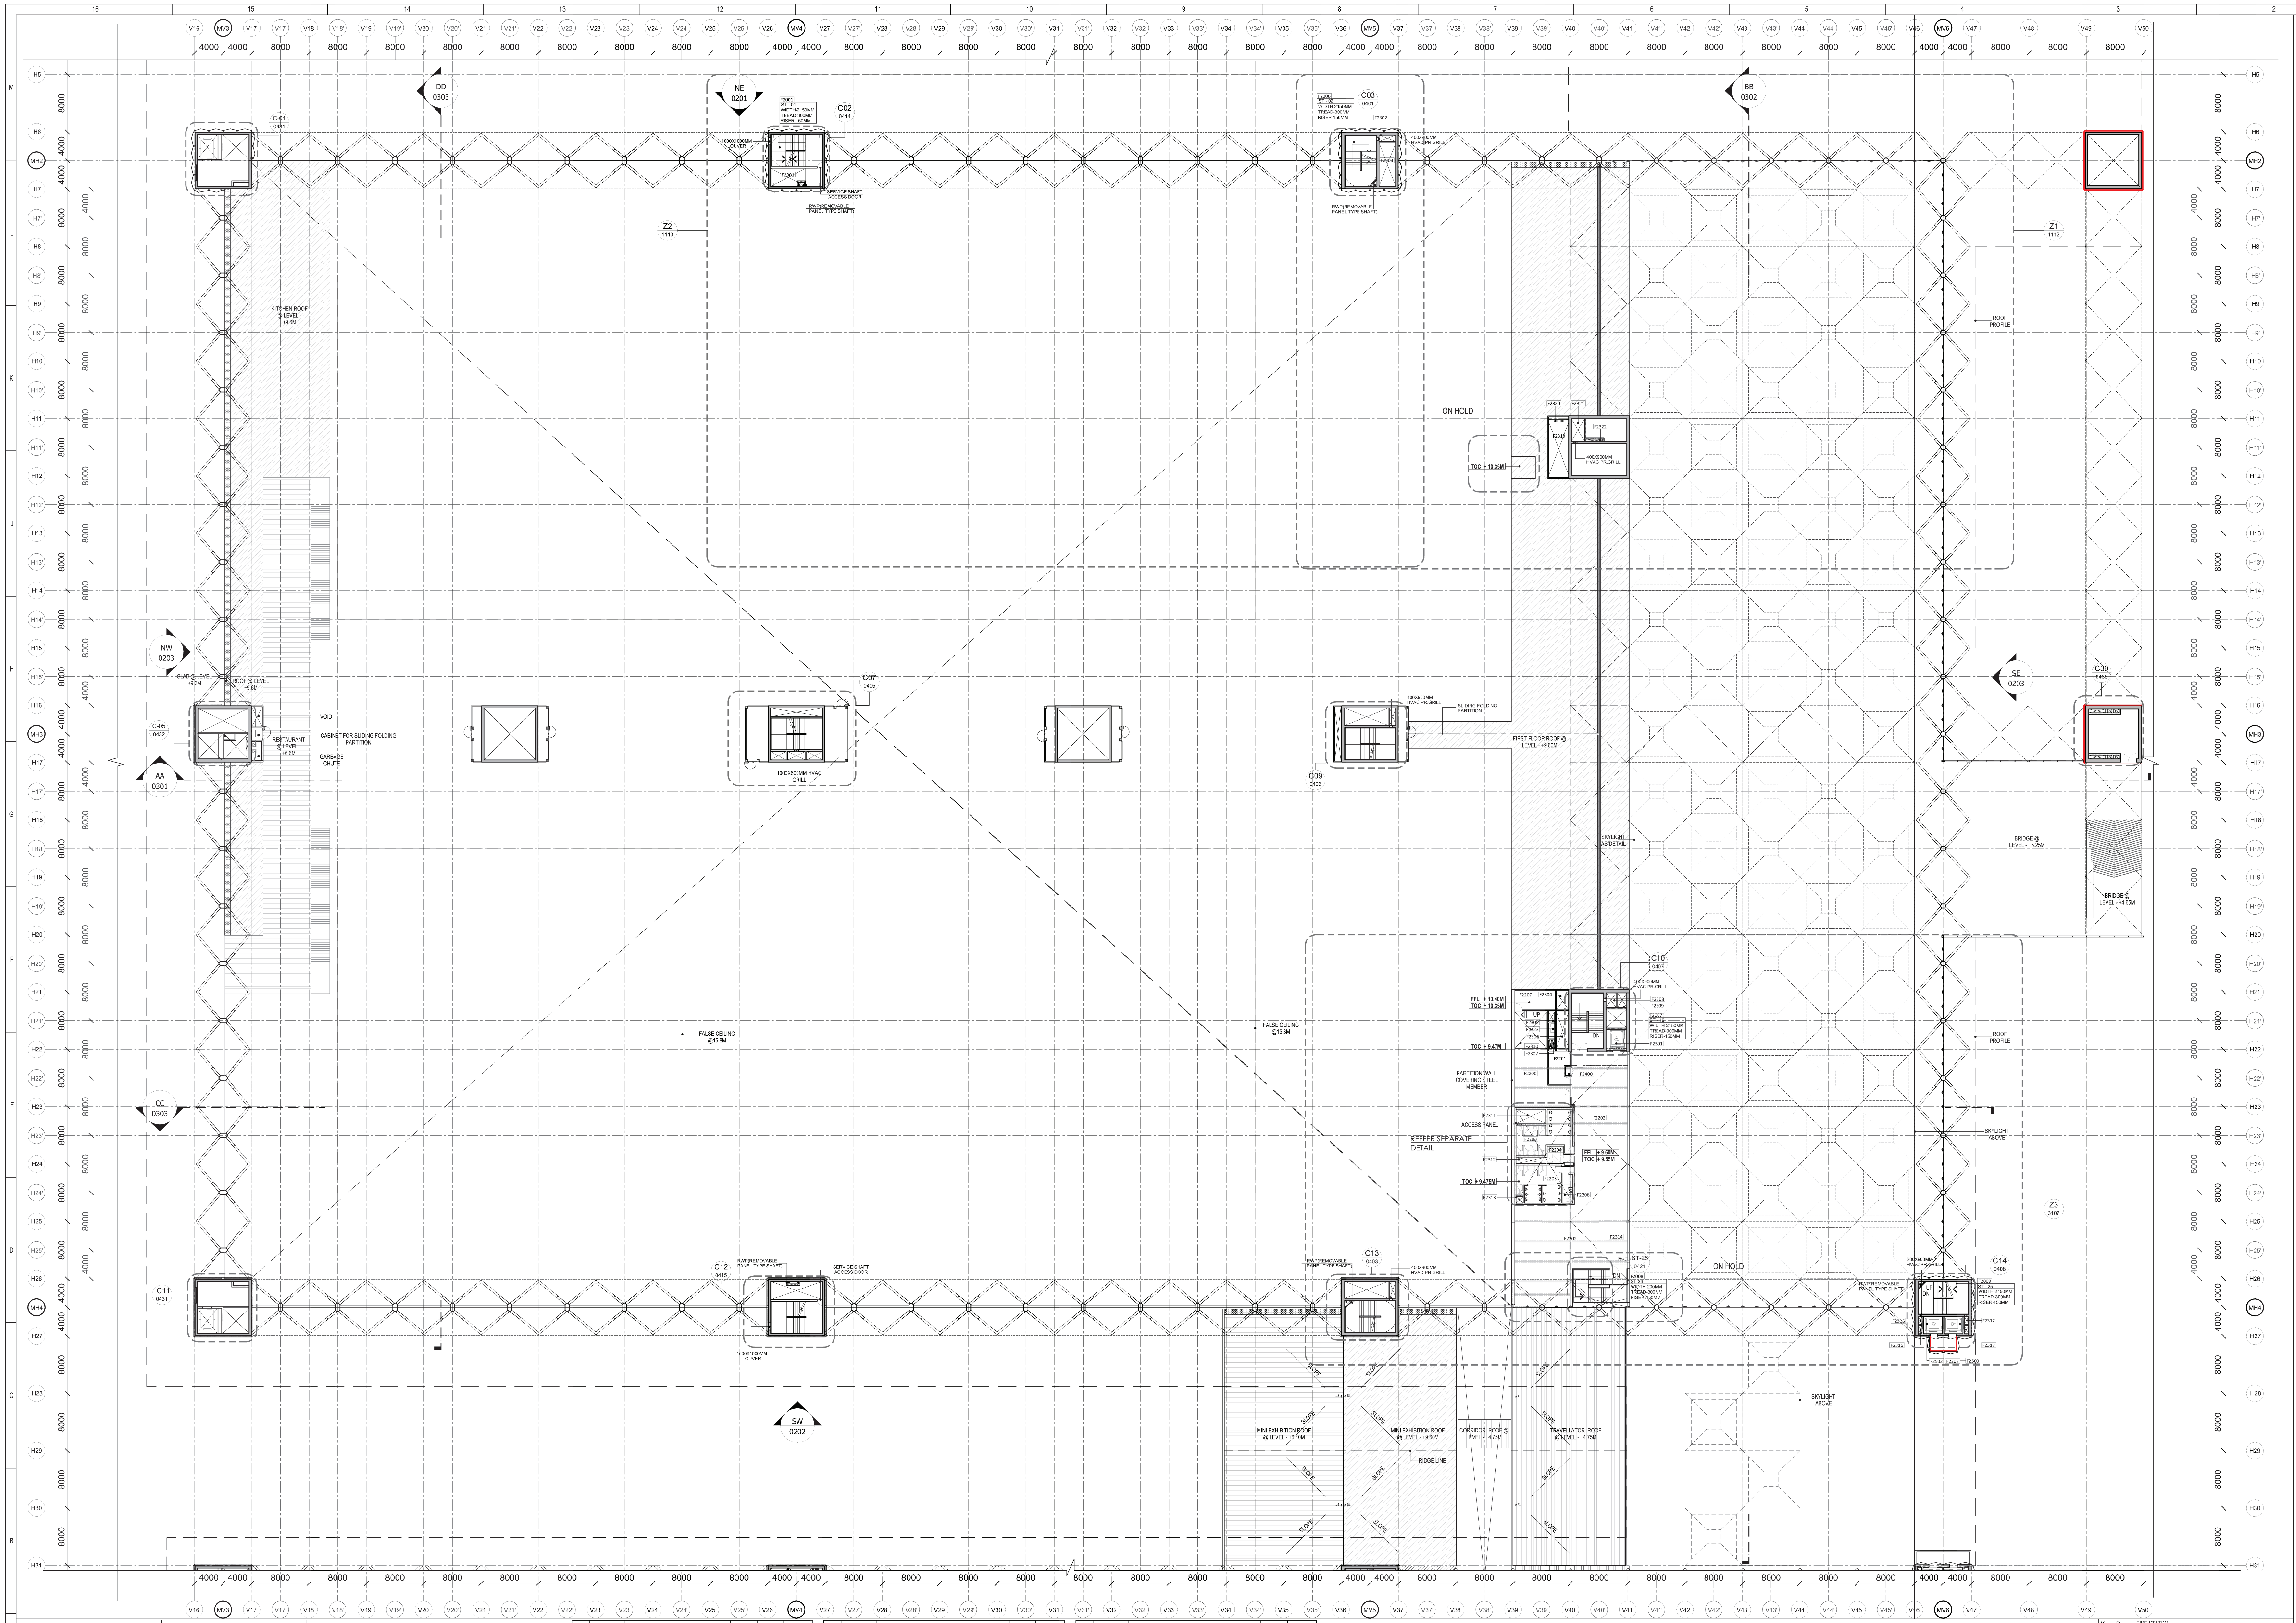
V16 MV3 V17 V18 V19 V20 V21 V22 V23 V24 V25 V26 MV4 V27 V28 V29 V30 V31 V32 V33 V34 V35 V36 MV5 V37 V38 V39 V40 V41 V42 V43 V44 V45 V46 MV6 V47 V48 V49 V50
4000 4000 8000
H5 H6 MH2 H7 H8 H9 H10 H11 H12 H13 H14 H15 H16 MH3 H17 H18 H19 H20 H21 H22 H23 H24 H25 H26 MH4 H27 H28 H29 H30 H31
DD 0303
NE C201
BB 0302
NW 0203
AA 0301
CC 0303
SE 02C3
SW 0202
C-01 0431
C02 0416
C03 0401
C-05 0432
C07 0405
C09 0406
C10 0407
C11 0431
C12 0415
C13 0403
C14 0408
C30 0409
ST-25 0421
Z1 1112
Z2 1113
Z3 3107
KITCHEN ROOF @ LEVEL - +9.8M
SLAB @ LEVEL +9.3M
ROOF @ LEVEL +9.6M
VOID
CABINET FOR SLIDING FOLDING PARTITION
RESTAURANT @ LEVEL - +6.6M
GARBAGE CHUTE
1000X600MM HVAC GRILL
400X900MM HVAC PR.GRILL
SLIDING FOLDING PARTITION
FIRST FLOOR ROOF @ LEVEL - +6.60M
SERVICE SHAFT ACCESS DOOR
RWP(REMOVABLE PANEL TYPE SHAFT)
ON HOLD
TOC + 10.35M
SKYLIGHT AS DETAIL
BRIDGE @ LEVEL - +5.25M
BRIDGE @ LEVEL - +4.85M
ROOF PROFILE
FALSE CEILING @15.8M
FFL + 10.40M
TOC + 10.35M
TOC + 9.47M
PARTITION WALL COVERING STEEL MEMBER
ACCESS PANEL
REFFER SEPARATE DETAIL
FFL + 9.60M
TOC + 9.55M
TOC + 9.475M
F2007 ST - 19 WIDTH-2150MM TREAD-300MM RISER-150MM
F2008 ST-26 WIDTH-200MM TREAD-300MM RISER-150MM
F2009 ST - 25 WIDTH-2150MM TREAD-300MM RISER-150MM
UP
DN
SKYLIGHT ABOVE
MINI EXHIBITION ROOF @ LEVEL - +6.40M
MINI EXHIBITION ROOF @ LEVEL - +9.60M
CORRIDOR ROOF @ LEVEL - +4.75M
TRAVELLATOR ROOF @ LEVEL - +4.75M
RIDGE LINE
SLOPE

NORTH:

LEGEND:

- ▭ RC WALL / COLUMN
- 200mm THK BLOCK WORK
- DRYWALL PARTITION
- —·—·— GRID LINE

ABBREVIATION:

FFL - FINISHED FLOOR LEVEL
FRL - FORMED ROAD LEVEL
FPL - FORMED PAVEMENT LEVEL
FHC - FIRE HOSE CABINET
LVL - LEVEL
ELEC - ELECTRICAL
ELV - EXTRA LOW VOLTAGE
AHU - AIR HANDLING UNIT
PHE - PUBLIC HEALTH ENGINEERING
SL - SLEEVES FOR DOWN TAKE PIPES

NOTES:

1. ALL DIMENSIONS ARE IN MILLIMETERS, LEVELS IN METERS AND ANGLES IN DEGREES UNLESS OTHERWISE NOTED.
2. THE DRAWING IS TO BE READ AND NOT TO BE SCALED; ONLY WRITTEN DIMENSIONS IN ALL CASES SHALL BE FOLLOWED.
3. THE DRAWING SHALL BE READ IN CONJUNCTION WITH ALL RELEVANT ARCHITECTURAL, STRUCTURAL AND SERVICE DRAWINGS.
4. ALL DIMENSIONS SHALL BE VERIFIED ON SITE PRIOR TO START OF WORK AND ANY DISCREPANCY SHALL BE BROUGHT TO THE NOTICE OF THE ARCHITECT.
5. ± 0.00 CORRESPONDENCE TO +213.9M

S. NO.	TAG NAME	ROOM NAME	X(M)	Y(M)	AREA
1	F2001	CORE-2	7.25	4.50	32.63
2	F2006	CORE-3	4.50	7.15	32.18
3	F2007	CORE-10	4.50	7.75	34.88
4	F2008	STAIRCASE	5.1	4.80	24.48
5	F2009	CORE-14	7.05	4.60	32.43
6	F2200	KITCHEN	7.77	13.55	105.28
7	F2201	ELECTRICAL ROOM	3.04	4.49	13.65
8	F2202	RESTAURANT	15.69	35.60	558.56
9	F2203	TOILET FEMALE	7.94	6.50	51.61
10	F2204	TOILET HANDICAP	2.25	2.45	5.51
11	F2205	TOILET MALE	6.31	5.30	33.44
12	F2206	STAFF TOILET MALE	1.53	2.10	3.21
13	F2207	SERVICE ROOM	5.67	2.75	15.59
14	F2208	LIFT LOBBY	7.45	1.9	14.16
15	F2301	STAIRCASE PRESSURISATION SHAFT	4.90	2.55	12.50

S. NO.	TAG NAME	ROOM NAME	X(M)	Y(M)	AREA
16	F2302	STAIRCASE PRESSURISATION SHAFT	2.35	0.85	2.00
17	F2303	SMOKE EXHAUST SHAFT	2.35	6.10	14.34
18	F2304	HVAC CUTOUT	1.68	2.35	3.95
19	F2305	MEP SERVICES SHAFT	0.77	1.41	1.09
20	F2306	SMOKE EXHAUST SHAFT	1.70	5.10	8.67
21	F2307	ELECTRICAL CUTOUT	0.30	1.20	0.36
22	F2308	STAIRCASE PRESSURISATION SHAFT	1.40	2.05	2.87
23	F2309	LIFT LOBBY PRESSURISATION SHAFT	1.30	2.05	2.67
24	F2310	ELECTRICAL CUTOUT	0.30	1.20	0.36
25	F2311	PLUMBING SHAFT	4.15	2.00	8.30
26	F2312	PLUMBING SHAFT	4.15	0.90	3.74
27	F2313	PLUMBING SHAFT	1.00	0.90	0.90
28	F2314	SMOKE EXHAUST SHAFT	1.20	0.60	0.72
29	F2315	STAIRCASE PRESSURISATION SHAFT	0.58	1.07	0.62
30	F2316	LIFT LOBBY PRESSURISATION SHAFT	0.58	1.07	0.62

S. NO.	TAG NAME	ROOM NAME	X(M)	Y(M)	AREA
31	F2317	LIFT PRESSURISATION SHAFT	0.58	1.07	0.62
32	F2318	LIFT LOBBY PRESSURISATION SHAFT	0.58	1.07	0.62
33	F2319	MEP SHAFT	2.77	7.35	20.36
34	F2320	ELECTRICAL SHAFT	2.77	0.40	1.11
35	F2321	STAIRCASE PRESSURISATION SHAFT	1.80	3.15	5.67
36	F2322	LIFT PRESSURISATION SHAFT	2.35	0.30	0.71
37	F2323	GARBAGE CHUTE SHAFT	0.94	2.22	2.09
38	F2400	FIRE EQUIPMENT AREA	1.20	0.60	0.72
39	F2501	PUBLIC LIFT	2.90	2.95	8.56
40	F2502	PASSENGER LIFT	2.65	2.45	6.49
41	F2503	PASSENGER LIFT	2.65	2.45	6.49

Key Plan

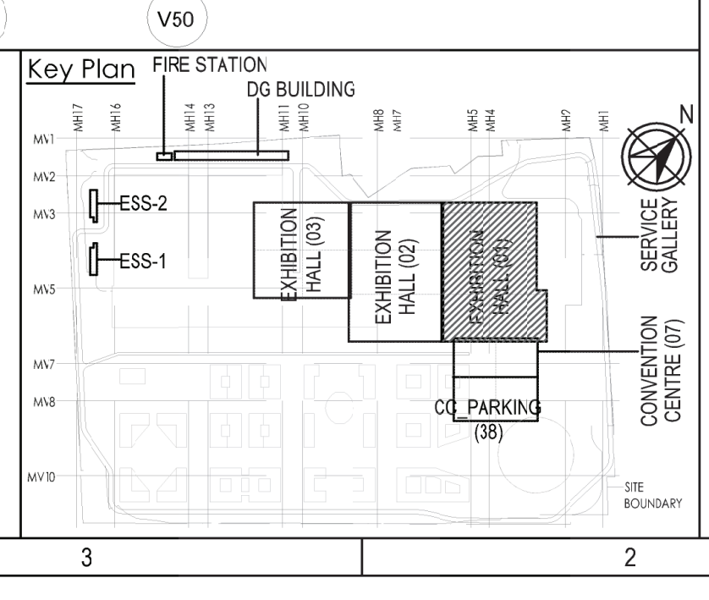

Owner / Employer

India International Convention & Exhibition Centre Limited
Room No. 452A, Ministry of Commerce & Industry,
DIPP, Udyog Bhawan, New Delhi - 110011, India

Department of Industrial Policy and Promotion Ministry of Commerce & Industry
Government of India

Knowledge Partner

DMICDC
Delhi Mumbai Industrial Corridor Development Corporation
Room No 341 B, 3rd Floor Hotel Ashok,
Diplomatic Enclave, 50B Chankyapuri,
New Delhi - 110021

Employer's Representative

Employer Engineer
Programme Management Consultant (PMC)
AECOM

Preliminary Engineering Architecture Consultants (PEAC)

idom
Av. Del Monasterio de El Escorial, 4,
28049 Madrid, Spain

CPKUKREJA ARCHITECTS
No.D-1, Ashirwad Building, Green Park,
New Delhi, Delhi 110016, India

EPC Contractor

L&T Construction
Buildings & Factories
Mount Poonamallee Road, Manapakkam,
P.B.No.979, Chennai – 600 089

EPC Contractor's Representatives

Design Consultant
Engineering Design and Research Center (EDRC)
L&T Construction - Buildings & Factories

Architectural Consultant
Arcop Associates Pvt. Ltd.
A-15, Pampose Enclave, G.K.-1
New Delhi, Delhi 110048, India

Structural Proof Consultant
Indian Institute of Technology (IIT) Madras
Sardar Patel Rd, Opposite to C. L.R.I, Adyar, Chennai,
Tamil Nadu 600036

MEP Proof Consultant
Egis India Consulting Engineers Pvt. Ltd.
Plot No. 66, Sector 32, Institutional Area,
Opp: Zenatix Solutions, Gurugram,
Haryana 122001

ICT Proof Consultant
CKR Consulting Engineers Pvt. Ltd.
#47/1, 3rd Floor, Narayana Arcade,
Subbaramachetty Road, Netkalappa Circle,
Basavanagudi, Bengaluru - 560004

Certification

EPC Contractor

Design Consultant

LARSEN & TOUBRO LIMITED Construction - Chennai

Architectural Consultant

Arcop Associates Pvt. Ltd. New Delhi

Proof Consultant		
Structural	MEP	ICT
PEAC		

Issued by:
Employer / Employer's Engineer

R0	ISSUED FOR GFC	26.07.19	NI	KG	VA	VK
REV	DESCRIPTION	DATE	DSGN	DRWN	CHKD	APPD

Revisions

ARCHITECTURE		–	FPS		–
STRUCTURAL		–	PHE		–
ELECTRICAL	m.	–	GEOTECH.		–
ELV SYSTEM		–			
HVAC	Arun	–			
CHECKED BY	SIGN	DATE	CHECKED BY	SIGN	DATE

EPC Contractor
L&T Construction
Buildings & Factories

JOB No : O17203

Project Name
DESIGN AND CONSTRUCTION OF INDIA INTERNATIONAL CONVENTION & EXPO CENTRE
SECTOR 25, DWARKA, NEW DELHI, INDIA

Drawing Status
GOOD FOR CONSTRUCTUION(GFC)

Drawing No			Rev. No
A	01	0007	R0

Title :

EXHIBITION HALL - 1
SECOND FLOOR PLAN (+9.60M LVL)

EDRC DWG No :	Scale	Sheet Size
O17203-A-SP-01-WD-0007	1:300	A0

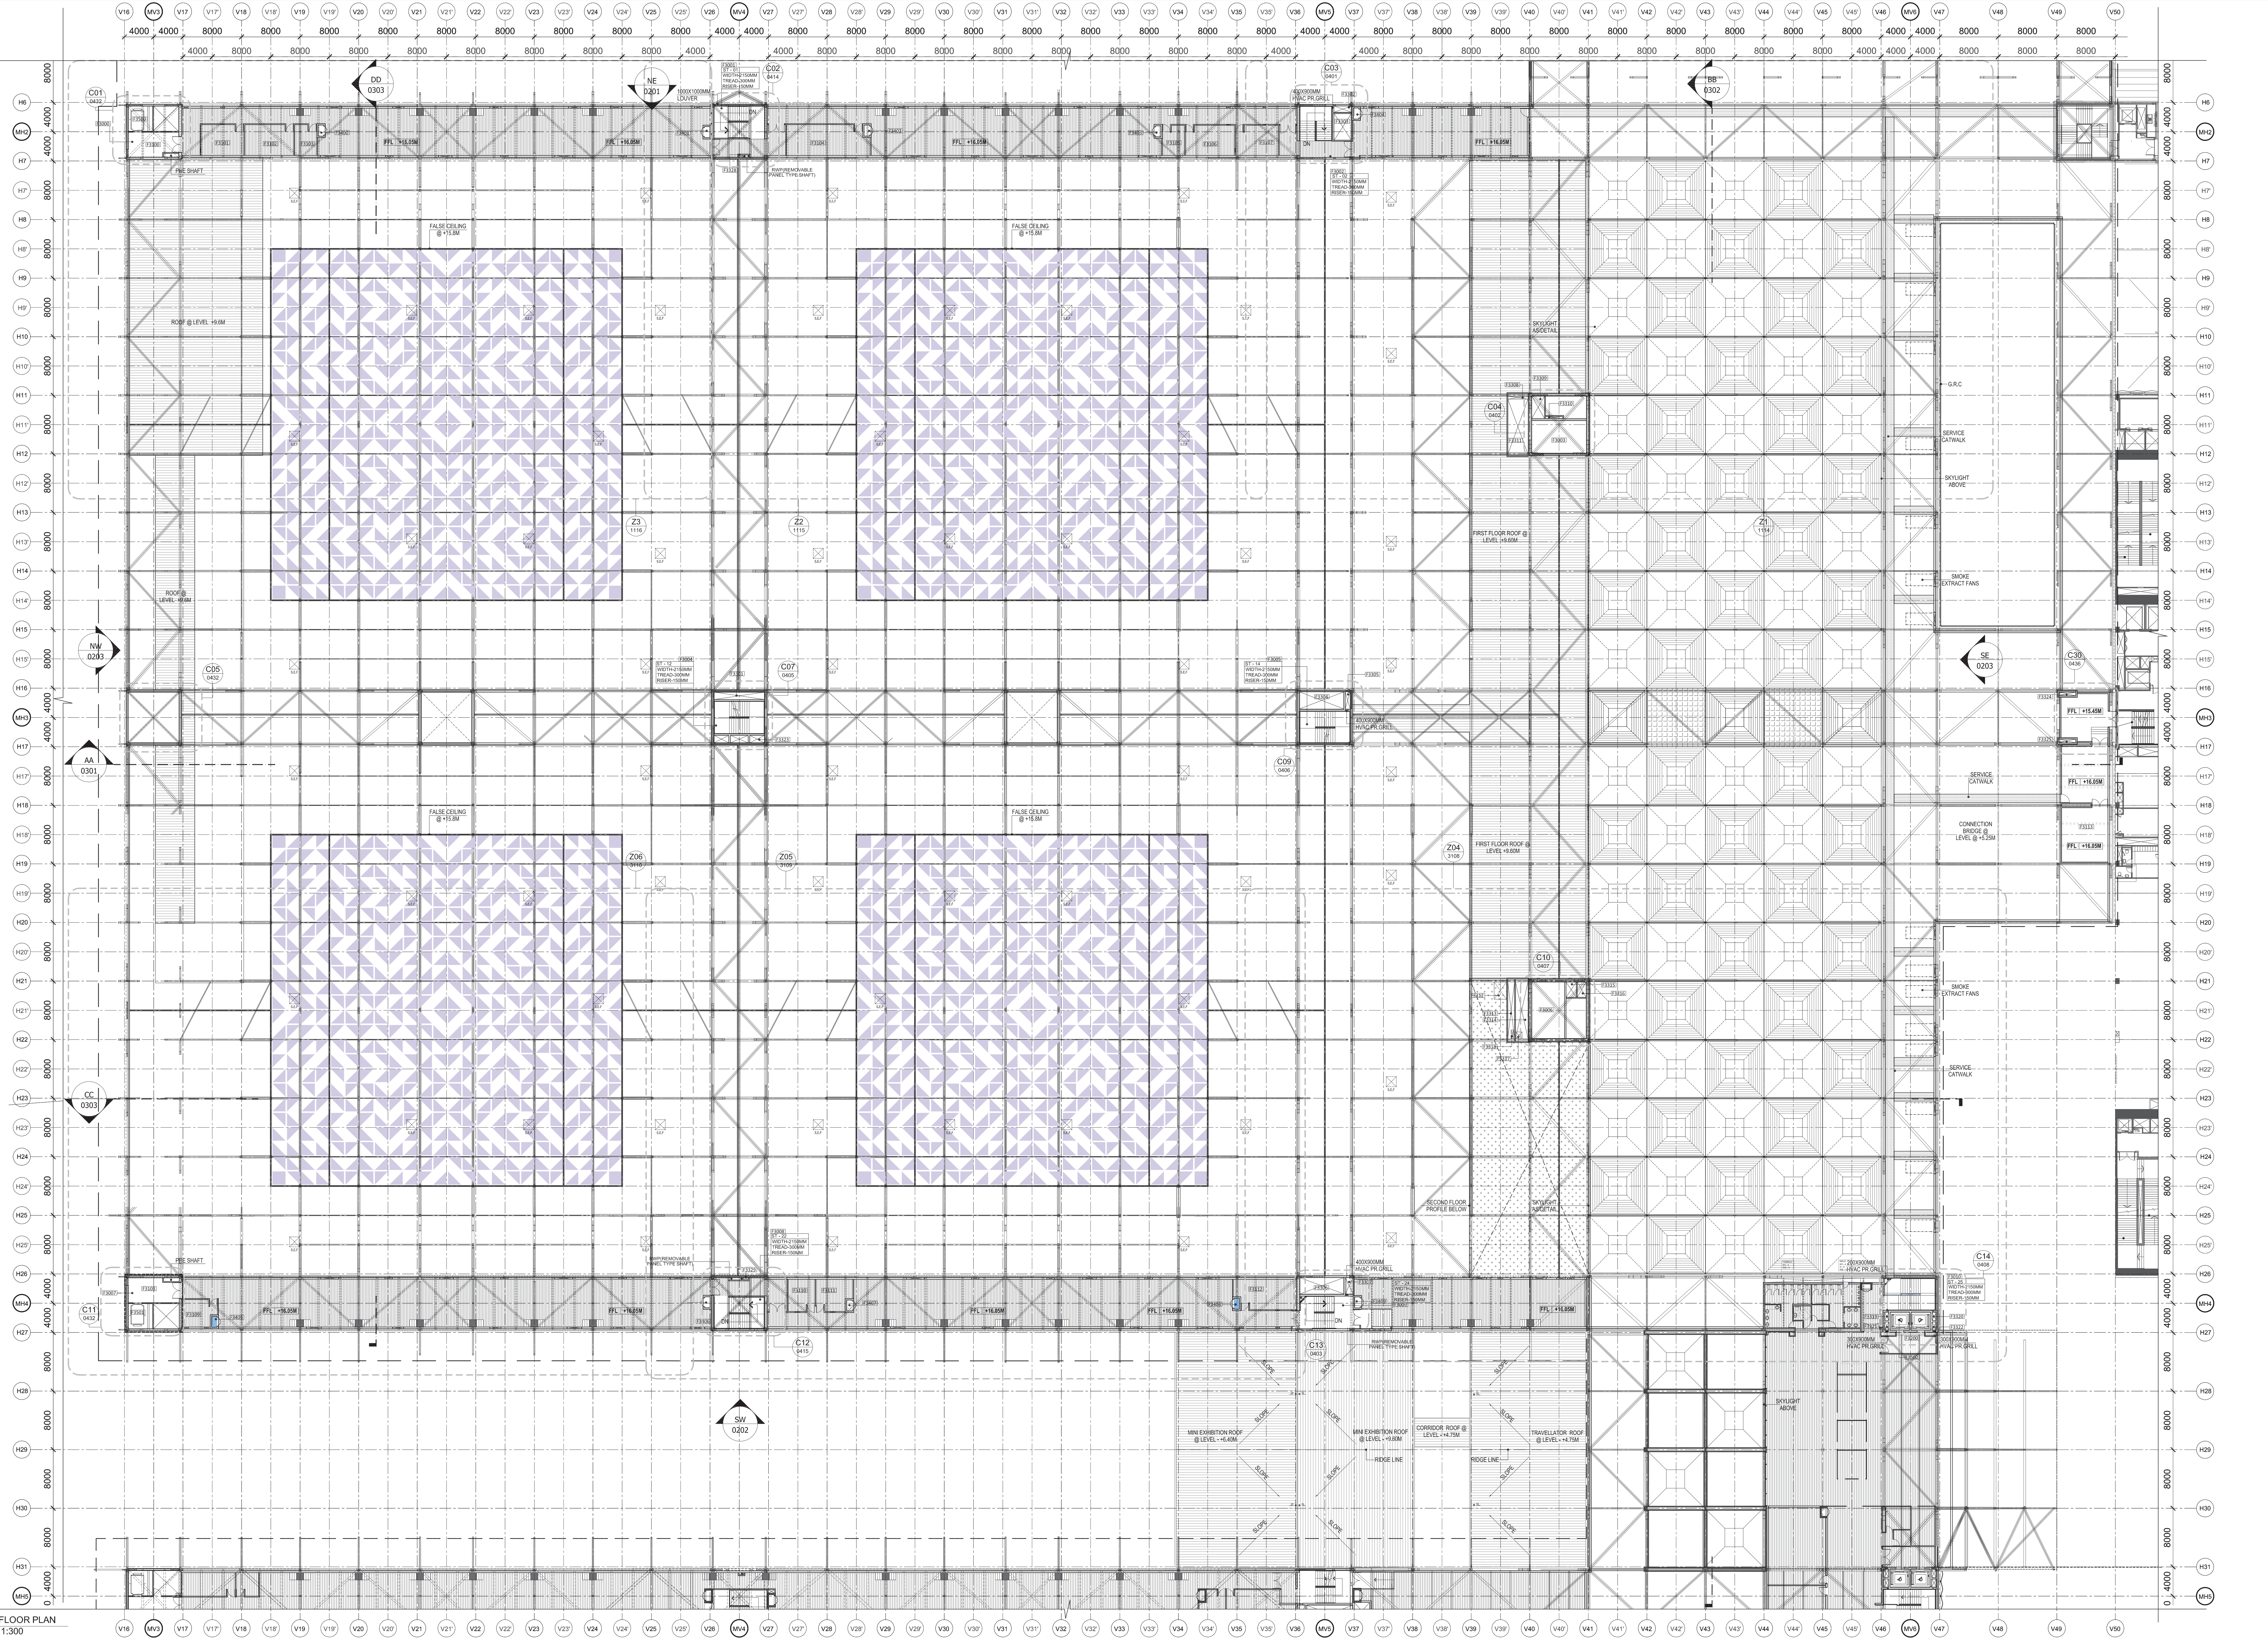
FALSE CEILING @ +15.8M
ROOF @ LEVEL +6.8M
FFL +16.05M
SKYLIGHT ABOVE
SERVICE CATWALK
SMOKE EXTRACT FANS
FIRST FLOOR ROOF @ LEVEL +9.80M
CONNECTION BRIDGE @ LEVEL +9.25M
MINI EXHIBITION ROOF @ LEVEL +6.40M
CORRIDOR ROOF @ LEVEL +4.75M
TRAVELLATOR ROOF @ LEVEL +4.75M
SECOND FLOOR PROFILE BELOW
RIDGE LINE
SLOPE
PHE SHAFT
WATERPROOF/REMOVABLE PANEL TYPE SHAFT
NE 0201
SW 0202
NW 0203
SE 0203
DD 0303
AA 0301
BB 0302
CC 0303

THIRD FLOOR PLAN
SCALE 1:300

NORTH:

LEGEND:

- ▬ RC WALL / COLUMN
- ═ 200mm THK BLOCK WORK
- ═ DRYWALL PARTITION
- —·—·— GRID LINE
- ▥ SERVICE ACCESS PATH

ABBREVIATION:

FFL - FINISHED FLOOR LEVEL
FRL - FORMED ROAD LEVEL
FPL - FORMED PAVEMENT LEVEL
FHC - FIRE HOSE CABINET
LVL - LEVEL
ELEC- ELECTRICAL
ELV - EXTRA LOW VOLTAGE
AHU - AIR HANDLING UNIT
PHE - PUBLIC HEALTH ENGINEERING
SEF - SMOKE EXTRACT FANS

NOTES:

1. ALL DIMENSIONS ARE IN MILLIMETERS, LEVELS IN METERS AND ANGLES IN DEGREES UNLESS OTHERWISE NOTED.
2. THE DRAWING IS TO BE READ AND NOT TO BE SCALED; ONLY WRITTEN DIMENSIONS IN ALL CASES SHALL BE FOLLOWED.
3. THE DRAWING SHALL BE READ IN CONJUNCTION WITH ALL RELEVANT ARCHITECTURAL, STRUCTURAL AND SERVICE DRAWINGS.
4. ALL DIMENSIONS SHALL BE VERIFIED ON SITE PRIOR TO START OF WORK AND ANY DISCREPANCY SHALL BE BROUGHT TO THE NOTICE OF THE ARCHITECT.
5. ± 0.00 CORRESPONDENCE TO +213.9M
6. REFER SEPRATE DRAWING FOR HVAC LOUVER CUTOUTS.

S. NO.	TAG NO.	ROOM	X(M)	Y(M)	AREA
1	**F3000**	CORE-1	6.9	6.9	47.61
2	**F3001**	CORE-2	7.25	4.50	32.63
3	**F3002**	CORE-3	4.50	7.1	31.95
4	**F3003**	CORE-4	7.80	8.05	62.79
5	**F3004**	CORE-7	6.88	6.93	47.68
6	**F3005**	CORE-9	6.91	6.98	48.23
7	**F3006**	CORE-10	4.6	7.75	35.65
8	**F3007**	CORE-11	7.0	7.0	49.00
9	**F3008**	CORE-12	6.9	4.4	30.36
10	**F3009**	CORE-13	7.27	4.44	32.28
11	**F3010**	CORE-14	7.05	4.60	32.43
12	**F3100**	LIFT LOBBY	6.9	3.4	23.46
13	**F3101**	ELECTRICAL ROOM 1	5.85	4.21	24.63
14	**F3102**	FUTURE SPACE FOR ECR 1	6.70	4.21	28.21
15	**F3103**	ELV ROOM 1	3.00	4.21	12.63
16	**F3104**	SPACE FOR ELV 2	11.42	4.21	48.08
17	**F3105**	ELV ROOM 2	3.02	4.12	12.44
18	**F3106**	SPACE FOR FUTURE ECR 2	6.70	4.12	27.60
19	**F3107**	ELECTRICAL RM 2	5.85	4.12	24.10
20	**F3108**	LIFT LOBBY	7.0	3.39	23.73
21	**F3109**	ELECTRICAL RM 3	4.94	3.75	18.53
22	**F3110**	UPS RM	3.70	4.4	16.28
23	**F3111**	BATTERY RM	5.02	4.4	22.09
24	**F3112**	ELECTRICAL RM 4	8.64	4.16	35.94
25	**F3113**	A.H.U ROOM	6.33	7.41	46.91
26	**F3200**	LIFT LOBBY	7.65	2.90	22.19
27	**F3301**	STAIRCASE PRESSURISATION SHAFT	6.88	1.02	7.02
28	**F3302**	STAIRCASE PRESSURISATION SHAFT	2.59	0.89	2.31
29	**F3303**	SMOKE EXHAUST SHAFT	2.59	3.36	8.70
30	**F3304**	SMOKE EXHAUST SHAFT	6.02	2.32	13.97
31	**F3305**	STAIRCASE PRESSURISATION SHAFT	0.72	2.4	1.73
32	**F3306**	SMOKE EXHAUST SHAFT	5.97	2.22	13.25
33	**F3307**	STAIRCASE PRESSURISATION SHAFT	1.1	2.21	2.43
34	**F3308**	ELECTRICAL SHAFT	2.7	0.4	1.08
35	**F3309**	STAIRCASE PRESSURISATION	1.80	3.25	5.85
36	**F3310**	LIFT LOBBY PRESSURISATION SHAFT	2.35	0.40	0.94
37	**F3311**	MEP SHAFT	2.9	8.09	23.46
38	**F3312**	HVAC CUTOUT	1.68	2.35	3.95
39	**F3313**	MEP SERVICES SHAFT	0.9	7.7	6.93
40	**F3314**	SMOKE EXHAUST SHAFT	1.9	7.7	14.63
41	**F3315**	STAIRCASE PRESSURISATION SHAFT	1.40	2.12	2.97
42	**F3316**	LIFT LOBBY PRESSURISATION SHAFT	1.57	2.12	3.33
43	**F3317**	PHE SHAFT	0.90	0.90	0.81
44	**F3318**	ELECTRICAL SHAFT	0.30	1.20	0.36
45	**F3319**	STAIRCASE PRESSURISATION SHAFT	0.58	1.17	0.68
46	**F3320**	STAIRCASE PRESSURISATION SHAFT	0.58	1.17	0.68
47	**F3321**	LIFT PRESSURISATION SHAFT	0.58	1.17	0.68
48	**F3322**	LIFT PRESSURISATION SHAFT	0.58	1.17	0.68
49	**F3323**	STAIRCASE PRESSURISATION SHAFT	2.02	1.1	2.22
50	**F3324**	STAIRCASE PRESSURISATION SHAFT	2.30	0.52	1.20
51	**F3325**	STAIRCASE PRESSURISATION SHAFT	2.30	0.52	1.20
52	**F3326**	PHE SHAFT	0.80	0.98	0.78
53	**F3327**	PHE SHAFT	0.74	1.79	1.32
54	**F3328**	ELV SHAFT	0.60	0.3	0.18
55	**F3329**	ELV SHAFT	0.60	0.30	0.18
56	**F3400**	FIRE EQUIPMENT AREA	0.75	1.50	1.13
57	**F3401**	FIRE EQUIPMENT AREA	0.75	1.50	1.13
58	**F3402**	FIRE EQUIPMENT AREA	0.75	1.50	1.13
59	**F3403**	FIRE EQUIPMENT AREA	0.75	1.50	1.13
60	**F3404**	FIRE EQUIPMENT AREA	0.75	1.50	1.13
61	**F3405**	FIRE EQUIPMENT AREA	0.75	1.50	1.13
62	**F3406**	FIRE EQUIPMENT AREA	0.75	1.50	1.13
63	**F3407**	FIRE EQUIPMENT AREA	0.75	1.50	1.13
64	**F3408**	FIRE EQUIPMENT AREA	0.75	1.50	1.13
65	**F3409**	FIRE EQUIPMENT AREA	0.75	1.50	1.13
66	**F3500**	SERVICE LIFT	3.40	3.50	11.90
67	**F3501**	SERVICE LIFT	3.31	3.41	11.29
68	**F3502**	PASSENGER LIFT	5.40	2.55	13.77

Key Plan

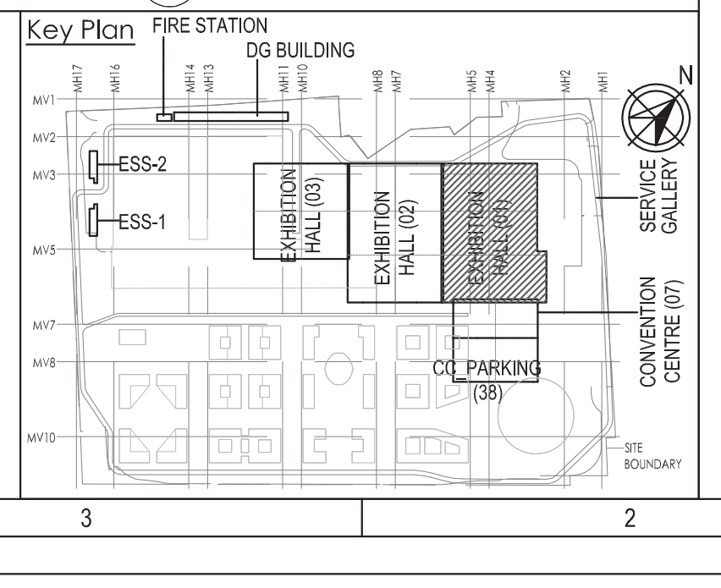

Owner / Employer

India International Convention &
Exhibition Centre Limited
Room No. 452A, Ministry of Commerce & Industry,
DIPP, Udyog Bhawan, New Delhi - 110011, India

Department of Industrial Policy and
Promotion Ministry of Commerce & Industry
Government of India

Knowledge Partner

Delhi Mumbai Industrial Corridor
Development Corporation
Room No 341 B, 3rd Floor Hotel Ashok,
Diplomatic Enclave, 50B Chankyapuri,
New Delhi - 110021

Employer's Representative

Employer Engineer
Programme Management Consultant (PMC)

AECOM

Preliminary Engineering Architecture Consultants (PEAC)

idom
Av. Del Monasterio de El Escorial, 4,
28049 Madrid, Spain

CPKUKREJA ARCHITECTS
No.D-1, Ashirwad Building, Green Park,
New Delhi, Delhi 110016, India

EPC Contractor

L&T Construction
Buildings & Factories
Mount Poonamallee Road, Manapakkam,
P.B.No.979, Chennai – 600 089

EPC Contractor's Representatives

Design Consultant
Engineering Design and Research Center (EDRC)
L&T Construction - Buildings & Factories

Architectural Consultant

Arcop Associates Pvt. Ltd.
A-15, Pampose Enclave , G.K.-1
New Delhi, Delhi 110048, India

Structural Proof Consultant

Indian Institute of Technology (IIT) Madras
Sardar Patel Rd, Opposite to C, L.R.I, Adyar, Chennai,
Tamil Nadu 600036

MEP Proof Consultant

Egis India Consulting Engineers Pvt. Ltd.
Plot No. 66, Sector 32, Institutional Area,
Opp: Zenatix Solutions, Gurugram,
Haryana 122001

ICT Proof Consultant

CKR Consulting Engineers Pvt. Ltd.
#47/1, 3rd Floor, Narayana Arcade,
Subbaramachetty Road, Netkalappa Circle,
Basavanagudi, Bengaluru - 560004

Certification

Certification		
EPC Contractor		
Design Consultant		
Architectural Consultant		
Proof Consultant		
Structural	MEP	ICT
PEAC		

LARSEN & TOUBRO LIMITED Construction - Chennai

Arcop Associates Pvt. Ltd. New Delhi

Issued by:
Employer / Employer's Engineer

REV	DESCRIPTION	DATE	DSGN	DRWN	CHKD	APPD
R0	ISSUED FOR GFC	26.07.19	NI	KG	VA	VK

Revisions

CHECKED BY	SIGN	DATE	CHECKED BY	SIGN	DATE
ARCHITECTURE		–	FPS	S.C.V.	–
STRUCTURAL	Cb	–	PHE		–
ELECTRICAL	m.	–	GEOTECH.	–	–
ELV SYSTEM		–			
HVAC	Arun	–			

EPC Contractor
L&T Construction
Buildings & Factories

JOB No : O17203

Project Name
DESIGN AND CONSTRUCTION OF INDIA
INTERNATIONAL CONVENTION & EXPO CENTRE
SECTOR 25, DWARKA, NEW DELHI, INDIA

Drawing Status
GOOD FOR CONSTRUCTION(GFC)

Drawing No			Rev. No
A	01	0008	R0

Title :

EXHIBITION HALL - 1
THIRD FLOOR PLAN (+16.05M LVL)

EDRC DWG No :	Scale	Sheet Size
O17203-A-SP-01-WD-0008	1:300	A0

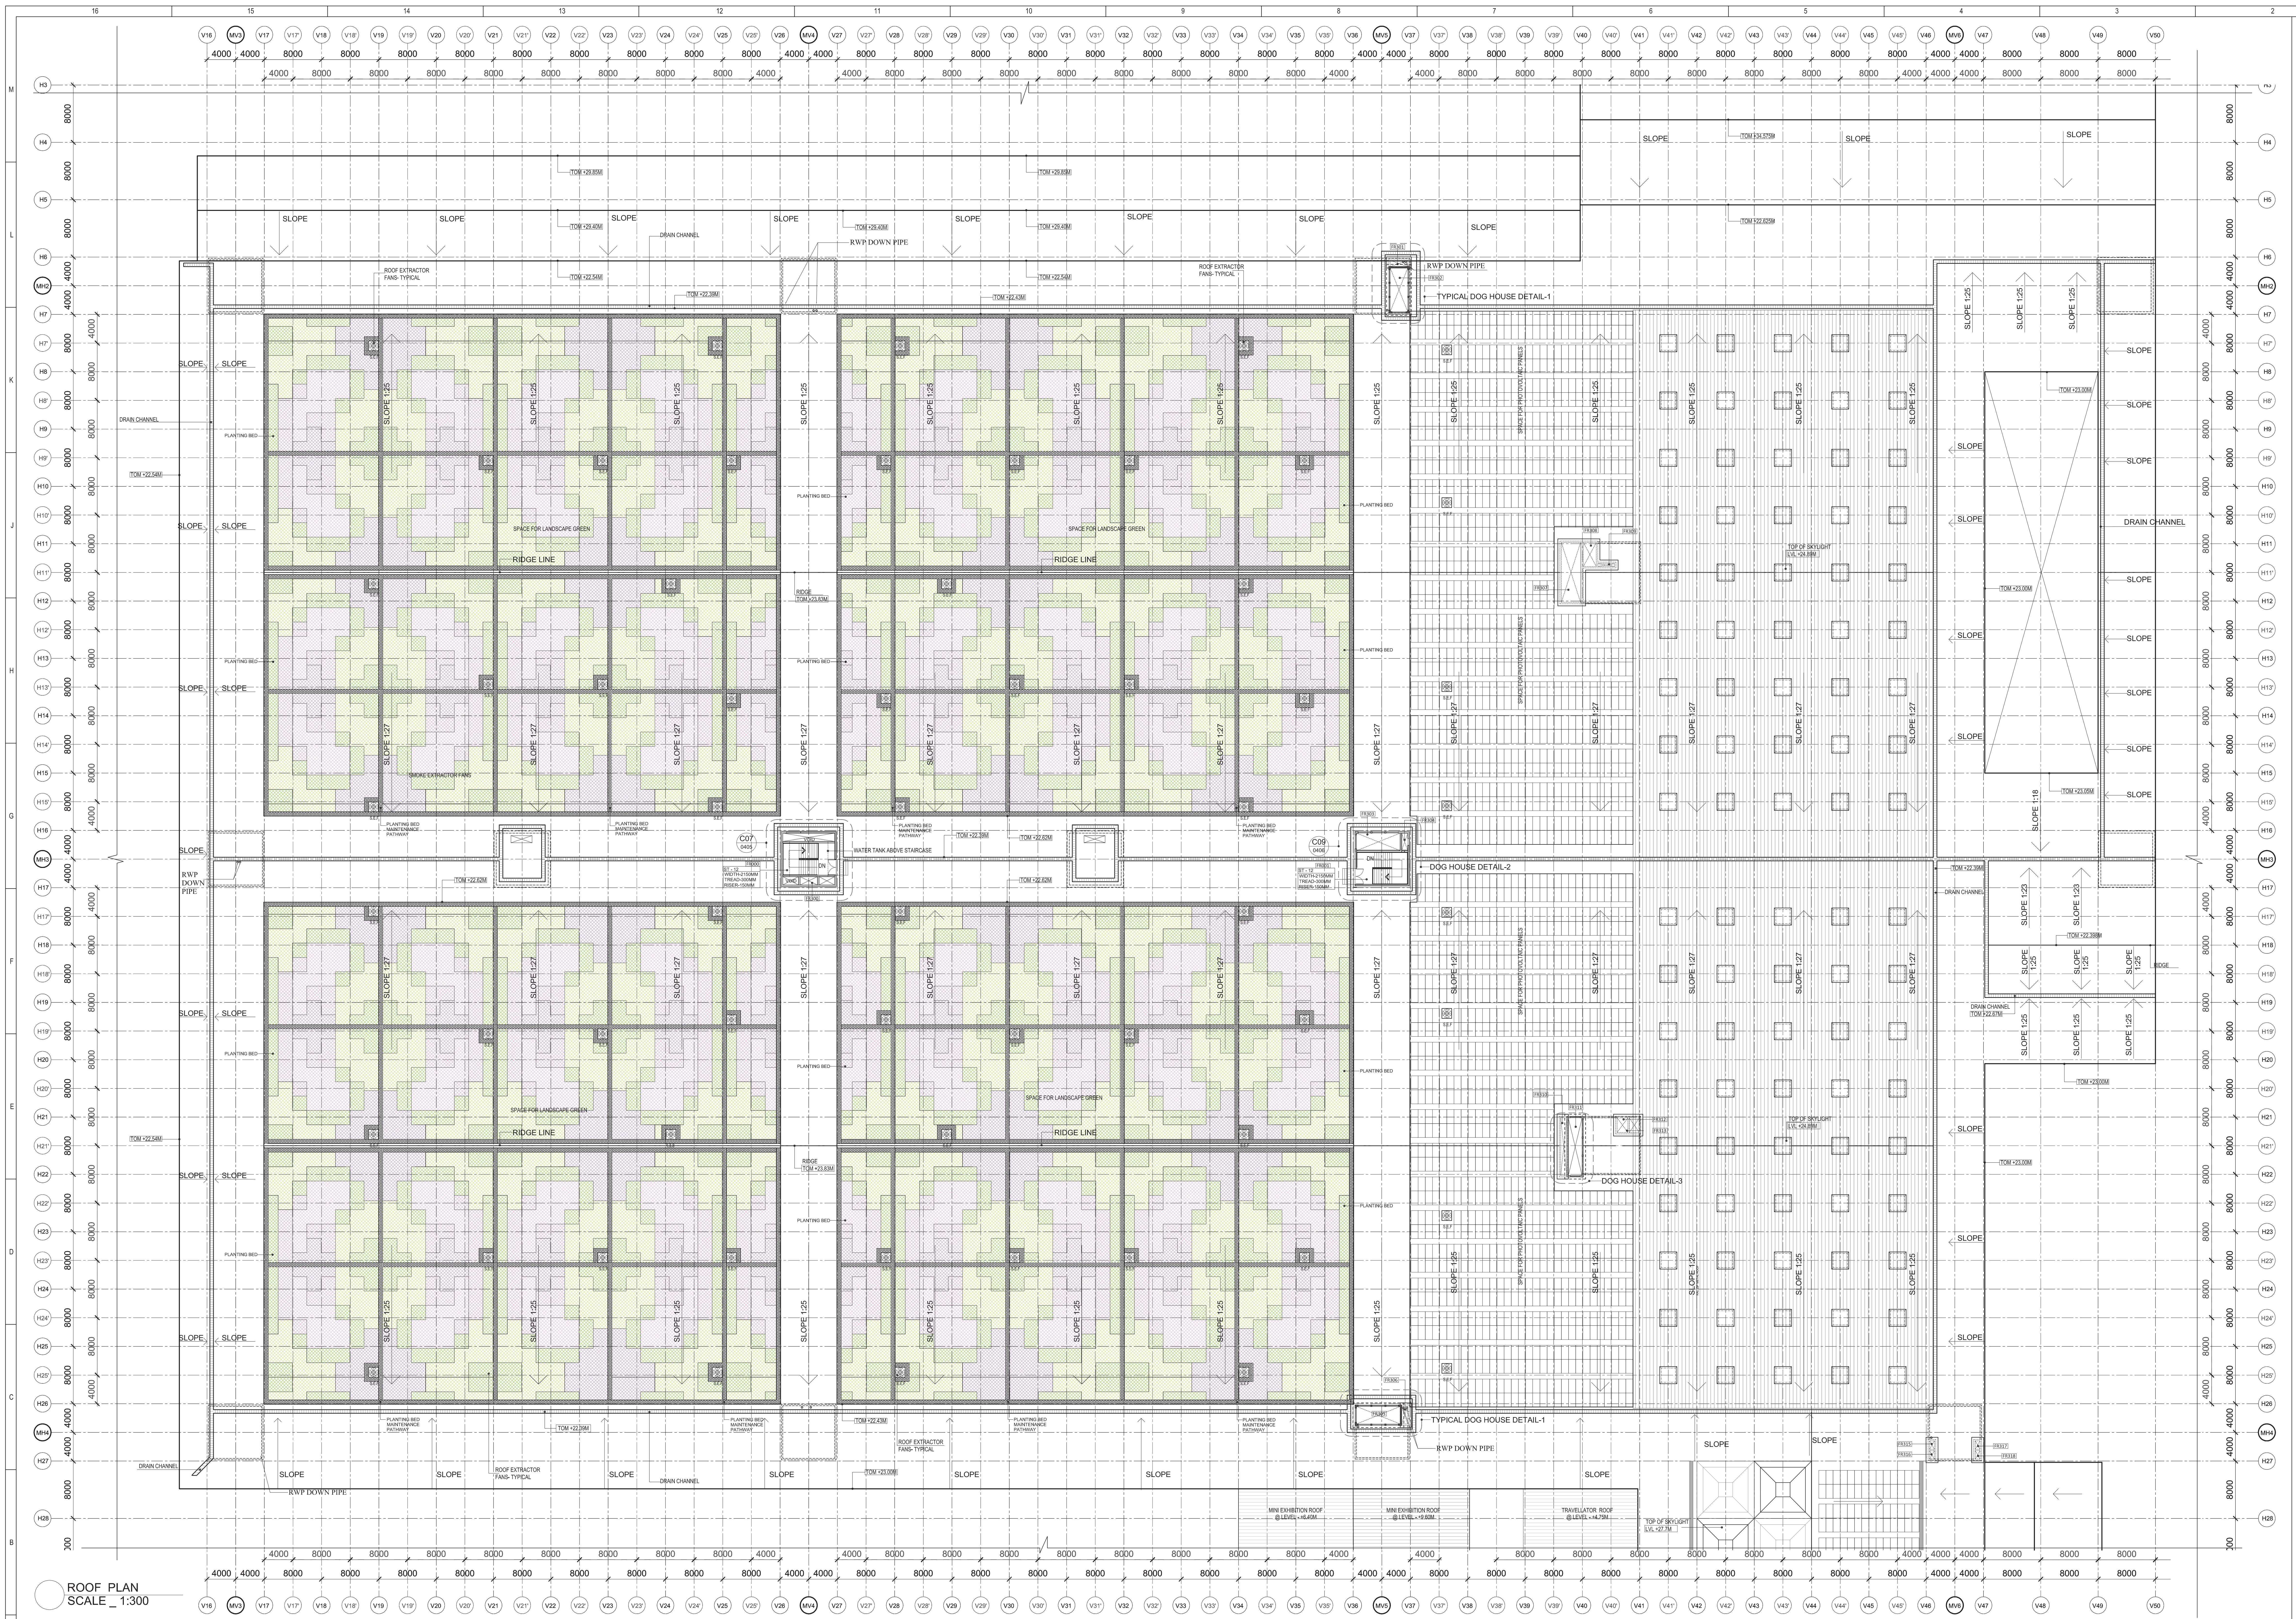

ROOF PLAN
SCALE _ 1:300

NORTH:

LEGEND:

▬ RC WALL / COLUMN
▭ 200mm THK BLOCK WORK
—·—·— GRID LINE
▥ DRAIN CHANNEL

ABBREVIATION:

FFL - FINISHED FLOOR LEVEL
FRL - FORMED ROAD LEVEL
FPL - FORMED PAVEMENT LEVEL
FHC - FIRE HOSE CABINET
LVL - LEVEL
ELEC- ELECTRICAL
ELV - EXTRA LOW VOLTAGE
AHU - AIR HANDLING UNIT
PHE - PUBLIC HEALTH ENGINEERING
DWP - DEWATERING PIT (1200MM X 2000M)
TOC - TOP OF CONCRETE LEVEL
DWF - DRINKING WATER FOUNTAIN
JAN. - JANITOR AREA
TOM - TOP OF METAL
SEF - SMOKE EXTRACT FAN

NOTES:

1. ALL DIMENSIONS ARE IN MILLIMETERS, LEVELS IN METERS AND ANGLES IN DEGREES UNLESS OTHERWISE NOTED.
2. THE DRAWING IS TO BE READ AND NOT TO BE SCALED; ONLY WRITTEN DIMENSIONS IN ALL CASES SHALL BE FOLLOWED.
3. THE DRAWING SHALL BE READ IN CONJUNCTION WITH ALL RELEVANT ARCHITECTURAL, STRUCTURAL AND SERVICE DRAWINGS.
4. ALL DIMENSIONS SHALL BE VERIFIED ON SITE PRIOR TO START OF WORK AND ANY DISCREPANCY SHALL BE BROUGHT TO THE NOTICE OF THE ARCHITECT.
5. ±0.00 CORRESPONDS TO +213.90M.
6. FINAL LOCATION OF FANS AS PER RELEVANT MEP DRAWING NO.
7. REFER DRAWING NO.- 017203-A-SP-01-WD-0512 FOR VENTILATION SHAFT DETAIL AND WATER TANK DETAIL.

S. NO.	TAG NAME	ROOM NAME	X(M)	Y(M)	AREA
1	**FR000**	CORE-7	7.25	4.50	32.63
2	**FR001**	CORE-9	7.15	4.50	32.18
3	**FR300**	STAIRCASE PRESSURISATION SHAFT	2.45	1.20	2.94
4	**FR301**	STAIRCASE PRESSURISATION SHAFT	2.45	0.85	2.08
5	**FR302**	SMOKE EXHAUST SHAFT	2.45	6.00	14.70
6	**FR303**	SMOKE EXHAUST SHAFT	6.40	2.45	15.68
7	**FR304**	STAIRCASE PRESSURISATION SHAFT	0.85	2.45	2.08
8	**FR305**	SMOKE EXHAUST SHAFT	6.10	2.46	15.01
9	**FR306**	STAIRCASE PRESSURISATION SHAFT	0.85	2.46	2.09
10	**FR307**	MEP SHAFT	2.88	8.35	24.05
11	**FR308**	STAIRCASE PRESSURISATION	1.80	3.35	6.03
12	**FR309**	LIFT LOBBY PRESSURISATION SHAFT	2.35	0.40	0.94
13	**FR310**	MEP SERVICES SHAFT	0.88	8.05	7.08
14	**FR311**	SMOKE EXHAUST SHAFT	1.90	8.05	15.30
15	**FR312**	STAIRCASE PRESSURISATION SHAFT	1.50	2.05	3.08
16	**FR313**	LIFT LOBBY PRESSURISATION SHAFT	1.40	2.05	2.87
17	**FR315**	STAIRCASE PRESSUISATION SHAFT	0.67	1.17	0.78
18	**FR316**	LIFT LOBBY PRESSURISATION SHAFT	0.67	1.17	0.78
19	**FR317**	STAIRCASE PRESSURISATION SHAFT	0.68	1.17	0.80
20	**FR318**	LIFT LOBBY PRESSURISATION SHAFT	0.68	1.17	0.80

Key Plan

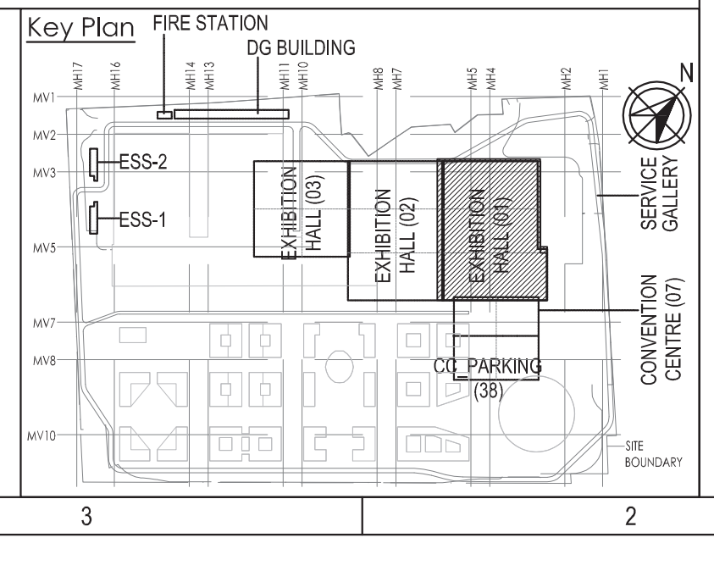

Owner / Employer

India International Convention &
Exhibition Centre Limited
Room No. 452A, Ministry of Commerce & Industry,
DIPP, Udyog Bhawan, New Delhi - 110011, India

Department of Industrial Policy and
Promotion Ministry of Commerce & Industry
Government of India

Knowledge Partner

Delhi Mumbai Industrial Corridor
Development Corporation
Room No 341 B, 3rd Floor Hotel Ashok,
Diplomatic Enclave, 50B Chankyapuri,
New Delhi - 110021

Employer's Representative

Employer Engineer
Programme Management Consultant (PMC)

AECOM

Preliminary Engineering Architecture Consultants (PEAC)

idom
Av. Del Monasterio de El Escorial, 4,
28049 Madrid, Spain

CPKUKREJA ARCHITECTS
No.D-1, Ashirwad Building, Green Park,
New Delhi, Delhi 110016, India

EPC Contractor

L&T Construction
Buildings & Factories
Mount Poonamallee Road, Manapakkam,
P.B.No.979, Chennai – 600 089

EPC Contractor's Representatives

Design Consultant
Engineering Design and Research Center (EDRC)
L&T Construction - Buildings & Factories

Architectural Consultant
Arcop Associates Pvt. Ltd.
A-15, Pampose Enclave , G.K.-1
New Delhi, Delhi 110048, India

Structural Proof Consultant
Indian Institute of Technology (IIT) Madras
Sardar Patel Rd, Opposite to C, L.R.I, Adyar, Chennai,
Tamil Nadu 600036

MEP Proof Consultant
Egis India Consulting Engineers Pvt. Ltd.
Plot No. 66, Sector 32, Institutional Area,
Opp: Zenatix Solutions, Gurugram,
Haryana 122001

ICT Proof Consultant
CKR Consulting Engineers Pvt. Ltd.
#47/1, 3rd Floor, Narayana Arcade,
Subbaramachetty Road, Netkalappa Circle,
Basavanagudi, Bengaluru - 560004

Certification

EPC Contractor
LARSEN & TOUBRO LIMITED Construction - Chennai

Design Consultant

Architectural Consultant
Arcop Associates Pvt. Ltd. New Delhi-48

Proof Consultant

Structural	MEP	ICT

PEAC

Issued by:

Employer / Employer's Engineer

REV	DESCRIPTION	DATE	DSGN	DRWN	CHKD	APPD
R0	ISSUED FOR GFC	26.07.19	NI	KG	VA	VK

Revisions

ARCHITECTURE		–	FPS	S.C.V.	–
STRUCTURAL		–	PHE		–
ELECTRICAL	m.M	–	GEOTECH.	–	–
ELV SYSTEM		–			
HVAC		–			
CHECKED BY	SIGN	DATE	CHECKED BY	SIGN	DATE

EPC Contractor
L&T Construction
Buildings & Factories

JOB No : O17203

Project Name
DESIGN AND CONSTRUCTION OF INDIA
INTERNATIONAL CONVENTION & EXPO CENTRE
SECTOR 25, DWARKA, NEW DELHI, INDIA

Drawing Status
GOOD FOR CONSTRUCTION(GFC)

Drawing No			Rev. No
A	01	0009	R0

Title :
EXHIBITION HALL 1
ROOF PLAN (+22.44M LVL)

EDRC DWG No :	Scale	Sheet Size
O17203-A-SP-01-WD-0009	1:300	A0