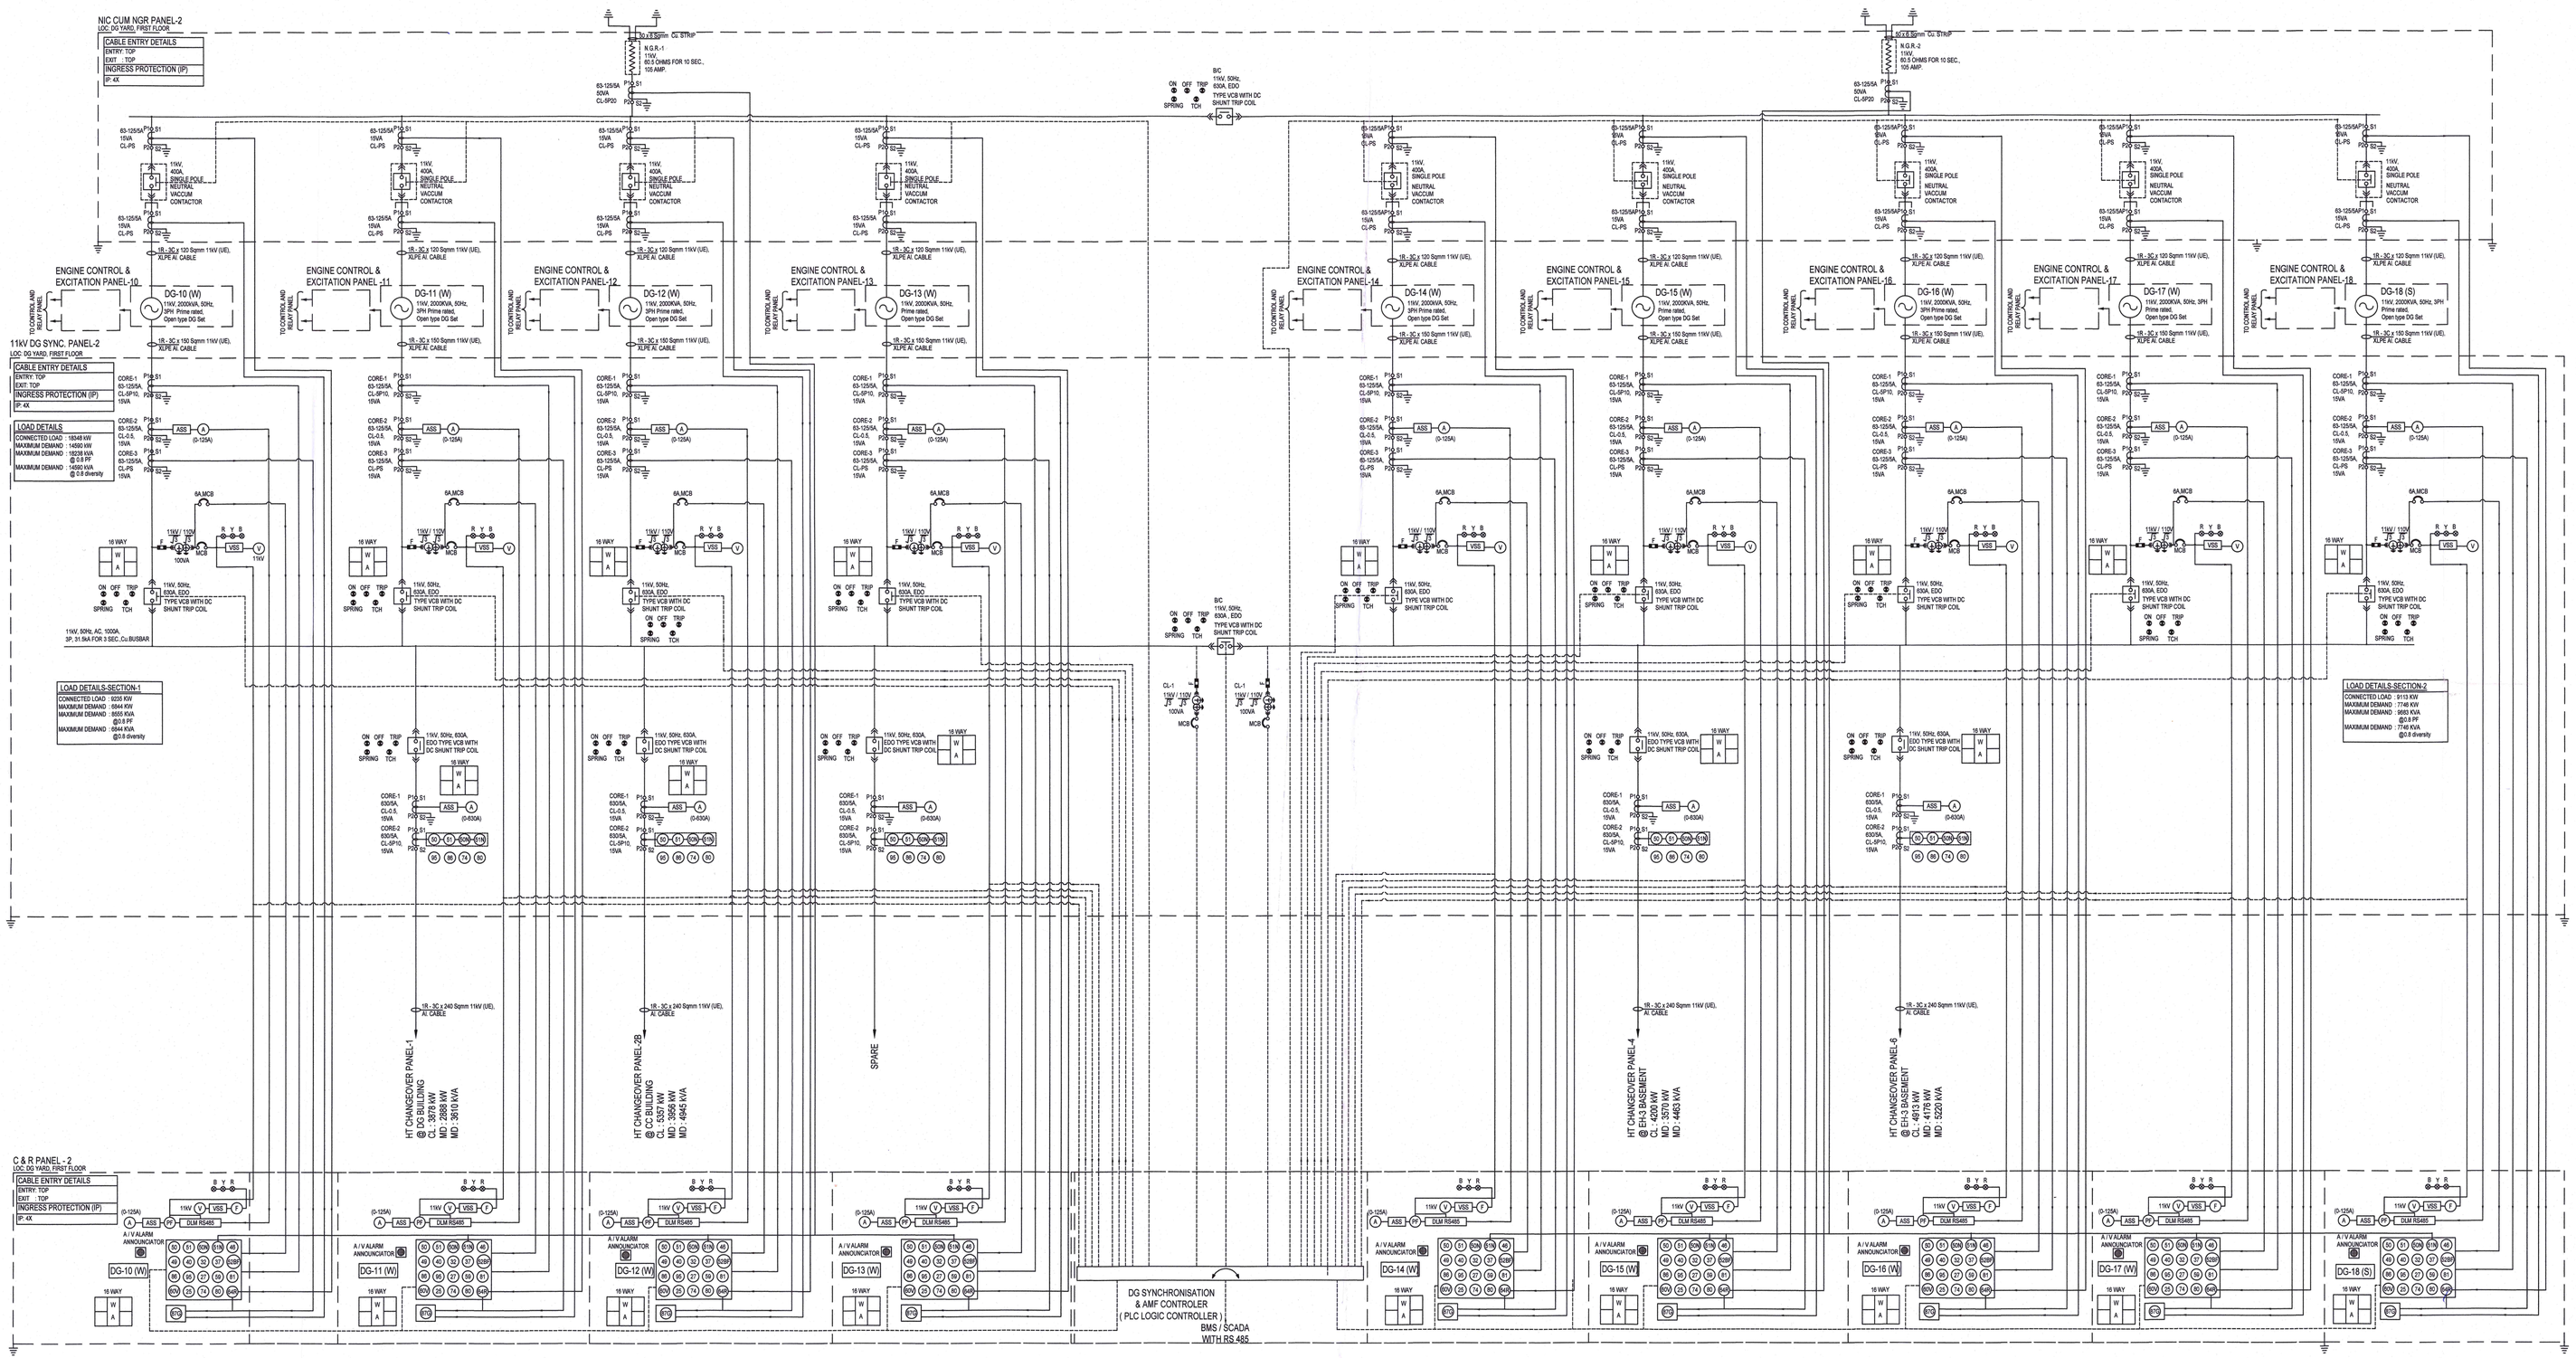

SLD SYMBOLS

S.NO	DESCRIPTION
1	CHECK SYNCHRONISE RELAY
2	UNDER VOLTAGE RELAY
3	DIRECTIONAL POWER RELAY
4	UNDER POWER RELAY (REVERSE POWER RELAY)
5	FIELD FAILURE RELAY
6	NEGATIVE PHASE SEQUENCE RELAY
7	MACHINE THERMAL RELAY
8	INSTANTANEOUS OVER CURRENT RELAY
9	INSTANTANEOUS EARTH FAULT RELAY
10	IDMT OVER CURRENT RELAY
11	IDMT EARTH FAULT RELAY
12	BREAKER FAILURE PROTECTION
13	OVER VOLTAGE RELAY
14	VOLTAGE BALANCE RELAY
15	RESTRICTED EARTH FAULT RELAY
16	ALARM RELAY
17	DC HEALTHY RELAY

SLD SYMBOLS

S.NO	SYMBOL	DESCRIPTION
18	81	FREQUENCY RELAY
19	86	LOCK-OUT RELAY
20	87G	GENERATOR DIFFERENTIAL RELAY
21	95	TRIP CIRCUIT SUPERVISION RELAY
22		A / V ALARM ANNUNCIATOR
23		STAR POINT
24		MINIATURE CIRCUIT BREAKER
25		CURRENT TRANSFORMER
26		DRAWOUT POTENTIAL TRANSFORMER
27		INDICATION LAMP (OFF/TRIP/SPRING/TCH)
28	VSS	VOLTMETER SELECTOR SWITCH
29	ASS	AMMETER SELECTOR SWITCH
30	V	DIGITAL VOLTMETER
31	A	DIGITAL AMMETER
32		VACUUM CIRCUIT BREAKER
33		GROUNDING
34	DLM RS485	DIGITAL LOAD MANAGER WITH RS485 PORT
35	16 WAY W A	16 WAY WINDOW ANNUNCIATOR

GENERAL DG OPERATING NOTES

1. NORMALLY BUS COUPLER IS OPEN AND ALL DG'S ARE IN CLOSED CONDITION, WHEN GRID POWER IS AVAILABLE.
2. IN THE EVENT OF GRID SUPPLY FAILURE, THE DG SETS WILL BE SEQUENTIALLY STARTED TO CATER THE DEMAND LOAD.
3. LOAD SHUNCKING ON THE TWO BUS SECTION OF 11kV DG SYNC. PANEL WILL BE MANUALLY DECIDED & SUPERVISED DEPENDING ON LOAD CONDITION (WITH BMS ASSISTANCE).
4. CLOSING OF TIE NEUTRAL VACUUM CONTACTOR SHALL BE DONE AUTOMATICALLY BASED ON FOLLOWING LOGICAL CONDITION:
   * WHEN DG IN ISLAND MODE
   * WHEN DG IS THE FIRST TO BE PUT INTO SERVICE CONSIDERING TWO OR MORE DG SETS INTENDED FOR PARALLEL OPERATION
5. DG SETS SHALL BE CAPABLE OF CONTINUES PARALLEL OPERATION.
6. A COMMON AUDIO / VISUAL ALARM ANNUNCIATOR WITH HOOTER SHALL BE PROVIDED IN THE CONTROL & RELAY PANEL.
7. 110V AUXILIARY DC SUPPLY SHALL BE PROVIDED.
8. THE DETAILED DG SEQUENCE OF OPERATION (OPERATING PHILOSOPHY) SHALL BE DETERMINED & FINALIZED BY DG VENDOR DURING DETAIL ENGINEERING.
9. VENDOR HAS TO DEVELOP PROPER LOGIC FOR NGR OPERATOR.
10. THE DG SYNC. PANEL SHALL HAVE PROVISION FOR INTERFACING SIGNALS BETWEEN DG BREAKER PANEL, NGR PANEL, DG CONTROL AND RELAY PANEL FOR SYNCHRONIZATION.
11. THE DETAILS AND THE INTERFACING OF THE DG MOUNTED CONTROL PANEL SHALL BE SUBMITTED DURING DETAIL ENGINEERING STAGE UPON THE FINALIZED DG VENDOR.
12. CONTROL CABLES FROM ENGINE TO C&R PANEL, HT PANEL WILL BE AS PERDEM RECOMMENDATION.
13. DC AUXILIARY POWER SUPPLY FROM THE BATTERY CHARGER WILL BE PROVIDED IN THE PANEL CONTROL WIRING DIAGRAM

NOTES

1. EARTHING SHALL BE CARRIED OUT AS PER IS: 3043-1987.
2. NEUTRAL EARTHING SHALL BE OF ADEQUATE SIZE OF Cu FLATI STRIP AND BODY EARTHING SHALL BE OF ADEQUATE SIZE OF GI FLATI STRIP.
3. NO OTHER SERVICE PIPE LINE WATER MAINS TELEPHONE LINES, INTERCOM LINES, GAS PIPES OR ANY OTHER SERVICES LINES SHALL BE LAID IN THE ELECTRICAL CONDUITS.
4. FOLLOWING CLEARANCE SHALL BE MAINTAINED DURING THE ERECTION OF PANELS
   A) FRONT CLEARANCE OF THE PANEL SHALL BE MINIMUM 1000mm
   B) IF TWO SWITCH BOARDS ARE ERRECTED FACING EACH OTHER THE CLEARANCE BETWEEN THE TWO SHALL NOT BE LESS THAN 2100mm
   C) IF THE SWITCH BOARDS ARE ERRECTED WITH BACK TO BACK, THE CLEARANCE OF NOT LESS THAN 1000mm SHOULD BE MAINTAINED BETWEEN THEM
   D) IF TWO SWITCH BOARDS ARE ERECTED ADJACENT TO EACH OTHER IN THE SAME LINE, THE CLEARANCE BETWEEN THE TWO SWITCH BOARDS SHOULD BE EITHER LESS THEN 200mm MORE THAN 750mm.
   E) REAR CLEARANCE SHALL BE MINIMUM 750mm IF THERE ARE REAR ENTRY OF CABLES OR REAR DOORS OR THERE IS NECESSITY TO WORK BEHIND.
   F) REAR CLEARANCE SHALL BE LESS THAN 200mm IF THERE IS NO SUCH ITEM AND NECESSITY DESCRIBED ABOVE.
   G) H.V OR M.V CIRCUIT BREAKER, IF ERECTED INDEPENDENTLY MAY HAVE TO BE ERECTED WITH A CLEARANCE OF NOT LESS THAN 1000mm ON THE FRONT SIDE AND CLEARANCE OF NOT LESS THAN 750mm ON OTHER SIDES.
   H) LOW VOLTAGE SWITCH BOARDS : SWITCH BOARDS AND M.V SWITCH BOARDS LOCATED IN THE SAME ENCLOSURE / ROOM SHOULD BE ATLEAST TWO METERS.
   I) IF DOUBLE FRONTED SWITCH BOARDS / MCC PANELS ARE ERECTED A SPACE OF NOT LESS THEN 1000mm SHOULD BE PROVIDED FOR BOTH THE FRONT SIDES.
   J) SIDE CLEARANCE : IF THE REAR CLEARANCE IS 750mm AND ABOVE SIDE SPACINGS OF ATLEAST 750mm SHOULD ALSO BE PROVIDED ON BOTH SIDES OF THE BOARD.
   K) WHERE THE REAR CLEARANCE IS 750mm OR MORE, A PASSAGE WAY CLEAR TO THE HEIGHT OF 1800mm SHOULD ALSO BE PROVIDED.
4. ALL CABLES ARE ARMOURED ALUMINIUM CONDUCTOR CABLES UNLESS OTHERWISE SPECIFIED.
5. ALL THE FEEDERS SHALL BE LABELLED WITH PROPER FEEDER IDENTIFICATION.
7. INDOOR PANELS SHALL BE OF IP - 4X CATEGORY.
8. FOR EARTH FLAT SIZES PLEASE REFER RESPECTIVE EARTHING SCHEMATIC.

ANNUNCIATION

S.NO	TYPE OF ANNUNCIATION
1.	INSTANTANEOUS OVER CURRENT RELAY ACTIVATED
2.	INSTANTANEOUS EARTH FAULT RELAY ACTIVATED
3.	IDMT OVER CURRENT RELAY ACTIVATED
4.	IDMT EARTH FAULT RELAY ACTIVATED
5.	DISTANCE PROTECTION RELAY ACTIVATED
6.	UNDER VOLTAGE RELAY ACTIVATED
7.	OVER VOLTAGE RELAY ACTIVATED
8.	TRIP CIRCUIT SUPERVISION RELAY ACTIVATED
9.	MASTER TRIP RELAY(ELECTRICAL FAULT) ACTIVATED
10.	MASTER TRIP RELAY(MECHANICAL FAULT) ACTIVATED
11.	DC HEALTHY RELAY ACTIVATED
12.	AUTOMATIC RECLOSER ACTIVATED

ALL CURRENT OPERATING RELAY IN THE HT PANEL SHALL BE OF NUMERICAL TYPE RELAY (WITH RS485 PORT)
NUMERICAL RELAYS WITH IEC 61 850 COMMUNICATION PORT.
1. NON DIRECTIONAL COMBINED INSTANTANEOUS & IDMT O/C AND EARTH FAULT RELAY WITH 2 O/C & EF RELAY WITH HIGH SET AND 2 NOS. HAND RESET POTENTIAL FREE CONTACT PER PHASE.
2. RESTRICTED EARTH FAULT RELAY.
3. MASTER TRIP RELAY (LOCKOUT RELAY)
4. ANTIPUMPING RELAY
5. TRIP CIRCUIT SUPERVISION RELAY
6. DC HEALTHY RELAY
7. AUXILLARY RELAY
8. UNDER VOLTAGE AND OVER VOLTAGE RELAY
9. ALARM RELAY

Owner / Employer	
	India International Convention & Exhibition Centre Limited, Room No. 453A, Ministry of Commerce & Industry, DPIIT, Udyog Bhawan, New Delhi - 110011, India
	Department of Industrial Policy and Promotion Ministry of Commerce & Industry Government of India
Knowledge Partner	Delhi Mumbai Industrial Corridor Development Corporation, Room No.341 II, 3rd Floor Hotel Ashok, Diplomatic Enclave, 308 Chankyapuri, New Delhi - 110021
Employer's Representative	
Employer Engineer	
Programme Management Consultant (PMC)	AECOM
Preliminary Engineering Architecture Consultants (PEAC)	idom, Av. Del Monasterio de El Escorial, 4, 28049 Madrid, Spain; CPKUKREJA ARCHITECTS, No.D-1, Ashirwad building, Green Park, New Delhi, Delhi 110016, India
EPC Contractor	L&T Construction Buildings & Factories, Mount Poonamallee Road, Manapakkam, P.B.No.979, Chennai - 600 089
EPC Contractor's Representatives	
Design Consultant	Engineering Design and Research Center (EDRC) L&T Construction - Buildings & Factories
Architectural Consultant	ARCOP, Arcop Associates Pvt. Ltd., A-15, Pampose Enclave, G.C.-I Jangpura, Delhi, Delhi 110048, India
Structural Proof Consultant	Indian Institute of Technology (IIT) Madras, Sardar Patel Rd, Opposite to C. L.R.I, Adyar, Chennai, Tamil Nadu 600036
MEP Proof Consultant	egis, Egis India Consulting Engineers Pvt. Ltd., Plot No. 66, Sector 32, Institutional Area, Opp: Jenofa Solitons, Gurugram, Haryana 122001
ICT Proof Consultant	CKR, CKR Consulting Engineers Pvt. Ltd., #47/1, 3rd Floor, Narayana Arcade, Subbaramachetty Road, Nettakappa Circle, Basavanagudi, Bengaluru - 560004

Certification

EPC Contractor

Design Consultant

Reviewed GFC drawings prepared by Contractor and ensured that all mandatory requirements have been adhered to.

Architectural Consultant

Proof Consultant

Structural | MEP | ICT

PEAC

Signed on behalf of PEAC — Date: 07/09/2019

Issued by:

Employer / Employer's Engineer

Rev	DESCRIPTION	DATE	DSGN	DRWN	CHKD	APPD
R0	ISSUED FOR CONSTRUCTION	05.09.19	SBTS	TVS / TSE	MK	KAA

Revisions

ARCHITECTURE				FPS		
STRUCTURAL				PIPING		
ELECTRICAL				FHE		
ELV SYSTEM				GIS		
HVAC				GEOTECH		
CHECKED BY	SIGN	DATE	CHECKED BY	SIGN	DATE	

EPC Contractor

L&T Construction Buildings & Factories

JOB No : O17203

Project Name

DESIGN AND CONSTRUCTION OF INDIA INTERNATIONAL CONVENTION & EXPO CENTRE

SECTOR 25, DWARKA, NEW DELHI, INDIA

Drawing Status

GOOD FOR CONSTRUCTION (GFC)

Drawing No			Rev. No
E	00	0064	R0

Title :

BUILDING NAME

HT DG MSLD 2/2

EDRC DWG No : O17203 - E - SP - 00 - 1L - 0064

Scale : As Indicated

Sheet Size : A0

This drawing is the property of L&T Construction, EDRC and must not be passed on to any person or body not authorised by us to receive it nor be copied or otherwise made use either in full or in part by such person or body without our prior permission in writing.

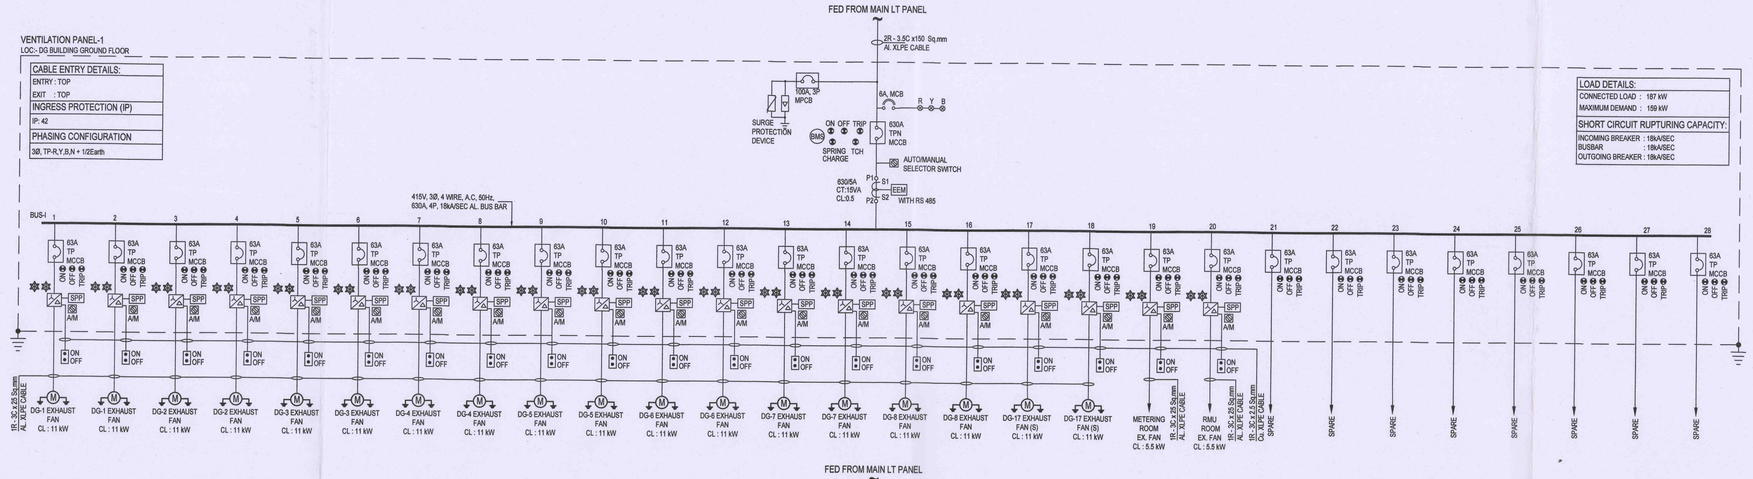

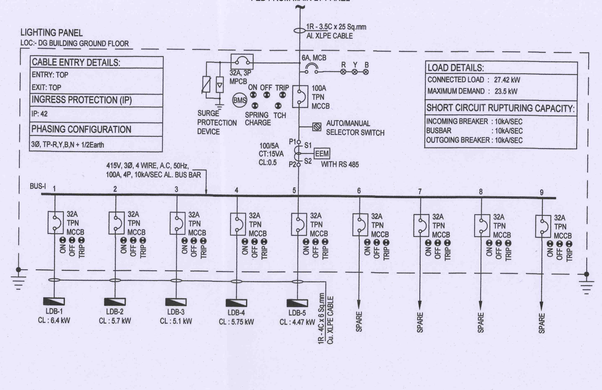

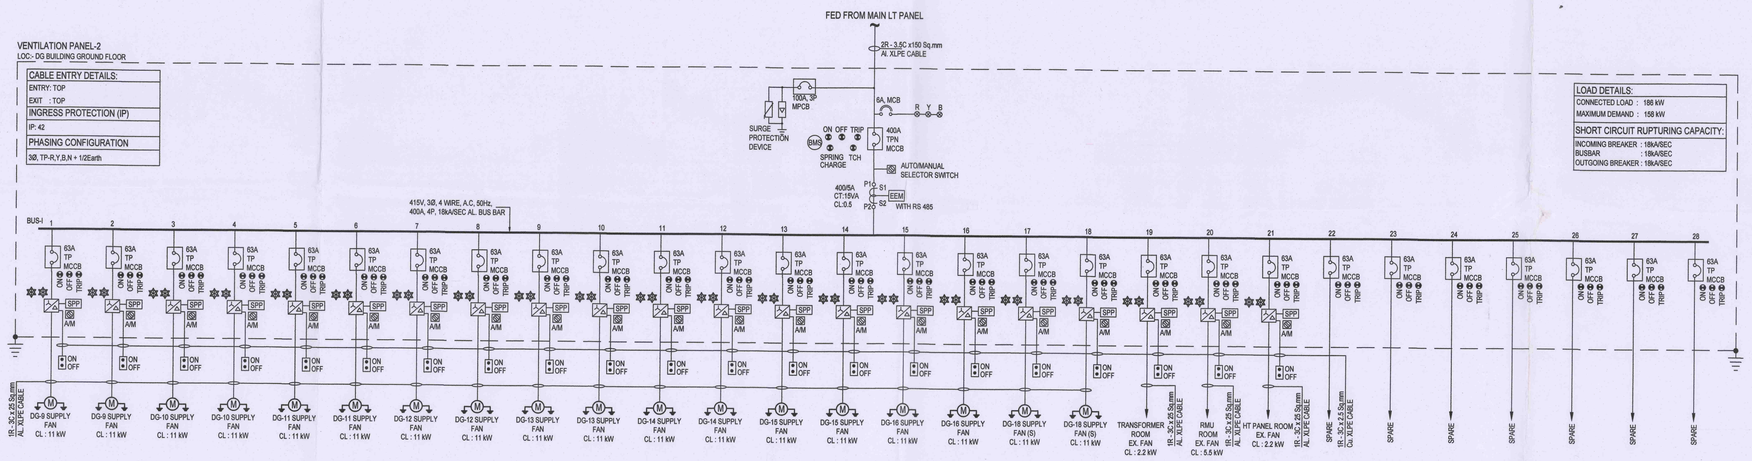

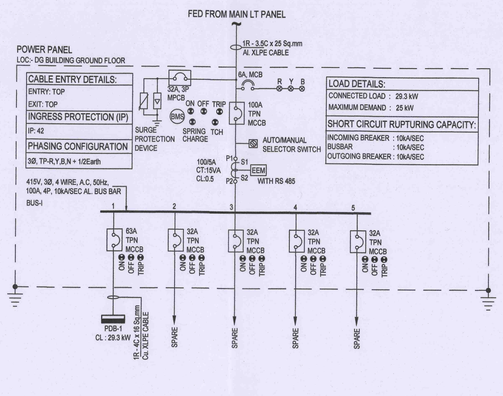

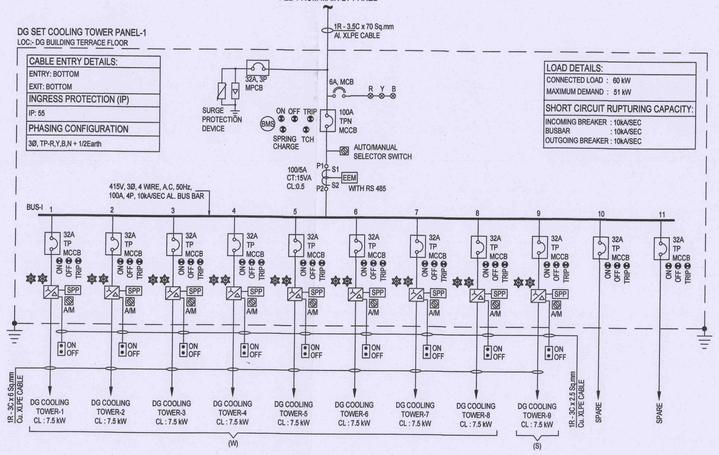

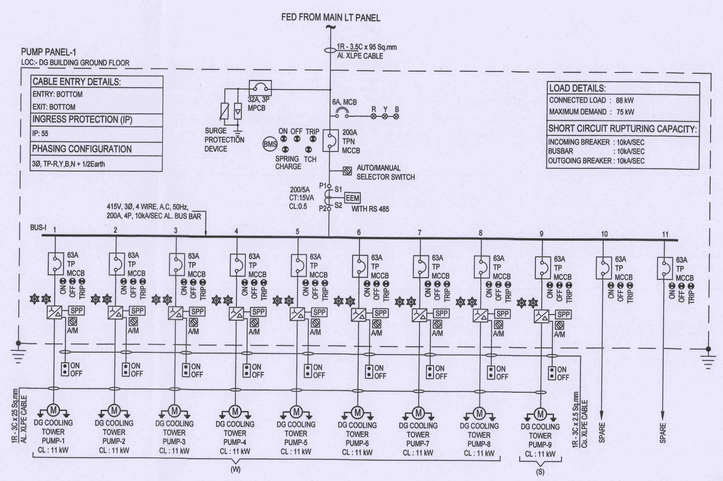

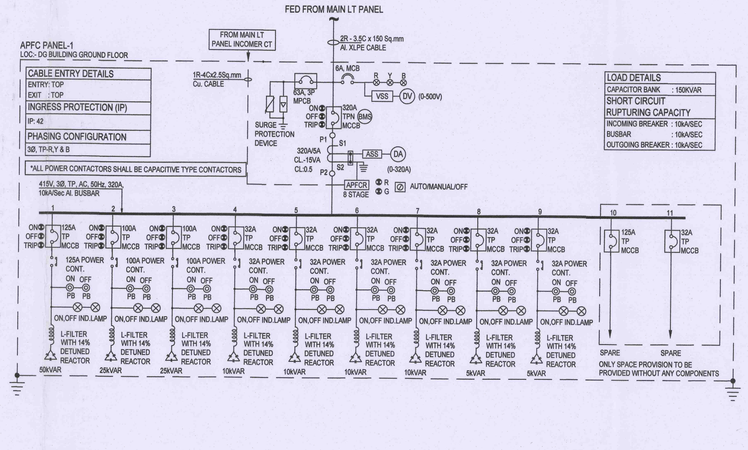

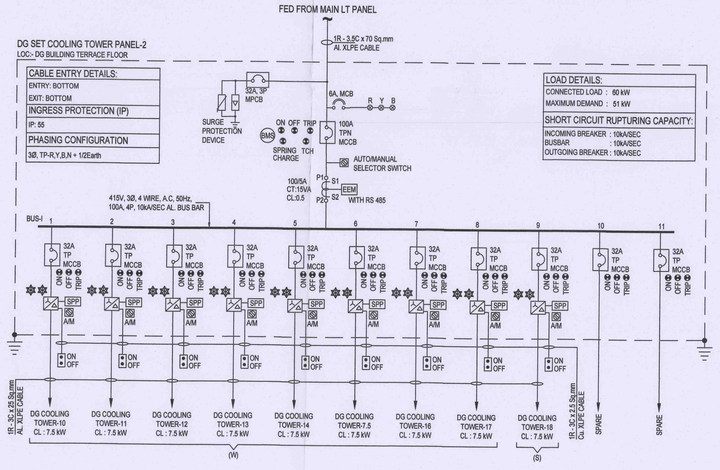

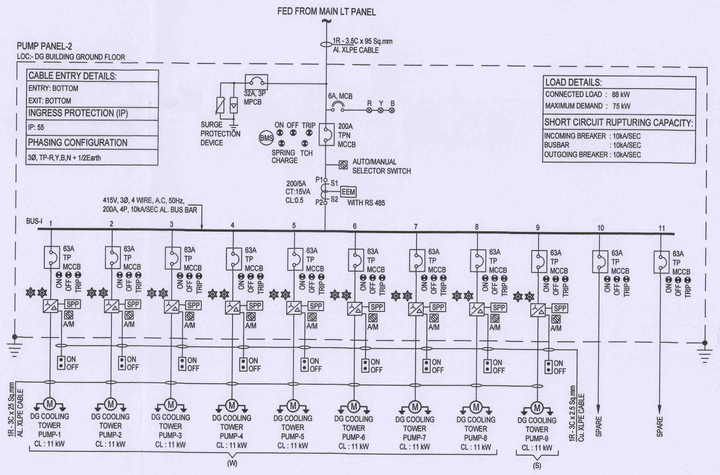

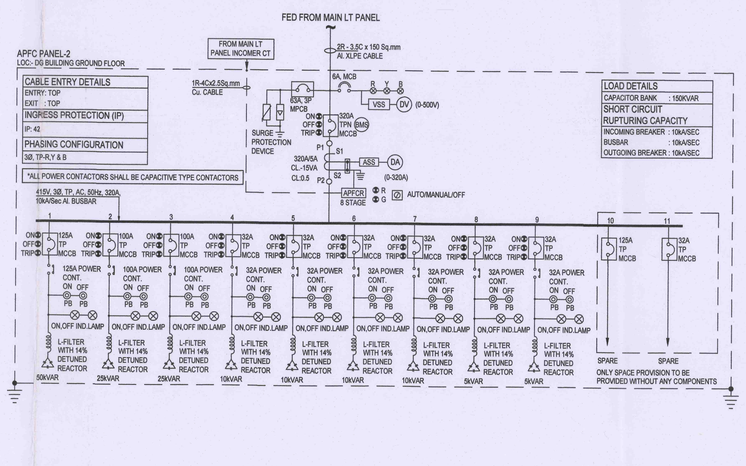

INTERLOCK LOGIC FOR MAIN LT @ DG BUILDING OVERALL PANEL ON/OFF LOGIC

I/C-1	I/C-2	BUS COUPLER
ON	ON	OFF
ON	OFF	ON
OFF	ON	ON

BMS MONITOR/COMMAND STATUS

BMS	NO/NC FOR ON/OFF STATUS NO/NC FOR TRIP STATUS
**	NO/NC FOR ON/OFF STATUS NO/NC FOR TRIP STATUS NO/NC FOR ON/OFF COMMAND NO/NC FOR AM SWITCH

BMS MONITOR/COMMAND STATUS

BMS	NO/NC FOR ON/OFF STATUS NO/NC FOR TRIP STATUS VOLTAGE PRESENSE

SLD SYMBOLS

LEGEND DETAILS

S.NO	SYMBOL	DESCRIPTION
1		MINIATURE CIRCUIT BREAKER
2		MOULDED CASE CIRCUIT BREAKER
3		AIR CIRCUIT BREAKER - EDO
4		CURRENT TRANSFORMER
5		INDICATION LAMP
6	VSS	VOLTMETER SELECTOR SWITCH
7	ASS	AMMETER SELECTOR SWITCH
8	EEM	ENERGY METER WITH RS 485
9	MFM	MULTIFUNCTION METER
10		VOLTMETER
11		AMMETER
12		LIGHTING DISTRIBUTION BOARD (LDB)
13		EMERGENCY LIGHTING DISTRIBUTION BOARD (ELDB)
14		POWER DISTRIBUTION BOARD (PDB)
15		UPS POWER DISTRIBUTION BOARD (UDB)
16		GROUNDING
17	EIL	ELECTRICAL INTERLOCK
18		UN-INTERRUPTED POWER SUPPLY
19	APFCR	AUTOMATIC POWER FACTOR CORRECTION RELAY
20		AUTOMANUAL SELECTOR SWITCH
21	BMS	BUILDING MANAGEMENT SYSTEM
22	SAR	RESTRICTED EARTH FAULT RELAY
23	VFD	VARIABLE FREQUENCY DRIVE
24		EMERGENCY ON/OFF PUSH BUTTON
25	SPP	SINGLE PHASE PROTECTION RELAY
26	M	MOTOR / PUMP
27		POWER CONTACTOR
28		SURGE PROTECTION DEVICE

NOTE

SHORT CIRCUIT BREAKING CAPACITY OF ALL ACBs SHALL BE OF 50kA/1sec/4Cs

NOTES

1. MAIN PCC PANEL SHOULD FULFILL THE REQUIREMENTS OF CEIG/RELEVANT SPECIFICATIONS.
2. CONTROL CIRCUIT VOLTAGE SHALL BE 240V AC UNLESS SPECIFIED.
3. ALL EQUIPMENTS & PANELS ARE DOUBLE EARTHED WITH ADEQUATE SIZE OF G.I. STRIPS (BODY EARTHING)
4. ALL CABLES ARE ARMOURED CABLES UNLESS OTHERWISE SPECIFIED.
5. ALL THE FEEDERS SHALL BE LABELLED WITH FEEDER IDENTIFICATION.
6. THIS SLD SHOULD BE READ IN CONJUNCTION WITH RELEVANT TECHNICAL SPECIFICATION, RESPECTIVE FLOOR LAYOUTS & EARTHING LAYOUT.
7. ALL BUSDUCTRISING MAINS SHALL BE OF SANDWICH CONSTRUCTION IT SHALL BE POSSIBLE TO MOUNT THE BUSBAR SYSTEM IN ANY ORIENTATION WITHOUT AFFECTING THE CURRENT RATING.
8. EARTHING SHALL BE CARRIED OUT AS PER IS 3043 / 1987.
9. COMMON APFC CT AND CONTROLLER SHALL BE PROVIDED TO CONTROL / SENSING FOR BOTH THE CAPACITOR BANK UNDER EACH BUS SECTION ONLY IN MAIN LT PANEL.
10. ALL CABLES ARE MULTICORE XLPE AL/CU ARMOURED CABLE UNLESS OTHERWISE SPECIFIED
11. THESE DETAILS ARE SUBJECT TO CHANGE DURING DETAIL ENGINEERING BASED ON VENDOR DETAILS
12. CIRCUIT BREAKER FOR MOTOR FEEDER IS DESIGNED BASED ON TYPE 2 COORDINATION CHART. THE FINAL RATING SHALL BE DECIDED BASED ON SELECTED VENDOR COORDINATION CHART
13. STAR DELTA STARTER IS PROVIDED FOR 7.5kW MOTOR RATING AND ABOVE. LESS THAN 7.5kW MOTOR RATING IS PROVIDED WITH DOL STARTER
14. 2RUNS OF CABLE TO BE PROVIDED FROM SD STARTER TO PUMP AND SINGLE RUN TO BE PROVIDED FOR DOL STARTER TO PUMP.
15. FOR MOTOR AND PUMP PANELS, TP BREAKER & BUSBARS SHALL BE PROVIDED. FOR CONTROL SUPPLY AND INDICATION LAMPS, CONTROL TRANSFORMER SHALL BE PROVIDED IN THE PANEL

REFERENCE DRAWINGS / DOCUMENTS : (LATEST REVISION)

DRAWING NAME	DRAWING NUMBER
ELECTRICAL	
O17203-E-SP-30-1L-0003	DG YARD LT MASTER SINGLE LINE DIAGRAM (SHEET 1 OF 2)

India International Convention & Exhibition Centre Limited
Room No. 452A, Ministry of Commerce & Industry, DIPP, Udyog Bhawan, New Delhi - 110011, India

Department of Industrial Policy and Promotion Ministry of Commerce & Industry Government of India

Knowledge Partner
Delhi Mumbai Industrial Corridor Development Corporation
Room No 341 & 343 Floor Hotel Ashok, Diplomatic Enclave, 50B Chankyapuri, New Delhi - 110021

Employer's Engineer
Programme Management Consultant (PMC)
AECOM

Preliminary Engineering Architecture Consultants (PEAC)
idom — Av., Del Monasterio de El Escorial, 4, 28049 Madrid, Spain
CPKUKREJA ARCHITECTS — No.D-1, Ashirvad Building, Green Park, New Delhi, Delhi 110016, India

L&T Construction Buildings & Factories
Mount Poonamallee Road, Manapakkam, P.B.No.979, Chennai - 600 089

Design Consultant
Engineering Design and Research Center (EDRC)
L&T Construction - Buildings & Factories

Architectural Consultant
Arcop Associates Pvt. Ltd.
A-13, Pompose Enclave , G.F., I New Delhi, Delhi 110048, India

Structural Proof Consultant
Indian Institute of Technology (IIT) Madras
Sardar Patel Rd, Opposite to C. L.R.I, Adyar, Chennai, Tamil Nadu 600036

MEP Proof Consultant
Egis India Consulting Engineers Pvt. Ltd.
Plot No. 66, Sector 32, Institutional Area, Opp: Jaypee Belvedere, Gurugram, Haryana 122001

ICT Proof Consultant
CKK IT Consulting
Bld. No.ATI, 3rd Floor, Narayana Arcade, Subbaramachetty Road, Nallicappa Circle, Basavanagudi, Bengaluru - 560004

Certification

EPC Contractor	
Design Consultant	
Architectural Consultant	
Proof Consultant	
Structural	MEP / ICT
PEAC	

Reviewed and found prepared by Contractor and ensured that all the relevant aspects and parameters have been adhered to.
Issued by: Signed on behalf of PEAC — Date:
Employer / Employer's Engineer

NO	REVISED AS GOOD FOR CONSTRUCTION	21.02.19	THE	GANA	MK	RAA
REV	DESCRIPTION	DATE	DSGN	DRWN	CHKD	APPD

Revisions

ARCHITECTURE		FIRE	
STRUCTURAL		PIPING	
ELECTRICAL		PHE	
ELV SYSTEM		GIS	
HVAC		GEOTECH	

CHECKED BY	SIGN	DATE	CHECKED BY	SIGN	DATE

EPC Contractor
L&T Construction Buildings & Factories

JOB No : O17203

Project Name
DESIGN AND CONSTRUCTION OF INDIA INTERNATIONAL CONVENTION & EXPO CENTRE
SECTOR 25, DWARKA, NEW DELHI, INDIA

Drawing Status
GOOD FOR CONSTRUCTION (GFC)

Drawing No: E | 30 | 0003 | Rev. No: R0

Title :
DG YARD LT
MASTER SINGLE LINE DIAGRAM
(SHEET 2 OF 2)

EDRC DWG No : O17203-E-SP-30-1L-0003 | Scale : NTS | Sheet Size : A0

This drawing is the property of L&T Construction, L&T EDRC and shall not be passed on to any person or firm without the authority of the same. Any infringement of the same will be liable to be prosecuted in the law.