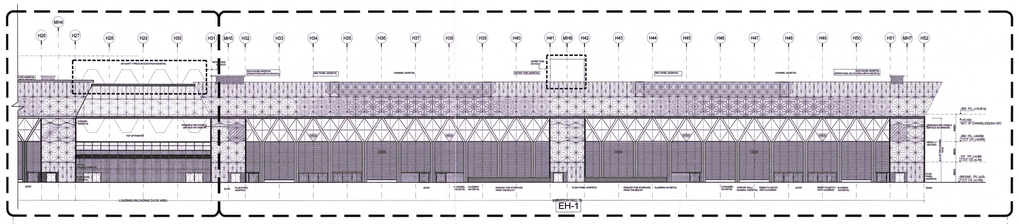

NW ELEVATION MINI EXHIBITION SIDE

NORTH WEST ELEVATION
SCALE _ 1:500

NORTH WEST ELEVATION

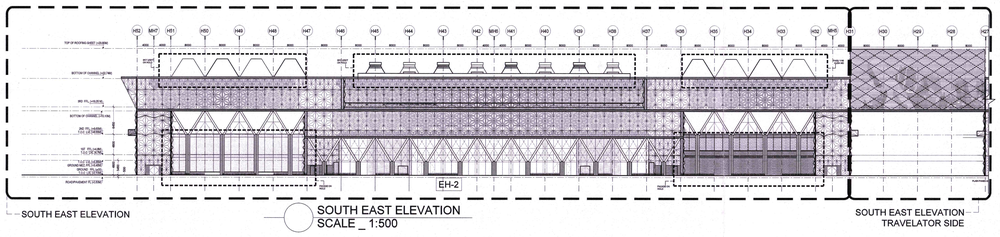

SOUTH EAST ELEVATION

SOUTH EAST ELEVATION
SCALE _ 1:500

SOUTH EAST ELEVATION
TRAVELATOR SIDE

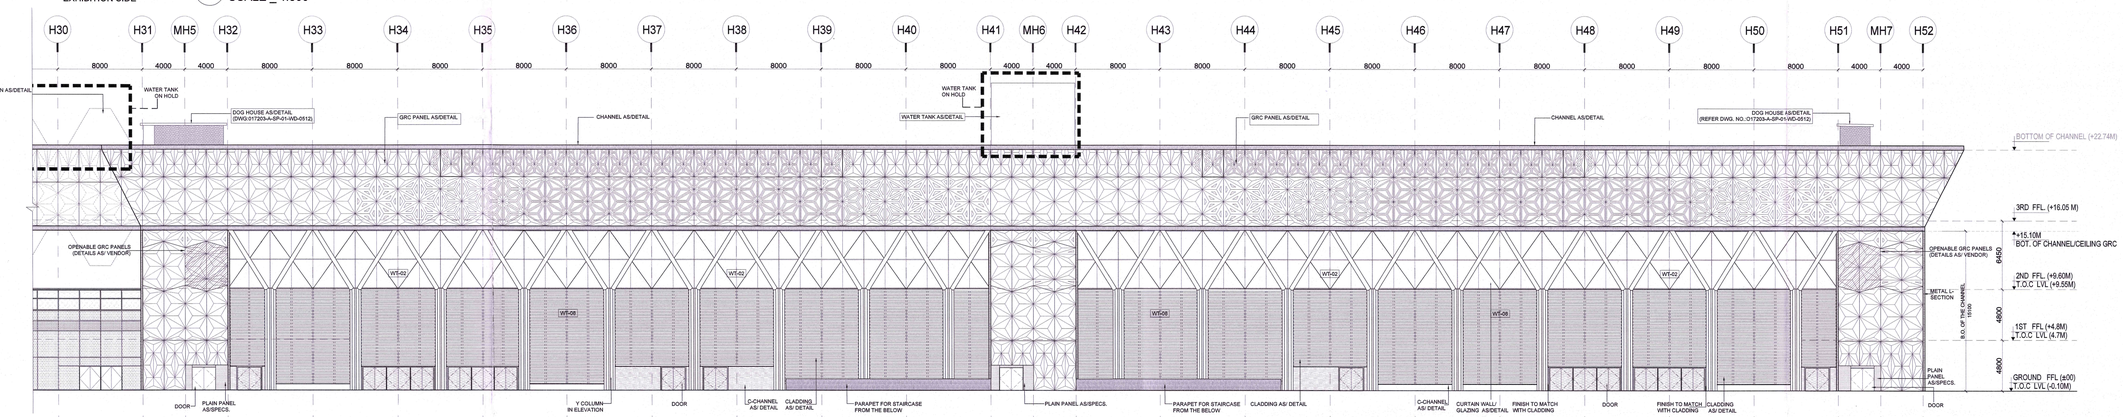

NORTH WEST ELEVATION
SCALE _ 1:200

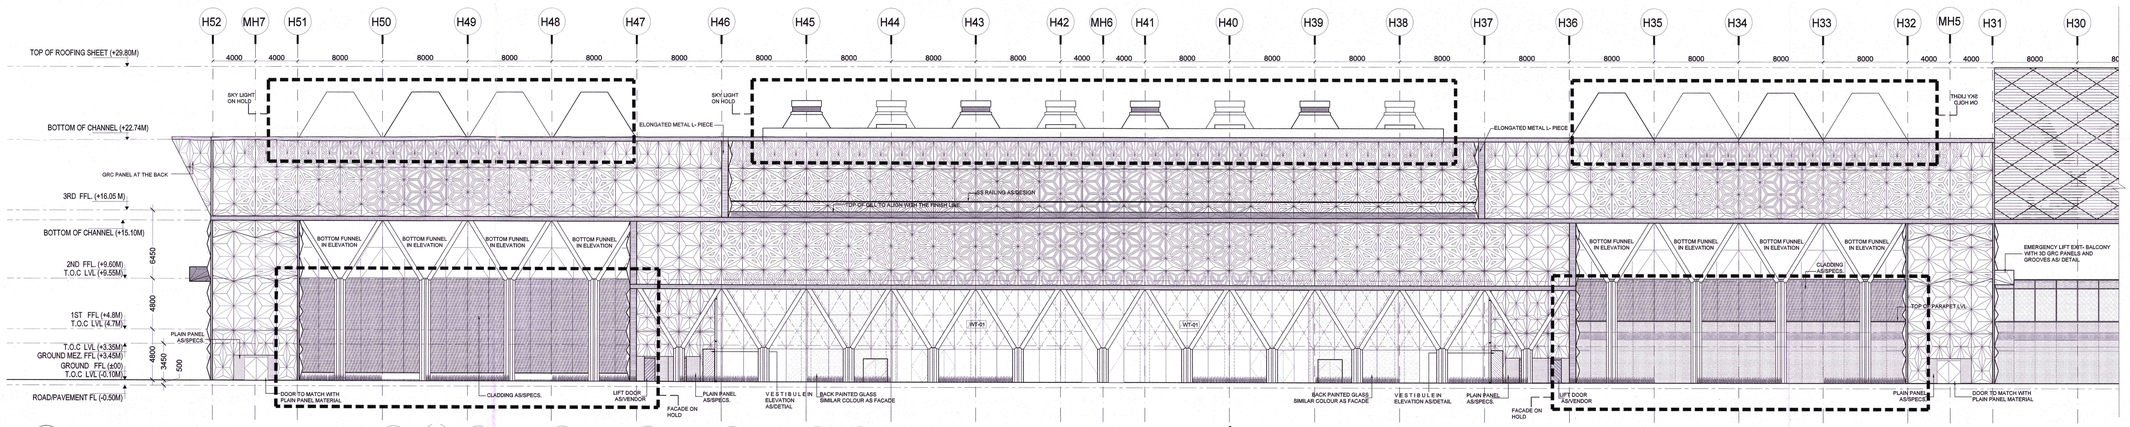

SOUTH EAST ELEVATION
SCALE _ 1:200

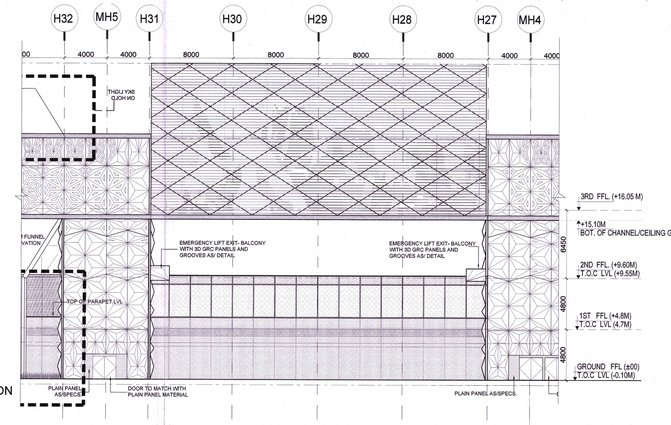

SE TRAVELATOR SIDE ELEVATION
SCALE _ 1:200

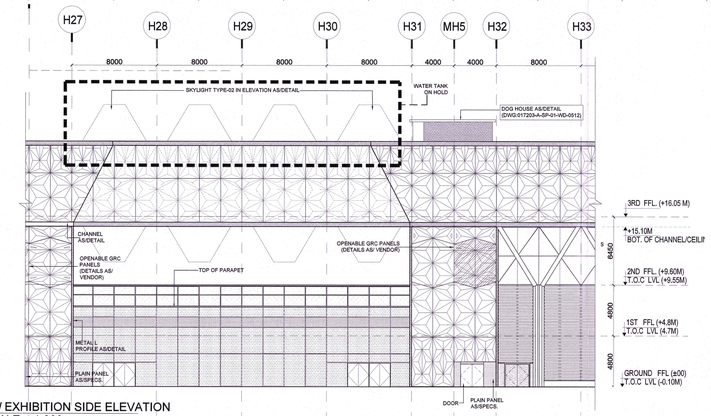

NW EXHIBITION SIDE ELEVATION
SCALE _ 1:200

NOTES:

1. ALL DIMENSIONS ARE IN MILLIMETERS, LEVELS IN METERS AND ANGLES IN DEGREES UNLESS OTHERWISE NOTED.
2. THE DRAWING IS TO BE READ AND NOT TO BE SCALED, ONLY WRITTEN DIMENSIONS IN ALL CASES SHALL BE FOLLOWED.
3. THE DRAWING SHALL BE READ IN CONJUNCTION WITH ALL RELEVANT ARCHITECTURAL, STRUCTURAL AND SERVICE DRAWINGS.
4. ALL DIMENSIONS SHALL BE VERIFIED ON SITE PRIOR TO START OF WORK AND ANY DISCREPANCY SHALL BE BROUGHT TO THE NOTICE OF THE ARCHITECT.
5. 0.00 CORRESPONDENCE TO 213.9
6. FOR GRC DETAILS, REFER SEPARATE GRC PACKAGE.
7. FOR WALL TYPE DETAILS, REFER SEPARATE FACADE PACKAGE.

Wall Types	Description
WT-01	Horizontal Fin System ('X' Bracing start from first level of Aluminium Transom)
WT-02	Tension rod cable system
WT-08	Aluminium Siding with Bronze finish
WT-14	Horizontal Fin System ('X' Bracing start from GROUND FLOOR FFL TO +15.10 LVL)

Plain Panels as/ Specs

ALL FINISH (DOOR, ROLLING SHUTTER) WILL BE CAPTURED IN SEPARATE DOCUMENT AFTER GETTING APPROVAL FROM PEAC.

Key Plan

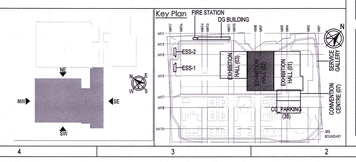

Owner / Employer

India International Convention & Exhibition Centre Limited
Room No. 452A, Ministry of Commerce & Industry, DIPP, Udyog Bhawan, New Delhi - 110011, India

Department of Industrial Policy and Promotion Ministry of Commerce & Industry Government of India

Knowledge Partner

Delhi Mumbai Industrial Corridor Development Corporation
Room No 341 B, 3rd Floor Hotel Ashok, Diplomatic Enclave, 50B Chankyapuri, New Delhi - 110021

Employer's Representative

Employer Engineer
Programme Management Consultant (PMC)

AECOM

Preliminary Engineering Architecture Consultants (PEAC)

idom
Av. Del Manzanfero de El Escorial, 4, 28049 Madrid, Spain

CPKUKREJA ARCHITECTS
No.D-1, Ashirwad Building, Green Park, New Delhi, Delhi 110016, India

EPC Contractor

L&T Construction
Buildings & Factories
Mount Poonamallee Road, Manapakkam, P.B.No.979, Chennai - 600 089

EPC Contractor's Representatives

Design Consultant
Engineering Design and Research Center (EDRC)
L&T Construction - Buildings & Factories

Architectural Consultant
ARCOP
Arcop Associates Pvt. Ltd.
A-15, Pamposie Enclave , G.K.-I
New Delhi, Delhi 110048, India

Structural Proof Consultant
Indian Institute of Technology (IIT) Madras
Sardar Patel Rd, Opposite to C. L.R.I, Adyar, Chennai, Tamil Nadu 600036

MEP Proof Consultant
egis
Egis India Consulting Engineers Pvt. Ltd.
Plot No. 46, Sector 32, Institutional Area, Opp: Zenotta Solutions, Gurugram, Haryana 122001

ICT Proof Consultant
CKR
CKR Consulting Engineers Pvt. Ltd.
#471/1, 3rd Floor, Narayana Arcade, Subbaramachetty Road, Mallikadoppa Circle, Basavanagudi, Bengaluru - 560004

Certification

EPC Contractor

Design Consultant

Architectural Consultant

Proof Consultant

Structural	MEP	ICT

Reviewed GFC drawing prepared by Contractor and approved for construction. Contractor shall ensure that all statutory clearance and permissions have been obtained prior to :

PEAC

Issued by: Signature of PEAC Date: 13 SEP 2019

Employer / Employer's Engineer

REV	DESCRIPTION	DATE	DSGN	DRWN	CHKD	APPD
R0	ISSUED FOR GFC	13.09.19	NI	BI	KA	VK

Revisions

ARCHITECTURE			PPS		
STRUCTURAL			PHE		
ELECTRICAL			GEOTECH.		
ELV SYSTEM					
HVAC					
CHECKED BY	SIGN	DATE	CHECKED BY	SIGN	DATE

EPC Contractor
L&T Construction
Buildings & Factories

JOB No : O17203

Project Name
DESIGN AND CONSTRUCTION OF INDIA INTERNATIONAL CONVENTION & EXPO CENTRE
SECTOR 25, DWARKA, NEW DELHI, INDIA

Drawing Status GOOD FOR CONSTRUCTION
GOOD FOR CONSTRUCTION

Drawing No			Rev. No
A	02	0203	R0

Title :
EXHIBITION HALL - 2
ELEVATION NORTH WEST & SOUTH EAST

EDRC DWG No :	Scale	Sheet Size
O17203-A-SP-02-WD-0203	1:500, 1:200	A0

This drawing is the property of L&T Construction, E&D EDRC and must not be passed on to any person or firm nor shall be used for any purpose not authorised by us in writing.