REFER SEPARATE DWG. FOR CONVENTION CENTRE

ZONE 1
017203-A-SP-38-WD-1101

ZONE 2
017203-A-SP-38-WD-2101

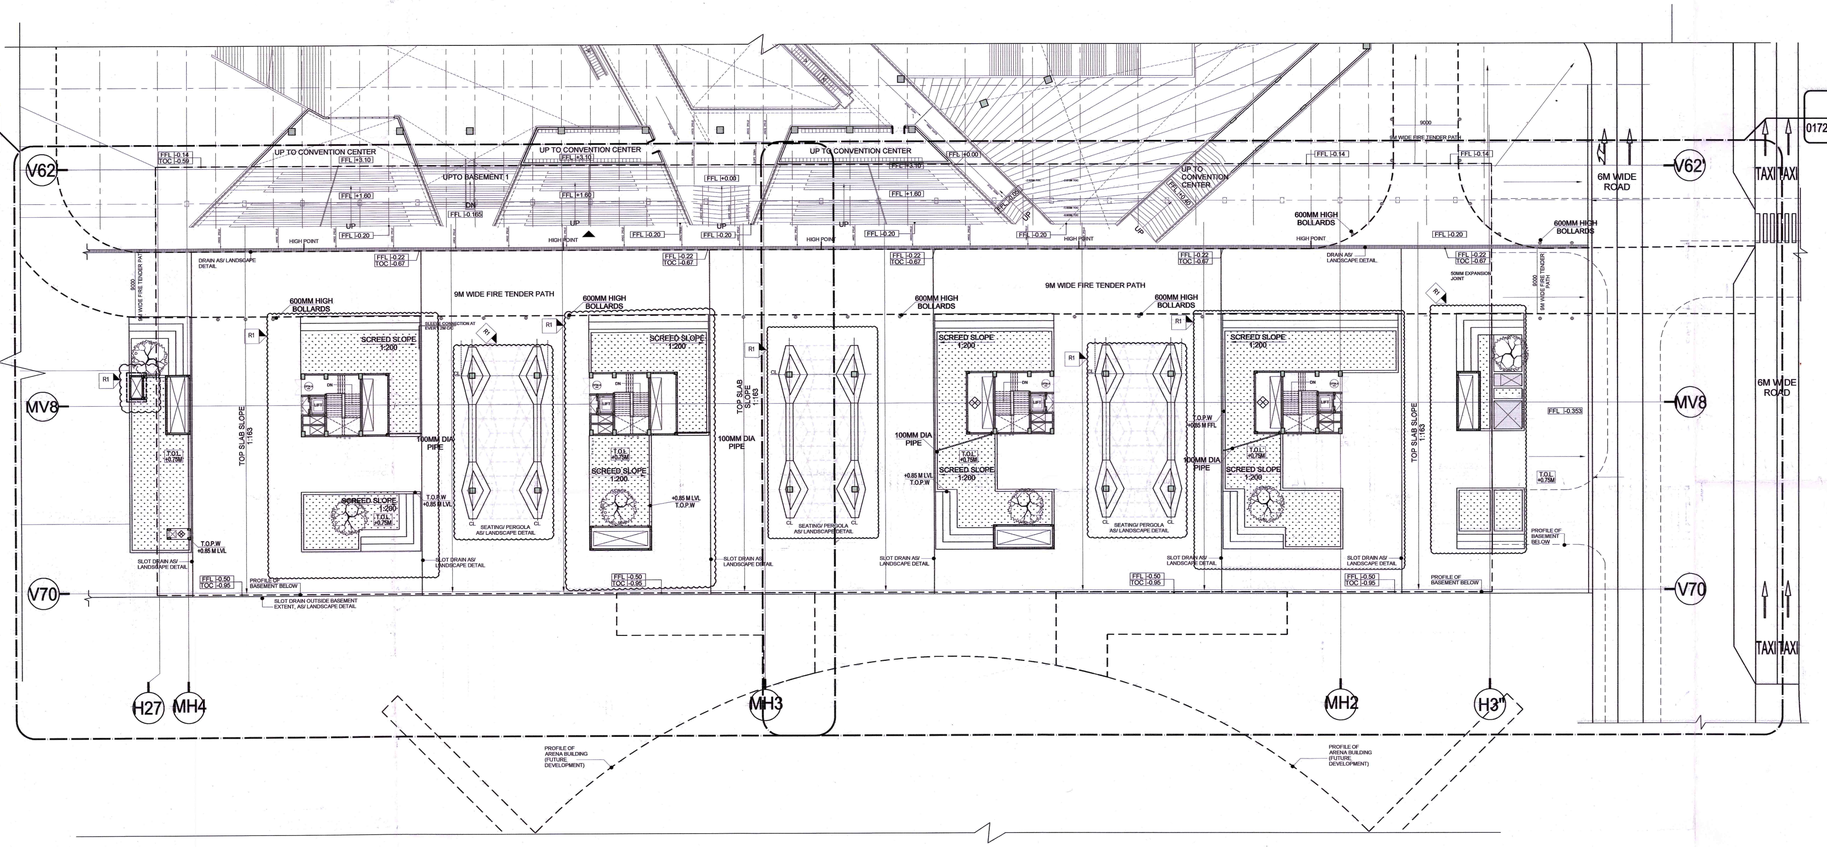


**REVISION FROM R0 TO R1**

1. DOOR TAGS AND TYPES ARE UPDATED AS PER THE CONSOLIDATED JOINERY SCHEDULE.
2. LANDSCAPE AND PERGOLAS ARE UPDATED AS PER IDOM COMMENTS
3. AIR TOWER ADDED AS PER THE RAMP 4 REQUIREMENT

NORTH:

LEGEND
- RC WALL / COLUMN
- 200mm THK BLOCK WORK
- GRID LINE
- 100mm SUNK
- SLOPE
- 200mm PARTITION (2 HR)

ABBREVIATION:

FFL - FINISHED FLOOR LEVEL
FRL - FORMED ROAD LEVEL
FPL - FORMED PAVEMENT LEVEL
FHC - FIRE HOSE CABINET
LVL - LEVEL
ELEC - ELECTRICAL
ELV - EXTRA LOW VOLTAGE
AHU - AIR HANDLING UNIT
PHE - PUBLIC HEALTH ENGINEERING
AV - ALARM VALVE AND FIRE BRIGADE INLET
TOPW - TOP OF PLANTER WALL
TOL - TOP OF LANDSCAPE

NOTES:
1. **ALL DIMENSIONS ARE IN MILLIMETERS, LEVELS IN METERS AND ANGLES IN DEGREES UNLESS OTHERWISE NOTED.**
2. THE DRAWING IS TO BE READ AND NOT TO BE SCALED; ONLY WRITTEN DIMENSIONS IN ALL CASES SHALL BE FOLLOWED.
3. THE DRAWING SHALL BE READ IN CONJUNCTION WITH ALL RELEVANT ARCHITECTURAL, STRUCTURAL AND SERVICE DRAWINGS.
4. ALL DIMENSIONS SHALL BE VERIFIED ON SITE PRIOR TO START OF WORK AND ANY DISCREPANCY SHALL BE BROUGHT TO THE NOTICE OF THE ARCHITECT.
5. **+0.00 CORRESPONDS TO +213.90M .**
6. **PUBLIC LIFT:** 13 PA - 2550 X 2000- LVLs.: (-) 0.5 TO (-) 14.85.
7. FOR ALL LANDSCAPE DRAWINGS REFER SEPARATE SUBMITTALS.
8. FIRE TENDER PATH SEPARATED BY USING DIFFERENT FINISH.
9. **FOR LINTEL LVLS OF HVAC WALL OPENINGS REF HVAC DRAWINGS & FOR GROUND FLOOR LOUVER OPENING DETAILS, REFER DWG. NO- O17203-V-SP-38-WS-0001**
10. THE GRADE OF SCREED SHALL BE M15.
11. PARKING BAY MARKING SHALL BE DONE WITH THERMOPLASTIC PAINT
12. FOR ALL MASONRY WALL OPENING DWG. REF DWG.NO- O17203-A-SP-38-FD-0305,0306,0307
13. REFER DWG.NO.O17203-A-SP-38-WD-0408 FOR JOINERY SCHEDULE
14. FOR RAMP 4 AIR TOWER DETAILS, REFER DWG.NO. O17203-A-SP-0B-WD-0122

**CAR CALCULATION STATEMENT**

| FLOOR LVL. | NO. OF CARS | DA CARS | TOTAL |
|---|---|---|---|
| BASEMENT -1 | 197 | 4 | 201 |
| BASEMENT -2 | 290 | 6 | 296 |
| BASEMENT -3 | 301 | 6 | 307 |
| BASEMENT -4 | 312 | 6 | 318 |
| TOTAL | 1100 | 22 | 1122 |

Key Plan

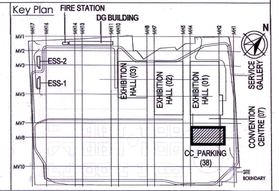


**Owner / Employer**

India International Convention & Exhibition Centre Limited
Room No. 452A, Ministry of Commerce & Industry, DIPP, Udyog Bhawan, New Delhi - 110011, India

Department of Industrial Policy and Promotion Ministry of Commerce & Industry Government of India

**Knowledge Partner**

Delhi Mumbai Industrial Corridor Development Corporation
Room No 341 B, 3rd Floor Hotel Ashok, Diplomatic Enclave, 50B Chanakyapuri, New Delhi - 110021

**Employer's Representative**

**Employer's Engineer**

**Programme Management Consultant (PMC)**

AECOM

**Preliminary Engineering Architecture Consultants (PEAC)**

idom — Av. Del Monasterio de El Escorial, 4, 28049 Madrid, Spain

CPKUKREJA ARCHITECTS — No.D-1, Ashirwad Building, Green Park, New Delhi, Delhi 110016, India

**EPC Contractor**

L&T Construction — Buildings & Factories
Mount Poonamallee Road, Manapakkam, P.B.No.979, Chennai - 600 089

**EPC Contractor's Representatives**

**Design Consultant**
Engineering Design and Research Center (EDRC)
L&T Construction - Buildings & Factories

**Architectural Consultant**
ARCOP — Arcop Associates Pvt. Ltd.
A-15, Pampose Enclave , G.K.-1
New Delhi, Delhi 110048, India

**Structural Proof Consultant**
Indian Institute of Technology (IIT) Madras
Sardar Patel Rd, Opposite to C, LIKL Adyar, Chennai, Tamil Nadu 600036

**MEP Proof Consultant**
egis — Egis India Consulting Engineers Pvt. Ltd.
Plot No. 66, Sector 32, Institutional Area, Opp: Zenatix Solutions, Gurugram, Haryana 122001

**ICT Proof Consultant**
CKR — CKR iT Consulting
Bld. No.47/1, 3rd Floor, Narayana Arcade, Subbaramachetty Road, Netkallappa Circle, Basavanagudi, Bengaluru - 560004

**Certification**

| | |
|---|---|
| **EPC Contractor** | |
| **Design Consultant** | |
| **Architectural Consultant** | |
| **Proof Consultant** | |
| **Structural** | **MEP** / **ICT** |
| Reviewed GFC drawings submitted by Contractor and ensured that all proprietary aspects and parameters have been adhered to. | |
| **PEAC** | Signature on behalf of PEAC 23.12.19 |

**Issued by:**
**Employer / Employer's Engineer**

| REV | DESCRIPTION | DATE | DSGN | DRWN | CHKD | APPD |
|---|---|---|---|---|---|---|
| R1 | ISSUED FOR GFC | 24.12.19 | NI | SS | AB | VK |

Revisions

| | | | | | |
|---|---|---|---|---|---|
| ARCHITECTURE | | | FPS | | |
| STRUCTURAL | | | PHE | | |
| ELECTRICAL | | | GEOTECH. | | |
| ELV SYSTEM | | | | | |
| HVAC | | | | | |
| CHECKED BY | SIGN | DATE | CHECKED BY | SIGN | DATE |

EPC Contractor
L&T Construction — Buildings & Factories

JOB No : O17203

Project Name
DESIGN AND CONSTRUCTION OF INDIA INTERNATIONAL CONVENTION & EXPO CENTRE
SECTOR 25, DWARKA, NEW DELHI, INDIA

Drawing Status
GOOD FOR CONSTRUCTION

FOR CONSTRUCTION

| Drawing No | | | Rev. No |
|---|---|---|---|
| A | 38 | 0002 | R1 |

Title :
**CONVENTION CENTRE PARKING GROUND FLOOR AT +213.40 LVL**

| EDRC DWG No : | Scale | Sheet Size |
|---|---|---|
| **O17203-A-SP-38-WD-0002** | 1:400 | A1 |

This drawing is the property of L&T Construction, B&E-EDRC, and must not be passed on to any person or body not authorised by us to receive it nor be copied or otherwise made use either in full or in part by such person or body without our prior permission in writing.

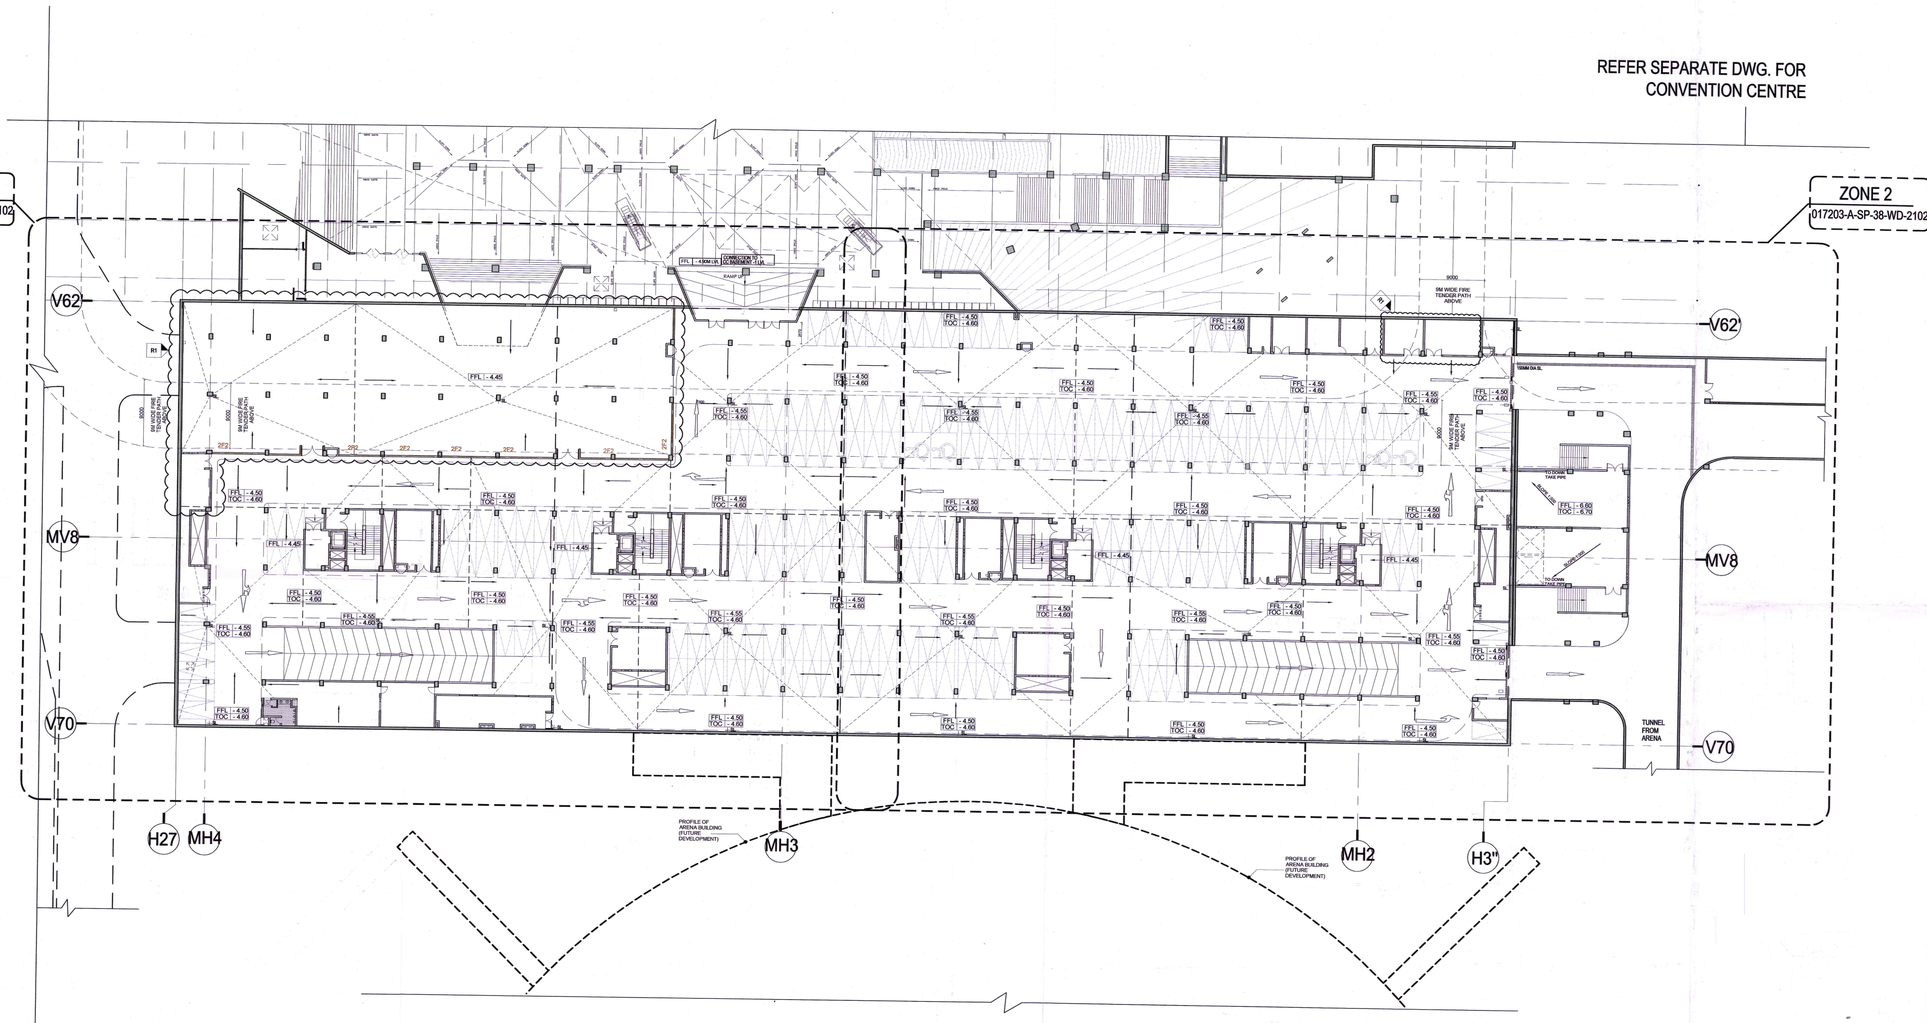


**REVISION HISTORY FROM R0 TO R1**

1. DOOR TAGS & TYPES UPDATED AS PER THE CONSOLIDATED JOINERY SCHEDULE.
2. STORE (B1125), WORKSHOPS (B1126, B1127)ROOMS ARE ADDED AS/ KINTEX REQUIREMENT

NORTH:

LEGEND

- RC WALL / COLUMN
- 200mm THK BLOCK WORK
- GRID LINE
- 100mm SUNK
- SLOPE 1:300
- 200mm PARTITION (2 HR)

ABBREVIATION:

FFL - FINISHED FLOOR LEVEL
FRL - FORMED ROAD LEVEL
FPL - FORMED PAVEMENT LEVEL
LVL - LEVEL
ELEC - ELECTRICAL
ELV - EXTRA LOW VOLTAGE
AHU - AIR HANDLING UNIT
PHE - PUBLIC HEALTH ENGINEERING
AV - ALARM VALVE AND FIRE BRIGADE INLET
TOPW - TOP OF PLANTER WALL
TOL - TOP OF LANDSCAPE
SL - SLEEVE AS/ MEP DETAIL
FEA - FIRE EQUIPMENT AREA

NOTES:

1. ALL DIMENSIONS ARE IN MILLIMETERS, LEVELS IN METERS AND ANGLES IN DEGREES UNLESS OTHERWISE NOTED.
2. THE DRAWING IS TO BE READ AND NOT TO BE SCALED; ONLY WRITTEN DIMENSIONS IN ALL CASES SHALL BE FOLLOWED.
3. THE DRAWING SHALL BE READ IN CONJUNCTION WITH ALL RELEVANT ARCHITECTURAL, STRUCTURAL AND SERVICE DRAWINGS.
4. ALL DIMENSIONS SHALL BE VERIFIED ON SITE PRIOR TO START OF WORK AND ANY DISCREPANCY SHALL BE BROUGHT TO THE NOTICE OF THE ARCHITECT.
5. **+0.00 CORRESPONDS TO +213.90M .**
6. **PUBLIC LIFT:** 13 PA - 2550 X 2000- LVLs.: (-) 0.5 TO (-) 14.85.
7. FOR LINTEL LVLS OF HVAC WALL OPENINGS REF HVAC DRAWINGS
8. THE GRADE OF SCREED SHALL BE M15.
9. PARKING BAY MARKING SHALL BE DONE WITH THERMOPLASTIC PAINT.
12. FOR ALL WALL CUTOUT REF. DWG. NO.- 017203-A-SP-38-WD-0305/0306/0307.
13. REFER DWG.NO.017203-A-SP-38-WD-0408 FOR JOINERY SCHEDULE

**CAR CALCULATION STATEMENT**

| FLOOR LVL. | NO. OF CARS | DA CARS | TOTAL |
|---|---|---|---|
| BASEMENT -1 | 197 | 4 | 201 |
| BASEMENT -2 | 290 | 6 | 296 |
| BASEMENT -3 | 301 | 6 | 307 |
| BASEMENT -4 | 312 | 6 | 318 |
| TOTAL | 1100 | 22 | 1122 |

Key Plan

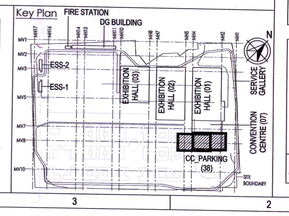


**Owner / Employer**

India International Convention & Exhibition Centre Limited
Room No. 452A, Ministry of Commerce & Industry, DIPP, Udyog Bhawan, New Delhi - 110011, India

Department of Industrial Policy and Promotion Ministry of Commerce & Industry Government of India

**Knowledge Partner**

Delhi Mumbai Industrial Corridor Development Corporation
Room No 341 B, 3rd Floor Hotel Ashok, Diplomatic Enclave, 50B Chankyapuri, New Delhi - 110021

**Employer's Representative**

**Employer's Engineer**

**Programme Management Consultant (PMC)**

AECOM

**Preliminary Engineering Architecture Consultants (PEAC)**

idom
Av. Del Monasterio de El Escorial, 4, 28049 Madrid, Spain

CPKUKREJA ARCHITECTS
No.D-1, Ashirwad Building, Green Park, New Delhi, Delhi 110016, India

**EPC Contractor**

L&T Construction
Buildings & Factories
Mount Poonamallee Road, Manapakkam, P.B.No.979, Chennai - 600 089

**EPC Contractor's Representatives**

**Design Consultant**

Engineering Design and Research Center (EDRC)
L&T Construction - Buildings & Factories

**Architectural Consultant**

ARCOP
Arcop Associates Pvt. Ltd.
A-15, Pampose Enclave , G.F., I
New Delhi, Delhi 110048, India

**Structural Proof Consultant**

Indian Institute of Technology (IIT) Madras
Sardar Patel Rd, Opposite to C, I.R.I. Adyar, Chennai, Tamil Nadu 600036

**MEP Proof Consultant**

egis
Egis India Consulting Engineers Pvt. Ltd.
Plot No. 66, Sector 32, Institutional Area, Opp: Zenatix Solutions, Gurugram, Haryana 122001

**ICT Proof Consultant**

CKR
CKR IT Consulting
Bld. No.47/1, 3rd Floor, Narayana Arcade, Subbaramachetty Road, Nettakappa Circle, Basavanagudi, Bengaluru - 560004

**Certification**

**EPC Contractor**

**Design Consultant**

**Architectural Consultant**

**Proof Consultant**

**Structural** | **MEP** | **ICT**

Reviewed GFC drawing prepared by Contractor and ensured that all preliminary aspects and parameters have been adhered to:

**PEAC**

Signature on behalf of PEAC
2-3-19

**Issued by:**

**Employer / Employer's Engineer**

| REV | DESCRIPTION | DATE | DSGN | DRWN | CHKD | APPD |
|---|---|---|---|---|---|---|
| R1 | ISSUED FOR GFC | 24.12.19 | NI | SS | AB | VK |

Revisions

| | | | | | |
|---|---|---|---|---|---|
| ARCHITECTURE | | | FPS | | |
| STRUCTURAL | | | PHE | | |
| ELECTRICAL | | | GEOTECH. | | |
| ELV SYSTEM | | | | | |
| HVAC | | | | | |
| CHECKED BY | SIGN | DATE | CHECKED BY | SIGN | DATE |

EPC Contractor
L&T Construction
Buildings & Factories

JOB No : 017203

Project Name

DESIGN AND CONSTRUCTION OF INDIA INTERNATIONAL CONVENTION & EXPO CENTRE

SECTOR 25, DWARKA, NEW DELHI, INDIA

Drawing Status

GOOD FOR CONSTRUCTION

FOR CONSTRUCTION

| Drawing No | | | Rev. No |
|---|---|---|---|
| A | 38 | 0003 | R1 |

Title :

**CONVENTION CENTRE PARKING**
**BASEMENT 1 AT + 209.40 LVL**

| EDRC DWG No : | Scale | Sheet Size |
|---|---|---|
| 017203-A-SP-38-WD-0003 | 1:400 | A1 |

This drawing is the property of L&T Construction, B&F-EDRC and must not be passed on to any person or body not authorised by us to receive it nor be copied or otherwise made use either in full or in part by such person or body without our prior permission in writing.

REFER SEPARATE DWG. FOR CONVENTION CENTRE

ZONE 1
017203-A-SP-38-WD-1103

ZONE 2
017203-A-SP-38-WD-2103

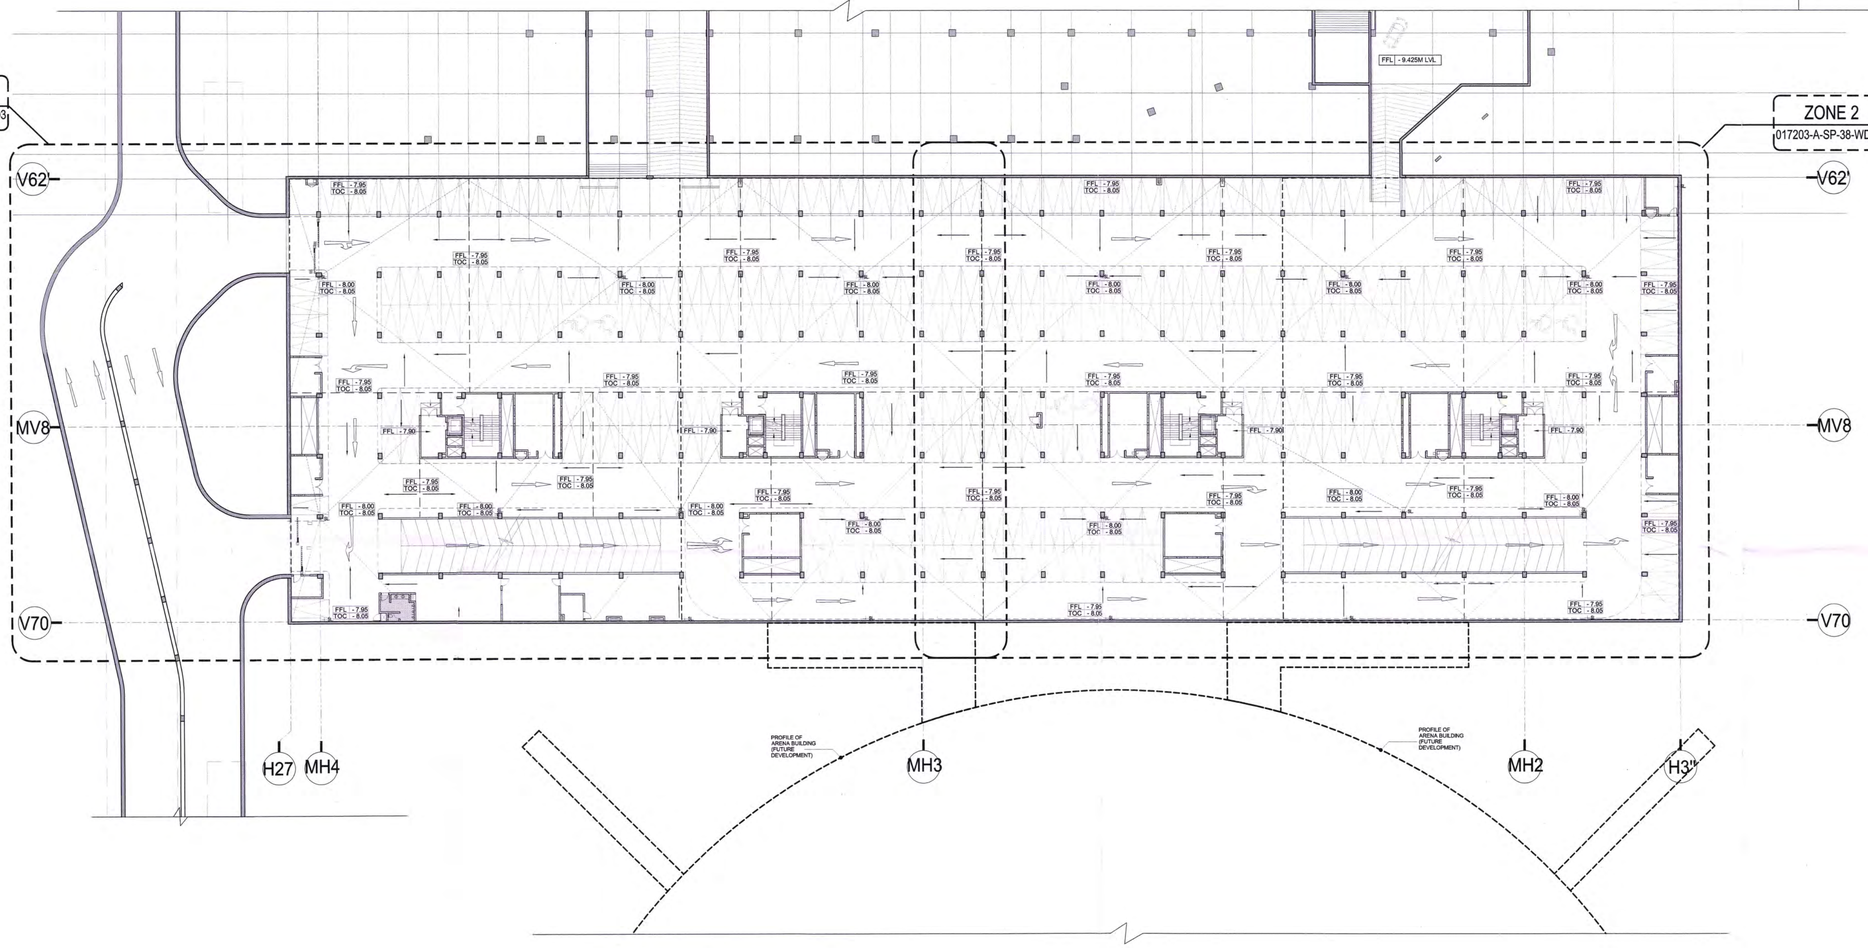


NORTH:

LEGEND
- RC WALL / COLUMN
- 200mm THK BLOCK WORK
- GRID LINE
- 100mm SUNK
- PROTECTION FENCE AS/ DETAIL
- SLOPE 1:300

ABBREVIATION:

FFL - FINISHED FLOOR LEVEL
FRL - FORMED ROAD LEVEL
FPL - FORMED PAVEMENT LEVEL
LVL - LEVEL
ELEC- ELECTRICAL
ELV - EXTRA LOW VOLTAGE
AHU - AIR HANDLING UNIT
PHE - PUBLIC HEALTH ENGINEERING
AV - ALARM VALVE AND FIRE BRIGADE INLET
TOPW - TOP OF PLANTER WALL
TOL - TOP OF LANDSCAPE
SL. - SLEEVE AS/ MEP DETAIL
FEA - FIRE EQUIPMENT AREA

NOTES:
1. ALL DIMENSIONS ARE IN MILLIMETERS, LEVELS IN METERS AND ANGLES IN DEGREES UNLESS OTHERWISE NOTED.
2. THE DRAWING IS TO BE READ AND NOT TO BE SCALED; ONLY WRITTEN DIMENSIONS IN ALL CASES SHALL BE FOLLOWED.
3. THE DRAWING SHALL BE READ IN CONJUNCTION WITH ALL RELEVANT ARCHITECTURAL, STRUCTURAL AND SERVICE DRAWINGS.
4. ALL DIMENSIONS SHALL BE VERIFIED ON SITE PRIOR TO START OF WORK AND ANY DISCREPANCY SHALL BE BROUGHT TO THE NOTICE OF THE ARCHITECT.
5. **+0.00 CORRESPONDS TO +213.90M .**
6. **PUBLIC LIFT:** 13 PA - 2550 X 2000- LVLs.: (-) 0.5 TO (-) 14.85.
7. EOR LINTEL LVLS OF HVAC WALL OPENINGS REF HVAC DRAWINGS
8. THE GRADE OF SCREED SHALL BE M15.
9. PARKING BAY MARKING SHALL BE DONE WITH THERMOPLASTIC PAINT

CAR CALCULATION STATEMENT

| FLOOR LVL. | NO. OF CARS | DA CARS | TOTAL |
|---|---|---|---|
| BASEMENT -1 | 273 | 6 | 279 |
| BASEMENT -2 | 290 | 6 | 296 |
| BASEMENT -3 | 301 | 6 | 307 |
| BASEMENT -4 | 312 | 6 | 318 |
| TOTAL | 1176 | 24 | 1200 |

Key Plan

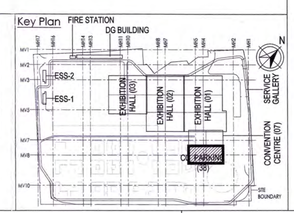


Owner / Employer

India International Convention & Exhibition Centre Limited
Room No. 452A, Ministry of Commerce & Industry, DIPP, Udyog Bhawan, New Delhi - 110011, India

Department of Industrial Policy and Promotion Ministry of Commerce & Industry Government of India

Knowledge Partner

Delhi Mumbai Industrial Corridor Development Corporation
Room No 341 B, 3rd Floor Hotel Ashok, Diplomatic Enclave, 50B Chanikyapuri, New Delhi - 110021

Employer's Representative

Employer's Engineer

Programme Management Consultant (PMC)

AECOM

Preliminary Engineering Architecture Consultants (PEAC)

idom
Av. Del Monasterio de El Escorial, 4, 28049 Madrid, Spain

CPKUKREJA ARCHITECTS
No.D-1, Ashirwad Building, Green Park, New Delhi, Delhi 110016, India

EPC Contractor

L&T Construction
Buildings & Factories
Mount Poonamallee Road, Manapakkam, P.B.No.979, Chennai – 600 089

EPC Contractor's Representatives

Design Consultant
Engineering Design and Research Center (EDRC)
L&T Construction - Buildings & Factories

Architectural Consultant
ARCOP
Arcop Associates Pvt. Ltd.
A-15, Pampose Enclave , G.K.-1
New Delhi, Delhi 110048, India

Structural Proof Consultant
Indian Institute of Technology (IIT) Madras
Sardar Patel Rd, Opposite to C. L.R.I. Adyar, Chennai, Tamil Nadu 600036

MEP Proof Consultant
egis
Egis India Consulting Engineers Pvt. Ltd.
Plot No. 66, Sector 32, Institutional Area, Opp: Zenatix Solutions, Gurugram, Haryana 122001

ICT Proof Consultant
CKR
CKR IT Consulting
Bld. No.47/1, 3rd Floor, Narayana Arcade, Subbaramachetty Road, Nettikappa Circle, Basavanagudi, Bengaluru - 560004

**Certification**

| | |
|---|---|
| EPC Contractor | |
| Design Consultant | |
| Architectural Consultant | |
| Proof Consultant | |
| Structural / MEP / ICT | |

PEAC Reviewed GFC drawing prepared by Contractor and ensured that all preliminary aspects and parameters have been adhered to :

Issued by:
Employer / Employer's Engineer Date: 11/03/19

| REV | DESCRIPTION | DATE | DSGN | DRWN | CHKD | APPD |
|---|---|---|---|---|---|---|
| R0 | ISSUED FOR GFC | 07.03.19 | NI | SS | AB | VK |

Revisions

| | | | | | |
|---|---|---|---|---|---|
| ARCHITECTURE | – | – | FPS | | – |
| STRUCTURAL | | – | PHE | | – |
| ELECTRICAL | | – | GEOTECH. | – | – |
| ELV SYSTEM | | – | | | |
| HVAC | | – | | | |
| CHECKED BY | SIGN | DATE | CHECKED BY | SIGN | DATE |

EPC Contractor
L&T Construction
Buildings & Factories

JOB No : 017203

Project Name
DESIGN AND CONSTRUCTION OF INDIA INTERNATIONAL CONVENTION & EXPO CENTRE
SECTOR 25, DWARKA, NEW DELHI, INDIA

Drawing Status GOOD FOR CONSTRUCTION
GOOD FOR CONSTRUCTION

| Drawing No | | | Rev. No |
|---|---|---|---|
| A | 38 | 0004 | R0 |

Title :
**CONVENTION CENTRE PARKING**
**BASEMENT 2 AT +205.95 LVL**

| EDRC DWG No : | Scale | Sheet Size |
|---|---|---|
| O17203-A-SP-38-WD-0004 | 1:400 | A1 |

This drawing is the property of L&T Construction, B&F-EDRC and must not be passed on to any person or body not authorised by us to receive it nor be copied or otherwise made use either in full or in part by such person or body without our prior permission in writing.

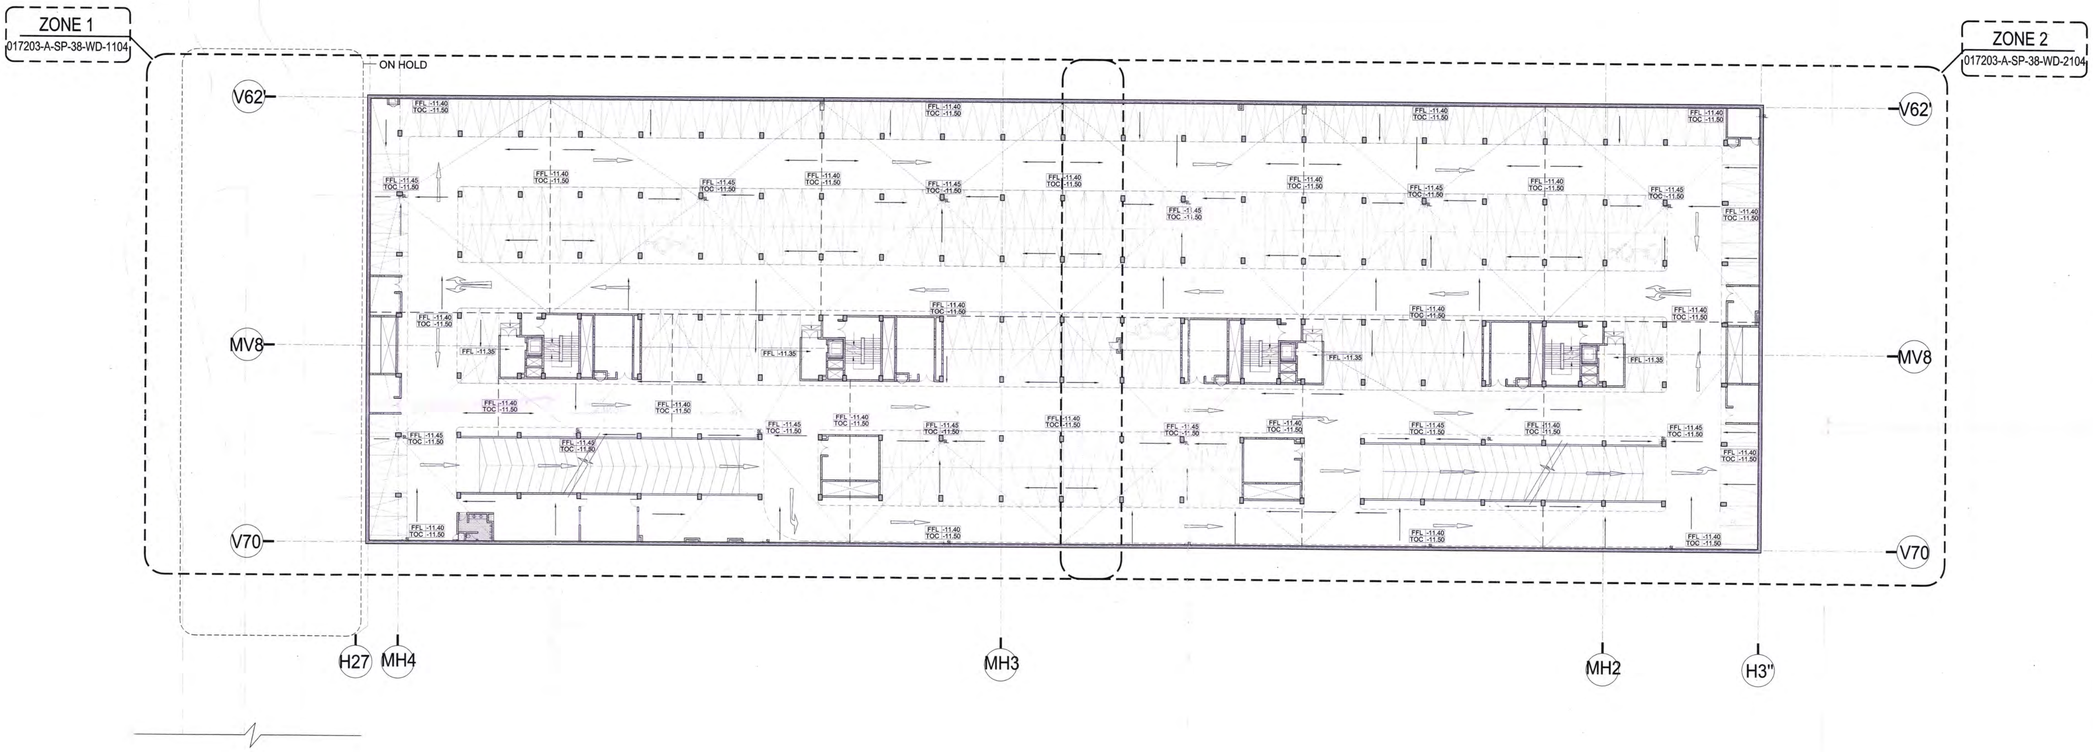


NORTH:

LEGEND

- RC WALL / COLUMN
- 200mm THK BLOCK WORK
- GRID LINE
- 100mm SUNK
- PROTECTION FENCE AS/ DETAIL
- SLOPE 1:300

ABBREVIATION:

FFL - FINISHED FLOOR LEVEL
FRL - FORMED ROAD LEVEL
FPL - FORMED PAVEMENT LEVEL
LVL - LEVEL
ELEC- ELECTRICAL
ELV - EXTRA LOW VOLTAGE
AHU - AIR HANDLING UNIT
PHE - PUBLIC HEALTH ENGINEERING
AV - ALARM VALVE AND FIRE BRIGADE INLET
TOPW - TOP OF PLANTER WALL
TOL - TOP OF LANDSCAPE
SL - SLEEVE AS/ MEP DETAIL
FEA - FIRE EQUIPMENT AREA

NOTES:

1. ALL DIMENSIONS ARE IN MILLIMETERS, LEVELS IN METERS AND ANGLES IN DEGREES UNLESS OTHERWISE NOTED.
2. THE DRAWING IS TO BE READ AND NOT TO BE SCALED; ONLY WRITTEN DIMENSIONS IN ALL CASES SHALL BE FOLLOWED.
3. THE DRAWING SHALL BE READ IN CONJUNCTION WITH ALL RELEVANT ARCHITECTURAL, STRUCTURAL AND SERVICE DRAWINGS.
4. ALL DIMENSIONS SHALL BE VERIFIED ON SITE PRIOR TO START OF WORK AND ANY DISCREPANCY SHALL BE BROUGHT TO THE NOTICE OF THE ARCHITECT.
5. **+0.00 CORRESPONDS TO +213.90M .**
6. **PUBLIC LIFT:** 13 PA - 2550 X 2000- LVLs.: (-) 0.5 TO (-) 14.85.
7. FOR LINTEL LVLS OF HVAC WALL OPENINGS REF HVAC DRAWINGS
8. THE GRADE OF SCREED SHALL BE M15.
9. PARKING BAY MARKING SHALL BE DONE WITH THERMOPLASTIC PAINT

CAR CALCULATION STATEMENT

| FLOOR LVL. | NO. OF CARS | DA CARS | TOTAL |
|---|---|---|---|
| BASEMENT -1 | 273 | 6 | 279 |
| BASEMENT -2 | 290 | 6 | 296 |
| BASEMENT -3 | 301 | 6 | 307 |
| BASEMENT -4 | 312 | 6 | 318 |
| TOTAL | 1176 | 24 | 1200 |

Key Plan

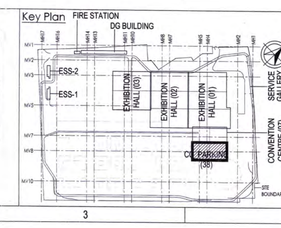


Owner / Employer

India International Convention & Exhibition Centre Limited
Room No. 452A, Ministry of Commerce & Industry, DIPP, Udyog Bhawan, New Delhi - 110011, India

Department of Industrial Policy and Promotion Ministry of Commerce & Industry Government of India

Knowledge Partner

Delhi Mumbai Industrial Corridor Development Corporation
Room No 341 B, 3rd Floor Hotel Ashok, Diplomatic Enclave, 50B Chankyapuri, New Delhi - 110021

Employer's Representative

Employer's Engineer

Programme Management Consultant (PMC)

AECOM

Preliminary Engineering Architecture Consultants (PEAC)

idom
Av. Del Monasterio de El Escorial, 4, 28049 Madrid, Spain

CPKUKREJA Associates
No.D-I, Ashirwad Building, Green Park, New Delhi, Delhi 110016, India

EPC Contractor

**L&T Construction**
*Buildings & Factories*
Mount Poonamallee Road, Manapakkam, P.B.No.979, Chennai – 600 089

EPC Contractor's Representatives

Design Consultant
Engineering Design and Research Center (EDRC)
L&T Construction - Buildings & Factories

Architectural Consultant
ARCOP
Arcop Associates Pvt. Ltd.
A-15, Pampose Enclave , G.K.-1
New Delhi, Delhi 110048, India

Structural Proof Consultant
Indian Institute of Technology (IIT) Madras
Sardar Patel Rd, Opposite to C. L.R.I, Adyar, Chennai, Tamil Nadu 600036

MEP Proof Consultant
egis
Egis India Consulting Engineers Pvt. Ltd.
Plot No. 66, Sector 32, Institutional Area, Opp: Zenotix Solutions, Gurugram, Haryana 122001

ICT Proof Consultant
CKR
CKR IT Consulting
Bld. No.47/1, 3rd Floor, Narayana Arcade, Subbaramachetty Road, Nettakappa Circle, Basavanagudi, Bengaluru - 560004

**Certification**

| | | |
|---|---|---|
| **EPC Contractor** | | |
| **Design Consultant** | | |
| **Architectural Consultant** | | |
| **Proof Consultant** | | |
| **Structural** | **MEP** | **ICT** |
| **PEAC** | Reviewed GFC drawing prepared by Contractor and ensured that all preliminary aspects and parameters have been adhered to : | |

**Issued by:**
**Employer / Employer's Engineer** Date: 11/03/19

| REV | DESCRIPTION | DATE | DSGN | DRWN | CHKD | APPD |
|---|---|---|---|---|---|---|
| R0 | ISSUED FOR GFC | 07.03.19 | NI | SS | AB | VK |

Revisions

| | | | | | |
|---|---|---|---|---|---|
| ARCHITECTURE | – | – | FPS | | – |
| STRUCTURAL | | – | PHE | | – |
| ELECTRICAL | | – | GEOTECH. | – | – |
| ELV SYSTEM | | – | | | |
| HVAC | | – | | | |
| CHECKED BY | SIGN | DATE | CHECKED BY | SIGN | DATE |

EPC Contractor
**L&T Construction**
*Buildings & Factories*

JOB No : O17203

Project Name
DESIGN AND CONSTRUCTION OF INDIA INTERNATIONAL CONVENTION & EXPO CENTRE
SECTOR 25, DWARKA, NEW DELHI, INDIA

Drawing Status
GOOD FOR CONSTRUCTION
GOOD FOR CONSTRUCTION

| Drawing No | | | Rev. No |
|---|---|---|---|
| A | 38 | 0005 | R0 |

Title :
**CONVENTION CENTRE PARKING BASEMENT 3 AT +202.50 LVL**

| EDRC DWG No : | Scale | Sheet Size |
|---|---|---|
| O17203-A-SP-38-WD-0005 | 1:400 | A1 |

This drawing is the property of L&T Construction, B&F /EDRC and must not be passed on to any person or body not authorised by us to receive it nor be copied or otherwise made use either in full or in part by such person or body without our prior permission in writing.

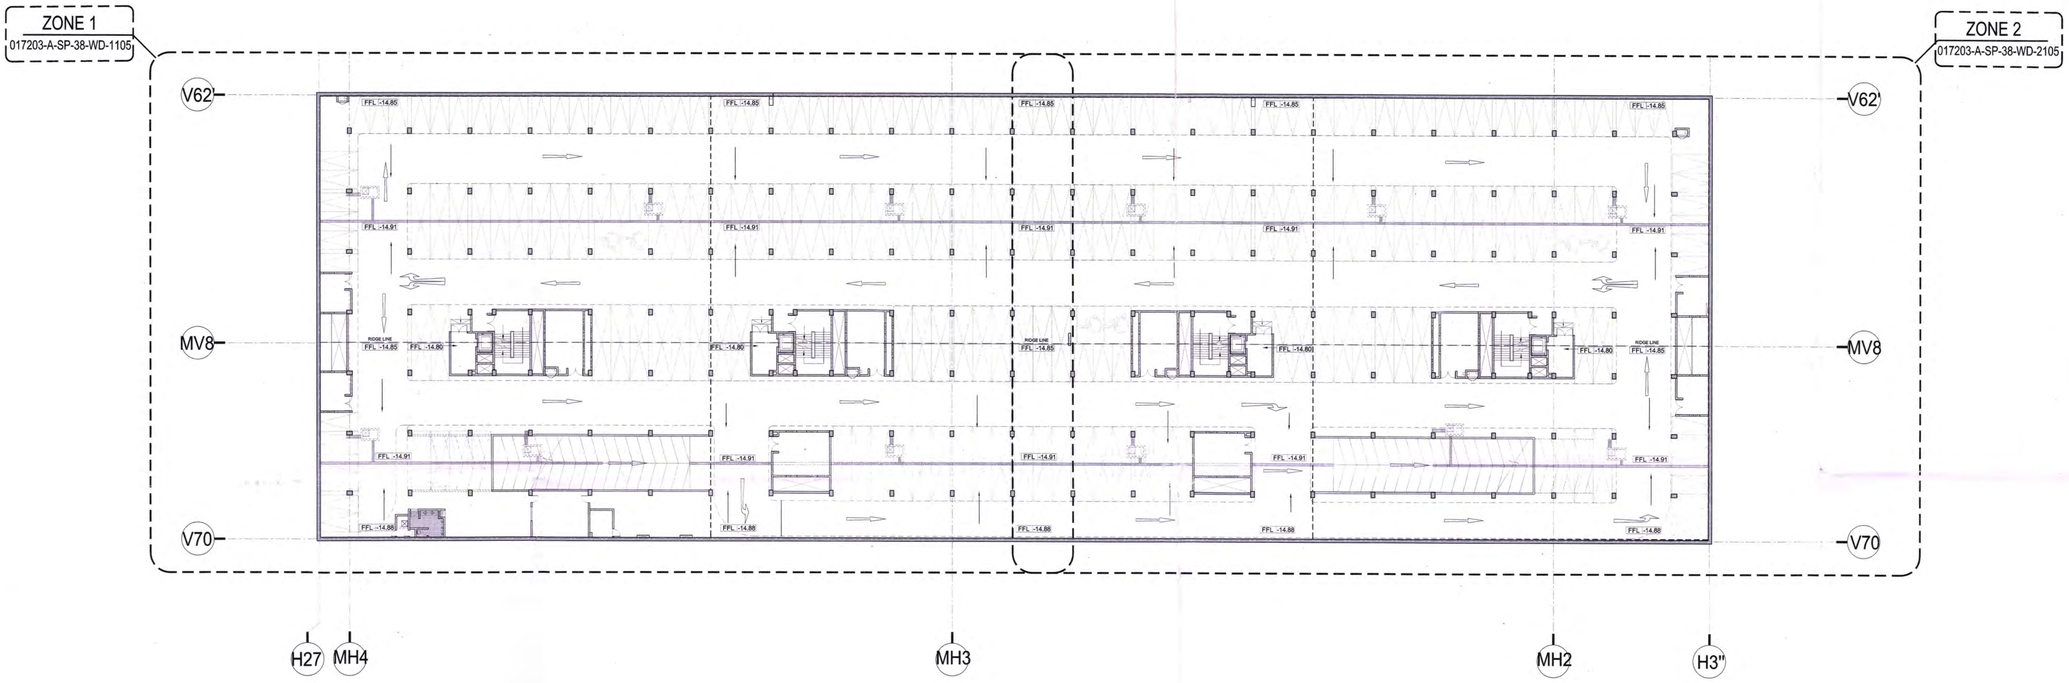


NORTH:

LEGEND

- RC WALL / COLUMN
- 200mm THK BLOCK WORK
- GRID LINE
- 550mm SUNK
- PROTECTION FENCE AS/ DETAIL
- SLOPE 1:300
- DRAIN CHANNEL

ABBREVIATION:

- FFL - FINISHED FLOOR LEVEL
- FRL - FORMED ROAD LEVEL
- FPL - FORMED PAVEMENT LEVEL
- FHC - FIRE HOSE CABINET
- LVL - LEVEL
- ELEC - ELECTRICAL
- ELV - EXTRA LOW VOLTAGE
- AHU - AIR HANDLING UNIT
- PHE - PUBLIC HEALTH ENGINEERING
- AV - ALARM VALVE AND FIRE BRIGADE INLET
- TOPW - TOP OF PLANTER WALL
- TOL - TOP OF LANDSCAPE
- SL - SLEEVE AS/ MEP DETAIL

NOTES:

1. ALL DIMENSIONS ARE IN MILLIMETERS, LEVELS IN METERS AND ANGLES IN DEGREES UNLESS OTHERWISE NOTED.
2. THE DRAWING IS TO BE READ AND NOT TO BE SCALED; ONLY WRITTEN DIMENSIONS IN ALL CASES SHALL BE FOLLOWED.
3. THE DRAWING SHALL BE READ IN CONJUNCTION WITH ALL RELEVANT ARCHITECTURAL, STRUCTURAL AND SERVICE DRAWINGS.
4. ALL DIMENSIONS SHALL BE VERIFIED ON SITE PRIOR TO START OF WORK AND ANY DISCREPANCY SHALL BE BROUGHT TO THE NOTICE OF THE ARCHITECT.
5. **+0.00 CORRESPONDS TO +213.90M .**
6. **PUBLIC LIFT:** 13 PA - 2550 X 2000- LVLs.: (-) 0.5 TO (-) 14.85.
7. FOR LINTEL LVLS OF HVAC WALL OPENINGS REF HVAC DRAWINGS
8. THE GRADE OF SCREED SHALL BE M15.
9. PARKING BAY MARKING SHALL BE DONE WITH THERMOPLASTIC PAINT

CAR CALCULATION STATEMENT

| FLOOR LVL. | NO. OF CARS | DA CARS | TOTAL |
|---|---|---|---|
| BASEMENT -1 | 273 | 6 | 279 |
| BASEMENT -2 | 290 | 6 | 296 |
| BASEMENT -3 | 301 | 6 | 307 |
| BASEMENT -4 | 312 | 6 | 318 |
| TOTAL | 1176 | 24 | 1200 |

Key Plan

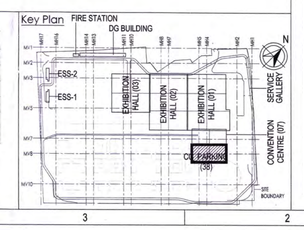


Owner / Employer

India International Convention & Exhibition Centre Limited
Room No. 452A, Ministry of Commerce & Industry, DIPP, Udyog Bhawan, New Delhi - 110011, India

Department of Industrial Policy and Promotion Ministry of Commerce & Industry Government of India

Knowledge Partner

Delhi Mumbai Industrial Corridor Development Corporation
Room No 341 B, 3rd Floor Hotel Ashok, Diplomatic Enclave, 50B Chankyapuri, New Delhi - 110021

Employer's Representative

Employer's Engineer

Programme Management Consultant (PMC)

AECOM

Preliminary Engineering Architecture Consultants (PEAC)

idom
Av. Del Monasterio de El Escorial, 4, 28049 Madrid, Spain

CPKUKREJA ARCHITECTS
No.D-1, Ashirwad Building, Green Park, New Delhi, Delhi 110016, India

EPC Contractor

L&T Construction
Buildings & Factories
Mount Poonamallee Road, Manapakkam, P.B.No.979, Chennai – 600 089

EPC Contractor's Representatives

Design Consultant
Engineering Design and Research Center (EDRC)
L&T Construction - Buildings & Factories

Architectural Consultant
ARCOP
Arcop Associates Pvt. Ltd.
A-15, Pampose Enclave , G.K.-1
New Delhi, Delhi 110048, India

Structural Proof Consultant
Indian Institute of Technology (IIT) Madras
Sardar Patel Rd, Opposite to C. L.R.I, Adyar, Chennai, Tamil Nadu 600036

MEP Proof Consultant
egis
Egis India Consulting Engineers Pvt. Ltd.
Plot No. 66, Sector 32, Institutional Area, Opp: Zenatix Solutions, Gurugram, Haryana 122001

ICT Proof Consultant
CKR IT Consulting
Bld. No.47/1, 3rd Floor, Narayana Arcade, Subbaramachetty Road, Netkallappa Circle, Basavanagudi, Bengaluru - 560004

**Certification**

| | | | |
|---|---|---|---|
| **EPC Contractor** | | | |
| **Design Consultant** | | | |
| **Architectural Consultant** | | | |
| **Proof Consultant** | | | |
| **Structural** | **MEP** | **ICT** | |

**PEAC** Reviewed GFC drawing prepared by Contractor and ensured that all preliminary aspects and parameters have been adhered to :

**Issued by:**
**Employer / Employer's Engineer** Date: 11/03/19

| REV | DESCRIPTION | DATE | DSGN | DRWN | CHKD | APPD |
|---|---|---|---|---|---|---|
| R0 | ISSUED FOR GFC | 07.03.19 | NI | SS | AB | NI |

Revisions

| | | | | | |
|---|---|---|---|---|---|
| ARCHITECTURE | – | – | FPS | | – |
| STRUCTURAL | | – | PHE | | – |
| ELECTRICAL | | – | GEOTECH. | – | – |
| ELV SYSTEM | | – | | | |
| HVAC | | – | | | |
| CHECKED BY | SIGN | DATE | CHECKED BY | SIGN | DATE |

EPC Contractor
L&T Construction
Buildings & Factories

JOB No : 017203

Project Name
DESIGN AND CONSTRUCTION OF INDIA INTERNATIONAL CONVENTION & EXPO CENTRE
SECTOR 25, DWARKA, NEW DELHI, INDIA

Drawing Status GOOD FOR CONSTRUCTION
GOOD FOR CONSTRUCTION

| Drawing No | | | Rev. No |
|---|---|---|---|
| A | 38 | 0006 | R0 |

Title :
**CONVENTION CENTRE PARKING**
**BASEMENT 4 AT +199.05 LVL**

EDRC DWG No : **017203-A-SP-38-WD-0006**

| Scale | Sheet Size |
|---|---|
| 1:400 | A1 |

This drawing is the property of L&T Construction, B&E-EDRC and must not be passed on to any person or body not authorised by us to receive it nor be copied or otherwise made use either in full or in part by such person or body without our prior permission in writing.

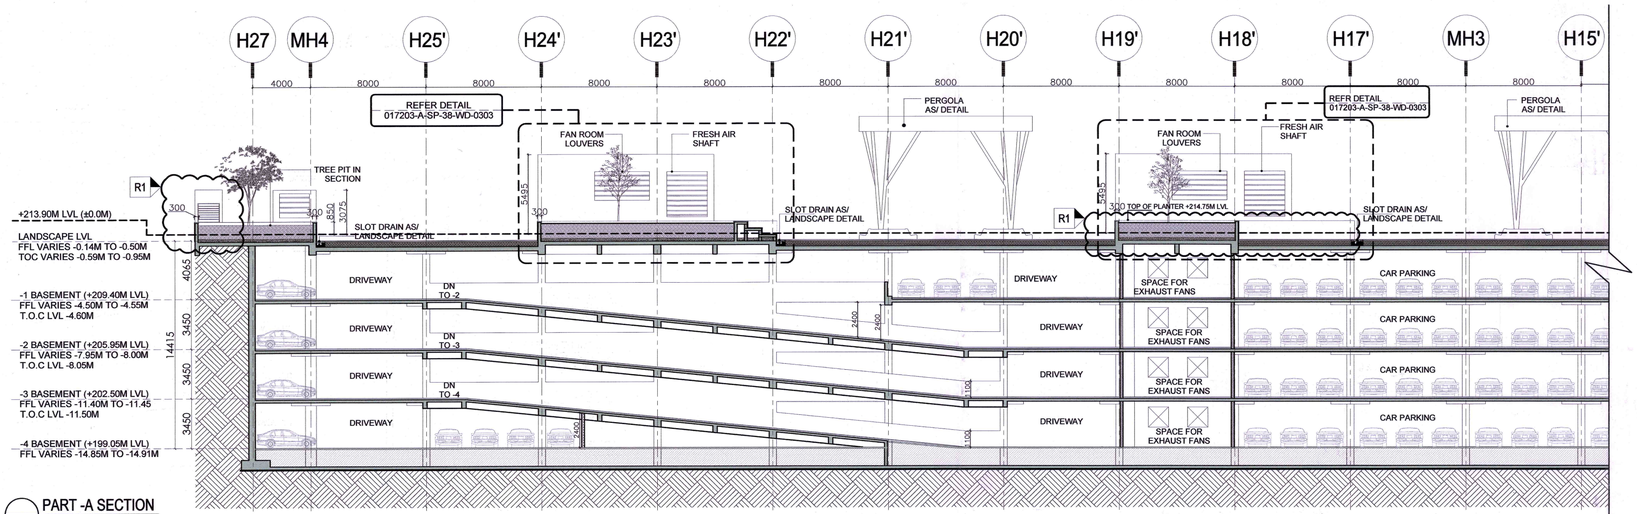


PART -A SECTION
SCALE - 1:200

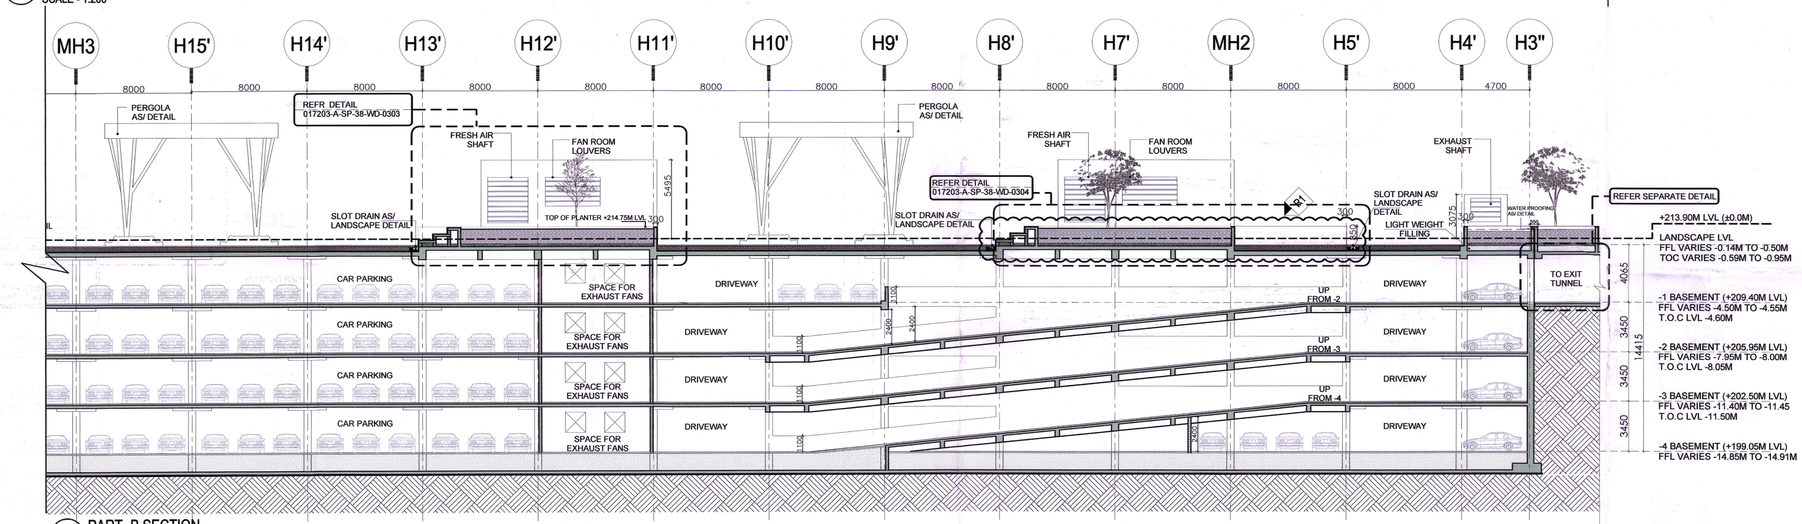


PART -B SECTION
SCALE - 1:200

PART -A

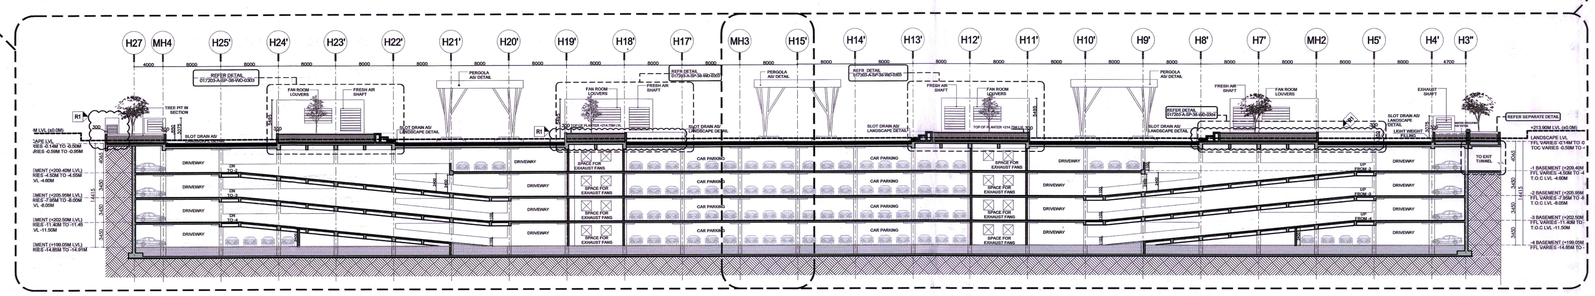


PART -B

SECTION 1- 1'
SCALE - 1:400

**REVISION FROM R1 TO R2**

1. DOOR TAGS AND TYPES ARE UPDATED AS PER THE CONSOLIDATED JOINERY SCHEDULE.
2. LANDSCAPE AND PERGOLAS ARE UPDATED AS PER EOM COMMENTS
3. AIR TOWER ADDED AS PER THE RAMP 4 REQUIREMENT
4. STORE (B1125) ,WORKSHOPS (B1126, B1127)ROOMS ARE ADDED AS/ KINTEX REQUIREMENT

**NORTH:**

**LEGEND:**

- RC WALL / COLUMN
- 200mm THK BLOCK WORK
- GRID LINE
- 100mm SUNK
- 209mm PARTITION (2 HR)

**ABBREVIATION:**

FFL - FINISHED FLOOR LEVEL
FRL - FORMED ROAD LEVEL
FPL - FORMED PAVEMENT LEVEL
FHC - FIRE HOSE CABINET
LVL - LEVEL
ELEC- ELECTRICAL
ELV - EXTRA LOW VOLTAGE
AHU - AIR HANDLING UNIT
PHE - PUBLIC HEALTH ENGINEERING
AV - ALARM VALVE AND FIRE BRIGADE INLET
TOPW - TOP OF PLANTER WALL

**NOTES:**

1. ALL DIMENSIONS ARE IN MILLIMETERS, LEVELS IN METERS AND ANGLES IN DEGREES UNLESS OTHERWISE NOTED.
2. THE DRAWING IS TO BE READ AND NOT TO BE SCALED; ONLY WRITTEN DIMENSIONS IN ALL CASES SHALL BE FOLLOWED.
3. THE DRAWING SHALL BE READ IN CONJUNCTION WITH ALL RELEVANT ARCHITECTURAL, STRUCTURAL AND SERVICE DRAWINGS.
4. ALL DIMENSIONS SHALL BE VERIFIED ON SITE PRIOR TO START OF WORK AND ANY DISCREPANCY SHALL BE BROUGHT TO THE NOTICE OF THE ARCHITECT.
5. +0.00 CORRESPONDS TO +213.90M .
6. **PUBLIC LIFT:** 13 PA - 2550 X 2000- LVLs.: (-) 0.5 TO (-) 14.85.
7. FOR ALL LANDSCAPE DRAWINGS REFER SEPARATE SUBMITTALS.
8. THE GRADE OF SCREED SHALL BE M15.
9. PARKING BAY MARKING SHALL BE DONE WITH THERMOPLASTIC PAINT.
10. REFER DRAWING NUMBER. 017203-A-SP-0B-WD-0122 FOR AIR TOWER DETAILS

KEY PLAN

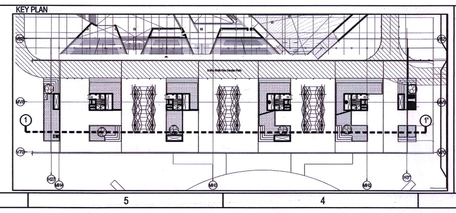

Key Plan

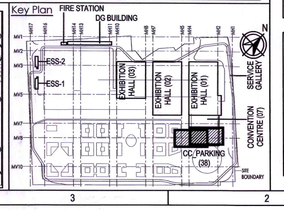


**Owner / Employer**

India International Convention & Exhibition Centre Limited
Room No. 452A, Ministry of Commerce & Industry, DIPP, Udyog Bhawan, New Delhi - 110011, India

Department of Industrial Policy and Promotion Ministry of Commerce & Industry Government of India

**Knowledge Partner**

Delhi Mumbai Industrial Corridor Development Corporation
Room No 341 B, 3rd Floor Hotel Ashok, Diplomatic Enclave, 50B Chankyapuri, New Delhi - 110021

**Employer's Representative**

**Employer's Engineer**

**Programme Management Consultant (PMC)**

AECOM

**Preliminary Engineering Architecture Consultants (PEAC)**

idom
Av. Del Monasterio de El Escorial, 4, 28049 Madrid, Spain

CPKUKREJA ARCHITECTS
No.D-1, Ashirwad Building, Green Park, New Delhi, Delhi 110016, India

**EPC Contractor**

L&T Construction
Buildings & Factories
Mount Poonamallee Road, Manapakkam, P.B.No.979, Chennai – 600 089

**EPC Contractor's Representatives**

**Design Consultant**
Engineering Design and Research Center (EDRC)
L&T Construction - Buildings & Factories

**Architectural Consultant**
Arcop Associates Pvt. Ltd.
A-15, Pampose Enclave , G.K.-1
New Delhi, Delhi 110048, India

**Structural Proof Consultant**
Indian Institute of Technology (IIT) Madras
Sardar Patel Rd, Opposite to C. L.R.I, Adyar, Chennai, Tamil Nadu 600036

**MEP Proof Consultant**
Egis India Consulting Engineers Pvt. Ltd.
Plot No. 66, Sector 32, Institutional Area, Opp: Zenatix Solutions, Gurugram, Haryana 122001

**ICT Proof Consultant**
CKR IT Consulting
Bld. No.47/1, 3rd Floor, Narayana Arcade, Subbaramachetty Road, Nellikappa Circle, Basavanagudi, Bengaluru - 560004

**Certification**

| | |
|---|---|
| **EPC Contractor** | |
| **Design Consultant** | |
| **Architectural Consultant** | |
| **Proof Consultant** | |
| **Structural** | **MEP** / **ICT** |
| **PEAC** | Reviewed GFC drawing prepared by Contractor and ensured that all preliminary aspects and parameters have been adhered to: Signature on behalf of PEAC 23.12.19 |

**Issued by:**
**Employer / Employer's Engineer**

| REV | DESCRIPTION | DATE | DSGN | DRWN | CHKD | APPD |
|---|---|---|---|---|---|---|
| R2 | ISSUED FOR GFC | 24.12.19 | YR | SS | MP | VK |

**Revisions**

| | | | | | |
|---|---|---|---|---|---|
| ARCHITECTURE | | | FPS | | |
| STRUCTURAL | | | PHE | | |
| ELECTRICAL | | | GEOTECH. | | |
| ELV SYSTEM | | | | | |
| HVAC | | | | | |
| CHECKED BY | SIGN | DATE | CHECKED BY | SIGN | DATE |

EPC Contractor
L&T Construction
Buildings & Factories

JOB No : 017203

Project Name
DESIGN AND CONSTRUCTION OF INDIA INTERNATIONAL CONVENTION & EXPO CENTRE
SECTOR 25, DWARKA, NEW DELHI, INDIA

Drawing Status
FOR CONSTRUCTION
GOOD FOR CONSTRUCTION

| Drawing No | | | Rev. No |
|---|---|---|---|
| A | 38 | 0301 | R2 |

Title :
**CONVENTION CENTRE PARKING SECTION 1-1'**

| EDRC DWG No : | Scale | Sheet Size |
|---|---|---|
| **O17203-A-SP-38-WD-0301** | 1:400 ,1:200 | A1 |

This drawing is the property of L&T Construction, E&R-EDRC and must not be passed on to any person or body not authorised by us to receive it nor be copied or otherwise made use either in full or in part by such person or body without our prior permission in writing.

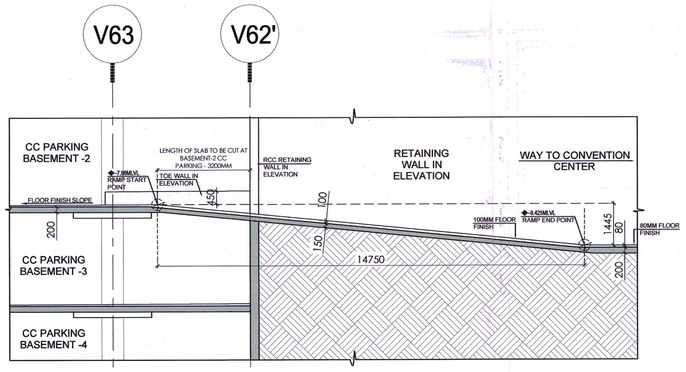


SECTION 5- 5'
SCALE - 1:100

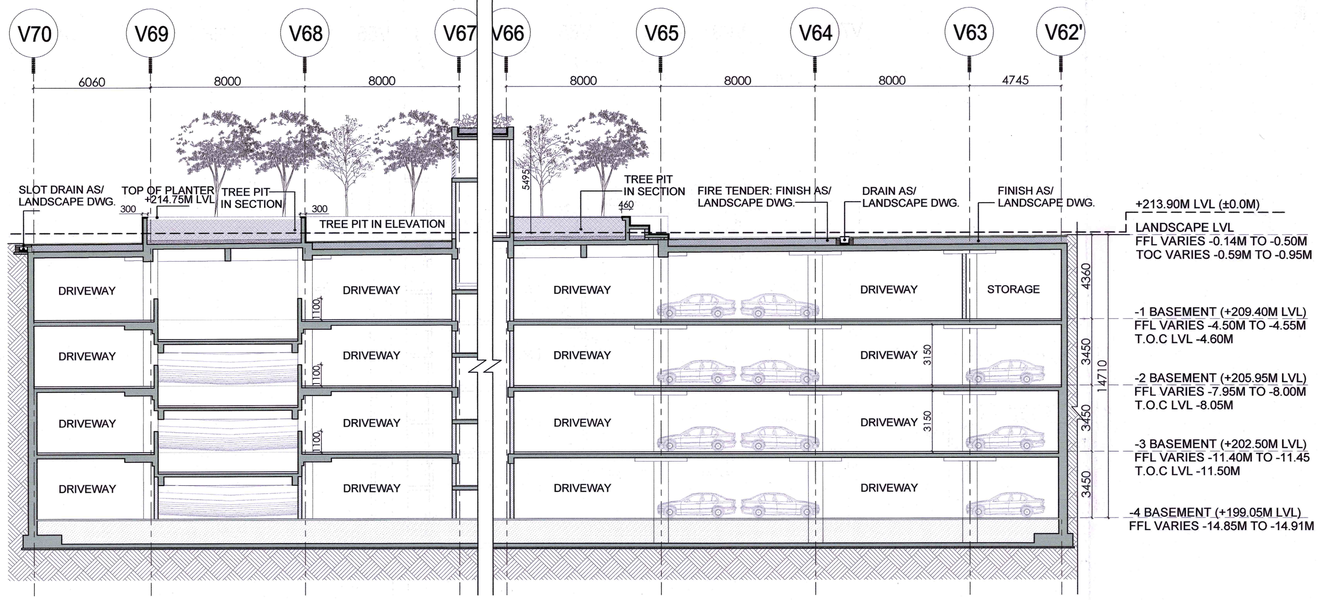


SECTION 2- 2'
SCALE - 1:150

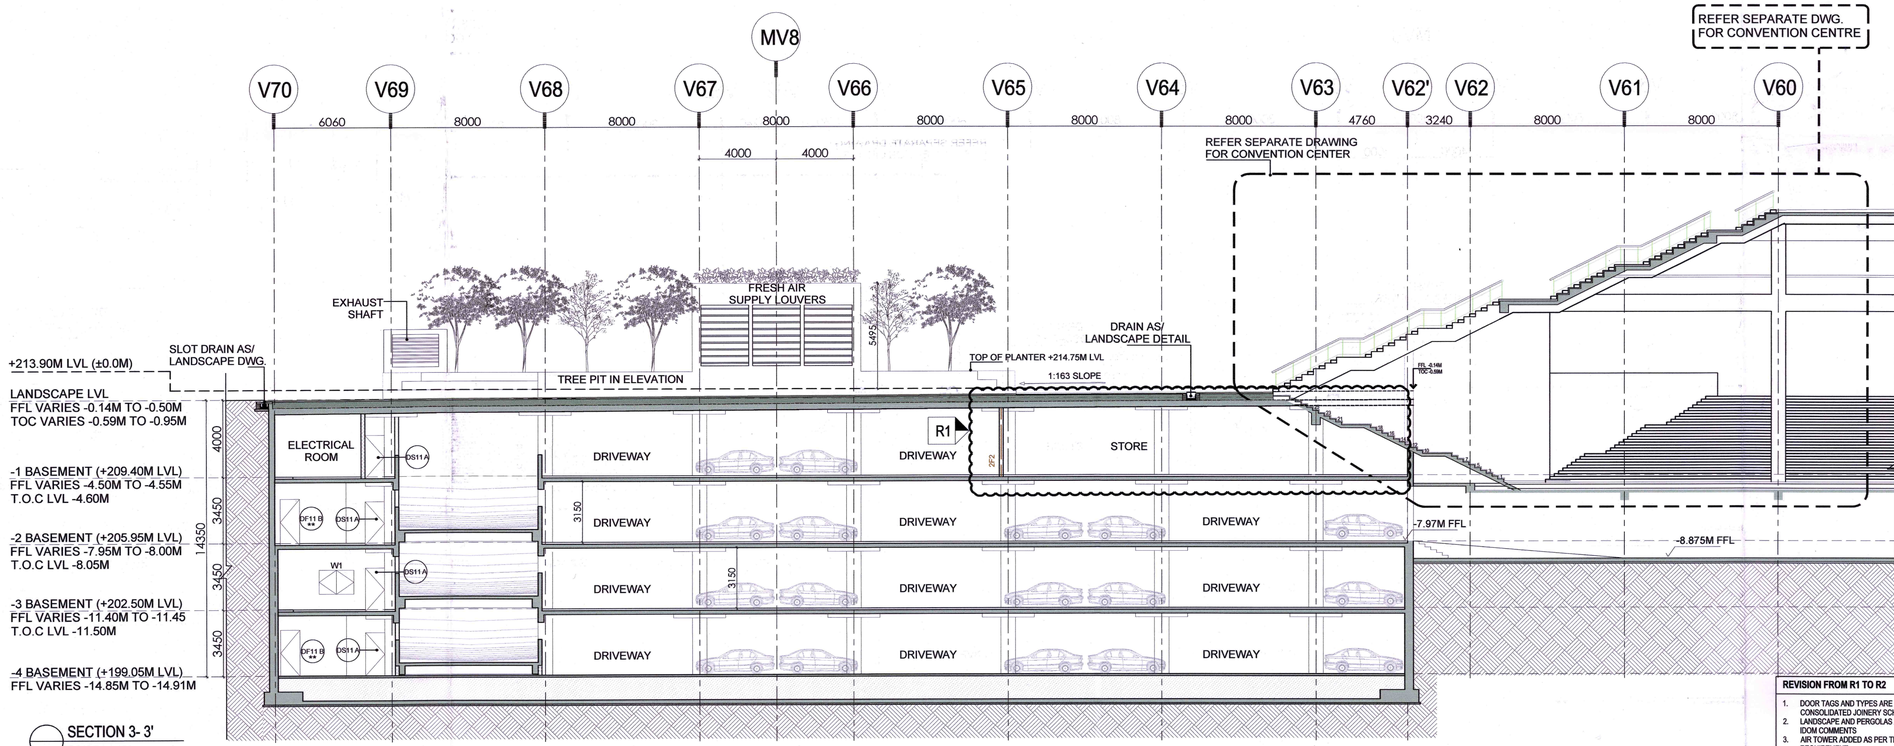


SECTION 3- 3'
SCALE - 1:150

**REVISION FROM R1 TO R2**

1. DOOR TAGS AND TYPES ARE UPDATED AS PER THE CONSOLIDATED JOINERY SCHEDULE.
2. LANDSCAPE AND PERGOLAS ARE UPDATED AS PER IDOM COMMENTS
3. AIR TOWER ADDED AS PER THE RAMP 4 REQUIREMENT
4. STORE (B1125), WORKSHOPS (B1126, B1127)ROOMS ARE ADDED AS/ KINTEX REQUIREMENT

NORTH:

LEGEND
- RC WALL / COLUMN
- 200mm THK BLOCK WORK
- GRID LINE
- 100mm SUNK
- SLOPE
- 200mm PARTITION (2 HR)

ABBREVIATION:

FFL - FINISHED FLOOR LEVEL
FRL - FORMED ROAD LEVEL
FPL - FORMED PAVEMENT LEVEL
FHC - FIRE HOSE CABINET
LVL - LEVEL
ELEC- ELECTRICAL
ELV - EXTRA LOW VOLTAGE
AHU - AIR HANDLING UNIT
PHE - PUBLIC HEALTH ENGINEERING
AV - ALARM VALVE AND FIRE BRIGADE INLET
TOPW - TOP OF PLANTER WALL
TOL - TOP OF LANDSCAPE

NOTES:

1. ALL DIMENSIONS ARE IN MILLIMETERS, LEVELS IN METERS AND ANGLES IN DEGREES UNLESS OTHERWISE NOTED.
2. THE DRAWING IS TO BE READ AND NOT TO BE SCALED; ONLY WRITTEN DIMENSIONS IN ALL CASES SHALL BE FOLLOWED.
3. THE DRAWING SHALL BE READ IN CONJUNCTION WITH ALL RELEVANT ARCHITECTURAL, STRUCTURAL AND SERVICE DRAWINGS.
4. ALL DIMENSIONS SHALL BE VERIFIED ON SITE PRIOR TO START OF WORK AND ANY DISCREPANCY SHALL BE BROUGHT TO THE NOTICE OF THEARCHITECT.
5. +0.00 CORRESPONDS TO +213.90M .
6. **PUBLIC LIFT:** 13 PA - 2550 X 2000- LVLs.: (-) 0.5 TO (-) 14.85.
7. FOR ALL LANDSCAPE DRAWINGS REFER SEPARATE SUBMITTALS.
8. THE GRADE OF SCREED SHALL BEM15.
9. PARKING BAY MARKING SHALL BE DONE WITH THERMOPLASTIC PAINT

KEY PLAN

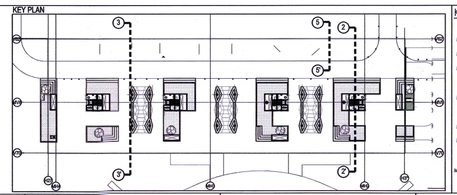

Key Plan

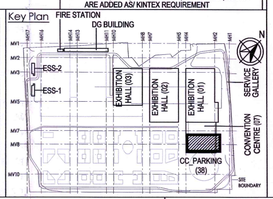


Owner / Employer

India International Convention & Exhibition Centre Limited
Room No. 452A, Ministry of Commerce & Industry, DIPP, Udyog Bhawan, New Delhi - 110011, India

Department of Industrial Policy and Promotion Ministry of Commerce & Industry Government of India

Knowledge Partner

Delhi Mumbai Industrial Corridor Development Corporation
Room No 341 B, 3rd Floor Hotel Ashok, Diplomatic Enclave, 50B Chankyapuri, New Delhi - 110021

Employer's Representative

Employer's Engineer

Programme Management Consultant [PMC]

AECOM

Preliminary Engineering Architecture Consultants (PEAC)

idom
Av. Del Monasterio de El Escorial, 4, 28049 Madrid, Spain

CPKUKREJA ARCHITECTS
No.D-1, Ashirwad Building, Green Park, New Delhi, Delhi 110016, India

EPC Contractor

L&T Construction
Buildings & Factories
Mount Poonamallee Road, Manapakkam, P.B.No.979, Chennai – 600 089

EPC Contractor's Representatives

Design Consultant
Engineering Design and Research Center (EDRC)
L&T Construction - Buildings & Factories

Architectural Consultant
ARCOP
Arcop Associates Pvt. Ltd.
A-15, Pampose Enclave , G.K.-1
New Delhi, Delhi 110048, India

Structural Proof Consultant
Indian Institute of Technology (IIT) Madras
Sardar Patel Rd, Opposite to C, I.I.T, Adyar, Chennai, Tamil Nadu 600036

MEP Proof Consultant
egis
Egis India Consulting Engineers Pvt. Ltd.
Plot No. 66, Sector 32, Institutional Area, Opp: Zenatix Solutions, Gurugram, Haryana 122001

ICT Proof Consultant
CKR
CKR IT Consulting
Bld. No.47/1, 3rd Floor, Narayana Arcade, Subbaramachetty Road, Nettikallappa Circle, Basavanagudi, Bengaluru - 560004

**Certification**

| | |
|---|---|
| **EPC Contractor** | |
| **Design Consultant** | |
| **Architectural Consultant** | |
| **Proof Consultant** | |
| **Structural** | |
| **MEP** | |
| **ICT** | |

Reviewed GFC drawing prepared by Contractor and ensured that preliminary aspects and parameters have been adhered to.

**PEAC** Signature on behalf of PEAC 23.12.19

**Issued by:**
**Employer / Employer's Engineer**

| REV | DESCRIPTION | DATE | DSGN | DRWN | CHKD | APPD |
|---|---|---|---|---|---|---|
| R2 | ISSUED FOR GFC | 24.12.19 | NI | SS | AB | VK |

Revisions

| | | | | | |
|---|---|---|---|---|---|
| ARCHITECTURE | | | FPS | | |
| STRUCTURAL | | | PHE | | |
| ELECTRICAL | | | GEOTECH. | | |
| ELV SYSTEM | | | | | |
| HVAC | | | | | |
| CHECKED BY | SIGN | DATE | CHECKED BY | SIGN | DATE |

EPC Contractor
L&T Construction
Buildings & Factories

JOB No : O17203

Project Name

DESIGN AND CONSTRUCTION OF INDIA INTERNATIONAL CONVENTION & EXPO CENTRE

SECTOR 25, DWARKA, NEW DELHI, INDIA

Drawing Status

FOR CONSTRUCTION

GOOD FOR CONSTRUCTION

| Drawing No | | | Rev. No |
|---|---|---|---|
| A | 38 | 0302 | R2 |

Title :

**CONVENTION CENTRE PARKING SECTION 2-2' , 3-3' AND 5-5'**

| EDRC DWG No : | Scale | Sheet Size |
|---|---|---|
| O17203-A-SP-38-WD-0302 | 1:150 | A1 |

This drawing is the property of L&T Construction, E&C-EDRC, and must not be passed on to any person or body not authorised by us to receive it, nor be copied or otherwise made use either in full or in part by such person or body without our prior permission in writing.

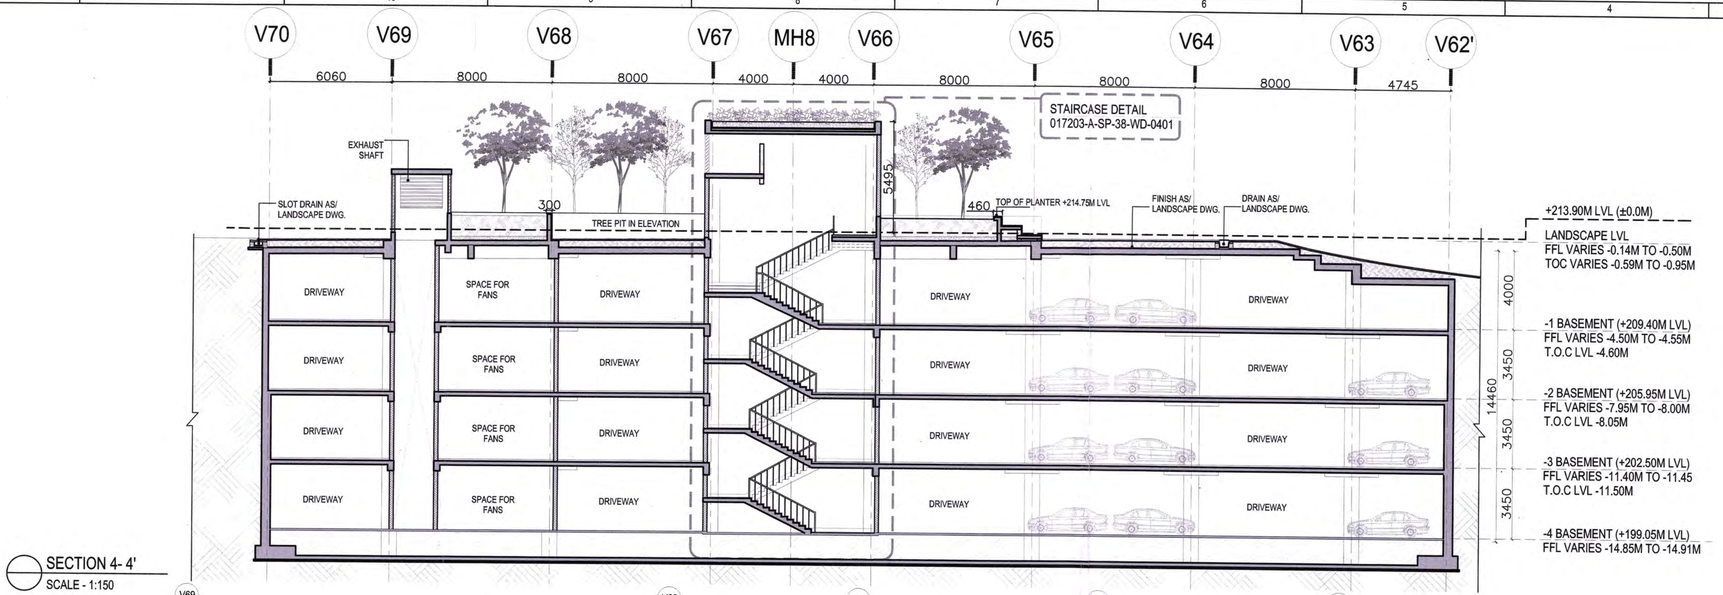


SECTION 4- 4'
SCALE - 1:150

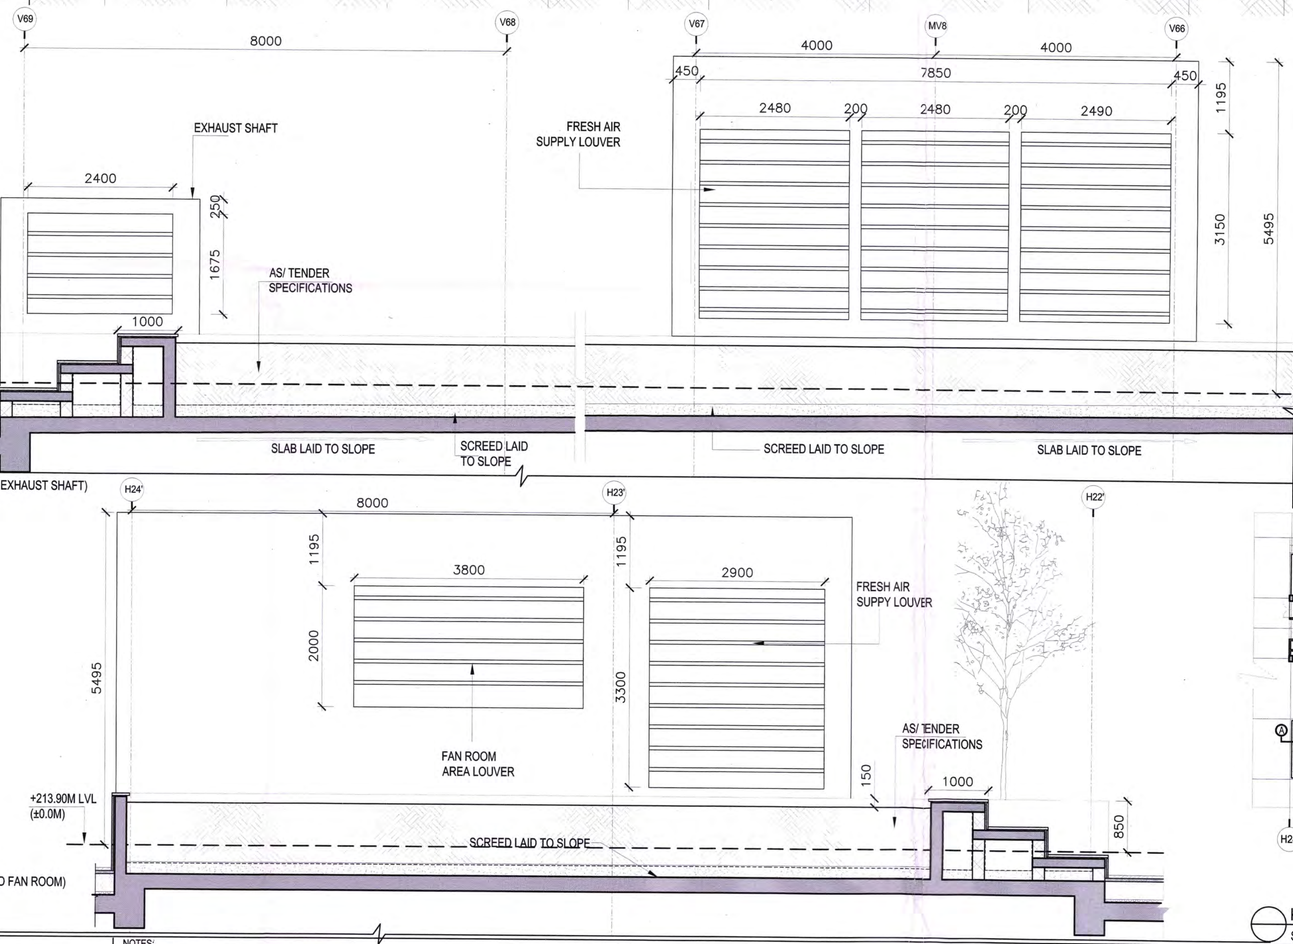


SECTION BB' (FRESH AIR SUPPLY SHAFT AND EXHAUST SHAFT)
SCALE - 1:50







SECTION AA' (FRESH AIR SUPPLY SHAFT AND FAN ROOM)
SCALE - 1:50

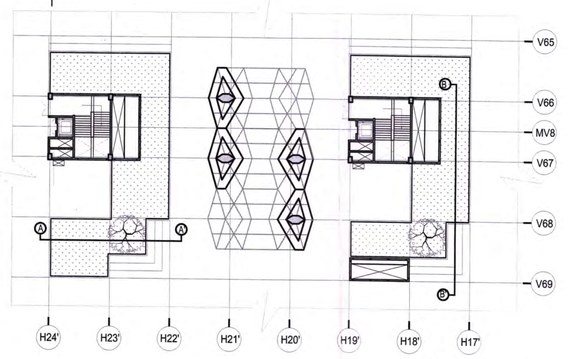


KEYPLAN
SCALE - 1:400

NORTH:

LEGEND
- RC WALL / COLUMN
- 200mm THK BLOCK WORK
- GRID LINE
- 100mm SUNK
- SLOPE

ABBREVIATION:

FFL - FINISHED FLOOR LEVEL
FRL - FORMED ROAD LEVEL
FPL - FORMED PAVEMENT LEVEL
FHC - FIRE HOSE CABINET
LVL - LEVEL
ELEC- ELECTRICAL
ELV - EXTRA LOW VOLTAGE
AHU - AIR HANDLING UNIT
PHE - PUBLIC HEALTH ENGINEERING
AV - ALARM VALVE AND FIRE BRIGADE INLET
TOPW - TOP OF PLANTER WALL
TOL - TOP OF LANDSCAPE

NOTES:
1. ALL DIMENSIONS ARE IN MILLIMETERS, LEVELS IN METERS AND ANGLES IN DEGREES UNLESS OTHERWISE NOTED.
2. THE DRAWING IS TO BE READ AND NOT TO BE SCALED; ONLY WRITTEN DIMENSIONS IN ALL CASES SHALL BE FOLLOWED.
3. THE DRAWING SHALL BE READ IN CONJUNCTION WITH ALL RELEVANT ARCHITECTURAL, STRUCTURAL AND SERVICE DRAWINGS.
4. ALL DIMENSIONS SHALL BE VERIFIED ON SITE PRIOR TO START OF WORK AND ANY DISCREPANCY SHALL BE BROUGHT TO THE NOTICE OF THE ARCHITECT.
5. +0.00 CORRESPONDS TO +213.90M .
6. **PUBLIC LIFT:** 13 PA - 2550 X 2000- LVLs.: (-) 0.5 TO (-) 14.85.
7. FOR ALL LANDSCAPE DRAWINGS REFER SEPARATE SUBMITTALS.
8. THE GRADE OF SCREED SHALL BE M15.
9. PARKING BAY MARKING SHALL BE DONE WITH THERMOPLASTIC PAINT

KEY PLAN

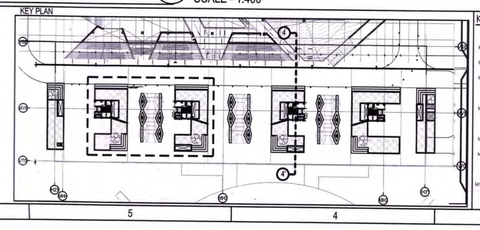

Key Plan

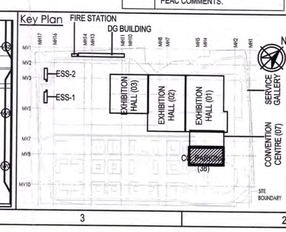


| REV. NO. | REVISIONS |
|---|---|
| R1 | 1.DRAWINGS REVISED DUE TO CO-ORDINATION WITH MEP AND STRUCTURE.<br>2. REVISIONS BASED ON PMC AND PEAC COMMENTS. |

Owner / Employer
India International Convention & Exhibition Centre Limited
Room No. 452A, Ministry of Commerce & Industry, DIPP, Udyog Bhawan, New Delhi - 110011, India

Department of Industrial Policy and Promotion Ministry of Commerce & Industry Government of India

Knowledge Partner
Delhi Mumbai Industrial Corridor Development Corporation
Room No 341 B, 3rd Floor Hotel Ashok, Diplomatic Enclave, 308 Chankyapuri, New Delhi - 110021

Employer's Representative

Employer's Engineer

Programme Management Consultant (PMC)
AECOM

Preliminary Engineering Architecture Consultants (PEAC)
idom
Av. Del Monasterio de El Escorial, 4, 28049 Madrid, Spain
CPKUKREJA ARCHITECTS
No.D-1, Ashirwad Building, Green Park, New Delhi, Delhi 110016, India

EPC Contractor
L&T Construction
Buildings & Factories
Mount Poonamallee Road, Manapakkam, P.B.No.979, Chennai – 600 089

EPC Contractor's Representatives

Design Consultant
Engineering Design and Research Center (EDRC)
L&T Construction - Buildings & Factories

Architectural Consultant
ARCOP
Arcop Associates Pvt. Ltd.
A-15, Pampose Enclave , G.K.-1
New Delhi, Delhi 110048, India

Structural Proof Consultant
Indian Institute of Technology (IIT) Madras
Sardar Patel Rd, Opposite to C, I.R.I, Adyar, Chennai, Tamil Nadu 600036

MEP Proof Consultant
egis
Egis India Consulting Engineers Pvt. Ltd.
Plot No. 66, Sector 32, Institutional Area, Opp: Zenatix Solutions, Gurugram, Haryana 122001

ICT Proof Consultant
CKR
CKR IT Consulting
Bld. No.47/1, 3rd Floor, Narayana Arcade, Subbaramachetty Road, Netkalappa Circle, Basavanagudi, Bengaluru - 560004

**Certification**

| EPC Contractor | | |
|---|---|---|
| Design Consultant | | |
| Architectural Consultant | | |
| Proof Consultant | | |
| Structural | MEP | ICT |

PEAC reviewed GFC drawing prepared by Contractor and ensured that all preliminary aspects and parameters have been adhered to :

Issued by:
Employer / Employer's Engineer Date: 11/03/19

| REV | DESCRIPTION | DATE | DSGN | DRWN | CHKD | APPD |
|---|---|---|---|---|---|---|
| R1 | ISSUED FOR GFC | 07.03.19 | NI | SS | AB | VK |

Revisions

| | | | | | |
|---|---|---|---|---|---|
| ARCHITECTURE | – | – | FPS | – | – |
| STRUCTURAL | – | – | PHE | – | – |
| ELECTRICAL | – | – | GEOTECH. | – | – |
| ELV SYSTEM | – | – | | | |
| HVAC | – | – | | | |
| CHECKED BY | SIGN | DATE | CHECKED BY | SIGN | DATE |

EPC Contractor
L&T Construction
Buildings & Factories

JOB No : O17203

Project Name
DESIGN AND CONSTRUCTION OF INDIA INTERNATIONAL CONVENTION & EXPO CENTRE
SECTOR 25, DWARKA, NEW DELHI, INDIA

Drawing Status GOOD FOR CONSTRUCTION
GOOD FOR CONSTRUCTION

| Drawing No | | | Rev. No |
|---|---|---|---|
| A | 38 | 0303 | R1 |

Title :
**CONVENTION CENTRE PARKING SECTION 4-4' AND LOUVER DETAIL**

| EDRC DWG No : | Scale | Sheet Size |
|---|---|---|
| O17203-A-SP-38-WD-0303 | 1:150 | A1 |

This drawing is the property of L&T Construction, E&F, EDRC and must not be passed on to any person or body not authorised by us to receive it nor be copied or otherwise made use either in full or in part by such person or body without our prior permission in writing.

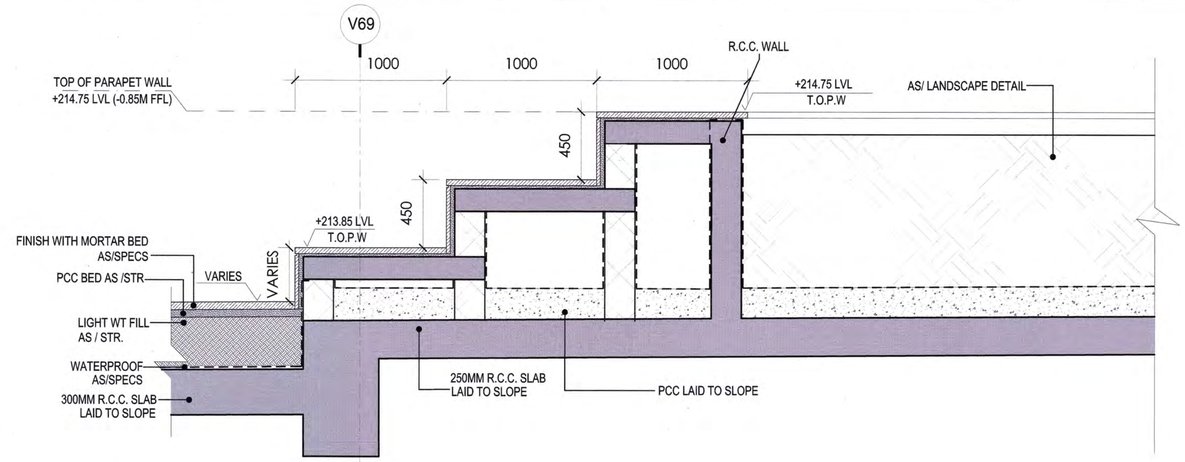


SECTION AA'
SCALE - 1:20

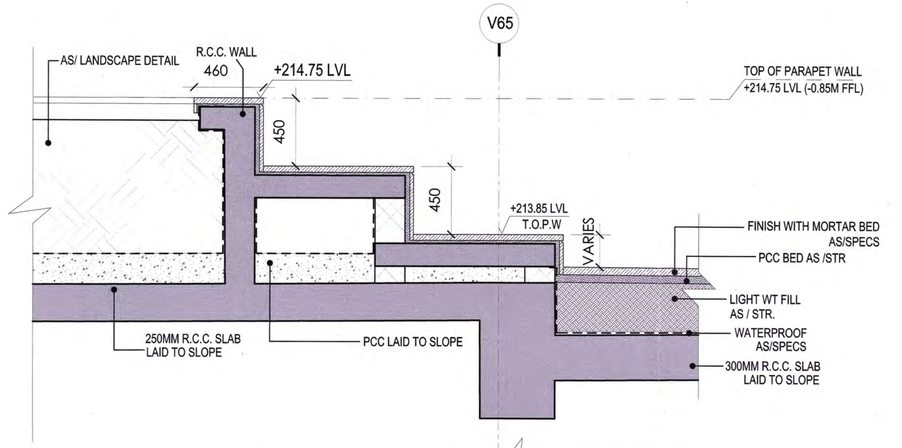


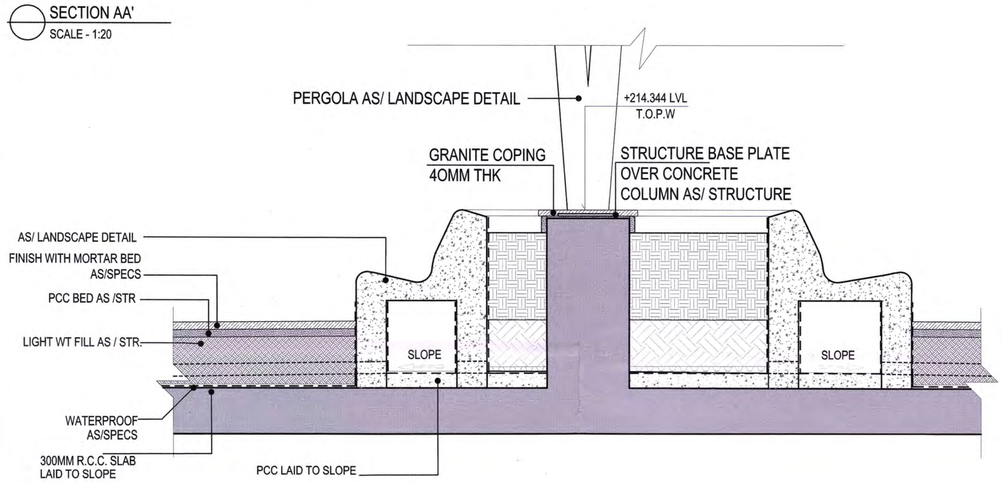


SECTION BB'
SCALE - 1:20

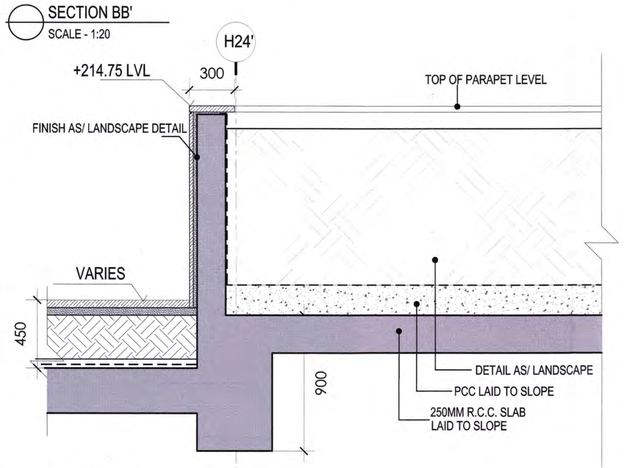


SECTION CC'
SCALE - 1:20

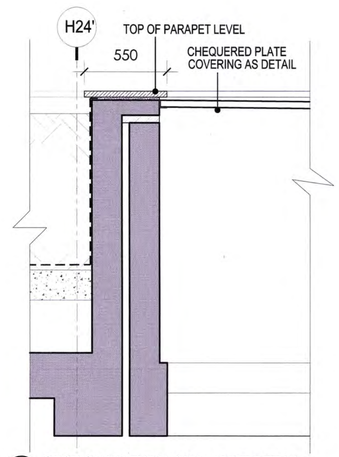


SECTION YY EXPANSION JOINT DETAIL
SCALE - 1:20

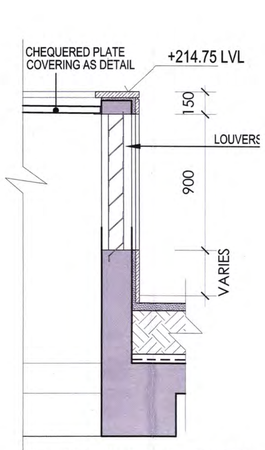


SECTION XX LOUVER DETAIL
SCALE - 1:20

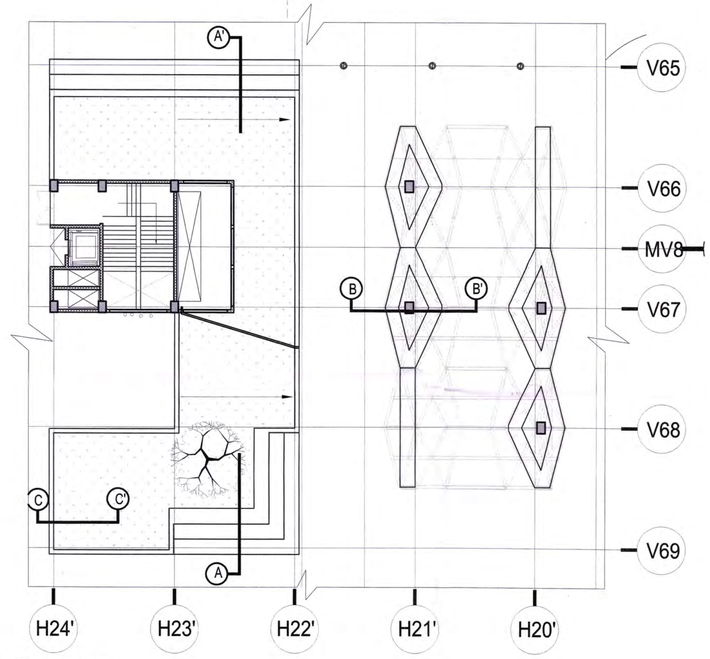


KEYPLAN
SCALE - 1:200

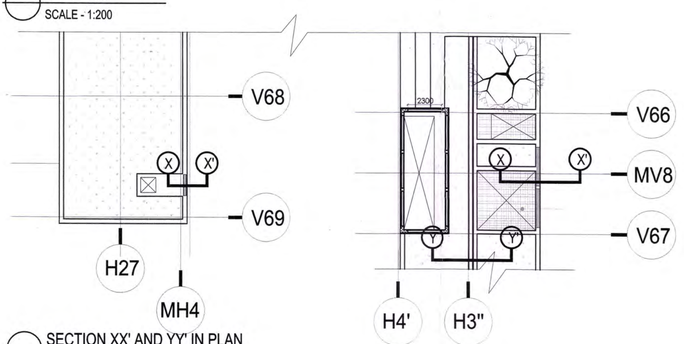


SECTION XX' AND YY' IN PLAN
SCALE - 1:200

NORTH:

LEGEND
- RC WALL / COLUMN
- 200mm THK BLOCK WORK
- GRID LINE
- 100mm SUNK
- SLOPE

ABBREVIATION:

FFL - FINISHED FLOOR LEVEL
FRL - FORMED ROAD LEVEL
FPL - FORMED PAVEMENT LEVEL
FHC - FIRE HOSE CABINET
LVL - LEVEL
ELEC- ELECTRICAL
ELV - EXTRA LOW VOLTAGE
AHU - AIR HANDLING UNIT
PHE - PUBLIC HEALTH ENGINEERING
AV - ALARM VALVE AND FIRE BRIGADE INLET
TOPW - TOP OF PLANTER WALL
TOL - TOP OF LANDSCAPE

NOTES:

1. ALL DIMENSIONS ARE IN MILLIMETERS, LEVELS IN METERS AND ANGLES IN DEGREES UNLESS OTHERWISE NOTED.
2. THE DRAWING IS TO BE READ AND NOT TO BE SCALED; ONLY WRITTEN DIMENSIONS IN ALL CASES SHALL BE FOLLOWED.
3. THE DRAWING SHALL BE READ IN CONJUNCTION WITH ALL RELEVANT ARCHITECTURAL, STRUCTURAL AND SERVICE DRAWINGS.
4. ALL DIMENSIONS SHALL BE VERIFIED ON SITE PRIOR TO START OF WORK AND ANY DISCREPANCY SHALL BE BROUGHT TO THE NOTICE OF THE ARCHITECT.
5. ±0.00 CORRESPONDS TO +213.90M .
7. FOR ALL LANDSCAPE DRAWINGS REFER SEPARATE SUBMITTALS.

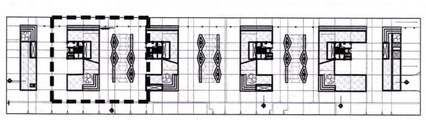

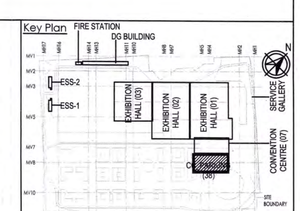


Owner / Employer

India International Convention & Exhibition Centre Limited
Room No. 452A, Ministry of Commerce & Industry, DIPP, Udyog Bhawan, New Delhi - 110011, India

Department of Industrial Policy and Promotion Ministry of Commerce & Industry Government of India

Knowledge Partner

Delhi Mumbai Industrial Corridor Development Corporation
Room No 341 B, 3rd Floor Hotel Ashok, Diplomatic Enclave, 50B Chanikyapuri, New Delhi - 110021

Employer's Representative

Employer's Engineer

Programme Management Consultant (PMC)

AECOM

Preliminary Engineering Architecture Consultants (PEAC)

idom
Av. Del Monasterio de El Escorial, 4, 28049 Madrid, Spain

CPKUKREJA ARCHITECTS
No.D-1, Ashirwad Building, Green Park, New Delhi, Delhi 110016, India

EPC Contractor

L&T Construction
Buildings & Factories
Mount Poonamallee Road, Manapakkam, P.B.No.979, Chennai – 600 089

EPC Contractor's Representatives

Design Consultant
Engineering Design and Research Center (EDRC)
L&T Construction - Buildings & Factories

Architectural Consultant
ARCOP
Arcop Associates Pvt. Ltd.
A-15, Pampose Enclave , G.K.-I
New Delhi, Delhi 110048, India

Structural Proof Consultant
Indian Institute of Technology (IIT) Madras
Sardar Patel Rd, Opposite to C. L.R.I, Adyar, Chennai, Tamil Nadu 600036

MEP Proof Consultant
egis
Egis India Consulting Engineers Pvt. Ltd.
Plot No. 66, Sector 32, Institutional Area, Opp: Zenatix Solutions, Gurugram, Haryana 122001

ICT Proof Consultant
CKR
CKR IT Consulting
Bld. No.47/1, 3rd Floor, Narayana Arcade, Subbaramachetty Road, Nettikappa Circle, Basavanagudi, Bengaluru - 560004

**Certification**

EPC Contractor

Design Consultant

Architectural Consultant

Proof Consultant

| Structural | MEP | ICT |
|---|---|---|
| | | |

PEAC
Reviewed GFC drawing prepared by Contractor and ensured that all preliminary aspects and parameters have been adhered to :

Issued by:
Employer / Employer's Engineer
Signed on behalf of PEAC
Date: 11/03/19

| REV | DESCRIPTION | DATE | DSGN | DRWN | CHKD | APPD |
|---|---|---|---|---|---|---|
| R0 | ISSUED FOR GFC | 07.03.19 | NI | SS | AB | VK |

Revisions

| | | | | | | |
|---|---|---|---|---|---|---|
| ARCHITECTURE | – | – | FPS | | – | – |
| STRUCTURAL | – | – | PHE | | – | – |
| ELECTRICAL | – | – | GEOTECH. | | – | – |
| ELV SYSTEM | – | – | | | | |
| HVAC | – | – | | | | |
| CHECKED BY | SIGN | DATE | CHECKED BY | SIGN | DATE | |

EPC Contractor
L&T Construction
Buildings & Factories

JOB No : 017203

Project Name
DESIGN AND CONSTRUCTION OF INDIA INTERNATIONAL CONVENTION & EXPO CENTRE
SECTOR 25, DWARKA, NEW DELHI, INDIA

Drawing Status
GOOD FOR CONSTRUCTION
GOOD FOR CONSTRUCTION

| Drawing No | | | Rev. No |
|---|---|---|---|
| A | 38 | 0304 | R0 |

Title :
**CONVENTION CENTRE PARKING WALL SECTION (PLANTER DETAIL)**

| EDRC DWG No : | Scale | Sheet Size |
|---|---|---|
| O17203-A-SP-38-WD-0304 | 1:20 | A1 |

This drawing is the property of L&T Construction, B&F-EDRC and must not be passed on to any person or body not authorised by us to receive it nor be copied or otherwise made use either in full or in part by such person or body without our prior permission in writing.

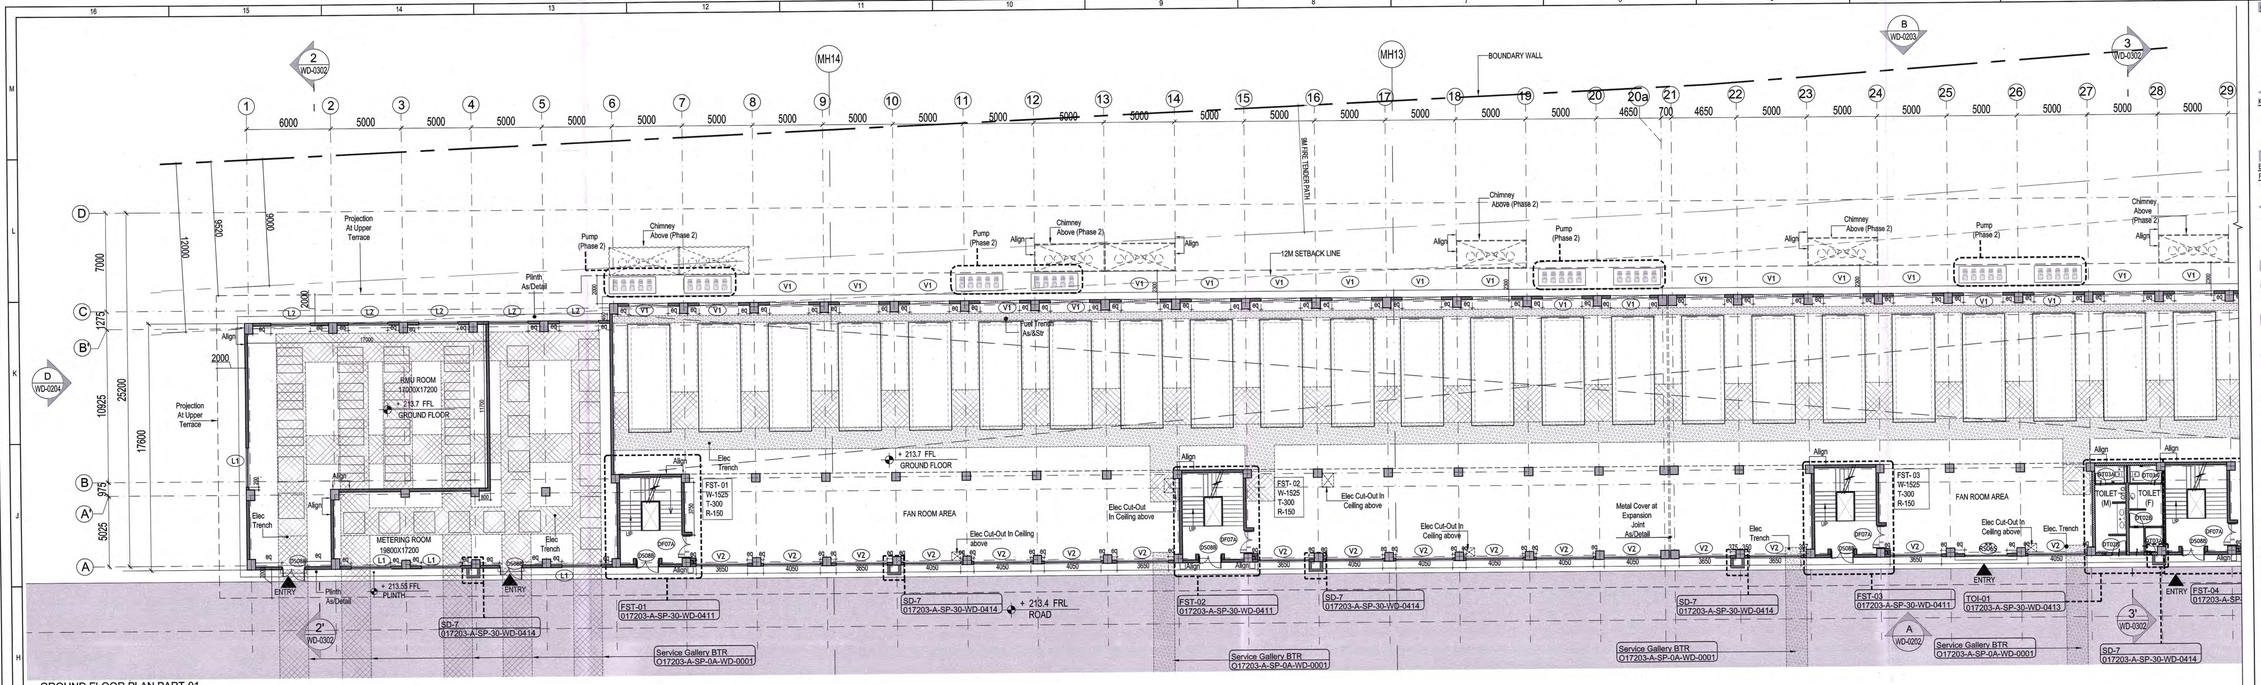


GROUND FLOOR PLAN PART-01

SCALE: 1:150

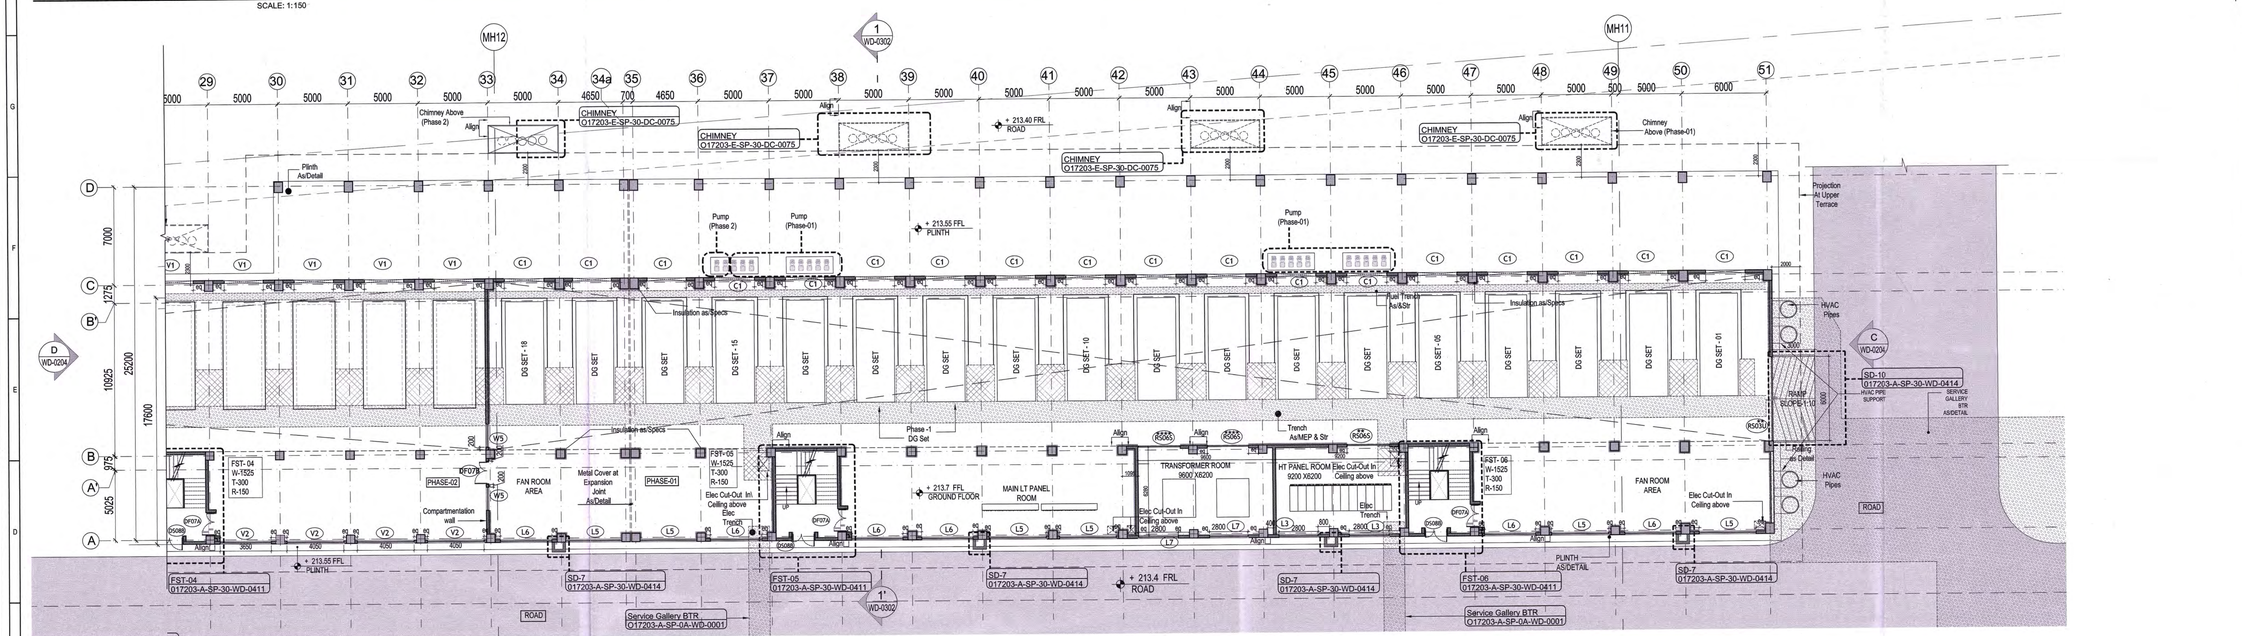


GROUND FLOOR PLAN PART-02

SCALE: 1:150

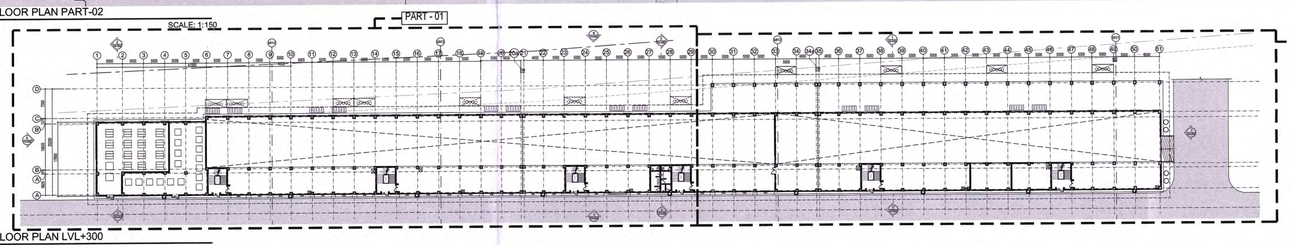


GROUND FLOOR PLAN LVL+300

SCALE: 1:500

NORTH:

LEGEND:
- RC Wall / Column
- 200mm Thk Light weight Block Work Unless Specified
- Grid Line
- Trench With Precast Slab As/Str
- Trench With Chequered Plate As/Str Steel grating As/Str

ABBREVIATION:
- FFL - FINISHED FLOOR LEVEL
- FRL - FORMED ROAD LEVEL
- FPL - FORMED PAVEMENT LEVEL
- FHC - FIRE HOSE CABINET
- LVL - LEVEL
- ELEC- ELECTRICAL
- ELV - EXTRA LOW VOLTAGE
- AHU - AIR HANDLING UNIT
- PHE - PUBLIC HEALTH ENGINEERING
- FST - FIRE STAIRCASE
- MEP - MECHANICAL ELECTRICAL PLUMBING
- Str - STRUCTURE

NOTES:
1. ALL DIMENSIONS ARE IN MILLIMETERS. LEVELS IN METERS AND ANGLES IN DEGREES UNLESS OTHERWISE NOTED.
2. THE DRAWING IS TO BE READ AND NOT TO BE SCALED; ONLY WRITTEN DIMENSIONS IN ALL CASES SHALL BE FOLLOWED.
3. THE DRAWING SHALL BE READ IN CONJUNCTION WITH ALL RELEVANT ARCHITECTURAL, STRUCTURAL AND SERVICE DRAWINGS.
4. ALL DIMENSIONS SHALL BE VERIFIED ON SITE PRIOR TO START OF WORK AND ANY DISCREPANCY SHALL BE BROUGHT TO THE NOTICE OF THE ARCHITECT.
5. WINDOW OPENINGS TO BE FINALIZED AS/PER ELEVATION.
6. ALL LEVELS MENTIONED IN DRGS ARE FROM FFL.
7. ALL ACOUSTIC LEVELS TO BE MAINTAINED AS/RPP.

DRAWING REFERENCES:
1. FOR RWP SHAFT DETAIL, REFER DRAWING NO. O17203-A-SP-30-WD-0416
2. FOR DOOR,WINDOW,LOUVERS/SHUTTER DETAIL, REFER DRAWING NO.O17203-A-SP-30-WD-0511, O17203-A-SP-30-WD-0512, O17203-A-SP-30-WD0513,O17203-A-SP-30-WD-0514
3. FOR DOG HOUSE DETAIL, REFER DRAWING NO. O17203-A-SP-30-WD-0416
4. FOR ALL STANDARD DETAILS, REFER DRAWING NO. O17203-A-SP-30-WD-0416
5. FOR ALL WALL SECTION DETAILS, REFER DRAWING NO. O17203-A-SP-30-WD-0415
6. ALL CUT-OUTS MARKED ARE ALIGNED WITH BEAM EDGE AND ARE CLEAR OF BEAMS.
7. FOR SERVICE GALLERY DETAIL REFER DRAWING NO. O17203-A-SP-0A-WD-0001
8. FOR EOT CRANE,TRENCH DETAIL & EQUIPMENT LAYOUT REFER STR. AND ELEC. VENDOR LAYOUT
9. LINTEL OF ALL WINDOWS AND CUTOUT MARKED ARE MATCHED WITH BOTTOM OF BEAM , DETAIL TO BE REFERRED FROM JOINERY DETAIL
10. SIZE OF THE MEP EQUIPMENT SHOWN IN THE DRAWING IS TENTATIVE ONLY. FOR DETAILS REFER MEP VENDOR DRAWINGS.

DG YARD BUILDING

Key Plan




Owner / Employer
India International Convention & Exhibition Centre Limited
Room No. 402A, Ministry of Commerce & Industry, DIPP, Udyog Bhawan, New Delhi - 110011, India
Department of Industrial Policy and Promotion Ministry of Commerce & Industry Government of India

Knowledge Partner
Delhi Mumbai Industrial Corridor Development Corporation
Room No 341 & 3rd Floor Hotel Ashok, Diplomatic Enclave, 50B Chankyapuri, New Delhi - 110021

Employer's Representative
Employer Engineer
Programme Management Consultant (PMC)
AECOM

Preliminary Engineering Architecture Consultants (PEAC)
idom — Av. Del Monasterio de El Escorial, 4, 28049 Madrid, Spain
CPKUKREJA ARCHITECTS — No.D-1, Ashirwad Building, Green Park, New Delhi, Delhi 110016, India

EPC Contractor
L&T Construction Buildings & Factories
Mount Poonamallee Road, Manapakkam, P.B.No.979, Chennai - 600 089

EPC Contractor's Representatives
Design Consultant
Engineering Design and Research Center (EDRC)
L&T Construction - Buildings & Factories
Architectural Consultant
ARCOP — Arcop Associates Pvt. Ltd. A-1.5, Pamposh Enclave , GK-I New Delhi 110048, India
Structural Proof Consultant
Indian Institute of Technology (IIT) Madras Sardar Patel Rd, Opposite to C. L.R.I. Adyar, Chennai, Tamil Nadu 600036
MEP Proof Consultant
egis — Egis India Consulting Engineers Pvt. Ltd. Plot No. 44, Sector 32, Institutional Area, Opp: Serrafs Solitons, Gurugram, Haryana 122001
ICT Proof Consultant
CKR Consulting Engineers Pvt. Ltd. #47/1, 3rd Floor, Narayana Arcade, Subbarayachetty Road, Nellikappa Circle, Basavanagudi, Bengaluru - 560004

Certification
EPC Contractor
Design Consultant
Architectural Consultant
Proof Consultant
Structural | MEP | ICT
Reviewed GFC drawing prepared by Contractor and ensured that all preliminary aspects and parameters have been adhered to.
PEAC
On behalf of PEAC Date: 13/06/19
Issued by:
Employer / Employer's Engineer

| REV | DESCRIPTION | DATE | DSGN | DRWN | CHKD | APPD |
|---|---|---|---|---|---|---|
| R0 | ISSUED AS GOOD FOR CONSTRUCTION | 20.05.19 | YB | MR | AVP | AV |

Revisions

| | | | | | |
|---|---|---|---|---|---|
| ARCHITECTURE | | PFS | | | |
| STRUCTURAL | | PHE | | | |
| ELECTRICAL | | GEOTECH. | | | |
| ELV SYSTEM | | | | | |
| HVAC | | | | | |
| CHECKED BY | SIGN | DATE | CHECKED BY | SIGN | DATE |

EPC Contractor
L&T Construction Buildings & Factories
JOB No : O17203
Project Name
DESIGN AND CONSTRUCTION OF INDIA INTERNATIONAL CONVENTION & EXPO CENTRE
SECTOR 25, DWARKA, NEW DELHI, INDIA
Drawing Status: GOOD FOR CONSTRUCTION
GOOD FOR CONSTRUCTION (GFC)

| Drawing No | | | Rev. No |
|---|---|---|---|
| A | 30 | 0101 | R0 |

Title :
DG YARD BUILDING
GROUND FLOOR PLAN

EDRC DWG No : O17203-A-SP-30-WD-0101
Scale: AS MENTIONED
Sheet Size: A0

This drawing is the property of L&T Construction, E&R-EDRC and must not be passed on to any person or body not authorised by us to receive it nor be copied or otherwise made use either in full or in part for work carried out by any person or body without our prior permission in writing.