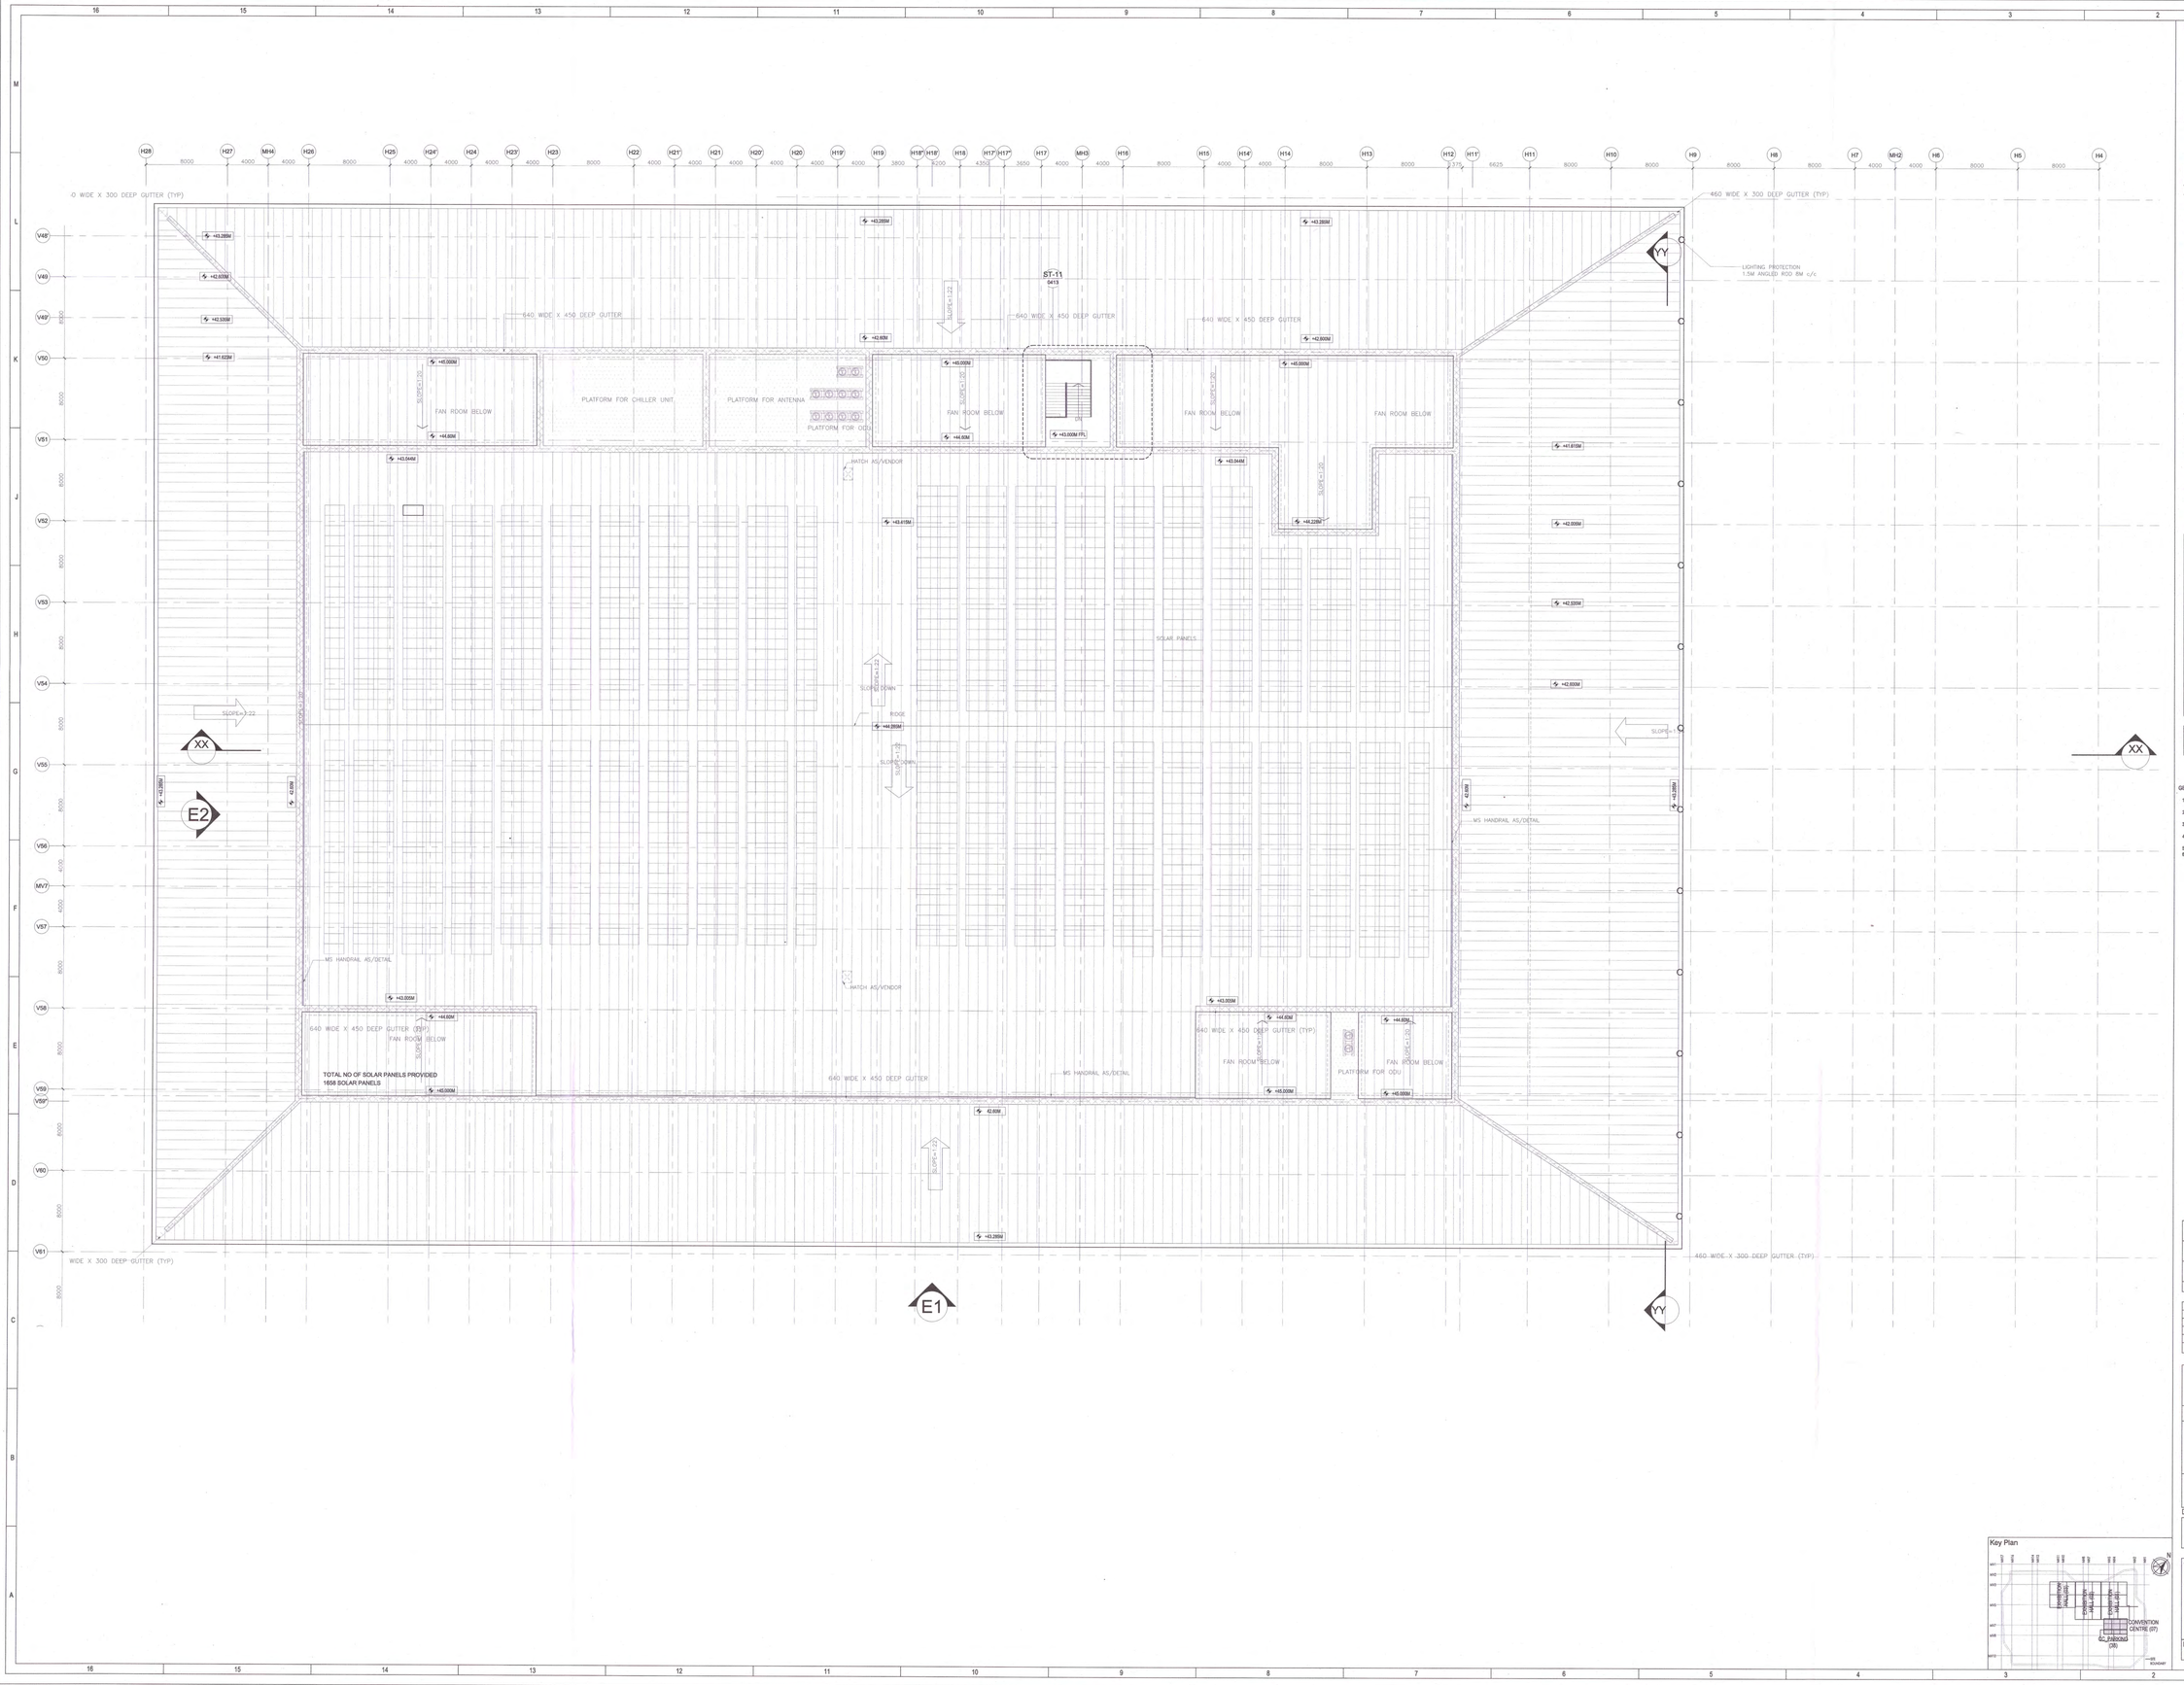

Key Plan

Owner / Employer

India International Convention & Exhibition Centre Limited
Room No. 402A, Ministry of Commerce & Industry, DIPP, Udyog Bhawan, New Delhi - 110011, India

Department of Industrial Policy and Promotion Ministry of Commerce & Industry
Government of India

Knowledge Partner

Delhi Mumbai Industrial Corridor Development Corporation
Room No 341 B, 3rd Floor Hotel Ashok, Diplomatic Enclave, 50B Chanakyapuri, New Delhi - 110021

Employer's Representative

Employer Engineer
Programme Management Consultant (PMC)

AECOM

Preliminary Engineering Architecture Consultants (PEAC)

idom
Av. Del Monasterio de El Escorial, 4, 28049 Madrid, Spain

CPKUKREJA ARCHITECTS
No.D-1, Ashirwad Building, Green Park, New Delhi, Delhi 110016, India

EPC Contractor

L&T Construction
Buildings & Factories
Mount Poonamallee Road, Manapakkam, P.B.No.979, Chennai - 600 089

EPC Contractor's Representatives

Design Consultant
Engineering Design and Research Center (EDRC)
L&T Construction - Buildings & Factories

Architectural Consultant
ARCOP
Arcop Associates Pvt. Ltd.
A-15, Pampose Enclave, G.K.-1
New Delhi, Delhi 110048, India

Structural Proof Consultant
Indian Institute of Technology (IIT) Madras
Sardar Patel Rd, Opposite to C. L.R.I. Adyar, Chennai, Tamil Nadu 600036

MEP Proof Consultant
egis
Egis India Consulting Engineers Pvt. Ltd.
Plot No. 66, Sector 32, Institutional Area, Opp. Zenatix Solutions, Gurugram, Haryana 122001

ICT Proof Consultant
CKR
CONSULTING ENGINEERS
CKR Consulting Engineers Pvt. Ltd.
#47/1, 3rd Floor, Narayana Arcade, Subbaramachetty Road, Netkalappa Circle, Basavanagudi, Bengaluru - 560004

Certification

EPC Contractor

Design Consultant

Architectural Consultant

Proof Consultant

Structural	MEP	ICT

PEAC

Issued by: Signed on Date: 25/07/19

Employer / Employer's Engineer

Reviewed GFC drawing prepared by Contractor and ensured that all preliminary aspects and parameters have been adhered to.

GENERAL NOTES:

1. ALL DIMENSIONS ARE IN MILLIMETERS, LEVELS IN METERS AND ANGLES IN DEGREES UNLESS OTHERWISE NOTED.
2. THE DRAWING IS TO BE READ AND NOT TO BE SCALED; ONLY WRITTEN DIMENSIONS SHALL BE FOLLOWED.
3. THE DRAWING SHALL BE READ IN CONJUNCTION WITH ALL RELEVANT ARCHITECTURAL, STRUCTURAL AND MEP DRAWINGS.
4. ALL DIMENSIONS SHALL BE VERIFIED at SITE PRIOR TO START OF WORK AND ANY DISCREPANCY SHALL BE BROUGHT TO THE NOTICE OF THE ARCHITECT.
5. +0.00 CORRESPONDS TO +213.90M.
6. FOR EXTERNAL FINISHES LEGEND, REFER DWG NO. A-201, 202 & A-301, 302.

REV	DESCRIPTION	DATE	DSGN	DRWN	CHKD	APPD
R0	GOOD FOR CONSTRUCTION	21-06-19	SS	TR	NK	GS

Revisions

ARCHITECTURE			FPS		
STRUCTURAL			PIPING		
ELECTRICAL			PHE		
ELV SYSTEM			GIS		
HVAC			GEOTECH.		
CHECKED BY	SIGN	DATE	CHECKED BY	SIGN	DATE

EPC Contractor
L&T Construction
Buildings & Factories

JOB No : O17203

Project Name
DESIGN AND CONSTRUCTION OF INDIA INTERNATIONAL CONVENTION & EXPO CENTRE
SECTOR 25, DWARKA, NEW DELHI, INDIA

Drawing Status: GOOD FOR CONSTRUCTION
GOOD FOR CONSTRUCTION (GFC)

Drawing No			Rev. No
A	07	0120	R0

Title :
CONVENTION CENTER
ROOF PLAN

EDRC DWG No :	Scale :	Sheet Size
O17203 - A - SP - 07 - WD - 0120	1:200	A0

This drawing is the property of L&T Construction, B&F-EDRC and must not be passed on to any person or body not authorised by us to receive it nor be copied or otherwise made use either in full or in part by such person or body without the prior permission in writing.

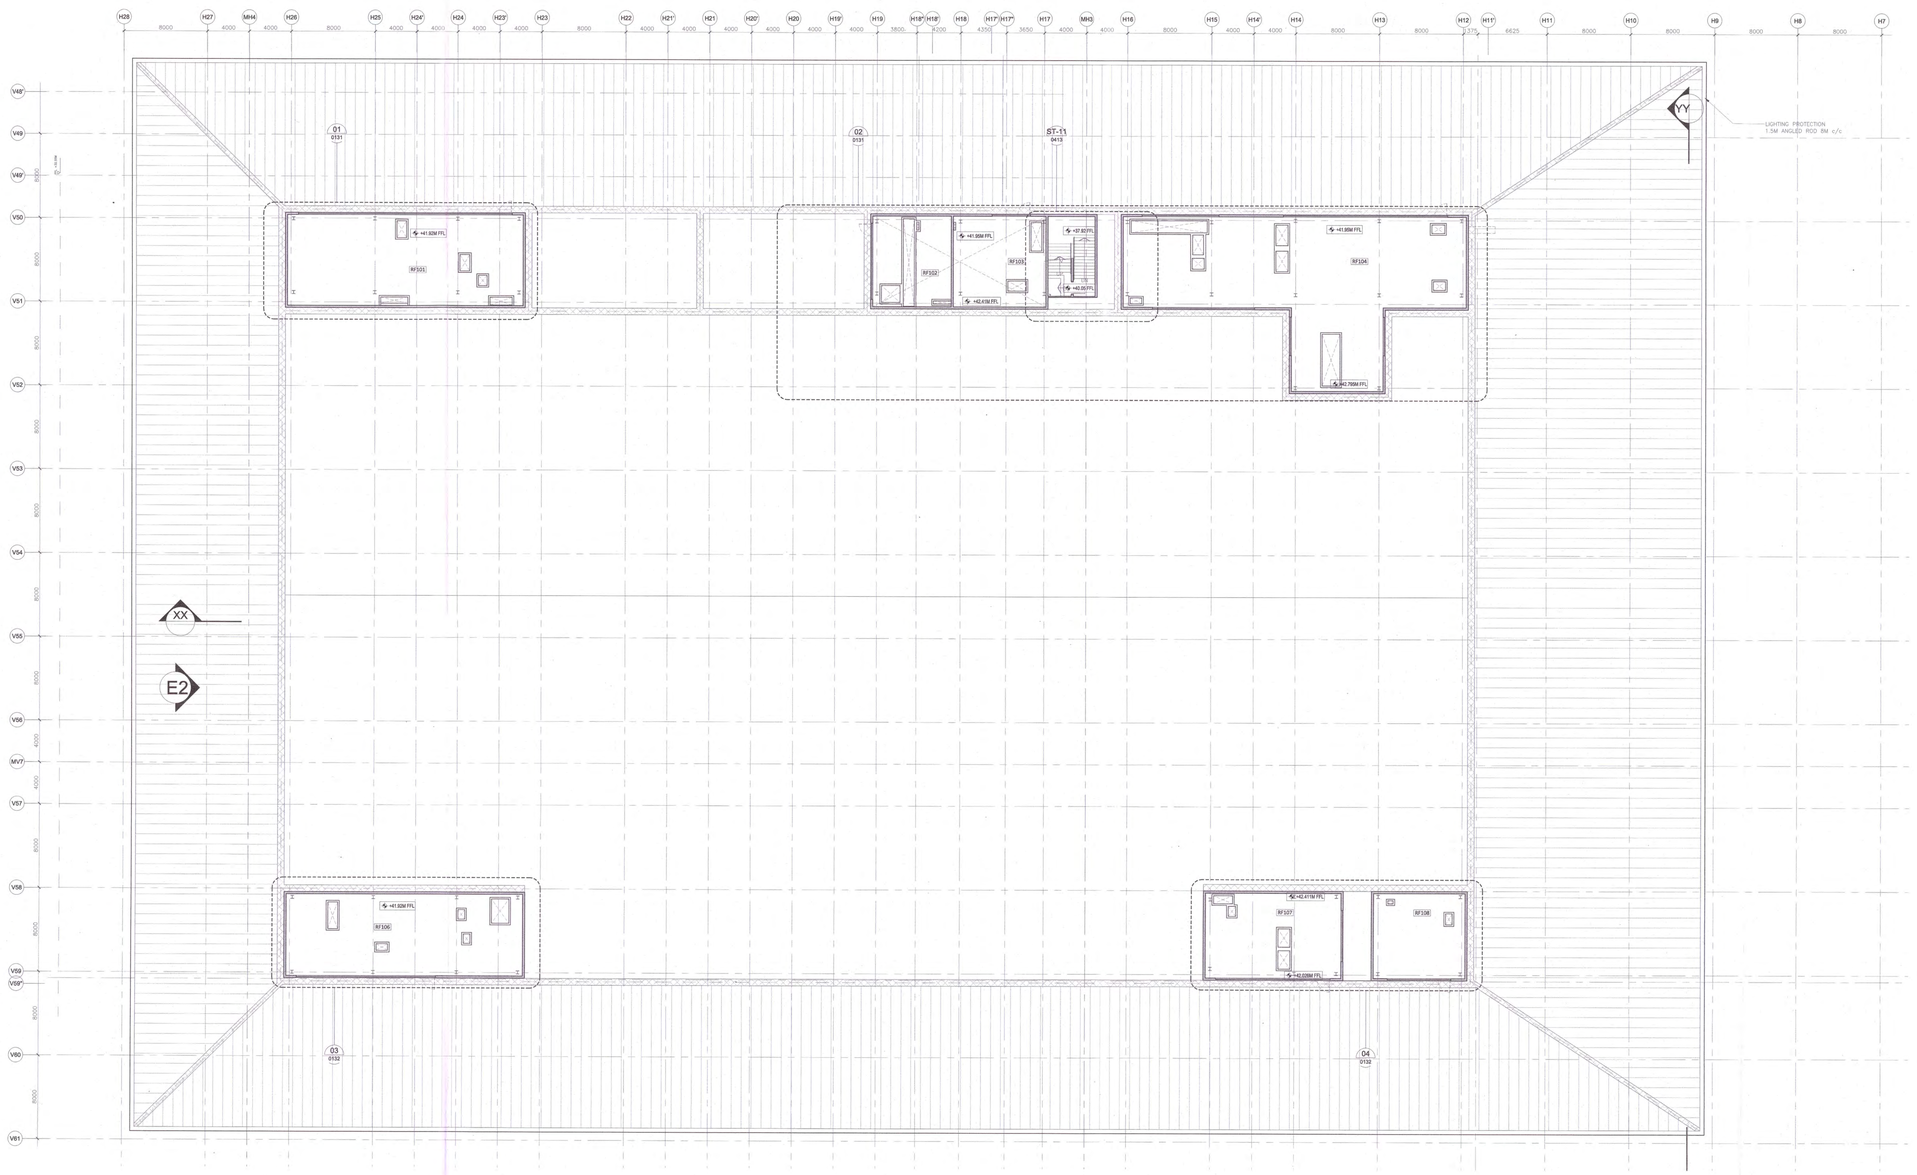

SR. NO	NUMBER	ROOM	X m	Y m	SQM
1	RF101	FAN ROOM 1	22.57	8.66	195.46
2	RF102	FAN ROOM 2	7.5	8.66	64.95
3	RF103	FAN ROOM 3	8.86	8.66	76.73
4	RF104	FAN ROOM 4			353.48
5	RF105	FAN ROOM 5	22.63	7.81	176.74
6	RF106	FAN ROOM 6	12.91	8.11	104.70
7	RF107	FAN ROOM 7	8.79	8.11	71.29
		TOTAL			1043.34

Owner / Employer

India International Convention & Exhibition Centre Limited
Room No. 402A, Ministry of Commerce & Industry, DIPP, Udyog Bhawan, New Delhi - 110011, India

Department of Industrial Policy and Promotion Ministry of Commerce & Industry Government of India

Knowledge Partner

Delhi Mumbai Industrial Corridor Development Corporation
Room No 341 B, 3rd Floor Hotel Ashok, Diplomatic Enclave, 50B Chankyapuri, New Delhi - 110021

Employer's Representative

Employer Engineer
Programme Management Consultant (PMC)

AECOM

Preliminary Engineering Architecture Consultants (PEAC)

idom
Av. Del Monasterio de El Escorial, 4, 28049 Madrid, Spain

CPKUKREJA ARCHITECTS
No.D-1, Ashirvad Building, Green Park, New Delhi, Delhi 110016, India

EPC Contractor

L&T Construction
Buildings & Factories
Mount Poonamallee Road, Manapakkam, P.B.No.979, Chennai - 600 089

EPC Consortium Representatives

Design Consultant
Engineering Design and Research Center (EDRC)
L&T Construction - Buildings & Factories

Architectural Consultant
ARCOP
Arcop Associates Pvt. Ltd.
A-13, Pampose Enclave , G.K.-I
New Delhi, Delhi 110048, India

Structural Proof Consultant
Indian Institute of Technology (IIT) Madras
Sardar Patel Rd, Opposite to C, LIKI, Adyar, Chennai, Tamil Nadu 600036

MEP Proof Consultant
egis
Egis India Consulting Engineers Pvt. Ltd.
Plot No. 66, Sector 32, Institutional Area, Opp: Tenetik Solutions, Gurugram, Haryana 122001

ICT Proof Consultant
CKR
CKR Consulting Engineers Pvt. Ltd.
#477, 3rd Floor, Narayana Arcade, Subbanamachetty Road, Nettakappa Circle, Basavanagudi, Bengaluru - 560004

Certification

EPC Contractor	
Design Consultant	
Architectural Consultant	
Proof Consultant	Structural / MEP / ICT
PEAC	Reviewed GFC drawing prepared by Contractor and assured that all preliminary inputs and parameters have been adhered to
Issued by: Employer / Employer's Engineer	Signed on behalf of [illegible] Dated: 25/07/19

GENERAL NOTES:

1. ALL DIMENSIONS ARE IN MILLIMETERS, LEVELS IN METERS AND ANGLES IN DEGREES UNLESS OTHERWISE NOTED.
2. THE DRAWING IS TO BE READ AND NOT TO BE SCALED, ONLY WRITTEN DIMENSIONS SHALL BE FOLLOWED.
3. THE DRAWING SHALL BE READ IN CONJUNCTION WITH ALL RELEVANT ARCHITECTURAL, STRUCTURAL AND MEP DRAWINGS.
4. ALL DIMENSIONS SHALL BE VERIFIED at SITE PRIOR TO START OF WORK AND ANY DISCREPANCY SHALL BE BROUGHT TO THE NOTICE OF THE ARCHITECT.
5. +0.00 CORRESPONDS TO +213.95M
6. FOR EXTERNAL FINISHES LEGEND, REFER DRG NO. A-201, 202 & A-301, 302.

REV	DESCRIPTION	DATE	DSGN	DRWN	CHKD	APPD
R0	GOOD FOR CONSTRUCTION	30-05-19	[illegible]	NK	[illegible]	

Revisions

ARCHITECTURE			FPS		
STRUCTURAL			PIPING		
ELECTRICAL			FHS		
ELV SYSTEM			GIS		
HVAC			GEOTECH.		
CHECKED BY	SIGN	DATE	CHECKED BY	SIGN	DATE

EPC Contractor
L&T Construction
Buildings & Factories

JOB No : O17203

Project Name
DESIGN AND CONSTRUCTION OF INDIA INTERNATIONAL CONVENTION & EXPO CENTRE
SECTOR 25, DWARKA, NEW DELHI, INDIA

Drawing Status
GOOD FOR CONSTRUCTION
GOOD FOR CONSTRUCTION (GFC)

Drawing No			Rev. No
A	07	0130	R0

Title :
CONVENTION CENTRE
ROOF FAN ROOM PLAN

EDRC DWG No :	Scale :	Sheet Size
O17203 - A - SP - 07 - WD - 0130	1: 200	A0

Key Plan

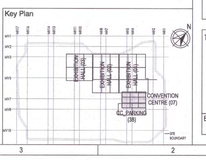

This Drawing is the property of L&T Construction, EDRC-EDRC and must not be passed on to any person or firm, nor published in any way by the owner without our permission in writing.

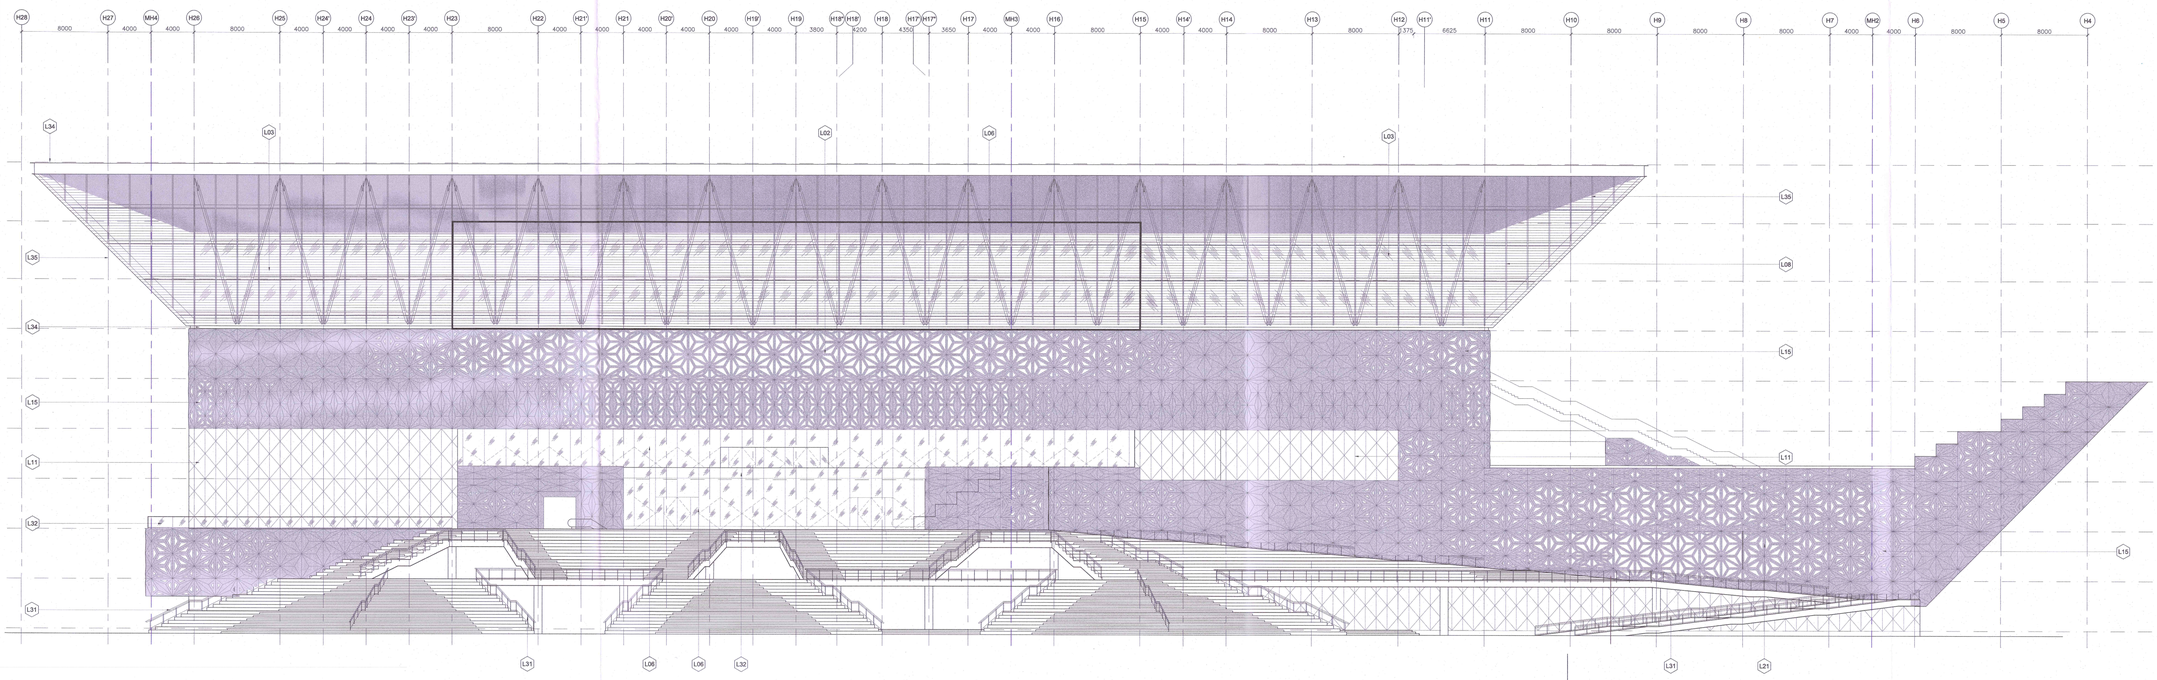

01 ELEVATION FRONT REF: –
SCALE: 1:200

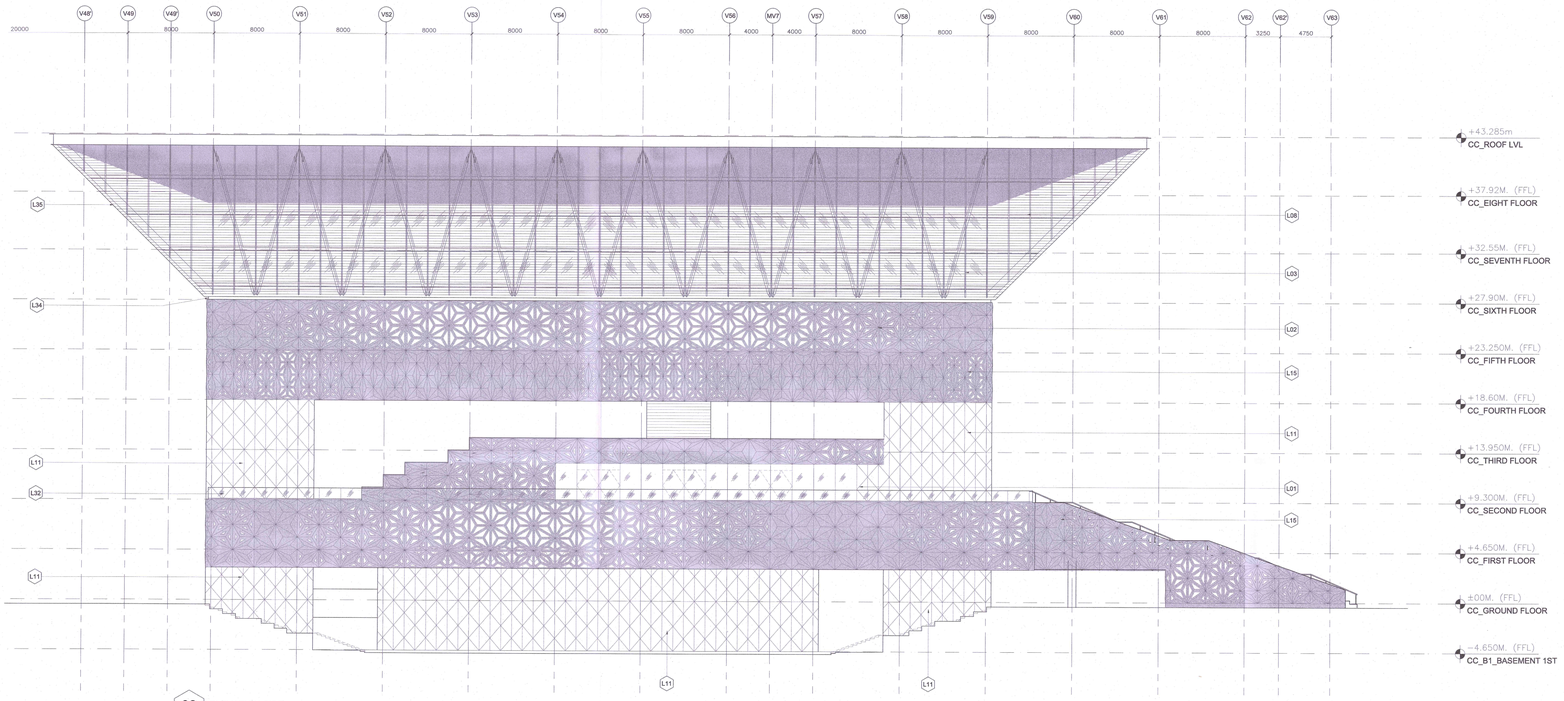

02 ELEVATION SIDE REF: –
SCALE: 1:200

SHEET NOTES:
1.FOR BLOWN UP ELEVATIONS, REFER DWG NO. A-0211 TO A-0218.
2.FOR GRC JALI MODULE DETAILS, REFER DWG NO. A-0701 TO A-0704

EXTERNAL FINISHES LEGEND

NO.	CODE	DESCRIPTION
1	L01	Conventional glass curtain wall
2	L02	Conventional glass curtain wall behind sandwich GRC jali
3	L03	Conventional glass curtain wall with spider fitting on blank wall
4	L05	Conventional glass curtain wall with auto sliding door
5	L06	Tension rod spider glazing system
6	L08	LED video wall sloping
7	L09	LED video wall
8	L11	ACP cladding
9	L15	Sandwich GRC screen
10	L16	GRC external false ceiling
11	L21	Fixed glazing behind sandwich GRC
12	L22	Aluminium louvers behind sandwich GRC
13	L31	Stainless steel railing
14	L32	Glass railing
15	L34	MS Profile
16	L35	Aluminium profile
17	L36	Bullet proof glazing

Key Plan

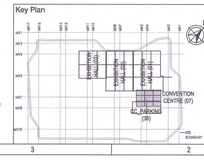

Owner / Employer
India International Convention & Exhibition Centre Limited
Room No. 452A, Ministry of Commerce & Industry, DPIIT, Udyog Bhawan, New Delhi - 110011, India

Department of Industrial Policy and Promotion Ministry of Commerce & Industry Government of India

Knowledge Partner
Delhi Mumbai Industrial Corridor Development Corporation
Room No 341 A, 3rd Floor Hotel Ashok, Diplomatic Enclave, 50B Chankyapuri, New Delhi – 110021

Employer's Representative
Employer Engineer
Programme Management Consultant (PMC)
AECOM

Preliminary Engineering Architecture Consultants (PEAC)
idom — Av. Del Monasterio de El Escorial, 4, 28049 Madrid, Spain
CPKUKREJA ARCHITECTS — No.D-1, Ashirwad Building, Green Park, New Delhi, Delhi 110016, India

EPC Contractor
L&T Construction
Buildings & Factories
Mount Poonamallee Road, Manapakkam, P.B.No.979, Chennai – 600 089

EPC Contractor's Representatives
Design Consultant
Engineering Design and Research Center (EDRC)
L&T Construction – Buildings & Factories

Architectural Consultant
ARCOP — Arcop Associates Pvt. Ltd., A-15, Pampose Enclave , G.E.-1 New Delhi, Delhi 110048, India

Structural Proof Consultant
Indian Institute of Technology (IIT) Madras
Sardar Patel Rd, Opposite to C. L.R.I, Adyar, Chennai, Tamil Nadu 600036

MEP Proof Consultant
egis India Consulting Engineers Pvt. Ltd.
Plot No. 46, Sector 32, Institutional Area, Opp: Zenith Solutions, Gurugram, Haryana 122001

ICT Proof Consultant
CKR Consulting Engineers Pvt. Ltd.
#47/1, 3rd Floor, Narayana Arcade, Subbaramochetty Road, Nerkalappa Circle, Basavanagudi, Bengaluru - 560004

Certification

EPC Contractor

Design Consultant

Architectural Consultant

Proof Consultant — Structural | MEP | ICT

Reviewed only for planning prepared by Contractor and ensuring design preliminary aspects and parameters have been adhered to.

PEAC — Signature on behalf of PEAC — 26 FEB 2020

Issued by:
Employer / Employee's Engineer

GENERAL NOTES:
1. ALL DIMENSIONS ARE IN MILLIMETERS, LEVELS IN METERS AND ANGLES IN DEGREES UNLESS OTHERWISE NOTED.
2. THE DRAWING IS TO BE READ AND NOT TO BE SCALED; ONLY WRITTEN DIMENSIONS SHALL BE FOLLOWED.
3. THE DRAWING SHALL BE READ IN CONJUNCTION WITH ALL RELEVANT ARCHITECTURAL, STRUCTURAL AND MEP DRAWINGS.
4. ALL DIMENSIONS SHALL BE VERIFIED at SITE PRIOR TO START OF WORK AND ANY DISCREPANCY SHALL BE BROUGHT TO THE NOTICE OF THE ARCHITECT.
5. +0.00 CORRESPONDS TO +213.000.
6. FOR EXTERNAL FINISHES LEGEND, REFER DWG NO. A-201, 202 & A-301, 302.

SHEET NOTES:
1. FOR BLOWN UP ELEVATIONS, REFER DWG NO. A-0211 TO 0218 & A-0221 TO 0225.

REV	DESCRIPTION	DATE	DSGN	DRWN	CHKD	APPD
R0	GOOD FOR CONSTRUCTION	20.02.2020	TR	VSM	SSV	

Revisions

ARCHITECTURE			FPS		
STRUCTURAL			PIPING		
ELECTRICAL			PHE		
ELV SYSTEM			GIS		
HVAC			GEOTECH.		
CHECKED BY	SIGN	DATE	CHECKED BY	SIGN	DATE

EPC Contractor
L&T Construction
Buildings & Factories

JOB No : O17203

Project Name
DESIGN AND CONSTRUCTION OF INDIA INTERNATIONAL CONVENTION & EXPO CENTRE
SECTOR 25, DWARKA, NEW DELHI, INDIA

Drawing Status: GOOD FOR CONSTRUCTION
GOOD FOR CONSTRUCTION (GFC)

Drawing No: A | 07 | 0201 | Rev. No: R0

Title :
CONVENTION CENTER
ELEVATIONS

EDRC DWG No : O17203 - A - SP - 07 - WD - 0201 | Scale : 1:200 | Sheet Size A0

This drawing is the property of L&T Construction, L&T-EDRC and must not be passed on to any person or body not authorised by us to receive it nor the copied or otherwise made use of either in full or in part by any such person or body without our prior permission in writing.

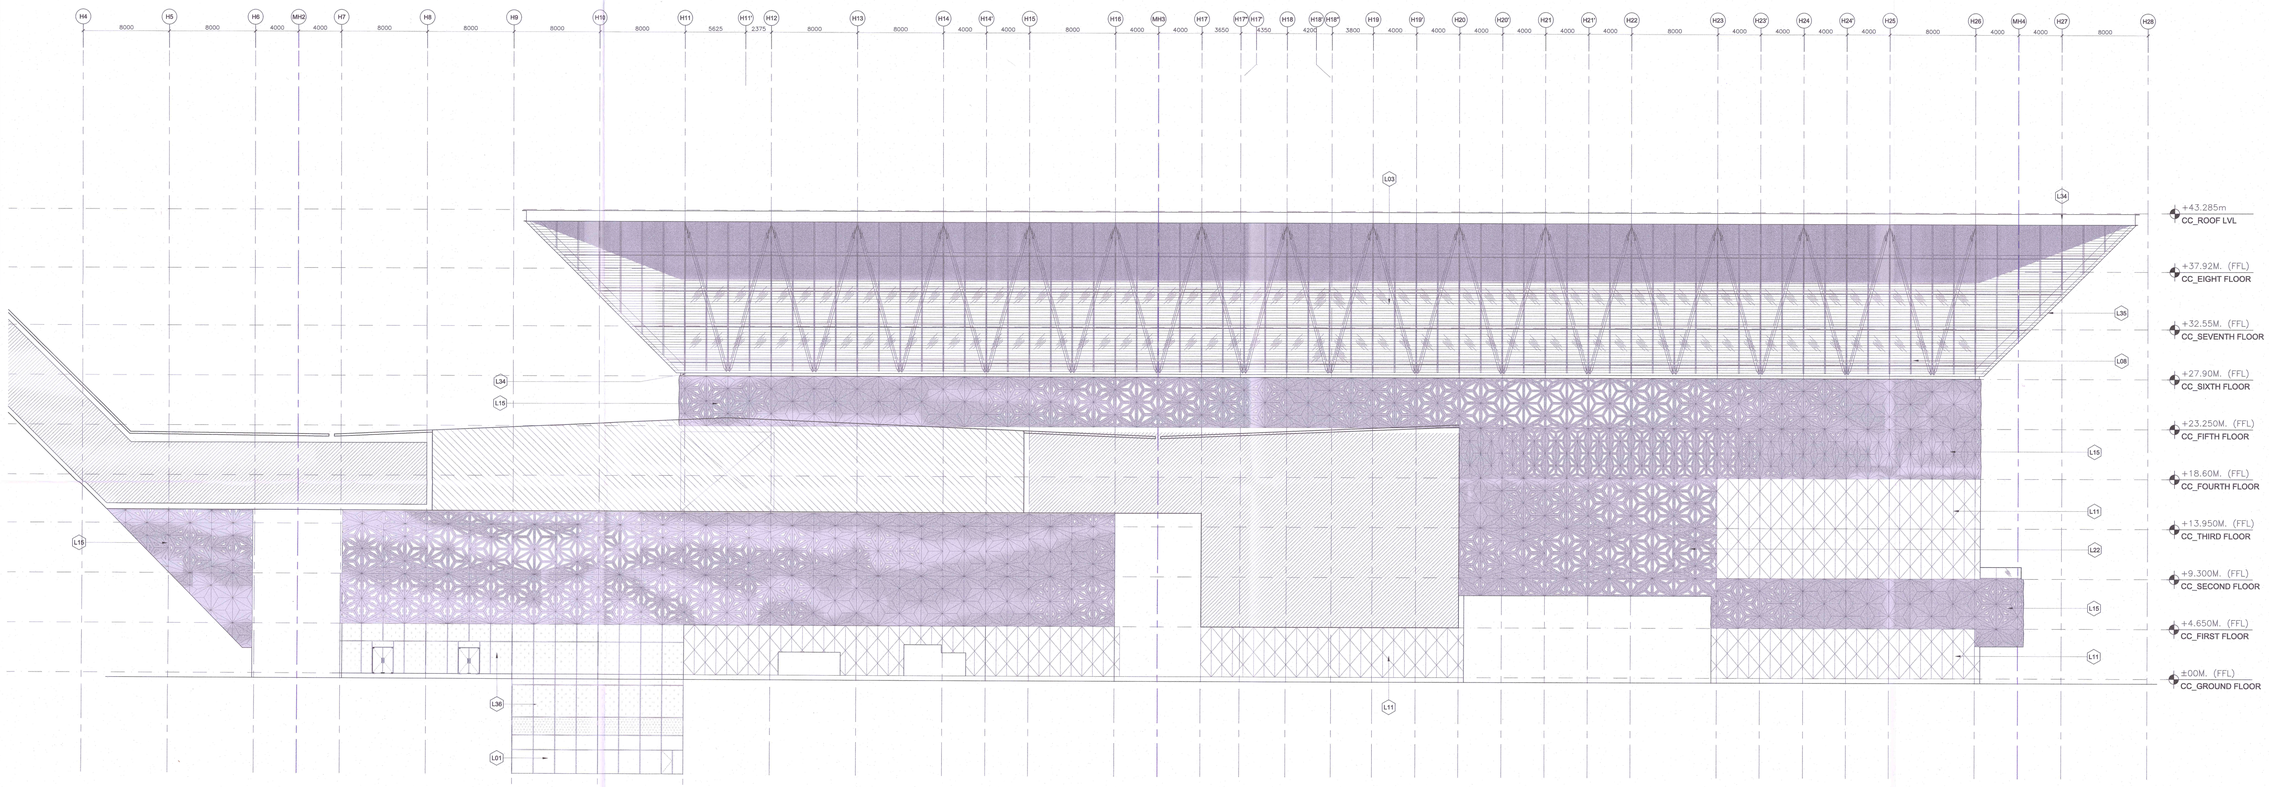

03 ELEVATION

SCALE: 1:200

REF: A_--

EXTERNAL FINISHES LEGEND

NO.	CODE	DESCRIPTION
1	L01	Conventional glass curtain wall
2	L02	Conventional glass curtain wall behind sandwich GRC jali
3	L03	Conventional glass curtain wall with spider fitting on blank wall
4	L05	Conventional glass curtain wall with auto sliding door
5	L06	Tension rod spider glazing system
6	L08	LED video wall sloping
7	L09	LED video wall
8	L11	ACP cladding
9	L15	Sandwich GRC screen
10	L16	GRC external false ceiling
11	L21	Fixed glazing behind sandwich GRC
12	L22	Aluminium louvers behind sandwich GRC
13	L31	Stainless steel railing
14	L32	Glass railing
15	L34	MS Profile
16	L35	Aluminium profile
17	L36	Bullet proof glazing

SHEET NOTES:
1.FOR BLOWN UP ELEVATIONS, REFER DWG NO.: A-0211 TO A-0218.
2.FOR GRC JALI MODULE DETAILS, REFER DWG NO.: A-0701 TO A-0704.

Key Plan

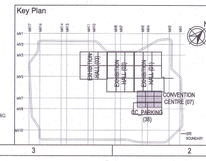

Owner / Employer

India International Convention & Exhibition Centre Limited
Room No. 452A, Ministry of Commerce & Industry, DIPP, Udyog Bhawan, New Delhi - 110011, India

Department of Industrial Policy and Promotion Ministry of Commerce & Industry Government of India

Knowledge Partner

Delhi Mumbai Industrial Corridor Development Corporation
Room No 341 B, 3rd Floor Hotel Ashok, Diplomatic Enclave, 50B Chankyapuri, New Delhi - 110021

Employer's Representative

Employer Engineer
Programme Management Consultant (PMC)

AECOM

Preliminary Engineering Architecture Consultants (PEAC)

idom
Av. Del Monasterio de El Escorial, 4, 28049 Madrid, Spain

CPKUKREJA Architects
No.D-1, Ashirwad Building, Green Park, New Delhi, Delhi 110016, India

EPC Contractor

L&T Construction
Buildings & Factories
Mount Poonamallee Road, Manapakkam, P.B.No.979, Chennai - 600 089

EPC Contractor's Representatives

Design Consultant
Engineering Design and Research Center (EDRC)
L&T Construction - Buildings & Factories

Architectural Consultant
ARCOP
Arcop Associates Pvt. Ltd.
A-15, Pamposa Enclave , G.K.-I
New Delhi, Delhi 110048, India

Structural Proof Consultant
Indian Institute of Technology (IIT) Madras
Sardar Patel Rd, Opposite to C, LR1, Adyar, Chennai, Tamil Nadu 600036

MEP Proof Consultant
egis
Egis India Consulting Engineers Pvt. Ltd.
Plot No. 66, Sector 32, Institutional Area, Opp: Zenatix Solutions, Gurugram, Haryana 122001

ICT Proof Consultant
CKR
CKR Consulting Engineers Pvt. Ltd.
#401, 3rd Floor, Narayana Arcade, Subbaramachetty Road, Nettakappa Circle, Basavanagudi, Bengaluru - 560004

Certification

EPC Contractor — Design Consultant — Architectural Consultant — Proof Consultant — Structural — MEP — ICT — PEAC

Reviewed the drawing prepared by Contractor and ensured all preliminary aspects and parameters have been adhered to.
Signature (PEAC)
26 FEB 2020

Issued by:
Employer / Employer's Engineer

GENERAL NOTES:

1. ALL DIMENSIONS ARE IN MILLIMETERS. LEVELS IN METERS AND ANGLES IN DEGREES UNLESS OTHERWISE NOTED.
2. THE DRAWING IS TO BE READ AND NOT TO BE SCALED; ONLY WRITTEN DIMENSIONS SHALL BE FOLLOWED.
3. THE DRAWING SHALL BE READ IN CONJUNCTION WITH ALL RELEVANT ARCHITECTURAL, STRUCTURAL AND MEP DRAWINGS.
4. ALL DIMENSIONS SHALL BE VERIFIED at SITE PRIOR TO START OF WORK AND ANY DISCREPANCY SHALL BE BROUGHT TO THE NOTICE OF THE ARCHITECT.
5. +0.00 CORRESPONDS TO +213.90M
6. FOR EXTERNAL FINISHES LEGEND, REFER DWG NO. A-201, 202 & A-301, 302.

REV	DESCRIPTION	DATE	DSGN	DRWN	CHKD	APPD
R0	GOOD FOR CONSTRUCTION	20.02.20	VS	TR	NK	GM

Revisions

ARCHITECTURE			FPS		
STRUCTURAL			PIPING		
ELECTRICAL			FHE		
ELV SYSTEM			GIS		
HVAC			GEOTECH		
CHECKED BY	SIGN	DATE	CHECKED BY	SIGN	DATE

EPC Contractor
L&T Construction
Buildings & Factories

JOB No : O17203

Project Name
DESIGN AND CONSTRUCTION OF INDIA INTERNATIONAL CONVENTION & EXPO CENTRE
SECTOR 25, DWARKA, NEW DELHI, INDIA

Drawing Status
GOOD FOR CONSTRUCTION (GFC)

GOOD FOR CONSTRUCTION

Drawing No			Rev. No
A	07	0202	R0

Title :
CONVENTION CENTER
ELEVATIONS

EDRC DWG No : O17203 - A - SP - 07 - WD - 0202

Scale :	Sheet Size
	A0

This drawing is the property of L&T Construction, L&T-EDRC and must not be passed on to any person or body, not authorised by us to receive it nor be copied or otherwise made use either in full or in part by such person or body without our prior permission in writing.