BASEMENT 3 PLAN
SCALE _ 1:300

REFER SAPERATE DRAWING FOR CONVENTION CENTER

NO. OF CARS: 412
(INCL 8 No OF DA)

NORTH:

ABBREVIATION:

FFL - FINISHED FLOOR LEVEL
FRL - FORMED ROAD LEVEL
PFL - FORMED PAVEMENT LEVEL
FHC - FIRE HOSE CABINET
LVL - LEVEL
ELEC - ELECTRICAL
ELV - EXTRA LOW VOLTAGE
AHU - AIR HANDLING UNIT
PHE - PUBLIC HEALTH ENGINEERING
TOC - TOP OF CONCRETE LEVEL
DWF - DRINKING WATER FOUNTAIN
JAN - JANITOR AREA
SWP - SEWAGE WASTE PIT
HC - HVAC CUT OUT 800 x 800
SL - SLEEVES FOR DOWN TAKE PIPES
E.C.1 - ELECTRICAL CUTOUT(900X700)
E.C.2 - ELECTRICAL CUTOUT(600X1200)

LEGEND:
RC WALL / COLUMN
200mm THK BLOCK WORK
SLOPE
GRID LINE
FIRE COMPARTMENT
WATER CURTAIN

NOTES:
1. ALL DIMENSIONS ARE IN MILLIMETERS, LEVELS IN METERS AND ANGLES IN DEGREES UNLESS OTHERWISE NOTED.
2. THE DRAWING IS TO BE READ AND NOT TO BE SCALED, ONLY WRITTEN DIMENSIONS IN ALL CASES SHALL BE FOLLOWED.
3. THE DRAWING SHALL BE READ IN CONJUNCTION WITH ALL RELEVANT ARCHITECTURAL, STRUCTURAL AND SERVICE DRAWINGS.
4. ALL DIMENSIONS SHALL BE VERIFIED ON SITE PRIOR TO START OF WORK AND ANY DISCREPANCY SHALL BE BROUGHT TO THE NOTICE OF THE ARCHITECT.
5. TYPICAL 4100 LVL CORRESPONDENCE TO +310 MM
6. ALL VENTILATION CUTOUT IN RETAINING WALL TO BE CO-ORDINATED WITH STRUCTURE DRAWING.
7. FEA CUTOUT 300MM X 300MM.
8. REFER SEPARATE DRAWING FOR ALL MASONRY WALL / DRY WALL PARTITION CUTOUTS
10. FOR ALL F.H.C & SERVICES REFER DETAIL SERVICES DRAWING.
11. FLOORING DROP AT DOOR ENTRIES TO BE BLENDED IN SLOPE

S. NO	TAG NO.	ROOM NAME	X(M)	Y(M)	AREA
1	B3000	EVACUATION STAIRS - 4	5.35	7.70	41.20
2	B3001	CORE - 1	7.15	7.15	51.12
3	B3002	CORE - 4	7.70	7.95	61.22
4	B3003	CORE - 9	7.15	7.25	51.84
5	B3004	STARCASE-21	4.83	8.78	42.41
6	B3005	CORE - 10	4.50	7.75	34.88
7	B3006	CORE - 14	7.05	7.35	51.82
8	B3007	CORE - 13	7.15	7.15	51.12
9	B3008	LIFT LOBBY	4.80	8.35	40.08
10	B3009	LIFT LOBBY	4.80	8.35	40.08
11	B3010	LIFT LOBBY	7.20	3.87	27.86
12	B3011	EVACUATION CORRIDOR	7.40	7.87	58.24
13	B3012	EVACUATION CORRIDOR	7.10	4.10	29.11
14	B3013	LIFT LOBBY	7.20	3.87	27.86
15	B3100	EXHAUST FAN ZONE	7.83	7.20	56.38
16	B3101	SERVICE ROOM	7.35	7.80	57.33
17	B3102	DRIVER'S LOUNGE	7.20	23.80	171.36
18	B3103	STR ROOM	7.35	7.80	57.33
19	B3104	FAN SUPPLY ZONE	5.25	15.80	82.95
20	B3105	EXHAUST FAN ZONE	7.20	7.70	55.44
21	B3106	EXHAUST FAN ZONE	6.01	8.75	52.59
22	B3107	DRIVER'S ROOM	7.20	3.12	22.46
23	B3108	FAN SUPPLY ZONE	5.25	21.72	114.03
24	B3109	SERVICE ROOM	7.20	5.00	36.00
25	B3110	FAN SUPPLY ZONE	7.20	12.17	87.62
26	B3111	SERVICE ROOM	7.20	5.52	39.74
27	B3112	EXHAUST FAN ZONE	7.20	12.82	93.02
28	B3113	DRIVER'S TOILET	7.20	4.80	34.56
29	B3114	SEWAGE SUMP ROOM	7.50	3.52	26.40
30	B3115	SERVICE ROOM	3.18	12.20	38.80
31	B3116	SERVICES	7.20	32.17	231.62
32	B3117	SERVICES	7.20	23.80	171.36
33	B3118	SERVICES	7.20	11.95	86.04
34	B3119	SERVICES	7.20	12.85	92.52
35	B3120	SERVICES	7.50	20.02	150.15
36	B3200	STAIRCASE PRESSURISATION SHAFT	2.35	0.85	2.00
37	B3201	SMOKE EXHAUST SHAFT	2.35	6.10	14.34
38	B3202	SMOKE EXHAUST SHAFT	6.10	2.45	14.95
39	B3203	ICT SHAFT	1.90	1.09	2.07
40	B3204	FRESH AIR SHAFT	1.90	7.80	14.82
41	B3205	FRESH AIR SHAFT	1.90	7.80	14.82
42	B3206	STAIRCASE PRESSURISATION SHAFT	1.80	3.15	5.67
43	B3207	STAIRCASE PRESSURISATION SHAFT	2.20	4.80	34.56
44	B3208	ELECTRICAL SHAFT CEILING CUTOUT	0.30	1.80	0.54
45	B3209	TOILET SHAFT	1.80	1.30	2.34
46	B3210	STAIRCASE PRESSURISATION SHAFT	1.75	0.95	1.66
47	B3211	ICT SHAFT	1.75	1.75	3.06
48	B3212	FRESH AIR SHAFT	1.75	7.85	13.74
49	B3213	FRESH AIR SHAFT	1.75	7.85	13.74
50	B3214	FRESH AIR SHAFT	1.75	7.90	13.83
51	B3215	LIFT LOBBY PRESSURISATION SHAFT	1.60	2.05	3.28
52	B3216	STAIRCASE PRESSURISATION SHAFT	1.30	2.05	2.67
53	B3217	SMOKE EXHAUST SHAFT	1.75	7.30	13.07
54	B3218	STAIRCASE PRESSURISATION SHAFT	0.85	2.35	2.00
55	B3219	SMOKE EXHAUST SHAFT	6.10	2.35	14.34
56	B3220	LIFT LOBBY PRESSURISATION SHAFT	0.59	1.07	0.63
57	B3221	LIFT LOBBY PRESSURISATION SHAFT	0.56	1.07	0.60
58	B3222	STAIRCASE PRESSURISATION SHAFT	0.59	1.07	0.63
59	B3223	STAIRCASE PRESSURISATION SHAFT	0.56	1.07	0.60
60	B3224	LIFT LOBBY PRESSURISATION SHAFT	2.35	0.30	0.71
61	B3225	ELECTRICAL SHAFT CEILING CUTOUT	1.80	0.30	0.54
62	B3226	ELECTRICAL SHAFT CEILING CUTOUT	1.80	0.30	0.54
63	B3300	FIRE EQUIPMENT AREA	1.50	0.75	1.46
64	B3301	FIRE EQUIPMENT AREA	1.95	0.60	1.17
65	B3302	FIRE EQUIPMENT AREA	1.50	0.75	1.13
66	B3303	FIRE EQUIPMENT AREA	0.60	1.20	0.72
67	B3304	FIRE EQUIPMENT AREA	0.60	1.20	0.72
68	B3305	FIRE EQUIPMENT AREA	0.75	1.65	1.24
69	B3306	FIRE EQUIPMENT AREA	1.20	0.60	0.72
70	B3307	FIRE EQUIPMENT AREA	1.79	0.75	1.34
71	B3308	FIRE EQUIPMENT AREA	0.60	1.20	0.72
72	B3309	FIRE EQUIPMENT AREA	0.75	1.65	1.24
73	B3310	FIRE EQUIPMENT AREA	1.50	0.75	1.13
74	B3400	LIFT	2.35	2.65	6.23
75	B3401	LIFT	2.90	2.65	7.69
76	B3402	LIFT	2.65	2.35	6.23
77	B3403	LIFT	2.90	2.65	7.69
78	B3404	LIFT	2.65	2.35	6.23

SERVICE SHAFT LEGEND:-
- ELECTRICAL / LV
- HVAC FRESH AIR
- LIFT LOBBY PRESS
- PLU / FEA / RWP
- HVAC EXHAUST AIR
- STAIRCASE PRESS

Key Plan FIRE STATION, OD BUILDING, ESS-2, ESS-1, EXHIBITION HALL (03), EXHIBITION HALL (02), EXHIBITION HALL (01), PARKING (03), CONVENTION CENTRE (01), SERVICE BASEMENT RAMP, N

India International Convention & Exhibition Centre Limited
Room No. 452A, Ministry of Commerce & Industry, DIPP, Udyog Bhawan, New Delhi - 110011, India

Department of Industrial Policy and Promotion Ministry of Commerce & Industry Government of India

Knowledge Partner
Delhi Mumbai Industrial Corridor Development Corporation
Room No 341 B, 3rd Floor Hotel Ashok, Diplomatic Enclave, 50B Chankyapuri, New Delhi - 110021

Employer Engineer
Programme Management Consultant (PMC)
AECOM

Preliminary Engineering Architecture Consultants (PEAC)
idom
Av. Del Monasterio de El Escorial, 4, 28049 Madrid, Spain
CPKUKREJA
No.D-1, Attitwad Building, Green Park, New Delhi, Delhi 110016, India

L&T Construction
Buildings & Factories
Mount Poonamallee Road, Manapakkam, P.B.No.979, Chennai – 600 089

Design Consultant
Engineering Design and Research Center (EDRC)
L&T Construction - Buildings & Factories

Architectural Consultant
ARCOP
Arcop Associates Pvt. Ltd.
A-15, Pompose Enclave , G.E.-I
New Delhi, Delhi 110048, India

Structural Proof Consultant
Indian Institute of Technology (IIT) Madras
Sardar Patel Rd, Opposite to C.L.R.I, Adyar, Chennai, Tamil Nadu 600036

MEP Proof Consultant
egis
Egis India Consulting Engineers Pvt. Ltd.
Plot No. 66, Sector 32, Institutional Area, Opp: Zensita Solutions, Gurugram, Haryana 122001

ICT Proof Consultant
CKR
CKR Consulting Engineers Pvt. Ltd.
#47/1, 3rd Floor, Narayana Arcade, Subbaramachetty Road, Nettakappa Circle, Basavanagudi, Bengaluru - 560004

Certification

EPC Contractor
Design Consultant
Architectural Consultant
Proof Consultant
Structural | MEP | ICT

Reviewed GFC drawing prepared by Contractor and ensured that all preliminary aspects and parameters have been adhered to :-

PEAC
Signed on behalf of PEAC Date: 24-05-24

Issued by:
Employer / Employer's Engineer

REV	DESCRIPTION	DATE	DSGN	DRWN	CHKD	APPD
R0	ISSUED FOR GFC	20.05.24	AS	VA	KB	YK

Revisions

ARCHITECTURE			FPS		
STRUCTURAL			PHE		
ELECTRICAL			GEOTECH.		
ELV SYSTEM					
HVAC					
CHECKED BY	SIGN	DATE	CHECKED BY	SIGN	DATE

EPC Contractor
L&T Construction
Buildings & Factories

JOB No : O17203

Project Name
DESIGN AND CONSTRUCTION OF INDIA INTERNATIONAL CONVENTION & EXPO CENTRE
SECTOR 25, DWARKA, NEW DELHI, INDIA

Drawing Status GOOD FOR CONSTRUCTION


Drawing No: A | 01 | 0001 | Rev. No: R0

Title :
EXHIBITION HALL 1
FOYER BASEMENT 3 FLOOR PLAN
(-11.40M LVL)

EDRC DWG No : O17203-A-SP-01-WD-0001

Scale	Sheet Size
1:300	A0

This drawing is the property of L&T Construction, EDRC and shall not be passed on to any person or body not authorised by us & is not to be used for any purpose other than that for which it is supplied. It is not to be reproduced or otherwise made use either in full or in part by such person or body without our prior permission in writing.

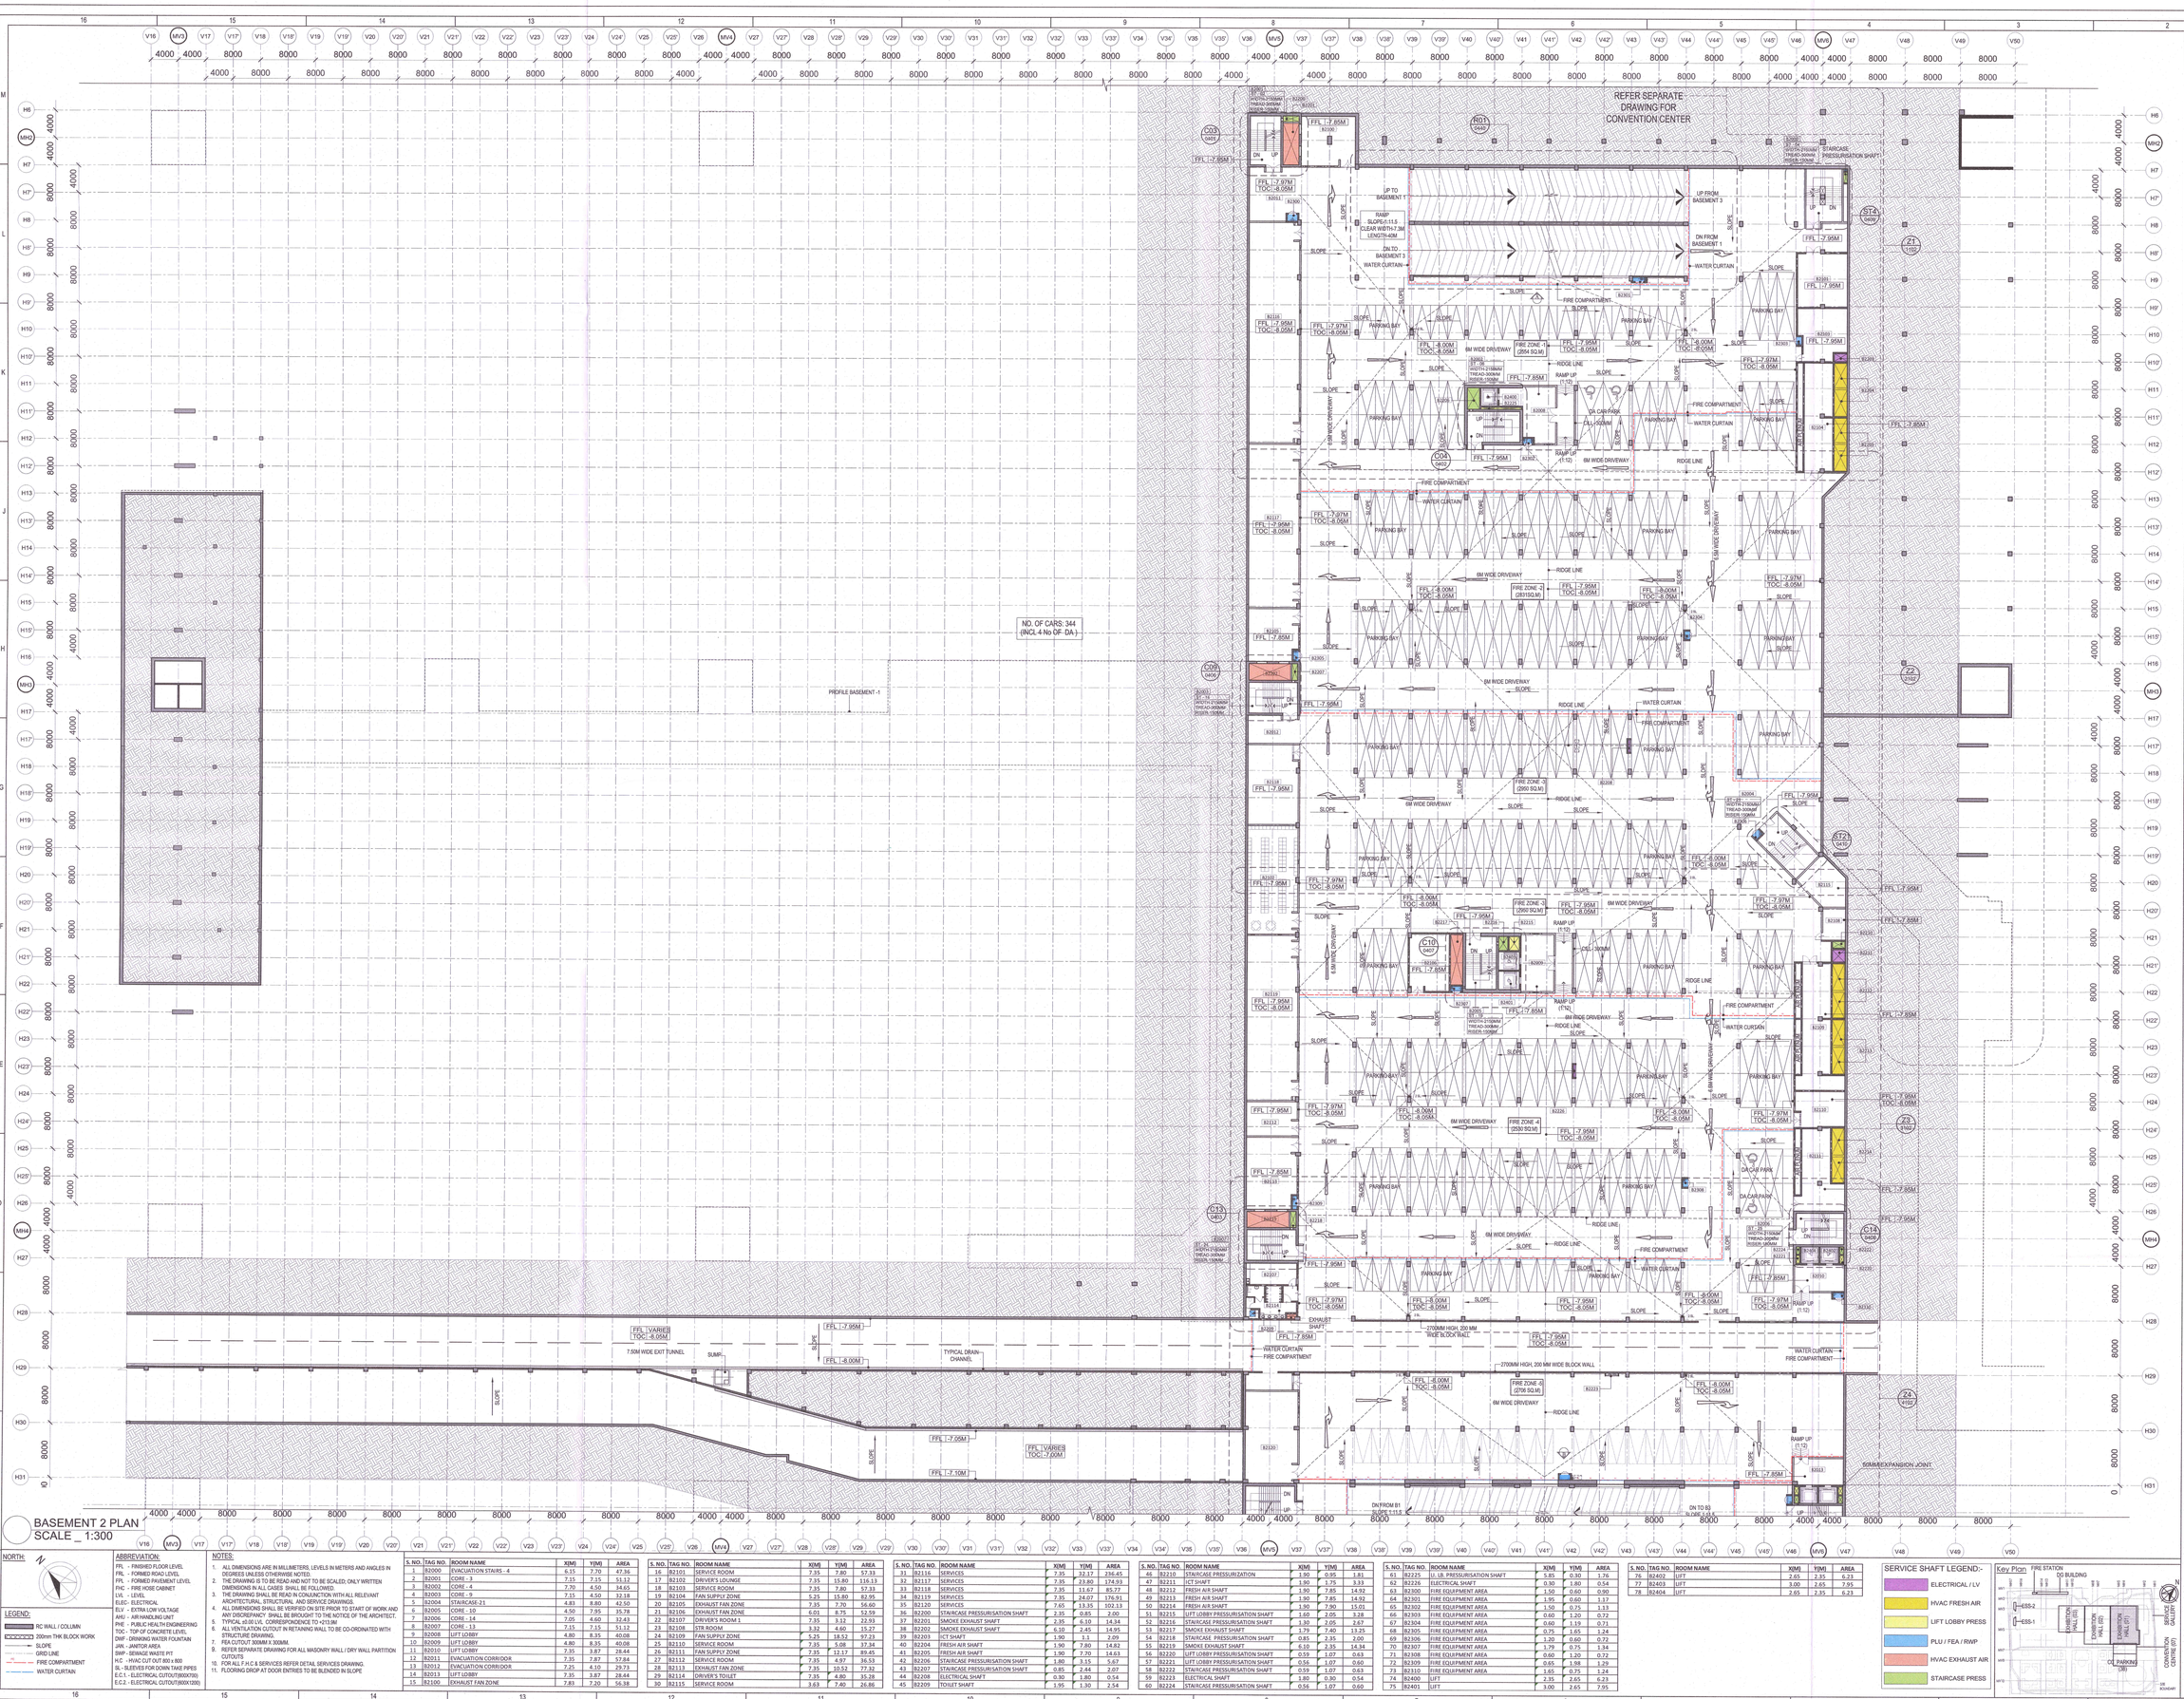

BASEMENT 2 PLAN
SCALE _ 1:300

NORTH:

LEGEND:

- RC WALL / COLUMN
- 200mm THK BLOCK WORK
- SLOPE
- GRID LINE
- FIRE COMPARTMENT
- WATER CURTAIN

ABBREVIATION:

- FFL - FINISHED FLOOR LEVEL
- FRL - FORMED ROAD LEVEL
- FPL - FORMED PAVEMENT LEVEL
- FHC - FIRE HOSE CABINET
- LVL - LEVEL
- ELEC- ELECTRICAL
- ELV - EXTRA LOW VOLTAGE
- AHU - AIR HANDLING UNIT
- PHE - PUBLIC HEALTH ENGINEERING
- TOC - TOP OF CONCRETE LEVEL
- DWP - DRINKING WATER FOUNTAIN
- JAN - JANITOR AREA
- SWP - SEWAGE WASTE PIT
- H.C - HVAC CUT OUT 800 x 800
- SL - SLEEVES FOR DOWN TAKE PIPES
- E.C.1 - ELECTRICAL CUTOUT(600X700)
- E.C.2 - ELECTRICAL CUTOUT(800X1200)

NOTES:

1. ALL DIMENSIONS ARE IN MILLIMETERS, LEVELS IN METERS AND ANGLES IN DEGREES UNLESS OTHERWISE NOTED.
2. THE DRAWING IS TO BE READ AND NOT TO BE SCALED; ONLY WRITTEN DIMENSIONS IN ALL CASES SHALL BE FOLLOWED.
3. THE DRAWING SHALL BE READ IN CONJUNCTION WITH ALL RELEVANT ARCHITECTURAL, STRUCTURAL AND SERVICE DRAWINGS.
4. ALL DIMENSIONS SHALL BE VERIFIED ON SITE PRIOR TO START OF WORK AND ANY DISCREPANCY SHALL BE BROUGHT TO THE NOTICE OF THE ARCHITECT.
5. TYPICAL ±0.00 LVL. CORRESPONDENCE TO +213.9M
6. ALL VENTILATION CUTOUT IN RETAINING WALL TO BE CO-ORDINATED WITH STRUCTURE DRAWING.
7. FEA CUTOUT 300MM X 300MM.
8. REFER SEPARATE DRAWING FOR ALL MASONRY WALL / DRY WALL PARTITION CUTOUTS.
10. FOR ALL F.H.C & SERVICES REFER DETAIL SERVICES DRAWING.
11. FLOORING DROP AT DOOR ENTRIES TO BE BLENDED IN SLOPE

S. NO.	TAG NO.	ROOM NAME	X(M)	Y(M)	AREA
1	B2000	EVACUATION STAIRS - 4	6.15	7.70	47.36
2	B2001	CORE - 3	7.15	7.15	51.12
3	B2002	CORE - 4	7.70	4.50	34.65
4	B2003	CORE - 9	7.15	4.50	32.18
5	B2004	STAIRCASE-21	4.83	8.80	42.50
6	B2005	CORE - 10	4.50	7.95	35.78
7	B2006	CORE - 14	7.05	4.60	32.43
8	B2007	CORE - 13	7.15	7.15	51.12
9	B2008	LIFT LOBBY	4.80	8.35	40.08
10	B2009	LIFT LOBBY	4.80	8.35	40.08
11	B2010	LIFT LOBBY	7.35	3.87	28.44
12	B2011	EVACUATION CORRIDOR	7.35	7.87	57.84
13	B2012	EVACUATION CORRIDOR	7.25	4.10	29.73
14	B2013	LIFT LOBBY	7.35	3.87	28.44
15	B2100	EXHAUST FAN ZONE	7.83	7.20	56.38
16	B2101	SERVICE ROOM	7.35	7.80	57.33
17	B2102	DRIVER'S LOUNGE	7.35	15.80	116.13
18	B2103	SERVICE ROOM	7.35	7.80	57.33
19	B2104	FAN SUPPLY ZONE	5.25	15.80	82.95
20	B2105	EXHAUST FAN ZONE	7.35	7.70	56.60
21	B2106	EXHAUST FAN ZONE	6.01	8.75	52.59
22	B2107	DRIVER'S ROOM 1	7.35	3.12	22.93
23	B2108	STR ROOM	3.32	4.60	15.27
24	B2109	FAN SUPPLY ZONE	5.25	18.52	97.23
25	B2110	SERVICE ROOM	7.35	5.08	37.34
26	B2111	FAN SUPPLY ZONE	7.35	12.17	89.45
27	B2112	SERVICE ROOM	7.35	4.97	36.53
28	B2113	EXHAUST FAN ZONE	7.35	10.52	77.32
29	B2114	DRIVER'S TOILET	7.35	4.80	35.28
30	B2115	SERVICE ROOM	3.63	7.40	26.86
31	B2116	SERVICES	7.35	32.17	236.45
32	B2117	SERVICES	7.35	23.80	174.93
33	B2118	SERVICES	7.35	11.67	85.77
34	B2119	SERVICES	7.35	24.07	176.93
35	B2120	SERVICES	7.65	13.35	102.13
36	B2200	STAIRCASE PRESSURISATION SHAFT	2.35	0.85	2.00
37	B2201	SMOKE EXHAUST SHAFT	2.35	6.10	14.34
38	B2202	SMOKE EXHAUST SHAFT	6.10	2.45	14.95
39	B2203	ICT SHAFT	1.90	1.1	2.09
40	B2204	FRESH AIR SHAFT	1.90	7.80	14.82
41	B2205	FRESH AIR SHAFT	1.90	7.70	14.63
42	B2206	STAIRCASE PRESSURISATION SHAFT	1.80	3.15	5.67
43	B2207	STAIRCASE PRESSURISATION SHAFT	0.85	2.44	2.07
44	B2208	ELECTRICAL SHAFT	0.30	1.80	0.54
45	B2209	TOILET SHAFT	1.95	1.30	2.54
46	B2210	STAIRCASE PRESSURISATION	1.50	0.85	1.83
47	B2211	ICT SHAFT	1.90	1.75	3.33
48	B2212	FRESH AIR SHAFT	1.90	7.85	14.92
49	B2213	FRESH AIR SHAFT	1.90	7.85	14.92
50	B2214	FRESH AIR SHAFT	1.90	7.90	15.01
51	B2215	LIFT LOBBY PRESSURISATION SHAFT	1.60	2.05	3.28
52	B2216	STAIRCASE PRESSURISATION SHAFT	1.30	2.05	2.67
53	B2217	SMOKE EXHAUST SHAFT	1.79	7.40	13.25
54	B2218	STAIRCASE PRESSURISATION SHAFT	0.85	2.35	2.00
55	B2219	SMOKE EXHAUST SHAFT	6.10	2.35	14.34
56	B2220	LIFT LOBBY PRESSURISATION SHAFT	0.59	1.07	0.63
57	B2221	LIFT LOBBY PRESSURISATION SHAFT	0.56	1.07	0.60
58	B2222	STAIRCASE PRESSURISATION SHAFT	0.59	1.07	0.63
59	B2223	ELECTRICAL SHAFT	1.89	0.30	0.54
60	B2224	STAIRCASE PRESSURISATION SHAFT	0.56	1.07	0.60
61	B2225	UL LB. PRESSURISATION SHAFT	1.50	0.85	1.83
62	B2226	ELECTRICAL SHAFT	0.30	1.80	0.54
63	B2300	FIRE EQUIPMENT AREA	1.50	0.60	0.90
64	B2301	FIRE EQUIPMENT AREA	1.95	0.60	1.17
65	B2302	FIRE EQUIPMENT AREA	1.50	0.75	1.13
66	B2303	FIRE EQUIPMENT AREA	0.60	1.20	0.72
67	B2304	FIRE EQUIPMENT AREA	0.60	1.19	0.71
68	B2305	FIRE EQUIPMENT AREA	0.75	1.65	1.24
69	B2306	FIRE EQUIPMENT AREA	1.20	0.60	0.72
70	B2307	FIRE EQUIPMENT AREA	1.79	0.75	1.34
71	B2308	FIRE EQUIPMENT AREA	0.60	1.20	0.72
72	B2309	FIRE EQUIPMENT AREA	0.65	1.98	1.29
73	B2310	FIRE EQUIPMENT AREA	1.65	1.75	2.89
74	B2400	LIFT	2.35	2.65	6.23
75	B2401	LIFT	3.00	2.65	7.95
76	B2402	LIFT	2.65	2.35	6.23
77	B2403	LIFT	3.00	2.65	7.95
78	B2404	LIFT	2.65	2.35	6.23

SERVICE SHAFT LEGEND:-

- ELECTRICAL / LV
- HVAC FRESH AIR
- LIFT LOBBY PRESS
- PLU / FEA / RWP
- HVAC EXHAUST AIR
- STAIRCASE PRESS

Key Plan

India International Convention & Exhibition Centre Limited
Room No. 402A, Ministry of Commerce & Industry, DIPP, Udyog Bhawan, New Delhi - 110011, India

Department of Industrial Policy and Promotion Ministry of Commerce & Industry Government of India

Knowledge Partner

Delhi Mumbai Industrial Corridor Development Corporation
Room No 341 & 3rd Floor Hotel Ashok, Diplomatic Enclave, 50B Chanakyapuri, New Delhi - 110021

Employer Engineer
Programme Management Consultant (PMC)

AECOM

Preliminary Engineering Architecture Consultants (PEAC)

idom
Av. Del Manzanito de El Escorial, 4, 28049 Madrid, Spain

CPKUKREJA ARCHITECTS
No.D-1, Ashirwad Building, Green Park, New Delhi, Delhi 110016, India

L&T Construction
Buildings & Factories
Mount Poonamallee Road, Manapakkam, P.B.No.979, Chennai – 600 089

Design Consultant
Engineering Design and Research Center (EDRC)
L&T Construction - Buildings & Factories

Architectural Consultant
ARCOP
Arcop Associates Pvt. Ltd.
A-10, Pampos Enclave , G.K.I
New Delhi, Delhi 110048, India

Structural Proof Consultant
Indian Institute of Technology (IIT) Madras
Sardar Patel Rd, Opposite to C, L.K.I, Adyar, Chennai, Tamil Nadu 600036

MEP Proof Consultant
egis
Egis India Consulting Engineers Pvt. Ltd.
Plot No. 46, Sector 32, Institutional Area, Opp: Zenafe Solutions, Gurugram, Haryana 122001

ICT Proof Consultant
CKR
CKR Consulting Engineers Pvt. Ltd.
#471, 3rd Floor, Narayana Arcade, Subbaramachetty Road, Nettakappa Circle, Basavanagudi, Bangaluru - 560004

Certification

EPC Contractor	
Design Consultant	
Architectural Consultant	
Proof Consultant	
Structural	MEP / ICT
PEAC	Reviewed GFC drawing prepared by Contractor and ensured that all preliminary aspects and parameters have been adhered to !

Issued by:
Employer / Employer's Engineer PEAC Date: 24.05.19

RD	ISSUED FOR GFC	22.05.19	NI	VA	AB	VL
REV	DESCRIPTION	DATE	DSGN	DRWN	CHKD	APPD

Revisions

ARCHITECTURE			FPS		
STRUCTURAL			PHE		
ELECTRICAL			GEOTECH.		
ELV SYSTEM					
HVAC					
CHECKED BY	SRN	DATE	CHECKED BY	SIGN	DATE

EPC Contractor
L&T Construction
Buildings & Factories

JOB No : O17203

Project Name
DESIGN AND CONSTRUCTION OF INDIA INTERNATIONAL CONVENTION & EXPO CENTRE
SECTOR 25, DWARKA, NEW DELHI, INDIA

Drawing Status
GOOD FOR CONSTRUCTION

Drawing No

A	01	0002	R0

Rev. No

Title :
EXHIBITION HALL 1
FOYER BASEMENT 2 FLOOR PLAN (-7.95M LVL)

EDRC Drawing No :
O17203-A-SP-01-WD-0002

Scale 1:300 | Sheet Size A0

This drawing is the property of L&T Construction. Still it should not be passed on to any person or body without our prior permission in writing.