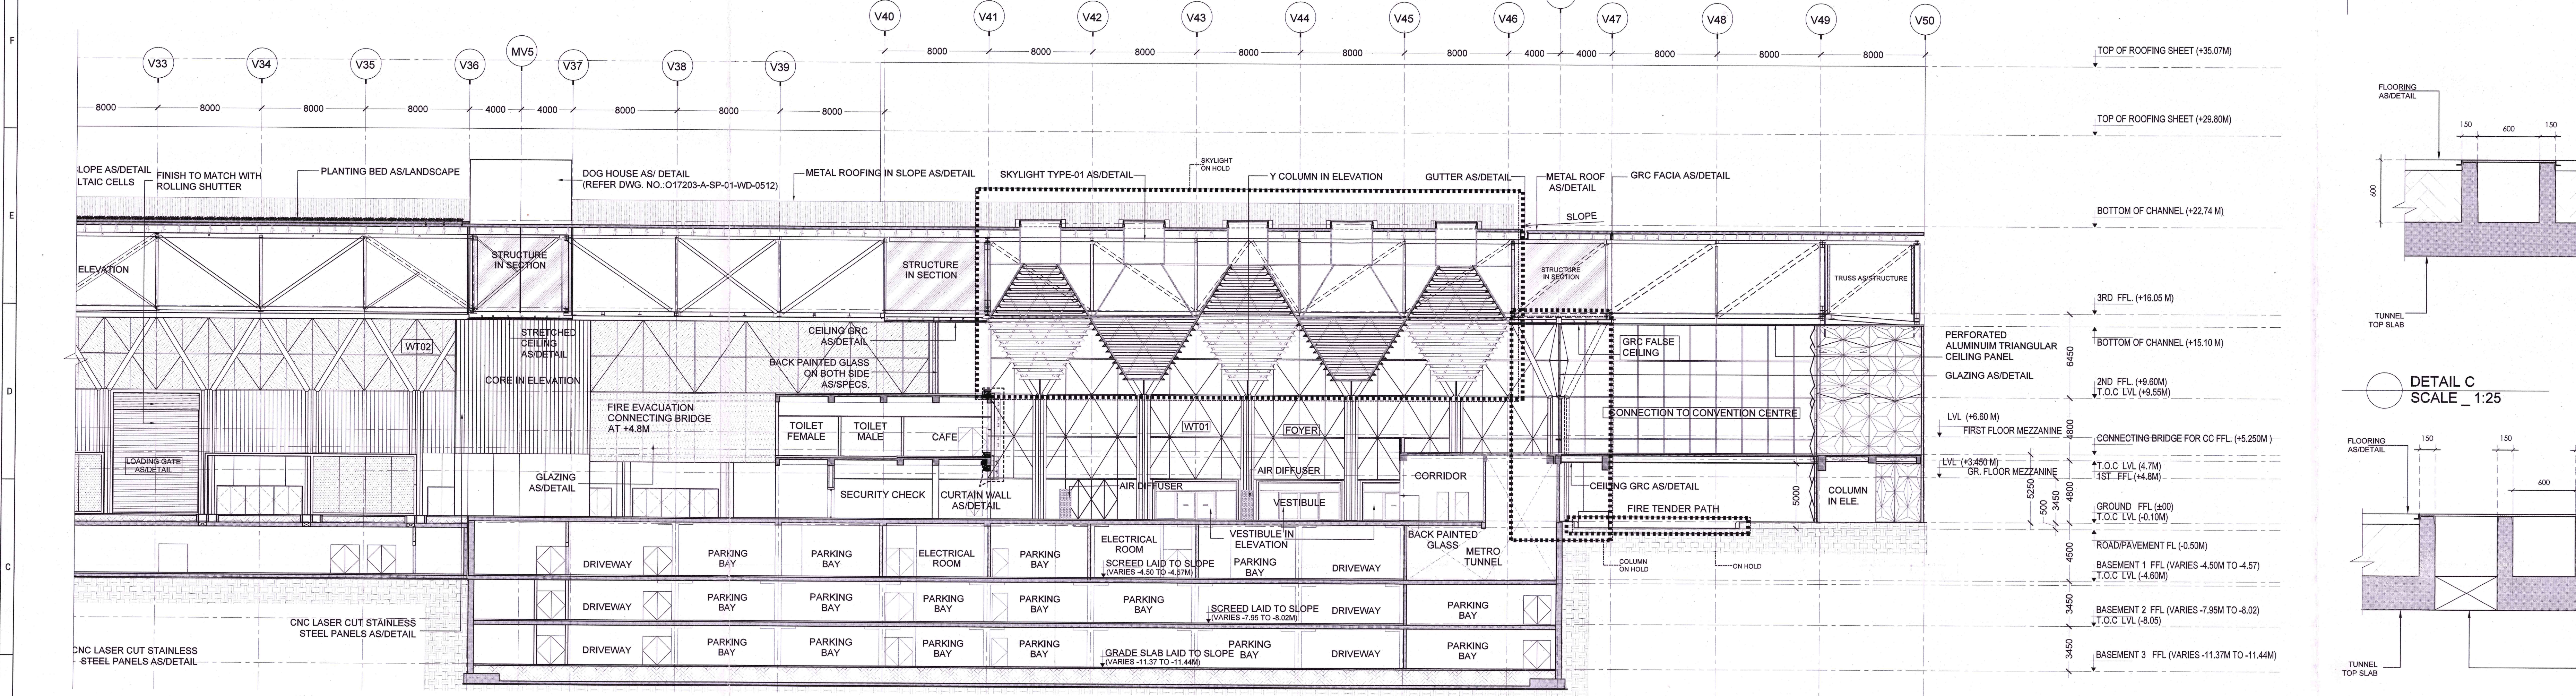
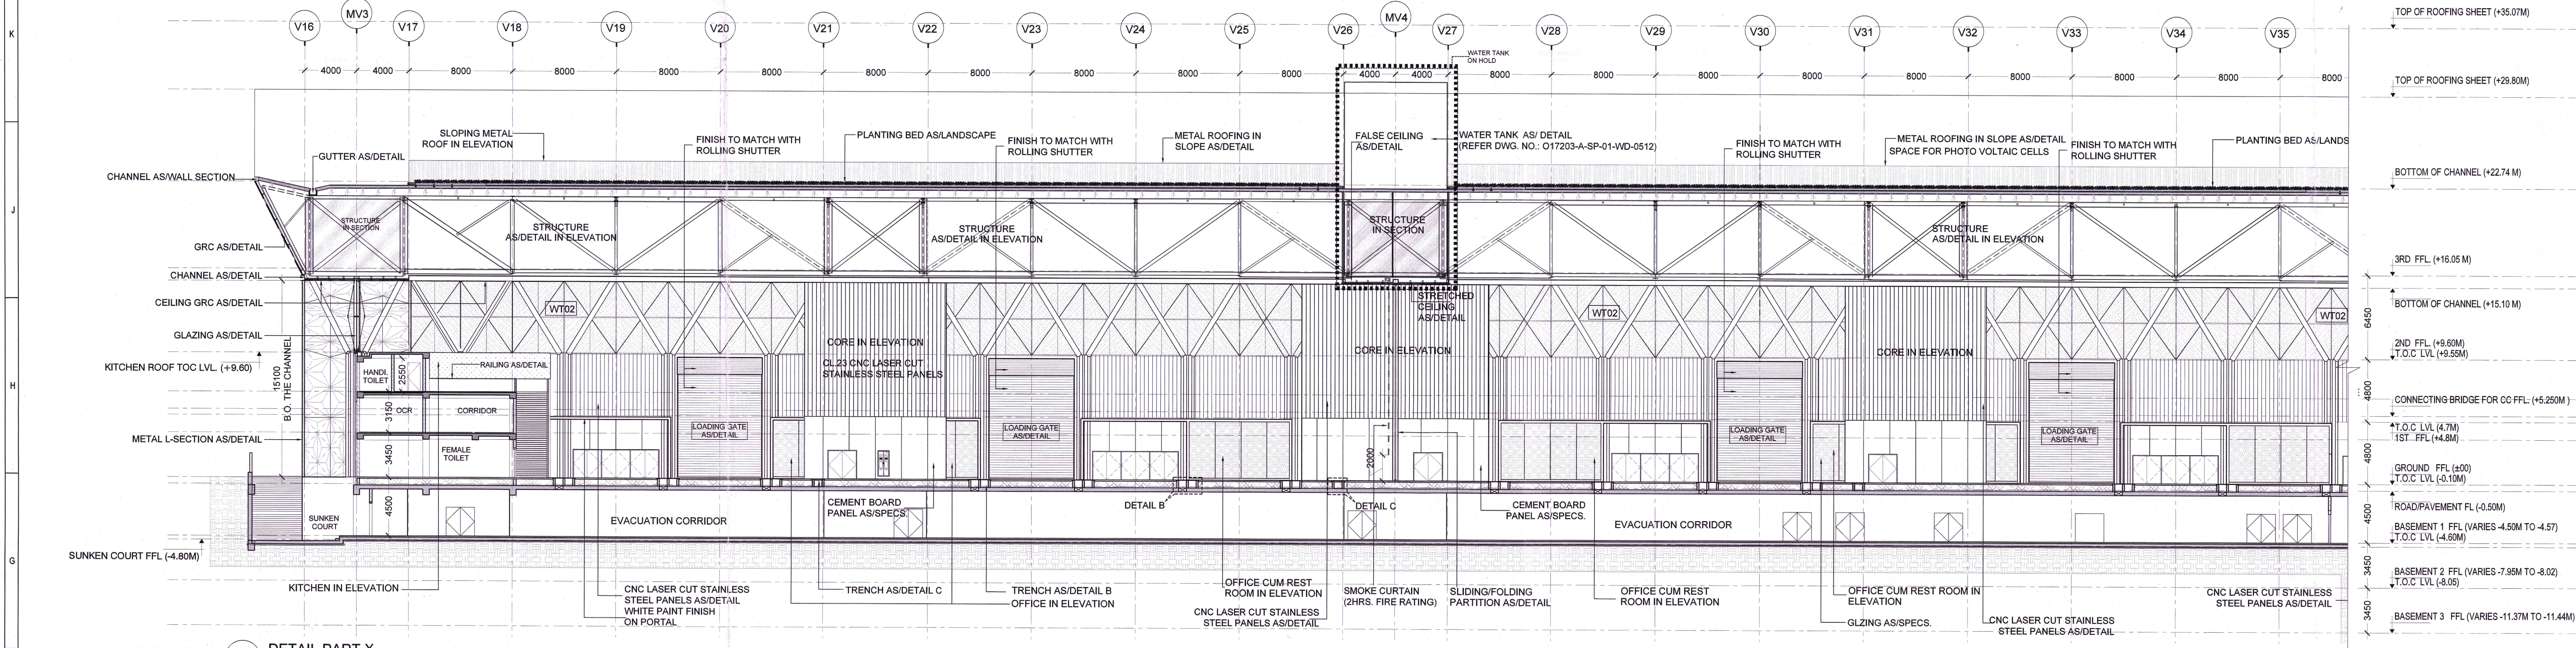
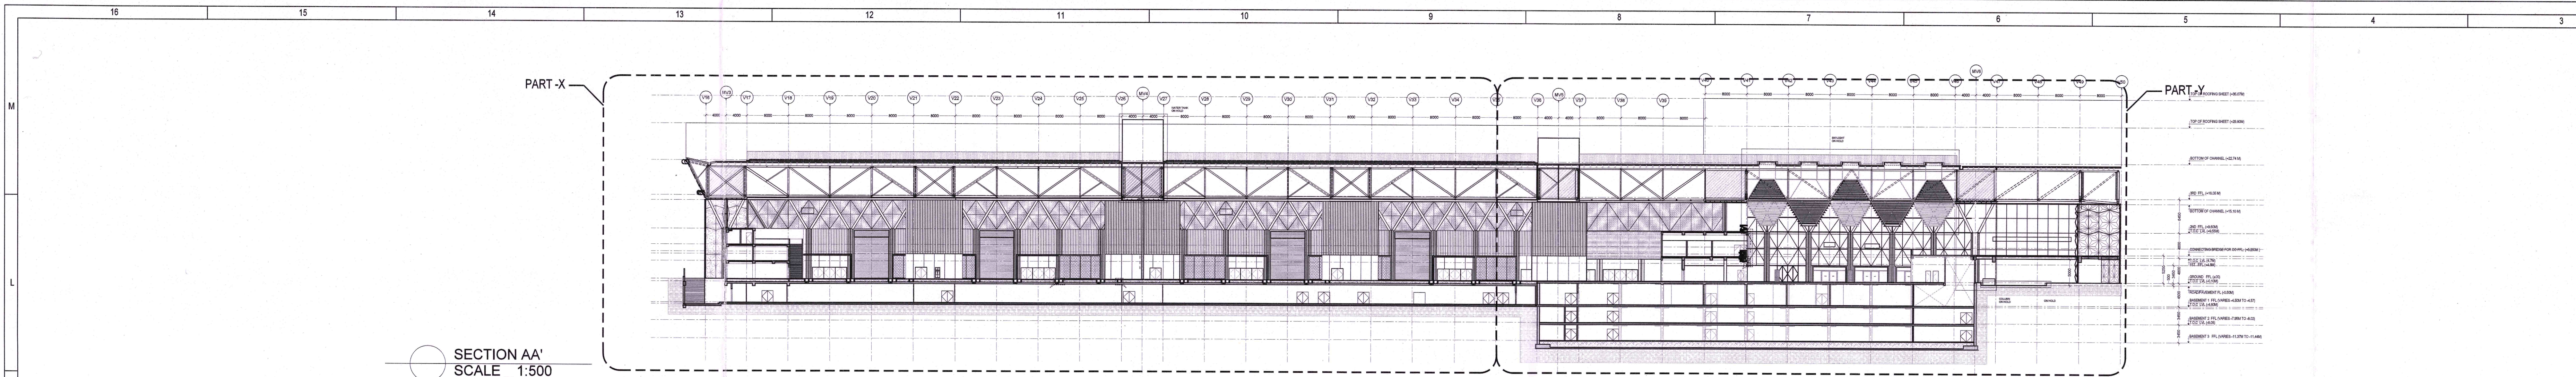


Wall Types	Description
WT-01	Horizontal Fin System ('X' Bracing start from first level of Aluminium Transom)
WT-02	Tension rod cable system
WT-08	Aluminium Siding with Bronze finish
	Plain Panels as Specs

ALL FINISH FOR (WT-08, DOOR, ROLLING SHUTTER) WILL BE CAPTURED IN SEPARATE DOCUMENT AFTER APPROVAL FROM PEAC.

Owner / Employer
India International Convention & Exhibition Centre Limited
Room No. 432A, Ministry of Commerce & Industry,
B-10, Connaught Place, New Delhi-110011, India

Knowledge Partner
Delhi Mumbai Industrial Corridor
Development Corporation
Room No. 301 & 302, 3rd Floor, New Delhi,
Delhi-110011, India

Employer's Representative
Programme Management Consultant (PMC)
AECOM

Preliminary Engineering Architecture Consultants (PEAC)
idom
Av. Del Marqués de B. E. 4, 4.º
28014 Madrid, Spain

EPC Contractor
L&T Construction
Buildings & Factories
Mount Postmans Road, Manipal,
Bangalore-560022, India

EPC Contractor's Representatives
Design Consultant
Engineering Design and Research Center (EDRC)
L&T Construction - Buildings & Factories
Architectural Consultant
ARCOP
Arcop Associates Pvt. Ltd.,
4-15, Pashim Park, New Delhi-110048, India

Structural Proof Consultant
Indian Institute of Technology (IIT) Madras
Sankar Patel, Opposite to IIT, Anna Salai,
Tamil Nadu-600035

MEP Proof Consultant
Epi India Consulting Engineers Pvt. Ltd.
Flat No. 46, Sector 22, Institutional Area,
Gurgaon, Haryana-122001

ICT Proof Consultant
CKR Consulting Engineers Pvt. Ltd.
H-171, Sector 14, Gurgaon, Haryana-122001

Certification
EPC Contractor
Design Consultant
Architectural Consultant
Proof Consultant
Structural
MEP
ICT

Issued by
Employer / Employer's Engineer
Signed and sealed on 09 SEP 2019

Revisions


NO.	REVISION	DATE	BY	CHKD	APPD
1	ARCHITECTURE	09/09/19	NI	RI	KA
2	STRUCTURAL	09/09/19	NI	RI	KA
3	ELECTRICAL	09/09/19	NI	RI	KA
4	MEP	09/09/19	NI	RI	KA

EPC Contractor
L&T Construction
Buildings & Factories

Job No: O17203
Project Name: DESIGN AND CONSTRUCTION OF INDIA INTERNATIONAL CONVENTION & EXPO CENTRE SECTOR 25, DWARKA, NEW DELHI, INDIA
Drawing Status: FOR CONSTRUCTION
GOOD FOR CONSTRUCTION
Drawing No: A 01 0301
Rev. No: R0

Title: EXHIBITION HALL - 1
SECTION AA'

EDRC DWG No: O17203-A-SP-01-WD-0301
Scale: 1:200, 1:250, 1:500
Sheet No: A0

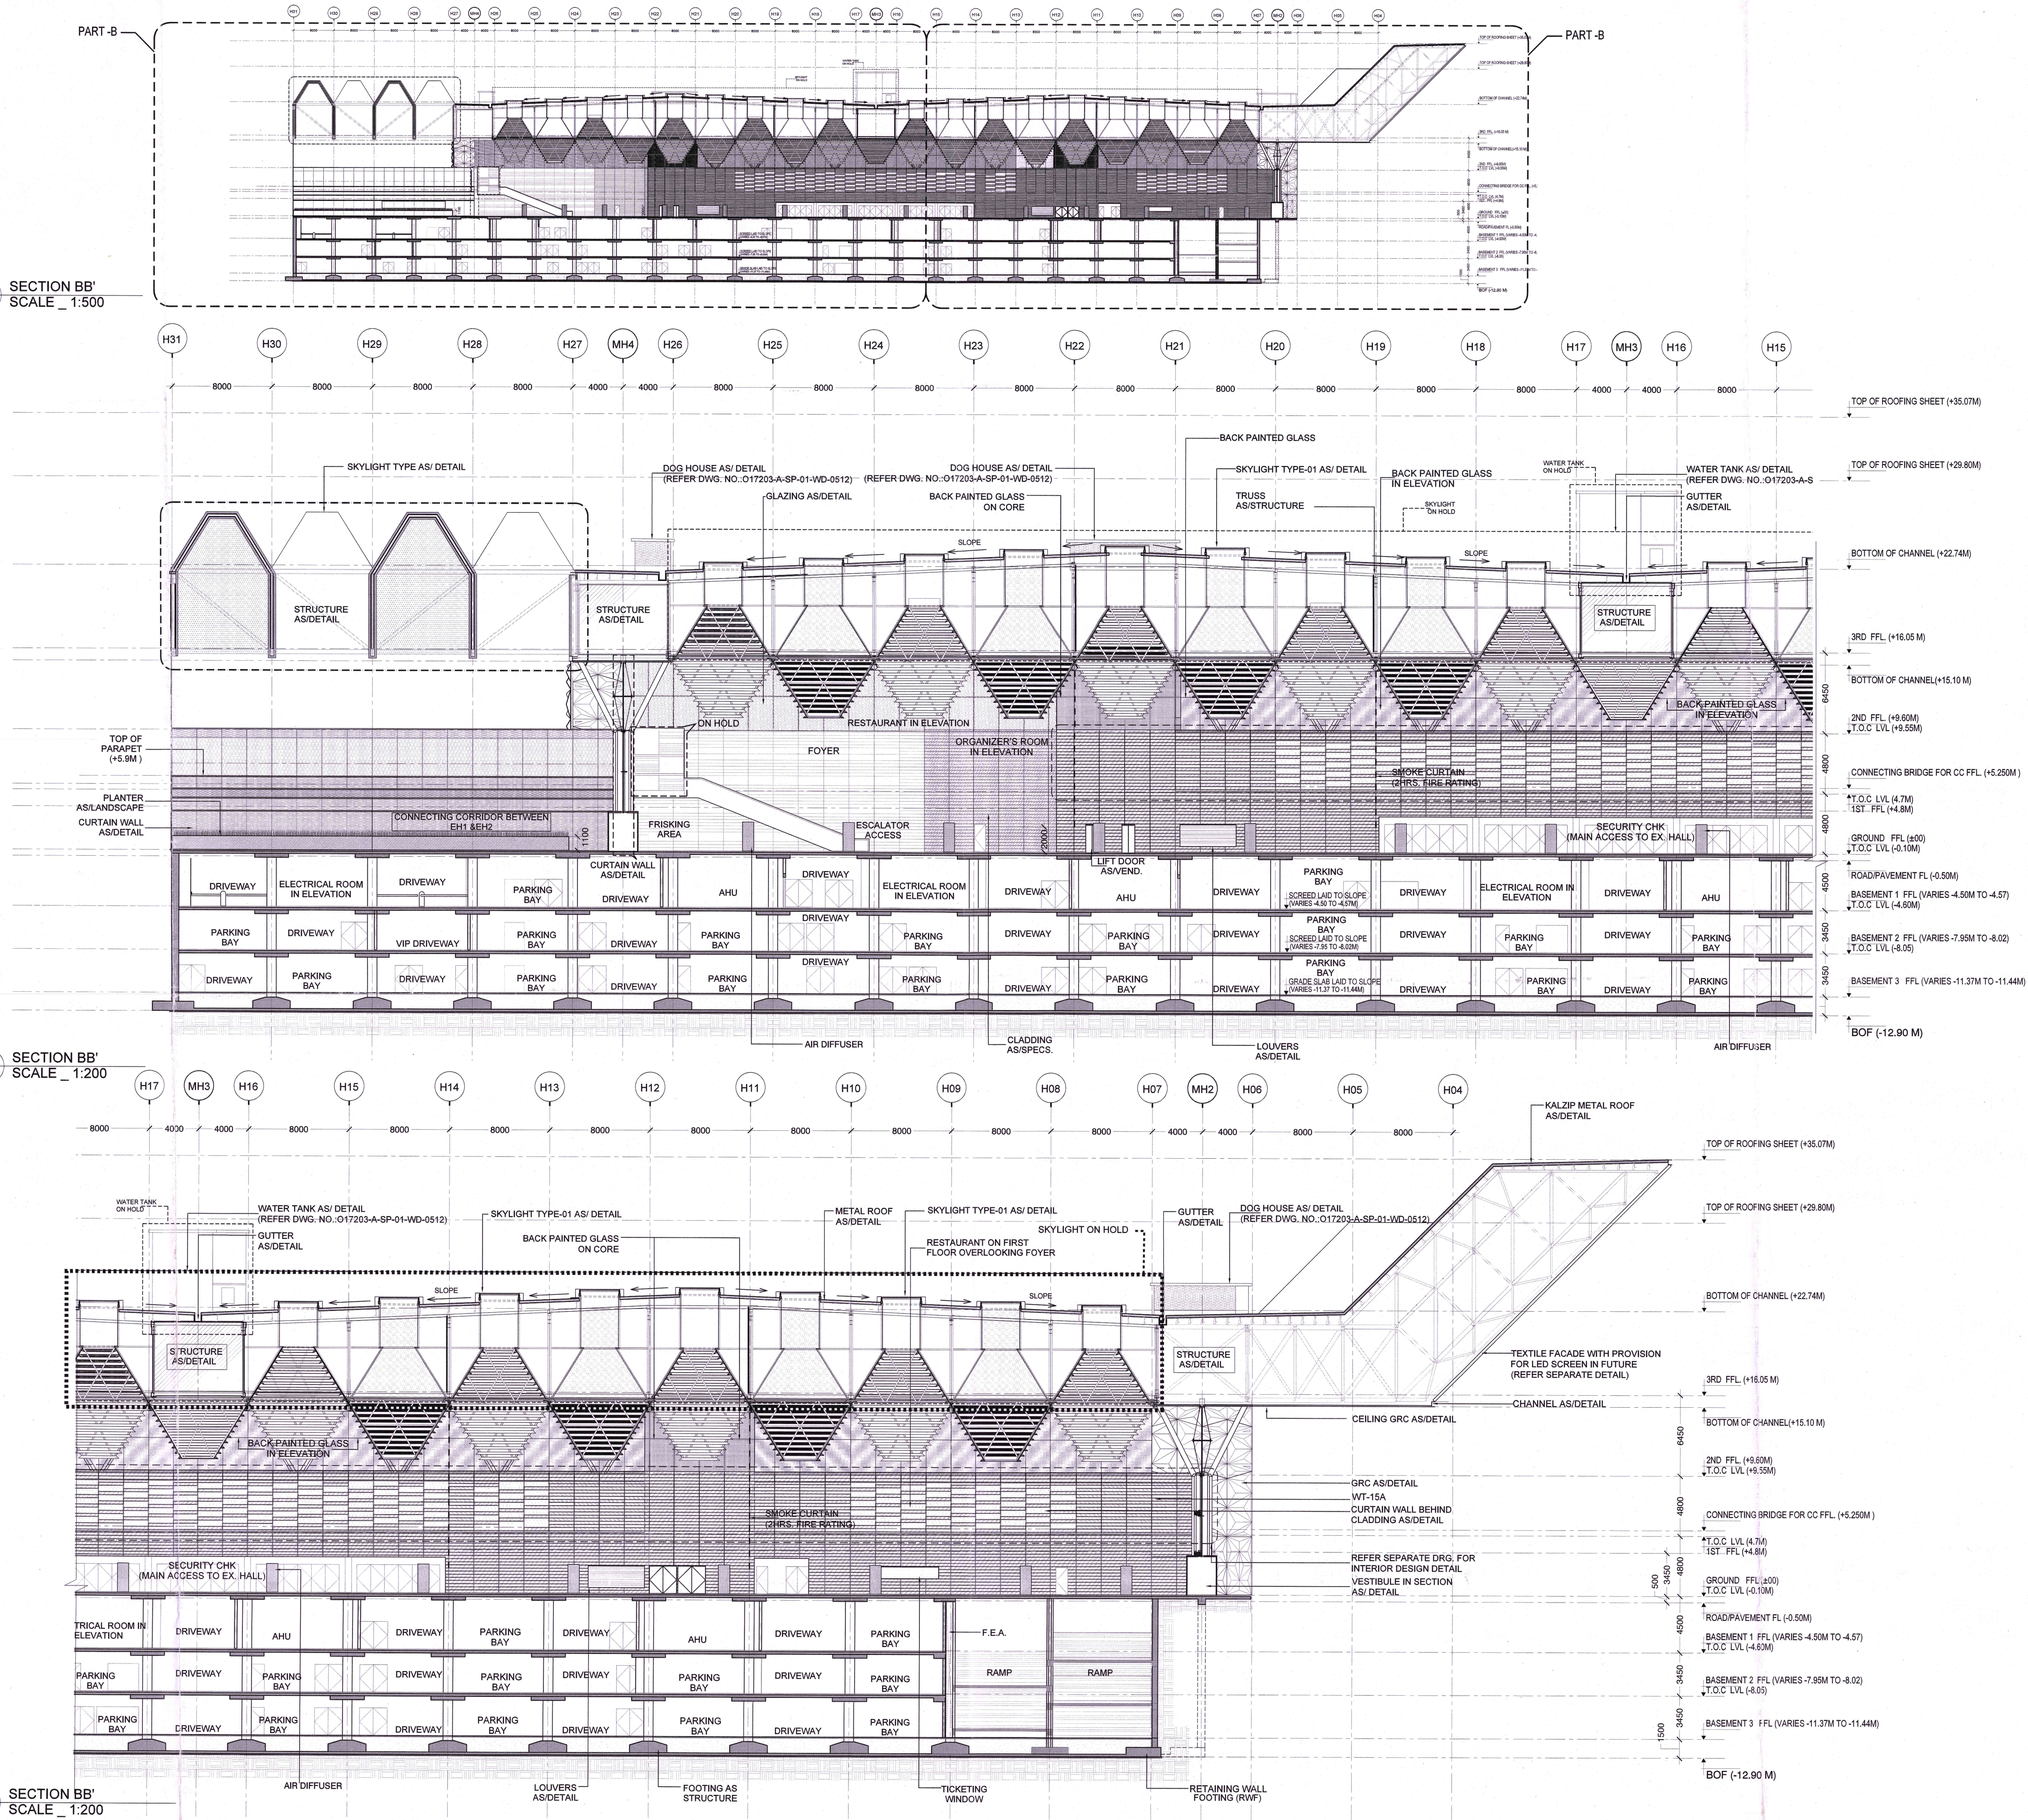


- NOTES**
- ALL DIMENSIONS ARE IN MILLIMETERS, LEVELS IN METERS AND ANGLES IN DEGREES UNLESS OTHERWISE NOTED.
 - THE DRAWING IS TO BE READ AND NOT TO BE SCALED; ONLY WRITTEN DIMENSIONS IN ALL CASES SHALL BE FOLLOWED.
 - THE DRAWING SHALL BE READ IN CONJUNCTION WITH ALL RELEVANT ARCHITECTURAL, STRUCTURAL AND SERVICE DRAWINGS.
 - ALL DIMENSIONS SHALL BE VERIFIED ON SITE PRIOR TO START OF WORK AND ANY DISCREPANCY SHALL BE BROUGHT TO THE NOTICE OF THE ARCHITECT.
 - 0.00 CORRESPONDENCE TO 2113

- FOR GRC DETAILS, REFER SEPARATE GRC PACKAGE.
- FOR WALL TYPE DETAILS, REFER SEPARATE FACADE PACKAGE.

Wall Types	Description
WT-01	Horizontal Fin System (X) Tracing start from first level of Aluminium Trusswork
WT-02	Tension rod cable system
WT-08	Aluminium Sliding with Bronze finish
	Plain Panels as/ Specs

ALL FINISH FOR (WT-08, DOOR, ROLLING SHUTTER) WILL BE CAPTURED IN SEPARATE DOCUMENT AFTER APPROVAL FROM PEAC.

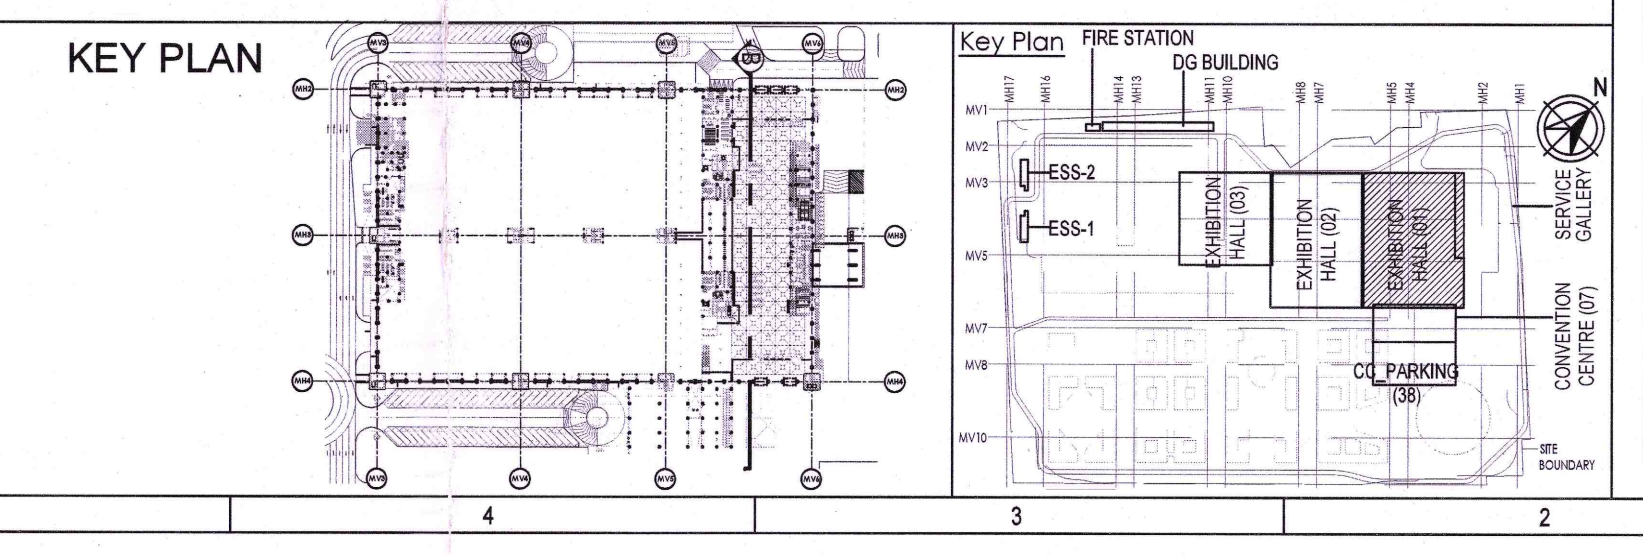

Owner / Employer
India International Convention & Exhibition Centre Limited
Room No. 404, 4th Floor, Connaught Place, New Delhi 11001, India
Department of Industrial Policy and Promotion, Ministry of Commerce & Industry, Government of India

Knowledge Partner
Delhi Mumbai Industrial Corridor Development Corporation
Room No. 341 & 3rd Floor, Hotel Ashok, Diplomat Building, 388 Connaught Place, New Delhi 11001, India

Employer's Representative
Employer Engineer
Programme Management Consultant (PMC)
AECOM
Preliminary Engineering Architecture Consultants (PEAC)
idom
CPKUREJA
Av. De Montevideo de El Encanto, 4, No. 2-1, Ashok Building, Green Park, New Delhi 11001, India

EPC Contractor
L&T Construction
Buildings & Factories
Main: Karamnagar Road, Noida, Uttar Pradesh, India
Branch: Karamnagar Road, Noida, Uttar Pradesh, India

EPC Contractor's Representatives
Design Consultant
Engineering Design and Research Center (EDRC)
L&T Construction - Buildings & Factories
Architectural Consultant
ARCO
Atrop Associates Pvt. Ltd.
A-13, Sector 32, Institutional Area, Gurgaon, Haryana 122001, India

Structural Proof Consultant
Indian Institute of Technology (IIT) Madras
Sankar Subramanian, Opposite to C.L.I. Ashok Chandra, Sankar Nagar, Chennai 600035

MEP Proof Consultant
E&P India Consulting Engineers Pvt. Ltd.
Rajiv K. K. Sector 32, Institutional Area, Gurgaon, Haryana 122001, India

ICT Proof Consultant
C&P Consulting Engineers Pvt. Ltd.
4/71, 3rd Floor, Noida, Uttar Pradesh, India
Subhaschandra Prasad, Noida, Uttar Pradesh, India
Banoosingh, Bangalore-560004

Certification
EPC Contractor
Design Consultant
Architectural Consultant
Proof Consultant
Structural
MEP
ICT
PEAC
Reviewed GFC drawing prepared by Contractor and approved for all preliminary aspects and parameters.
Issued by
Employer / Employer Engineer
Date: 09 SEP 2019


Revisions

NO.	DESCRIPTION	DATE	ISSUED BY	CHECKED BY	APPROVED BY	
1	ISSUED FOR EPC	09 SEP 2019	SKR/18	N	KA	VE


Revisions

NO.	DESCRIPTION	DATE	ISSUED BY	CHECKED BY	APPROVED BY	
1	ISSUED FOR EPC	09 SEP 2019	SKR/18	N	KA	VE

EPC Contractor
L&T Construction
Buildings & Factories
JOB No.: 017203
Project Name:
DESIGN AND CONSTRUCTION OF INDIA INTERNATIONAL CONVENTION & EXPO CENTRE
SECTOR 25, DWARKA, NEW DELHI, INDIA
Drawing Status: GOOD FOR CONSTRUCTION
Drawing No: A 01 0302 R0
Rev. No: R0
Title: EXHIBITION HALL - 1 SECTIONS BB'
EDRC DWG No.: 017203-A-SP-01-WD-0302
Scale: 1:500, 1:200, A0

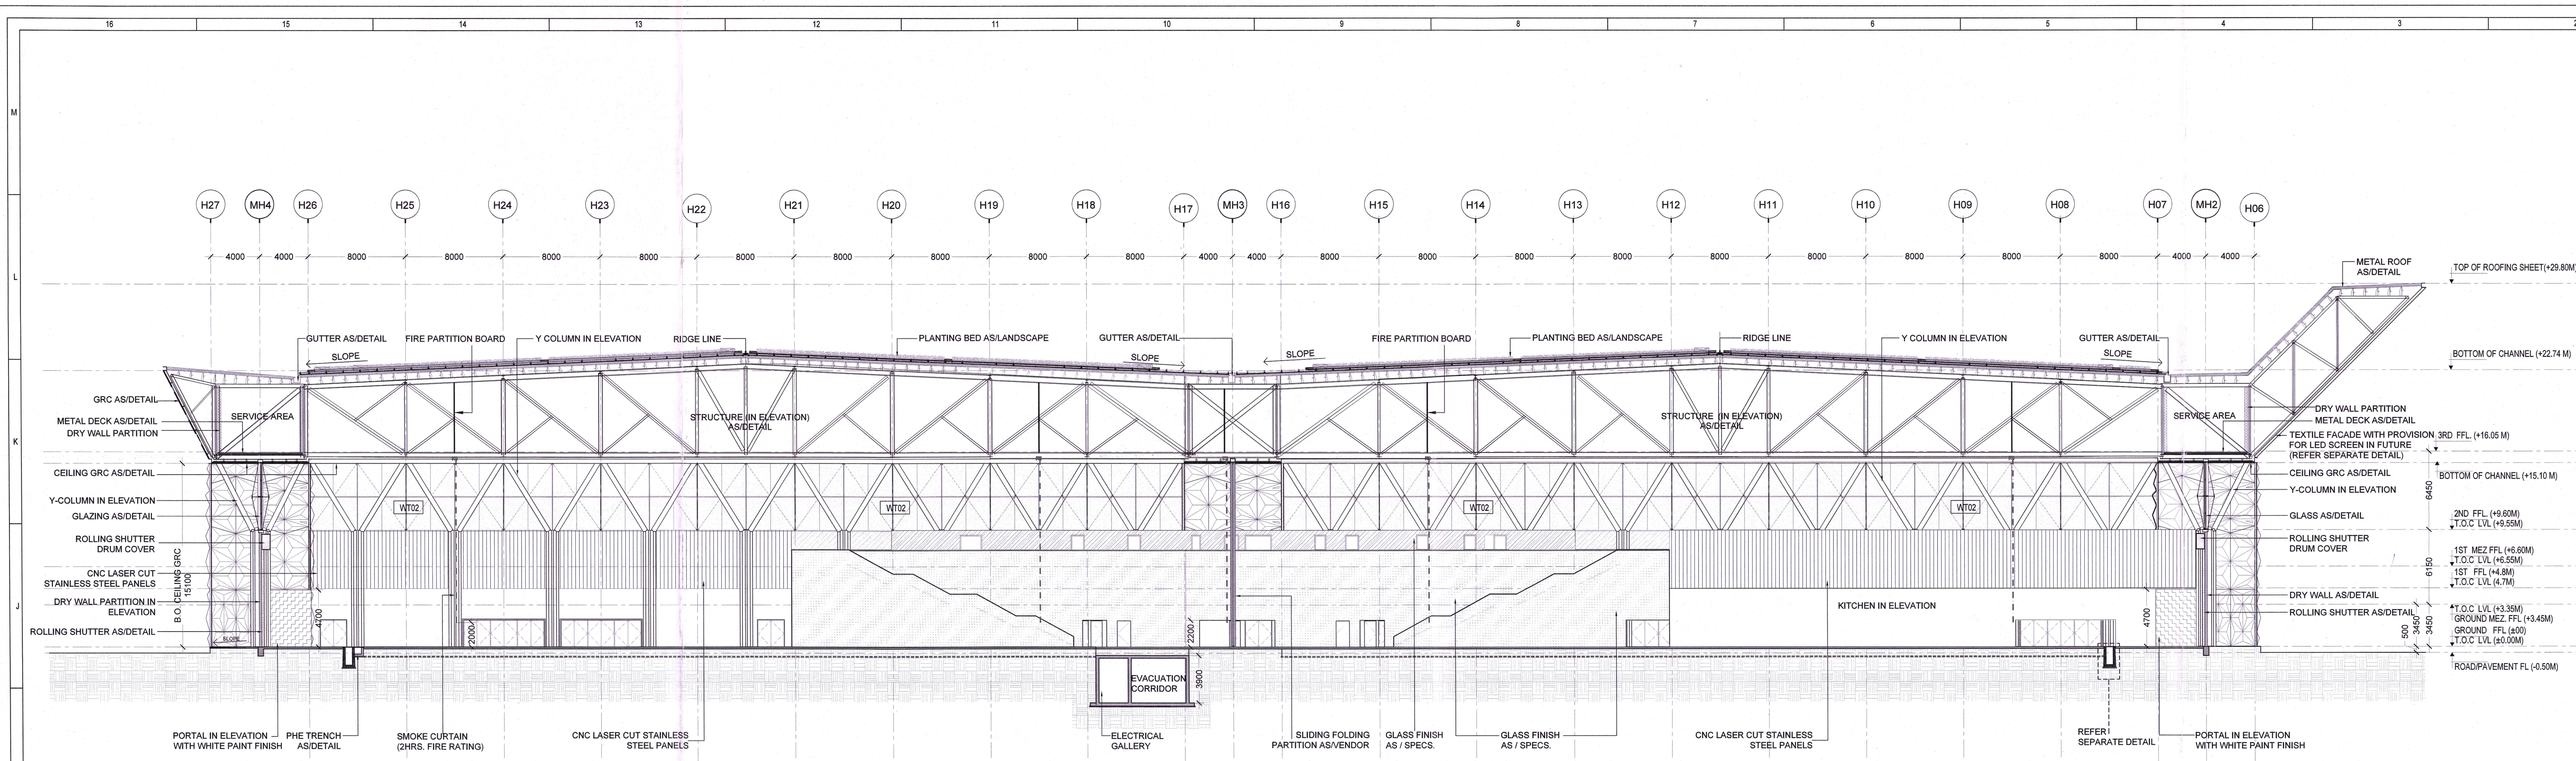

SECTION DD'
SCALE 1:200

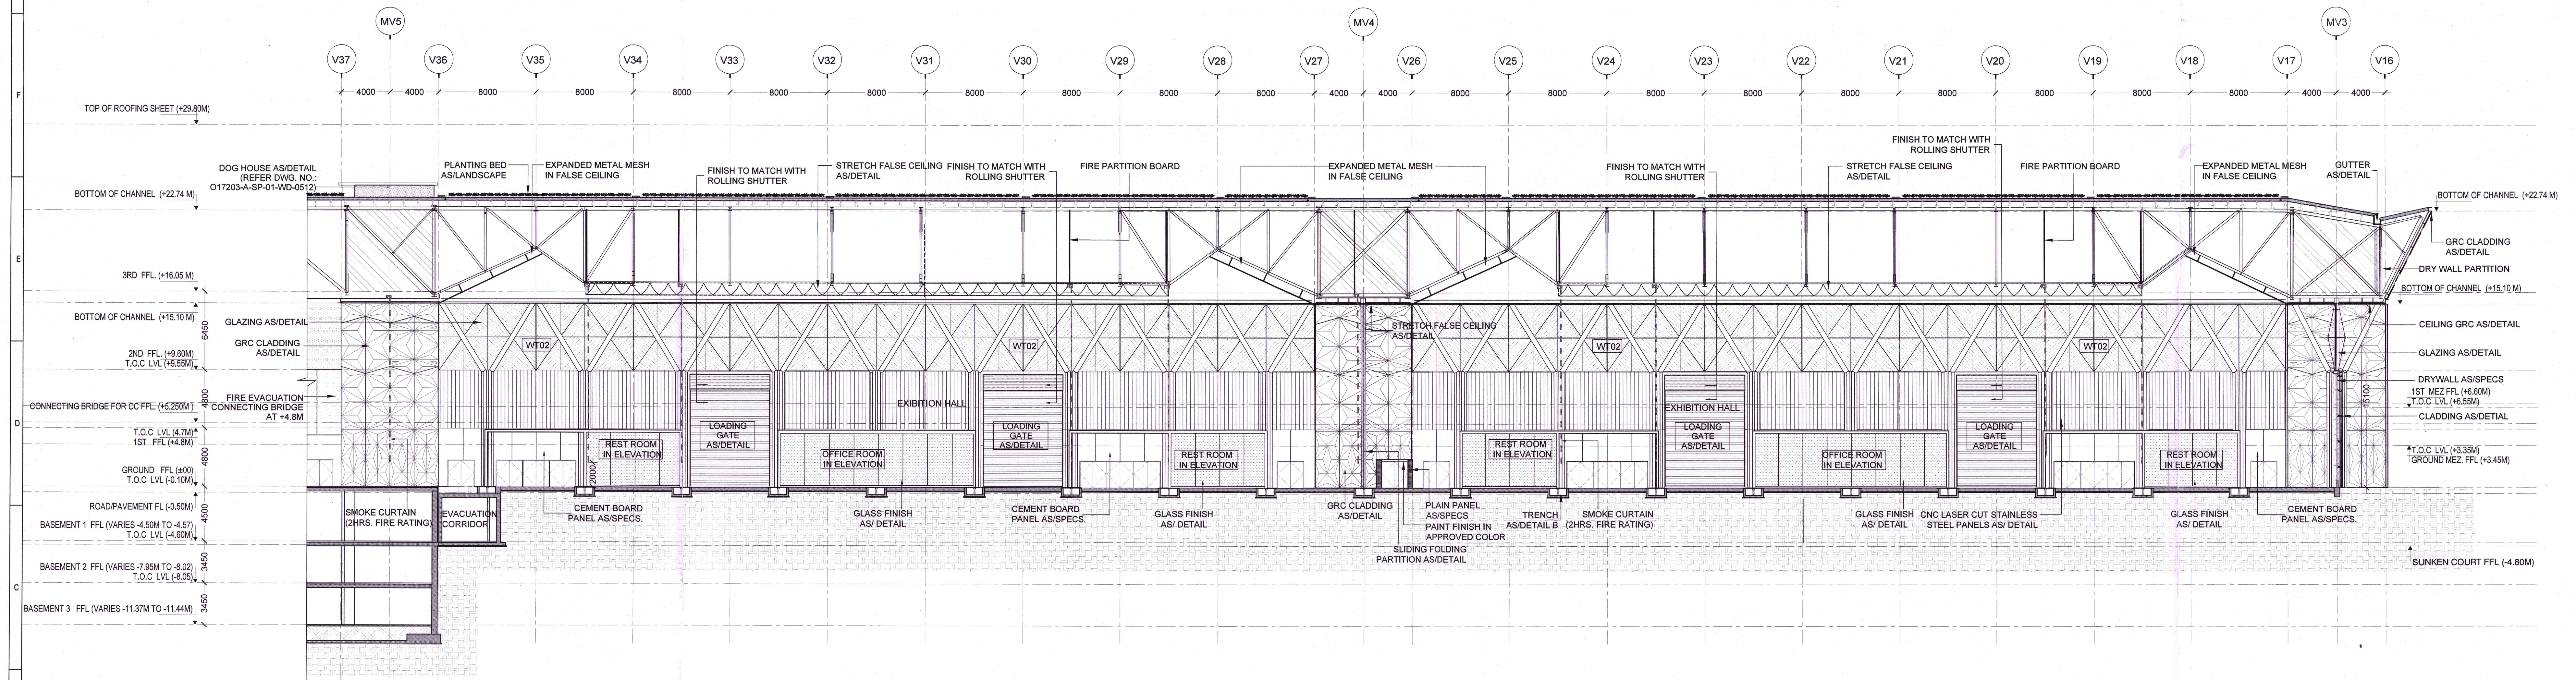

SECTION CC'
SCALE 1:200


NOTES:

- ALL DIMENSIONS ARE IN MILLIMETERS, LEVELS IN METERS AND ANGLES IN DEGREES UNLESS OTHERWISE NOTED.
- THE DRAWING IS TO BE READ AND NOT TO BE SCALED. ONLY WRITTEN DIMENSIONS IN ALL CASES SHALL BE FOLLOWED.
- THE DRAWING SHALL BE READ IN CONJUNCTION WITH ALL RELEVANT ARCHITECTURAL, STRUCTURAL AND SERVICE DRAWINGS.
- ALL DIMENSIONS SHALL BE VERIFIED ON SITE PRIOR TO START OF WORK AND ANY DISCREPANCY SHALL BE BROUGHT TO THE NOTICE OF THE ARCHITECT.
- 0.00 CORRESPONDENCE TO 213.1
- FOR GRC DETAILS, REFER SEPARATE GRC PACKAGE.
- FOR WALL TYPE DETAILS, REFER SEPARATE FACIAD PACKAGE.

Wall Types	Description
WT-01	Horizontal Fin System (X Bracing start from first level of Aluminium Transom)
WT-02	Tension rod cable system
WT-08	Aluminium Sliding with Bronze finish
	Plain Panels as/ Specs

ALL FINISH FOR (WT-08, DOOR, ROLLING SHUTTER) WILL BE CAPTURED IN SEPARATE DOCUMENT AFTER APPROVAL FROM PEAC.

KEY PLAN

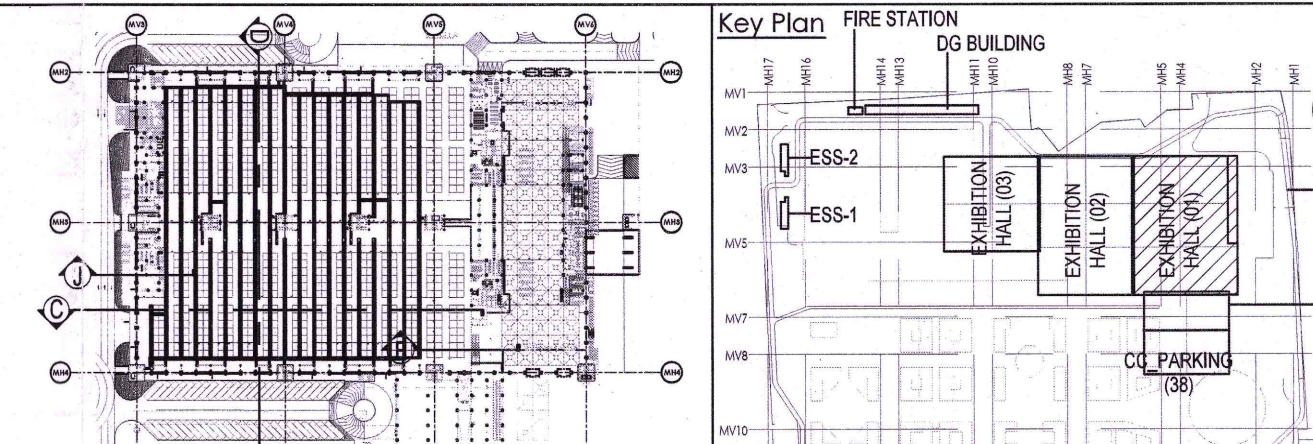

Owner / Employer
India International Convention & Exhibition Centre Limited
Room No. 424, Ministry of Commerce & Industry
CPFL, Udyog Bhawan, New Delhi - 110011, India
Department of Industrial Policy and Promotion Ministry of Commerce & Industry
Government of India

Knowledge Partner
Delhi Mumbai Industrial Corridor Development Corporation
Room No. 341 & 342, New India Assurance Building, 28, Connaught Place, New Delhi - 110011, India

Employer's Representative
Programme Management Consultant (PMC)
AECOM

Preliminary Engineering Architecture Consultants (PEAC)
idom
Av. Del Marqués de Ercilla 4, No. 1, 28001 Madrid, Spain
P.O. Box 1000, New Delhi 110011, India

EPC Contractor
L&T Construction
Buildings & Factories
Plot No. 10, Sector 10, Gurgaon, Haryana 122001, India

EPC Contractor's Representatives
Design Consultant
Engineering Design and Research Center (EDRC)
L&T Construction - Buildings & Factories
Architectural Consultant
ARCOP
Arcop Associates Pvt. Ltd.
A-15, Park Road, New Delhi 110016, India

Structural Consultant
Indian Institute of Technology (IIT) Madras
Gate No. 1, Anna Nagar, Chennai 600075, India

MEP Consultant
Egis India Consulting Engineers Pvt. Ltd.
Plot No. 46, Sector 20, Institutional Area, Gurgaon, Haryana 122001, India

ICT Consultant
CKR Consulting Engineers Pvt. Ltd.
H-17, Sector 10, Gurgaon, Haryana 122001, India

IFC Contractor
Design Consultant
Architectural Consultant
Structural Consultant
MEP Consultant
ICT Consultant

HAC
Reviewed GFC drawing prepared by Contractor and ensured that all preliminary aspects are guaranteed.

Issued by:
Employer / Employer's Engineer
Signed on Behalf of EPC

Date: 09 SEP 2019



REV	DESCRIPTION	DATE	DESIGN	DRAWN	CHECKED	APPROVED
01	ISSUED FOR GFC	09/09/19	NA	NA	NA	NA

EPC Contractor
L&T Construction
Buildings & Factories
JOB No.: 017203
Project Name
DESIGN AND CONSTRUCTION OF INDIA INTERNATIONAL CONVENTION & EXPO CENTRE
SECTOR 25, DWARKA, NEW DELHI, INDIA
Drawing Status: **GOOD FOR CONSTRUCTION**
Drawing No.: 017203-A-SP-01-WD-0303
Rev. No.: R0

EDRC DWG No.: 017203-A-SP-01-WD-0303	Scale: 1:200	Sheet Size: A0
--------------------------------------	--------------	----------------

PART-A

PART-B

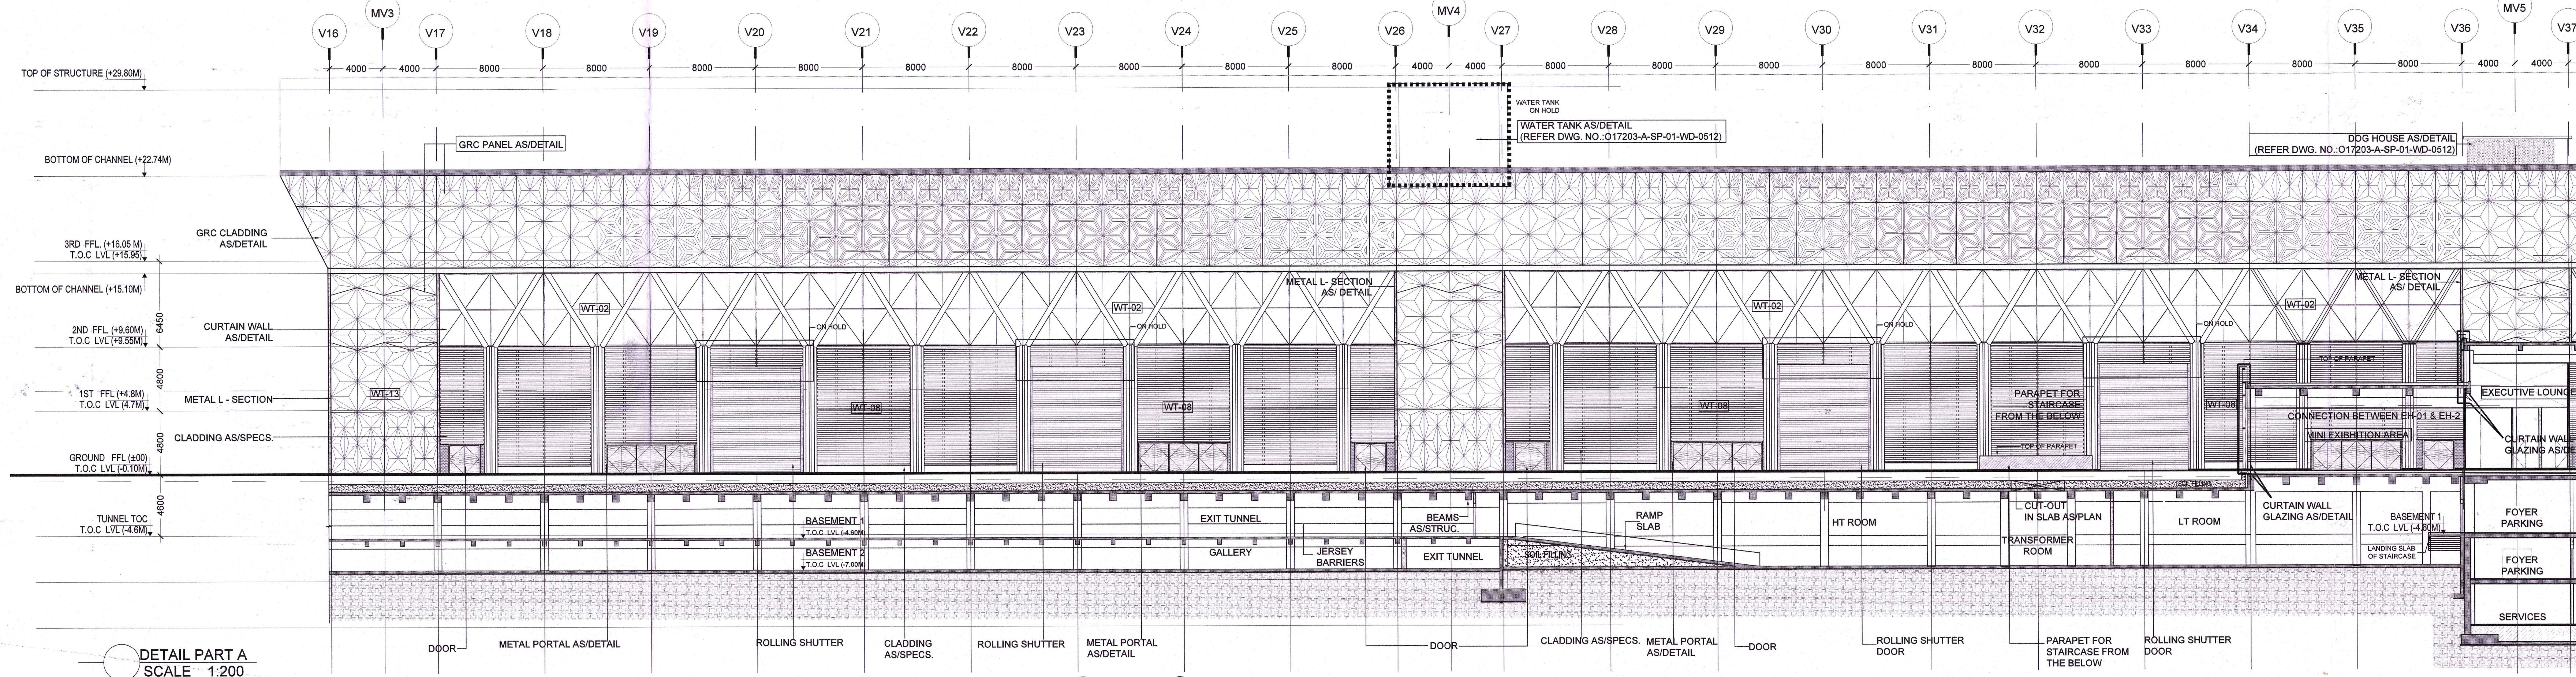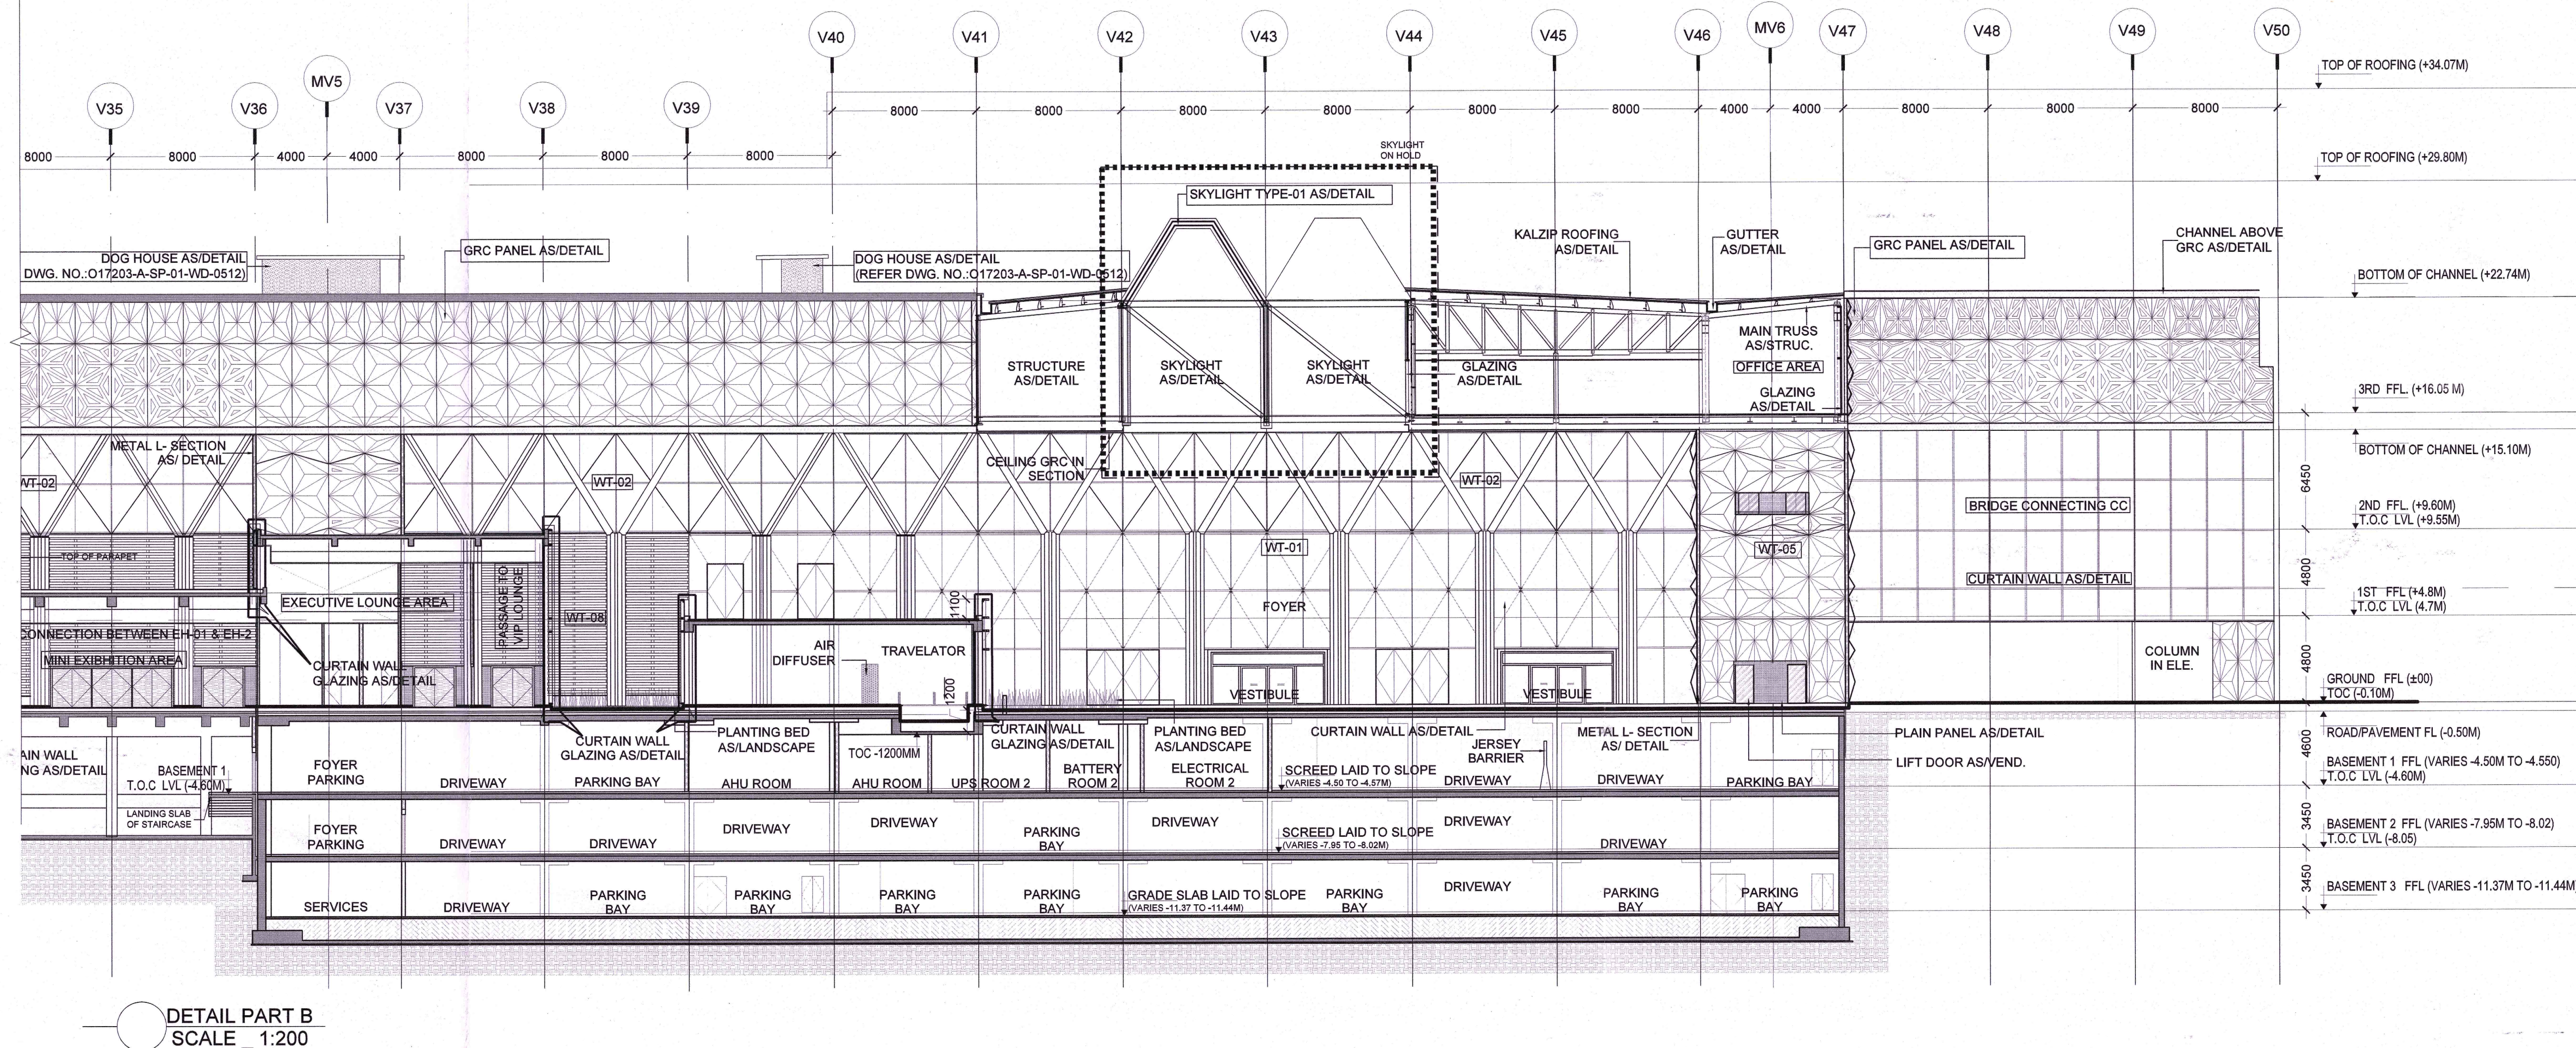SECTION EE'
SCALE_1:500DETAIL PART A
SCALE_1:200DETAIL PART B
SCALE_1:200

NOTES:


1. ALL DIMENSIONS ARE IN MILLIMETERS, LEVELS IN METERS AND ANGLES IN DEGREES UNLESS OTHERWISE NOTED.
2. THE DRAWING IS TO BE READ AND NOT TO BE SCALED. ONLY WRITTEN DIMENSIONS IN ALL CASES SHALL BE FOLLOWED.
3. THE DRAWING SHALL BE READ IN CONJUNCTION WITH ALL RELEVANT ARCHITECTURAL, STRUCTURAL AND SERVICES DRAWINGS.
4. ALL DIMENSIONS SHALL BE VERIFIED ON SITE PRIOR TO START OF WORK AND ANY DISCREPANCY SHALL BE BROUGHT TO THE NOTICE OF THE ARCHITECT.
5. GRC CORRESPONDENCE TO 2123.

6. FOR GRC DETAILS, REFER SEPARATE GRC PACKAGE.
7. FOR WALL TYPE DETAILS, REFER SEPARATE FACADE PACKAGE.

Wall Types	Description
WT-01	Horizontal Fin System ('X' Bracing start from first level of Aluminium Transom)
WT-02	Tension rod cable system
WT-08	Aluminium Siding with Bronze finish
	Plain Panels as/ Specs

ALL FINISH FOR (WT-08, DOOR, ROLLING SHUTTER) WILL BE CAPTURED IN SEPARATE DOCUMENT AFTER APPROVAL FROM PEAC.

KEY PLAN

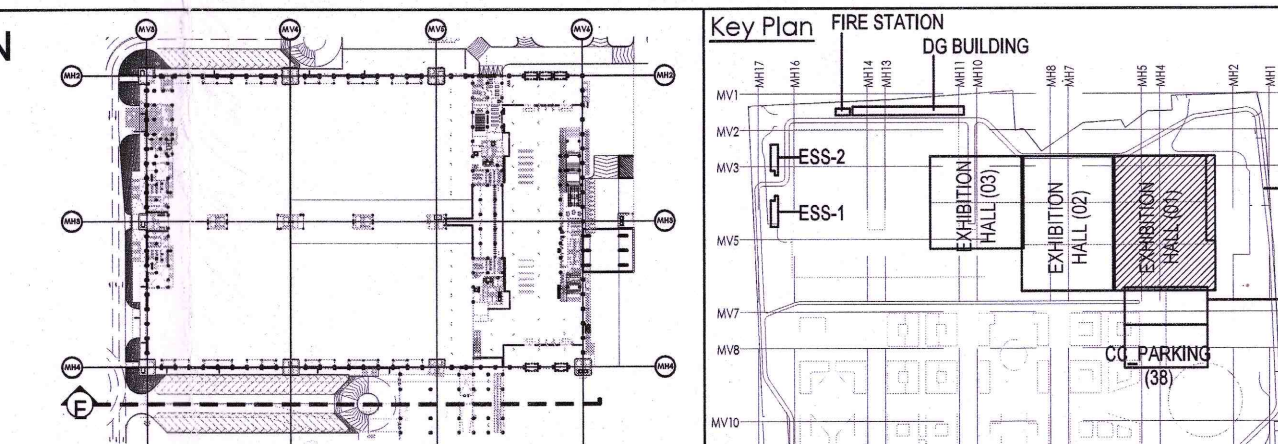

Owner / Employer
India International Convention & Exhibition Centre Limited
Room No. 304, Ministry of Commerce & Industry,
DFF, Lodhi Road, New Delhi - 110011, India
Department of Industrial Policy and Promotion, Ministry of Commerce & Industry,
Government of India

Knowledge Partner
Delhi Mumbai Industrial Corridor
Development Corporation
Room No. 304, 3rd Floor, Hotel Ashok,
Dwarka, New Delhi - 110028, India
New Delhi - 110021

Employer's Representative
Employer Engineer
Programme Management Consultant (PMC)
AECOM
Preliminary Engineering Architecture Consultants (PEAC)
idom
No. 10, 3rd Floor, Naraina Road,
New Delhi - 110028, India
New Delhi - 110021

EPC Contractor
L&T Construction
Buildings & Factories
Mustafanagar Road, Madhavaram,
P.O. No. 77, Chennai - 600038

EPC Contractors Representatives
Design Consultant
Engineering Design and Research Center (EDRC)
L&T Construction - Buildings & Factories
Architectural Consultant
ARCOP
ARCOP Associates Pvt. Ltd.,
A-15, Tropicana Enclave, G-1-1,
New Delhi, Delhi - 110048, India

Structural Proof Consultant
Indian Institute of Technology (IIT) Madras
Sankar Patel Rd. Opposite to C.I.L. Ashok, Chennai,
Tamil Nadu - 600072

MEP Proof Consultant
Egis India Consulting Engineers Pvt. Ltd.
P.O. No. 18, Sector 29, Saket, New Delhi - 110017,
Opp. Indira Park, Gurgaon,
Haryana - 122001







ICT Proof Consultant
CCR Consulting Engineers Pvt. Ltd.
44/1, 3rd Floor, Naraina Road,
Jawahar Lal Nehru Park, New Delhi - 110028,
Basant Nagar, Bangalore - 56004


Certification
EPC Contractor
Design Consultant
Architectural Consultant
Proof Consultant
Structural
MEP
ICT

ITAC Reviewed EPC drawing prepared by Contractor and
approved that all primary aspects and parameters
have been addressed.
Issued by:
Employer / Employer's Engineer
Signature:

REV	DESCRIPTION	DATE	BY	CHKD	APPD
1	ISSUED FOR GRC	2020	MM	MM	MM
2	ISSUED FOR GRC	2020	MM	MM	MM
EPC Contractor
L&T Construction
Buildings & Factories
JOB No.: 017203
Project Name
DESIGN AND CONSTRUCTION OF INDIA
INTERNATIONAL CONVENTION & EXPO CENTRE
SECTOR 25, DWARKA, NEW DELHI, INDIA
Drawing Status: **GOOD FOR CONSTRUCTION**
Drawing No.: 0304
Rev. No.: R0
Title:
EXHIBITION HALL - 1
SECTIONS EE
EDRC DWG No.:
017203-A-SP-01-WD-0304
Scale:
1:500, 1:200
Sheet No.:
AS

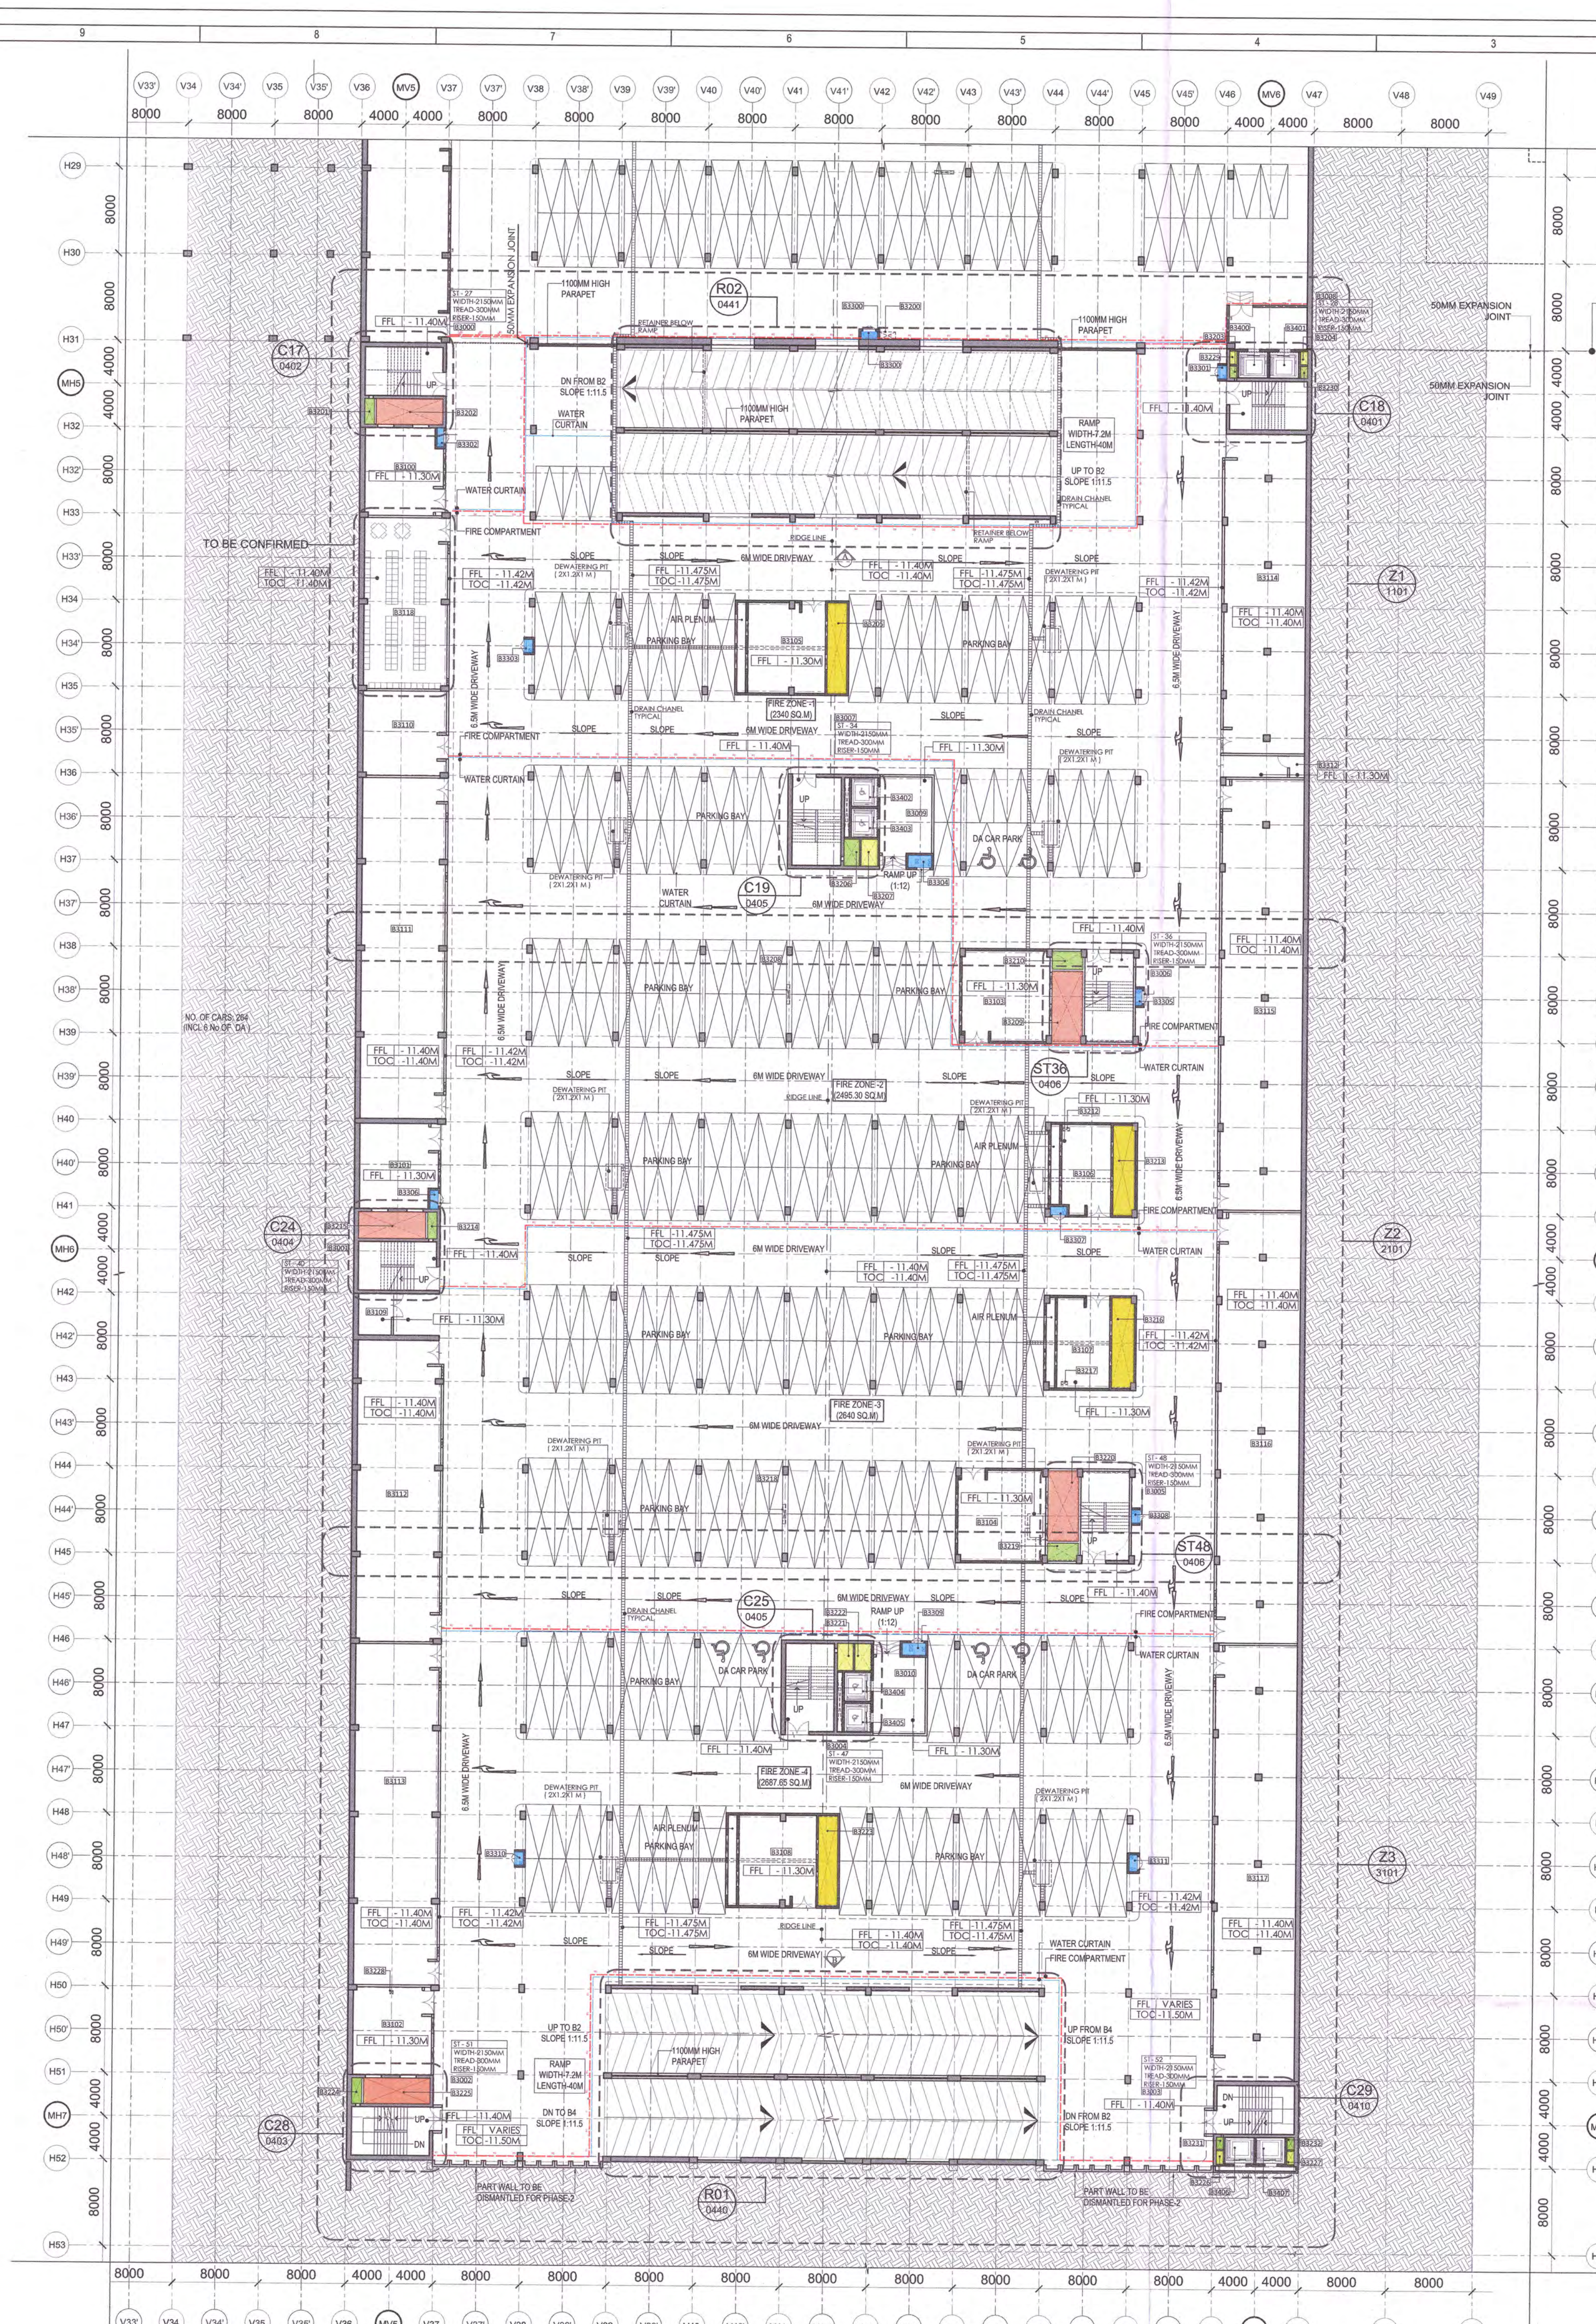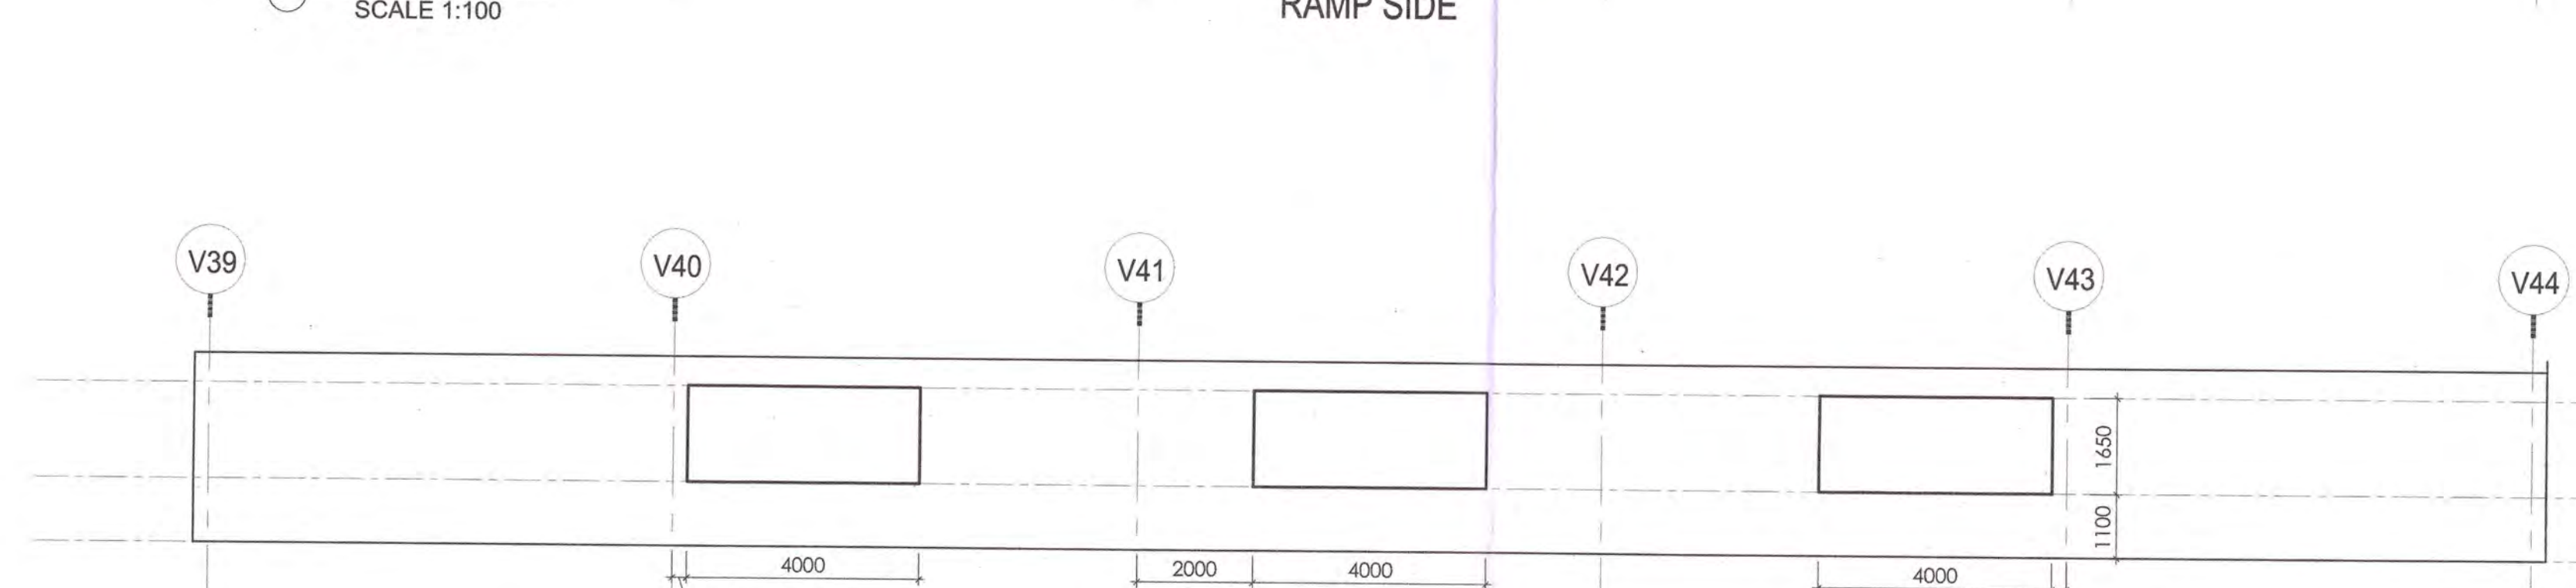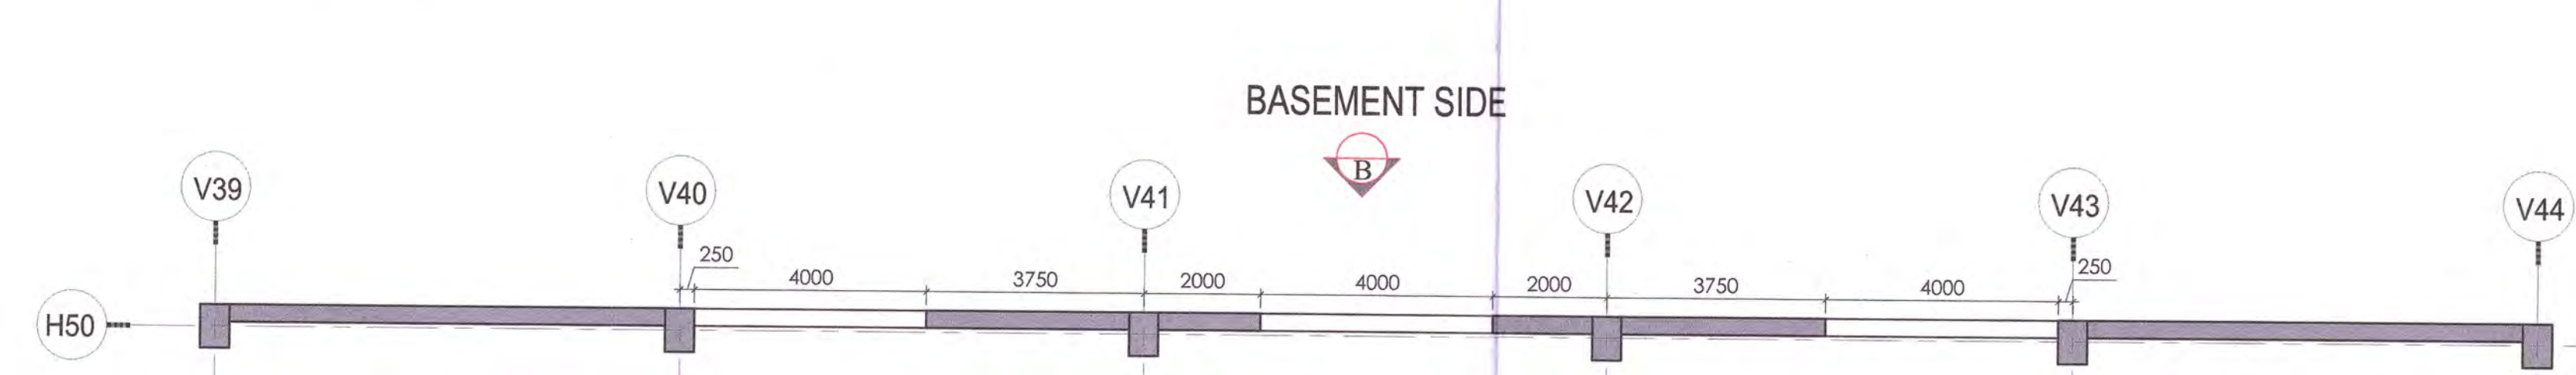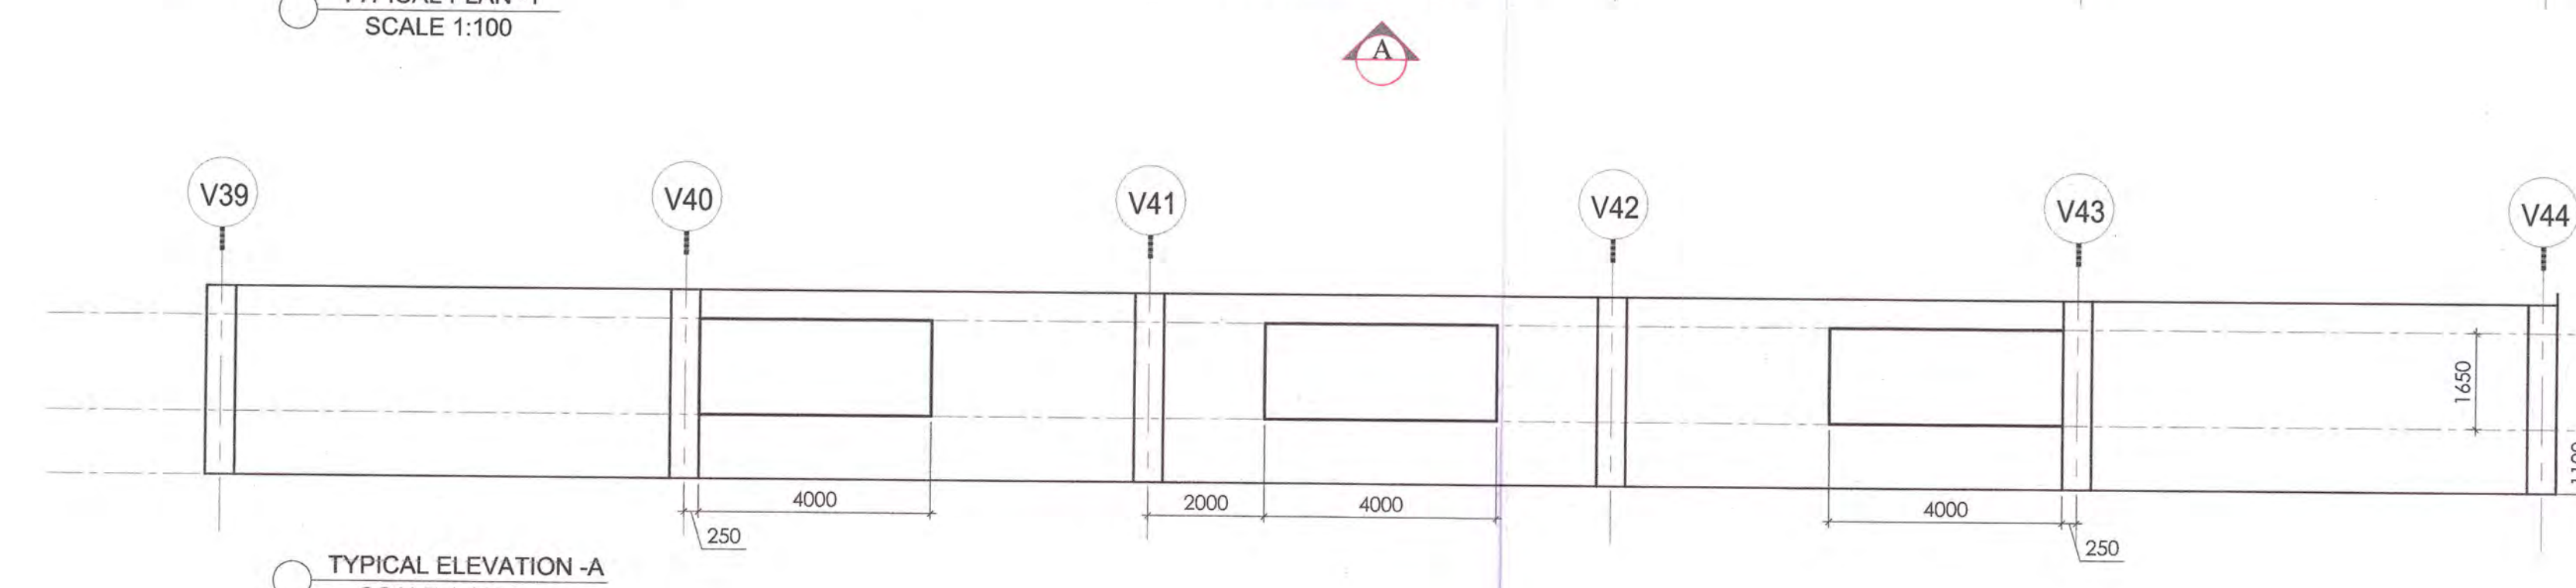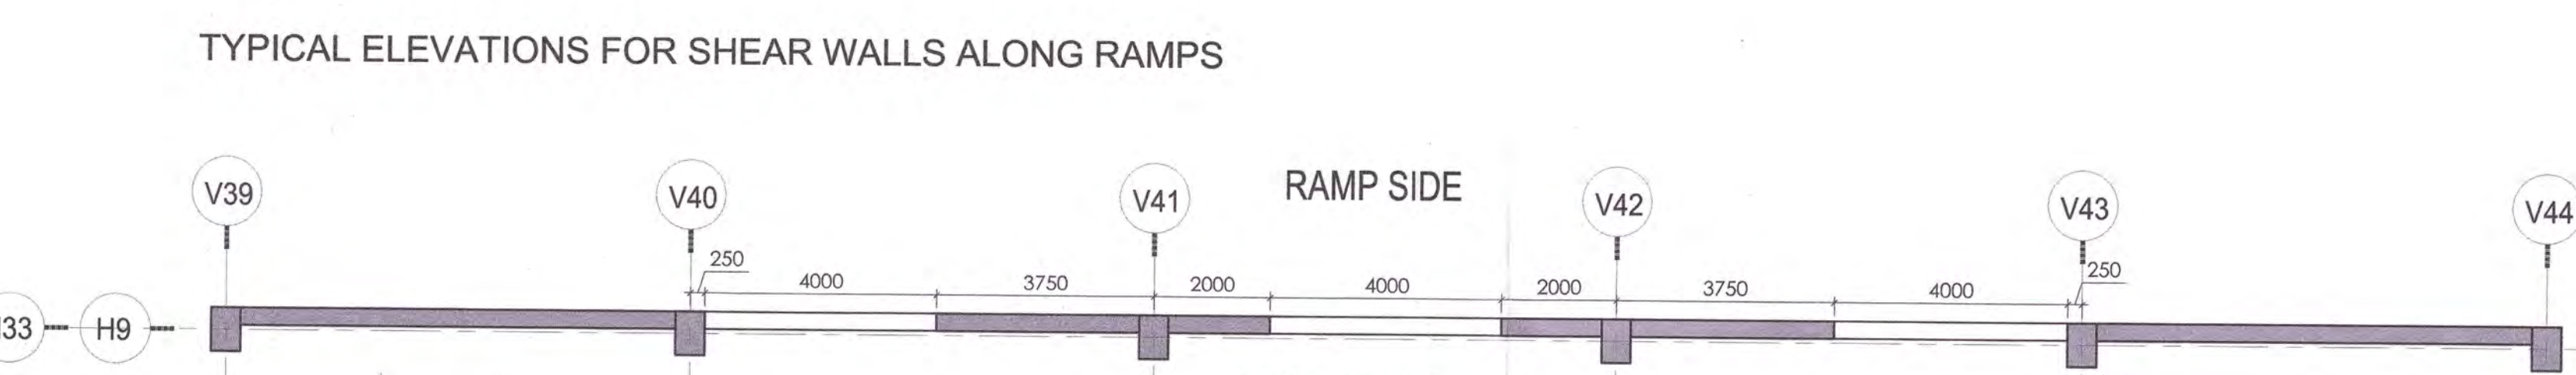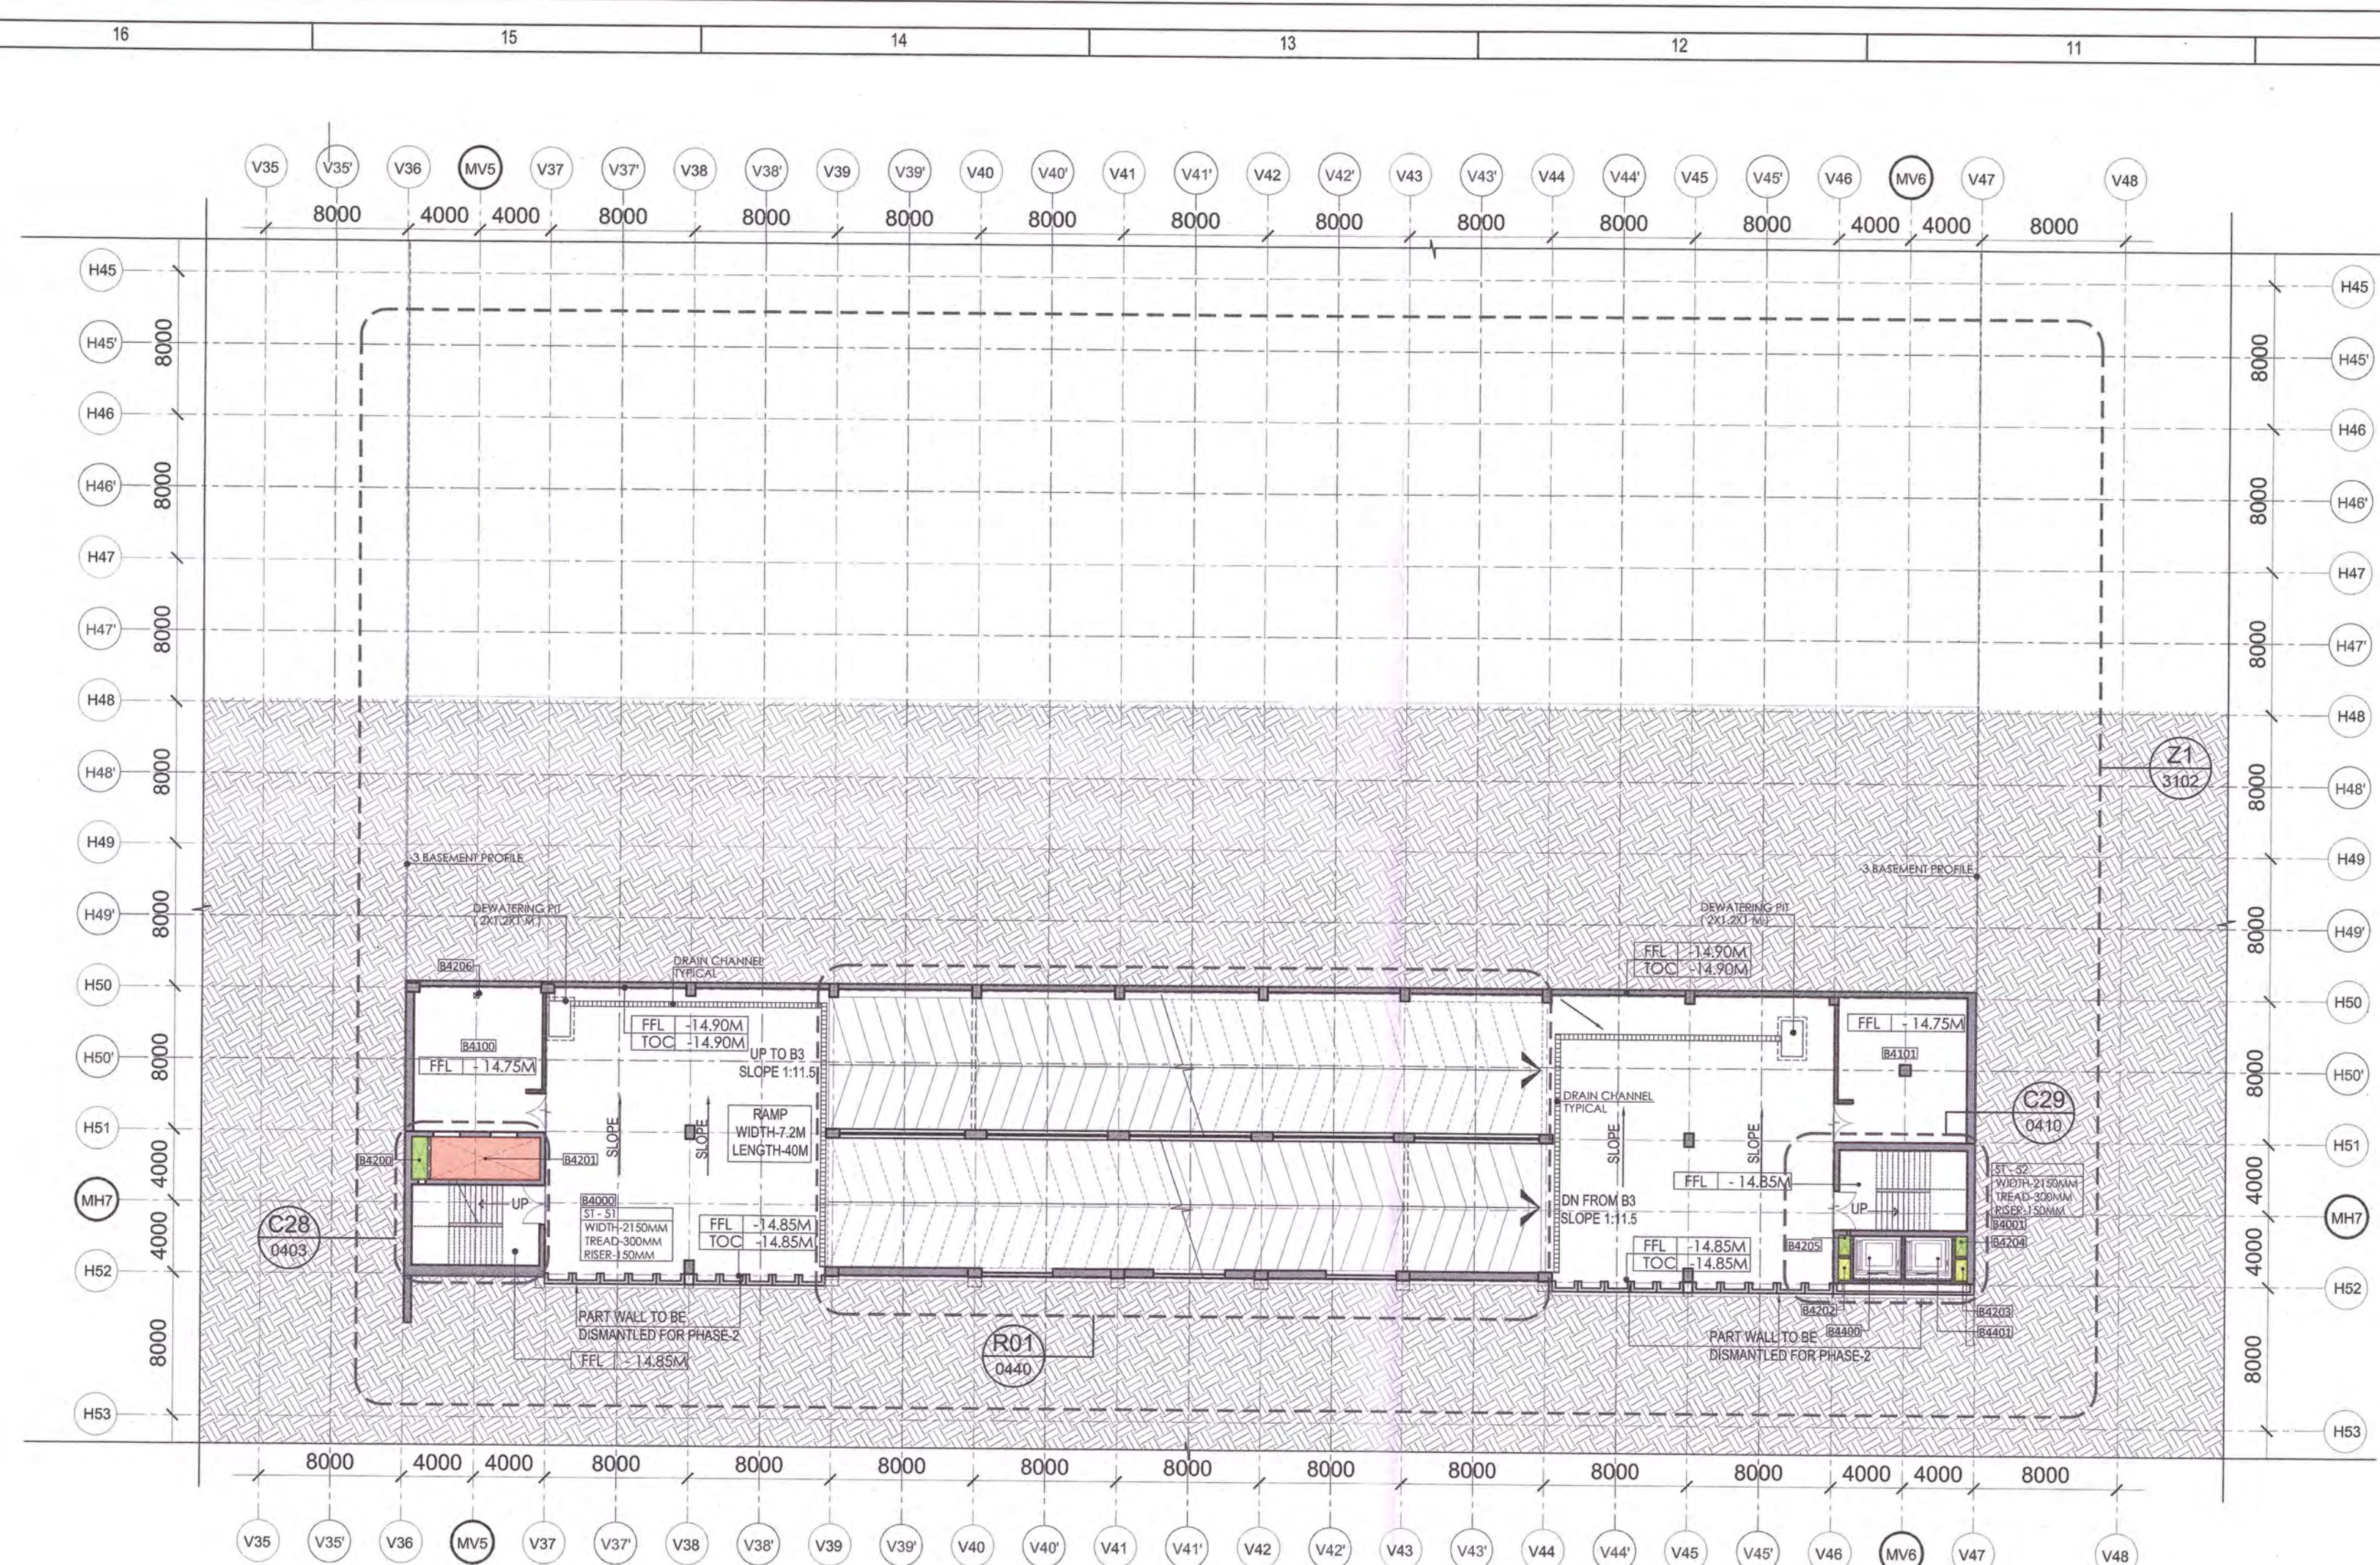[illegible]

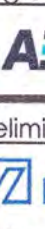

GOVERNMENT OF INDIA
MINISTRY OF INDUSTRY AND PROMOTION
DEPARTMENT OF INDUSTRIAL POLICY AND PROMOTION

India International Convention & Exhibition Centre Limited
Room No. 32A, Ministry of Commerce & Industry,
DPP, Vijaya Vihar, New Delhi - 110001, India

Department of Industrial Policy and Promotion Ministry of Commerce & Industry Government of India

Knowledge Partner



At: Old Monarchy Rd, Block 4,
750014, Mohali, Gurgaon


Dell Mumbai Industrial Corridor
Development Corporation
Room No. 301 & 302, Fort Hotel Annex,
Dhanshi, Eastern Express, 68B, Chembur,
New Delhi - 110001

Employer Engineer
Programme Management Consultant (PMC)


AECOM

At: 101, Ashwood Building, Green Park,
New Delhi, Delhi 110016, India

Preliminary Engineering Architecture Consultants (PEAC)

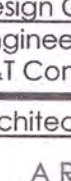

At: Old Monarchy Rd, Block 4,
750014, Mohali, Gurgaon

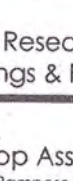

At: 101, Ashwood Building, Green Park,
New Delhi, Delhi 110016, India

L&T Construction
Building & Facilities
Hauzt Poonamallee Road, Marapattinam,
Chennai - 600089

Design Consultant
Engineering Design and Research Centre (EDRC)
L&T Construction - Buildings & Facilities

Architectural Consultant

ARCOP ARCOP Associates Pvt. Ltd.
A-15, Parkside Indus, G.I. I
New Delhi, Delhi 110048, India

Structural Pool Consultant



Indian Institute of Technology (IIT) Madras
Gopuram Road, Opposite to I.C. L&T, Anna Campus,
Tamil Nadu 600006

MEP Pool Consultant

Egis Egis India Consulting Engineers Pvt. Ltd.
Sector 16, Block 22, Indira Nagar, New
Delhi, India 110027

ICT Pool Consultant

CCR CCR Consulting Engineers Pvt. Ltd.
A-01, 3rd Floor, Naraina Arcade,
Subhashchandra Road, New Delhi Circle,
Karnal, Haryana - 136001

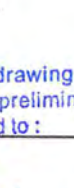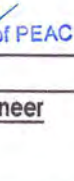Certification	
ERC Contractor	
Design Consultant	
Architectural Consultant	
MEP Consultant	
Structural	ICT
Reviewed ERC drawing prepared by Contractor and ensured that all preliminary aspects and parameters have been incorporated.	
PMAC	
Signed on behalf of ERG Date: 24.06.2017	
Issued by: Employer / Employer's Engineer	

SR	ISSUED FOR ERC	20.06.17	21.06.17	22.06.17	23.06.17	24.06.17
REV	DESCRIPTION	DATE	DESIGN	DRWN	CHKD	APRD
Revisions						
1	ELECTRICAL	20.06.17	21.06.17	22.06.17	23.06.17	24.06.17
2	STRUCTURAL	20.06.17	21.06.17	22.06.17	23.06.17	24.06.17
3	ELECTRICAL	20.06.17	21.06.17	22.06.17	23.06.17	24.06.17
4	MEP	20.06.17	21.06.17	22.06.17	23.06.17	24.06.17
5	MEP	20.06.17	21.06.17	22.06.17	23.06.17	24.06.17
26	MEP	20.06.17	21.06.17	22.06.1		

