


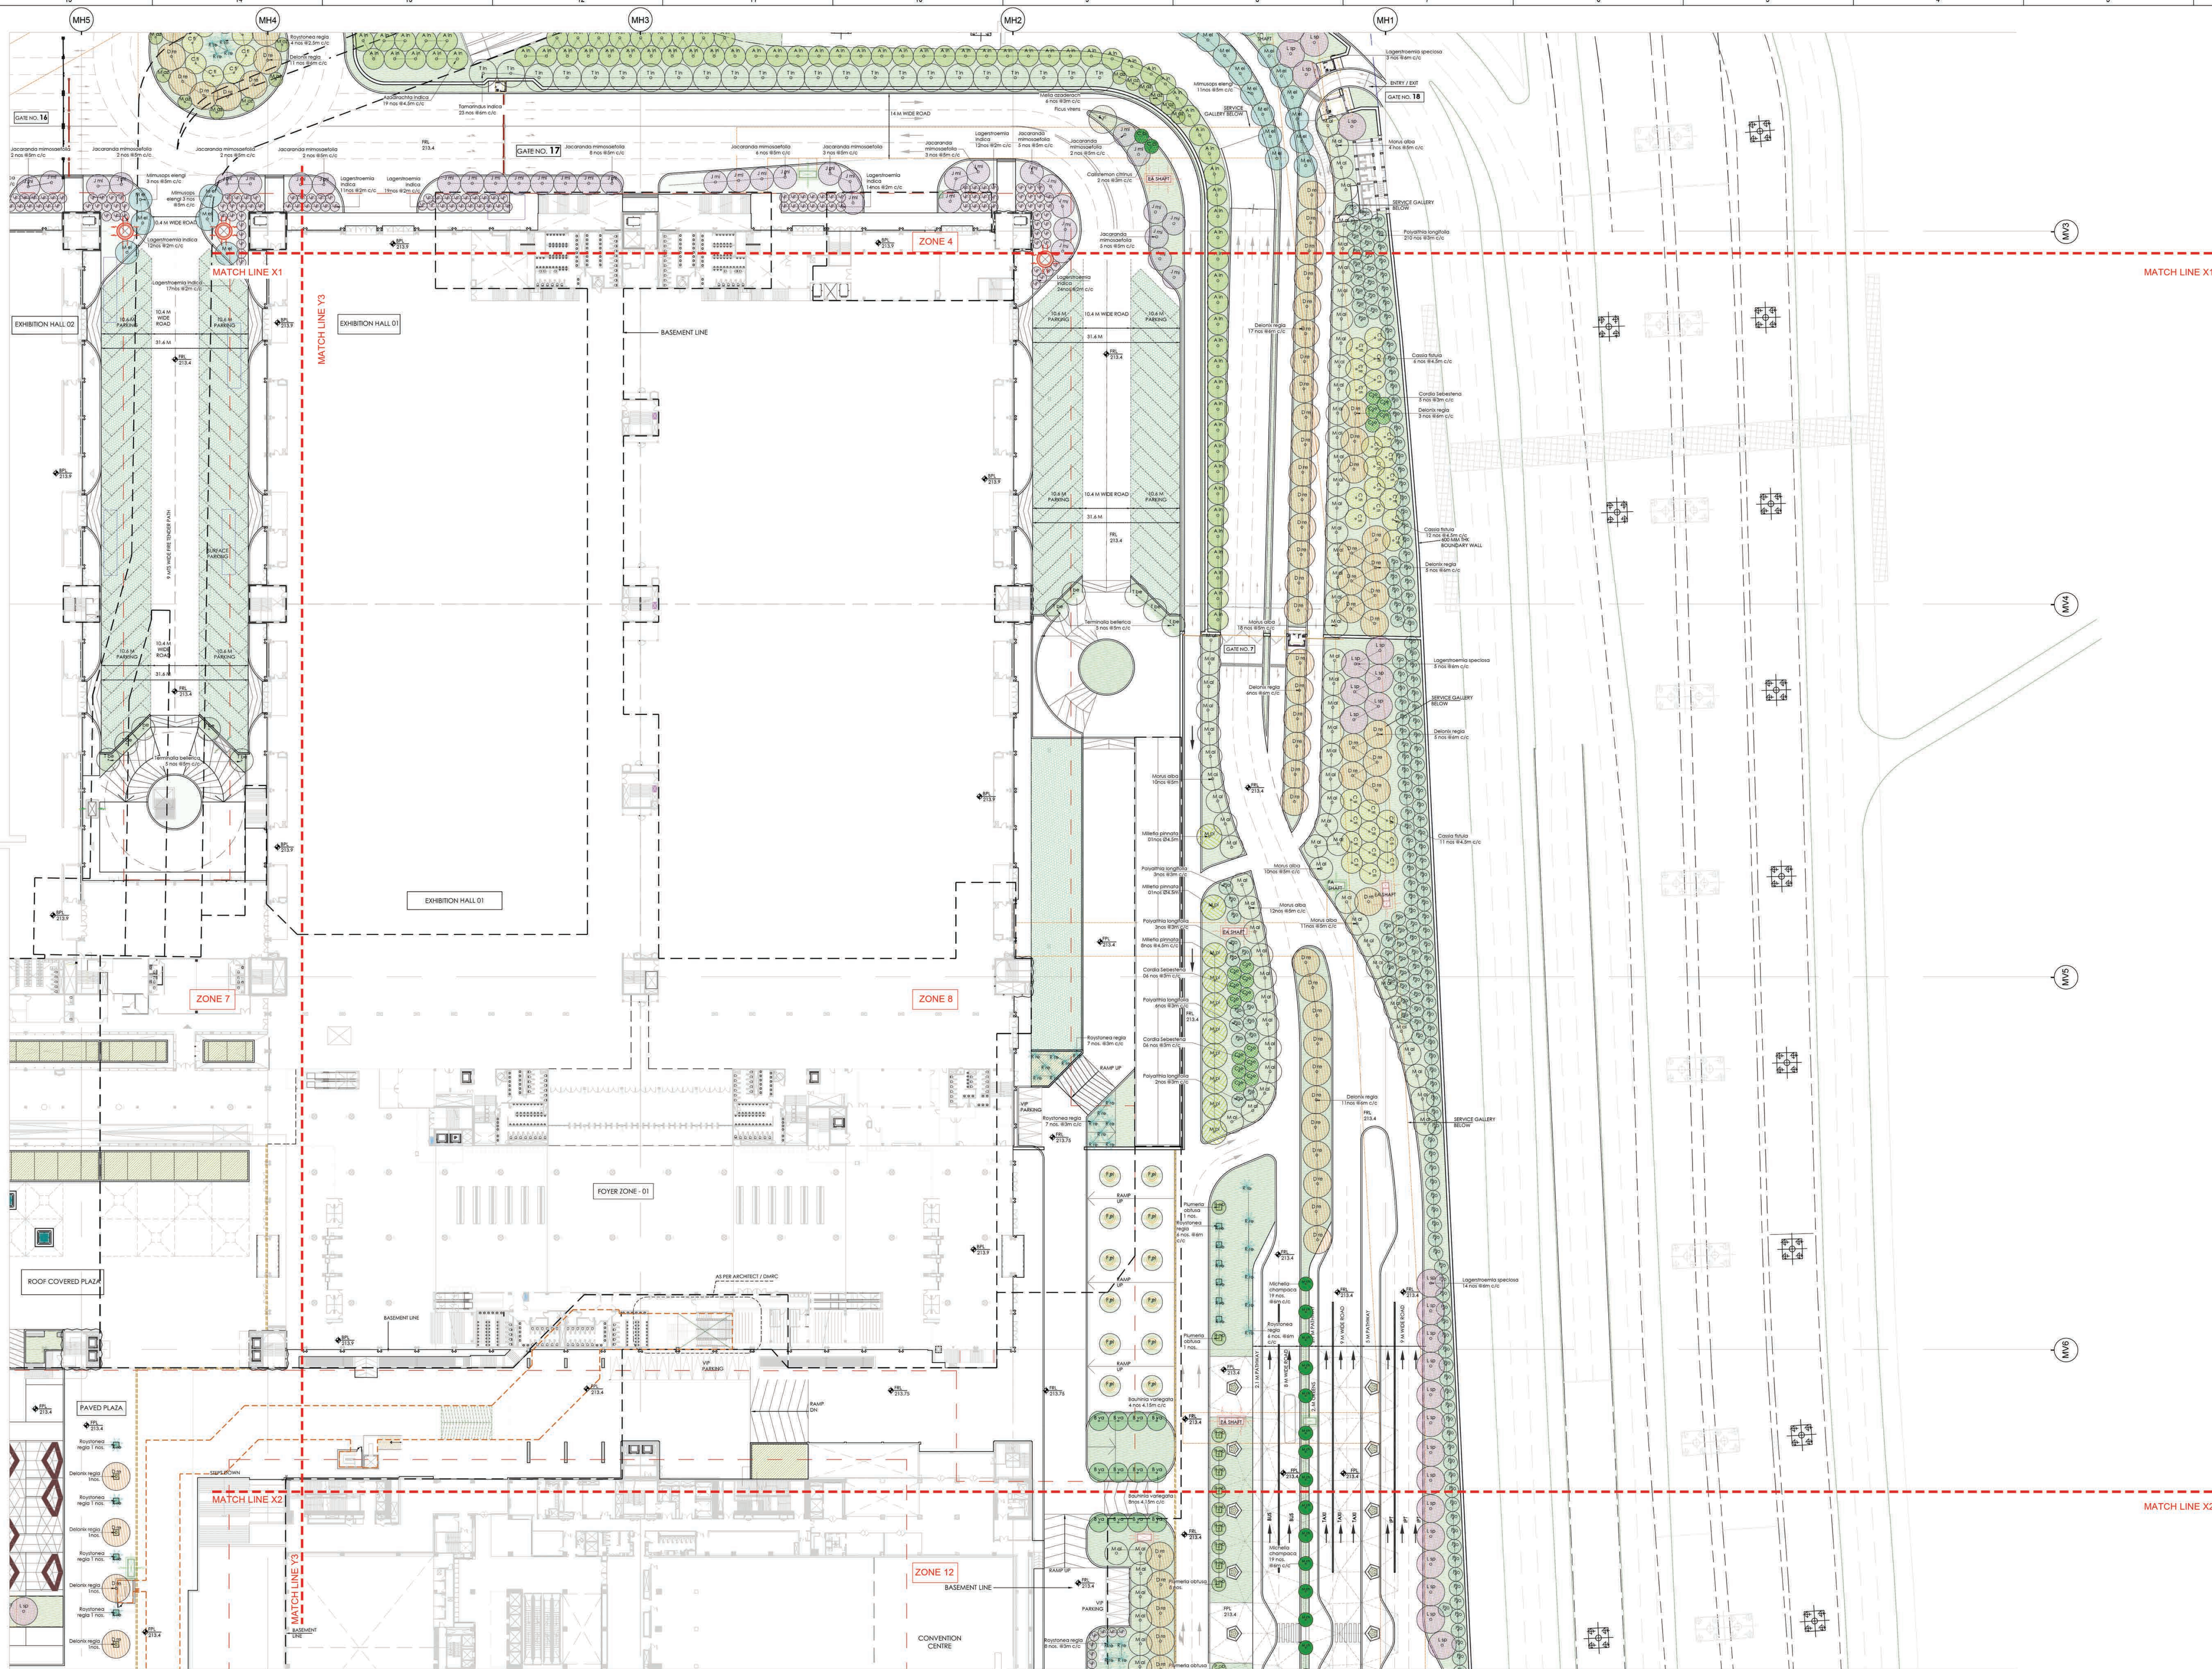

LEGEND FOR PLANTING PLAN - FOR COMPLETE PHASE 1			
SYMBOL	SPECIES NAME	COMMON NAME	C/C
A in	Azadirachta indica	Neem tree	4.5
A le	Albizia lebeckii	Silk tree	6
B va	Bauhinia variegata	Kachnar, Orchid Tree	4.15
B ce	Bombax ceiba	Silk Cotton Tree	6
C ti	Cassia fistula	Amaltas, Golden shower tree	4.5

LEGEND FOR PLANTING PLAN - FOR COMPLETE PHASE 1			
SYMBOL	SPECIES NAME	COMMON NAME	C/C
D re	Delonix regia	Flame Tree, Gulmohar	4
D si	Dalbergia sissoo	Shisham	3
E va	Erythrina variegata	Indian Coral Tree	3
F al	Ficus altissima	Rubber fig	4.5
F ly	Ficus lyrata	Riddle Leaf fig	3
F vi	Ficus virens	White fig	4
J ml	Jacaranda mimosaefolia	Neel gulmohar	5


LEGEND FOR PLANTING PLAN - FOR COMPLETE PHASE 1			
SYMBOL	SPECIES NAME	COMMON NAME	C/C
L in	Lagerstroemia indica	Chapel myrtle	2
L sp	Lagerstroemia speciosa	Pride of India	6
M az	Melia azadirachta	Neem tree	3
M el	Mimosa elengi	Moukoti, Spanish cherry	5
M fe	Mussaenda frutescens	Nag Kesari, Cobra lily	3
M ch	Michelia champaca	Champa, Golden Champa	3

LEGEND FOR PLANTING PLAN - FOR COMPLETE PHASE 1			
SYMBOL	SPECIES NAME	COMMON NAME	C/C
P lo	Polyalthia longata	Ashok tree	3
S cu	Syzygium cumini (A.S.M.C/C)	Java plum, Jamun	6
T in	Tamarindus indica (S.M.C/C)	Tamarind	6
T or	Terminalia arjuna (S.M.C/C)	Ajain tree	4.5
T be	Terminalia bellica (S.M.C/C)	Baheda	5

LEGEND FOR PLANTING PLAN - FOR COMPLETE PHASE 1			
SYMBOL	SPECIES NAME	COMMON NAME	C/C
A al	Archontophoenix alexandrina	King Palm, Majestic Palm	3
C hu	Chamaecyparis humilis	Mediterranean fan palm	3
H la	Hyophorba lagenicarpa	Bottle palm	3
P ro	Phoenix roebelenii	Miniature date palm	3
R re	Ravenea regia	Royal palm	3
W di	Wodyetia bulbifera	Foxtail palm	3

- 017203-N-SP-00-WD-0500 SERIES - PLANTING SET, TO BE REFERRED FOR FOLLOWING POINTS:
- All dimensions are in Meters. Dimensions to be read and shall not be measured from the drawing.
 - Total Quantity shown in legend for the tree plantation is for the complete site of phase 1.
 - For specifications of the proposed trees refer separate document.
 - Green areas and planting of upper canopy are shown in colored hatches. To get clear understanding print should be taken in colour.
 - Metro corridor line depiction in orange color.
 - No building details shall be referred from planning plan drawing sets.
 - Service gallery and tunnel coming in green areas and landscape plazas to be designed for the tree loading.

- ABBREVIATIONS:
- FRL - FINISHED ROAD LEVEL
 - FPL - FINISHED PAVED LEVEL
 - FGL - FINISHED GRAVEL LEVEL
 - BPL - BUILDING PAVED LEVEL
 - TOF - TOP OF FILL

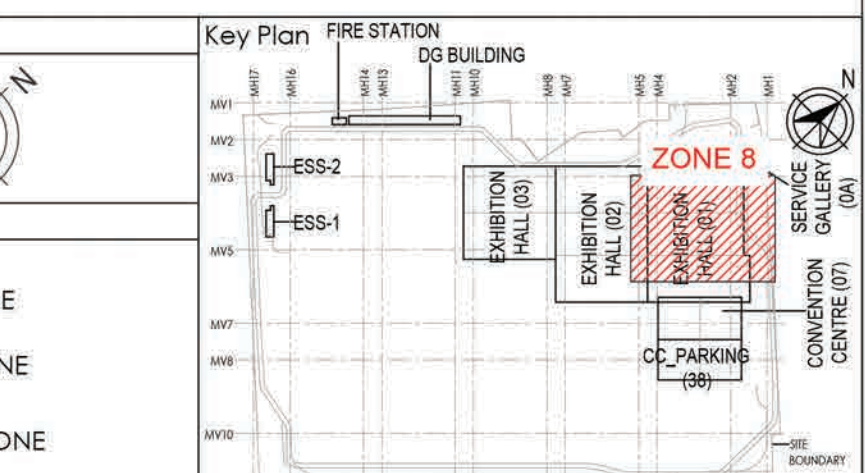

EDRC DWG No: 017203-N-SP-00-WD-0508

Scale: 1:500

Sheet Size: A0

Rev. No: R0

Title: LANDSCAPE PLANTING PLAN - UPPER CANOPY: ZONE 8

Owner / Employer: India International Convention & Exhibition Centre Limited, Room No. 402A, Ministry of Commerce & Industry, CPRI, Connaught Place, New Delhi - 110011, India.

Department of Industrial Policy and Promotion Ministry of Commerce & Industry Government of India

Knowledge Partner: Delhi Mumbai Industrial Corridor Development Corporation, Room No. 301 & 3rd floor Hotel Ashok, Connaught Place, New Delhi - 110011, India.

Employer's Representative: Programme Management Consultant (PMC): AECOM

Preliminary Engineering Architecture Consultants (PEAC): idom, CPKUREJA

EPC Contractor: L&T Construction Buildings & Factories

EPC Contractor's Representatives: Design Consultant: Engineering Design and Research Center (EDRC), L&T Construction - Buildings & Factories

Architectural Consultant: ARCOP, Arcop Associates Pvt. Ltd., A-15, Parkside Enclave, G.C-1, New Delhi, Delhi 110018, India.

Structural Proof Consultant: Indian Institute of Technology (IIT) Madras, Sankar Patel Rd, Opposite to C. L.R. Adv. Center, Tamil Nadu 600036

MEP Proof Consultant: Egs India Consulting Engineers Pvt. Ltd., Plot No. 46, Sector 32, Institutional Area, Gurgaon, Haryana 122001

ICT Proof Consultant: CKR Consulting Engineers Pvt. Ltd., 4071, 3rd floor, Naraina Arcade, Subhashmarg Road, Naraina Circle, Baranagar, Bengaluru - 560004

Certification: EPC Contractor: L&T Construction Buildings & Factories

Design Consultant: Architectural Consultant: Proof Consultant: Structural: MEP: ICT: PEAC: Issued by: Employer / Employer's Engineer

REV	DESCRIPTION	DATE	BY	CHKD	APPD
1	GOOD FOR CONSTRUCTION	20/12/23	N/A	N/A	N/A

Revisions:

REV	DESCRIPTION	DATE	BY	CHKD	APPD
1	GOOD FOR CONSTRUCTION	20/12/23	N/A	N/A	N/A

EPC Contractor: L&T Construction Buildings & Factories

JOB No: 017203

Project Name: DESIGN AND CONSTRUCTION OF INDIA INTERNATIONAL CONVENTION & EXPO CENTRE SECTOR 25, DWARKA, NEW DELHI, INDIA

Drawing Status: GOOD FOR CONSTRUCTION (GFC)


Drawing No: N 00 0508

Rev. No: R0




LEGEND FOR PLANTING PLAN : FOR COMPLETE PHASE I		
SYMBOL	SPECIES NAME	COMMON NAME
	C. hu Chamaecyparis humilis	Mediterranean fan palm
	H. la Hyophorba laegeriana	Bottle palm
	P. ro Phoenix roebelenii	Miniature date palm
	R. re Ravenea regia	Royal palm
	W. f Washingtonia filifera	Desert fan palm
	W. bl Wodyetia bifurcata	Foil palm

- | | |
|----|-----------------------------|
| 1. | FRL - FINISHED ROAD LEVEL |
| 2. | FPL - FINISHED PAVED LEVEL |
| 3. | FGL - FINISHED GROUND LEVEL |
| 4. | BPL - BUILDING PAVED LEVEL |
| 5. | TOF - TOP OF FILL |

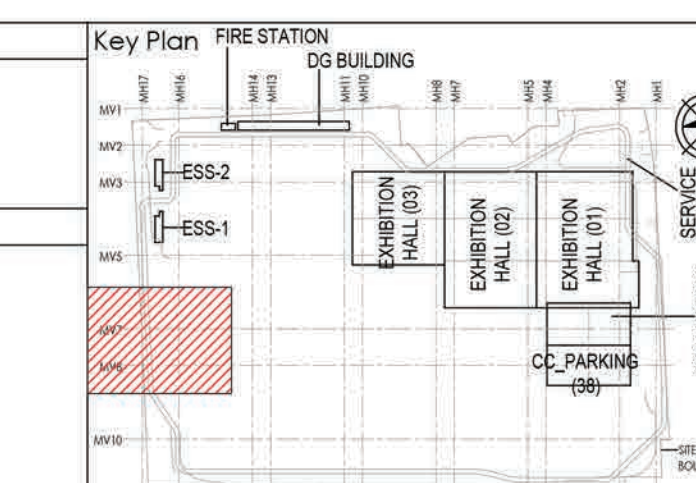

EDRC DWG No :	Scale	Sheet Size
O17203-N-SP-00-WD-0509	1:500	A0

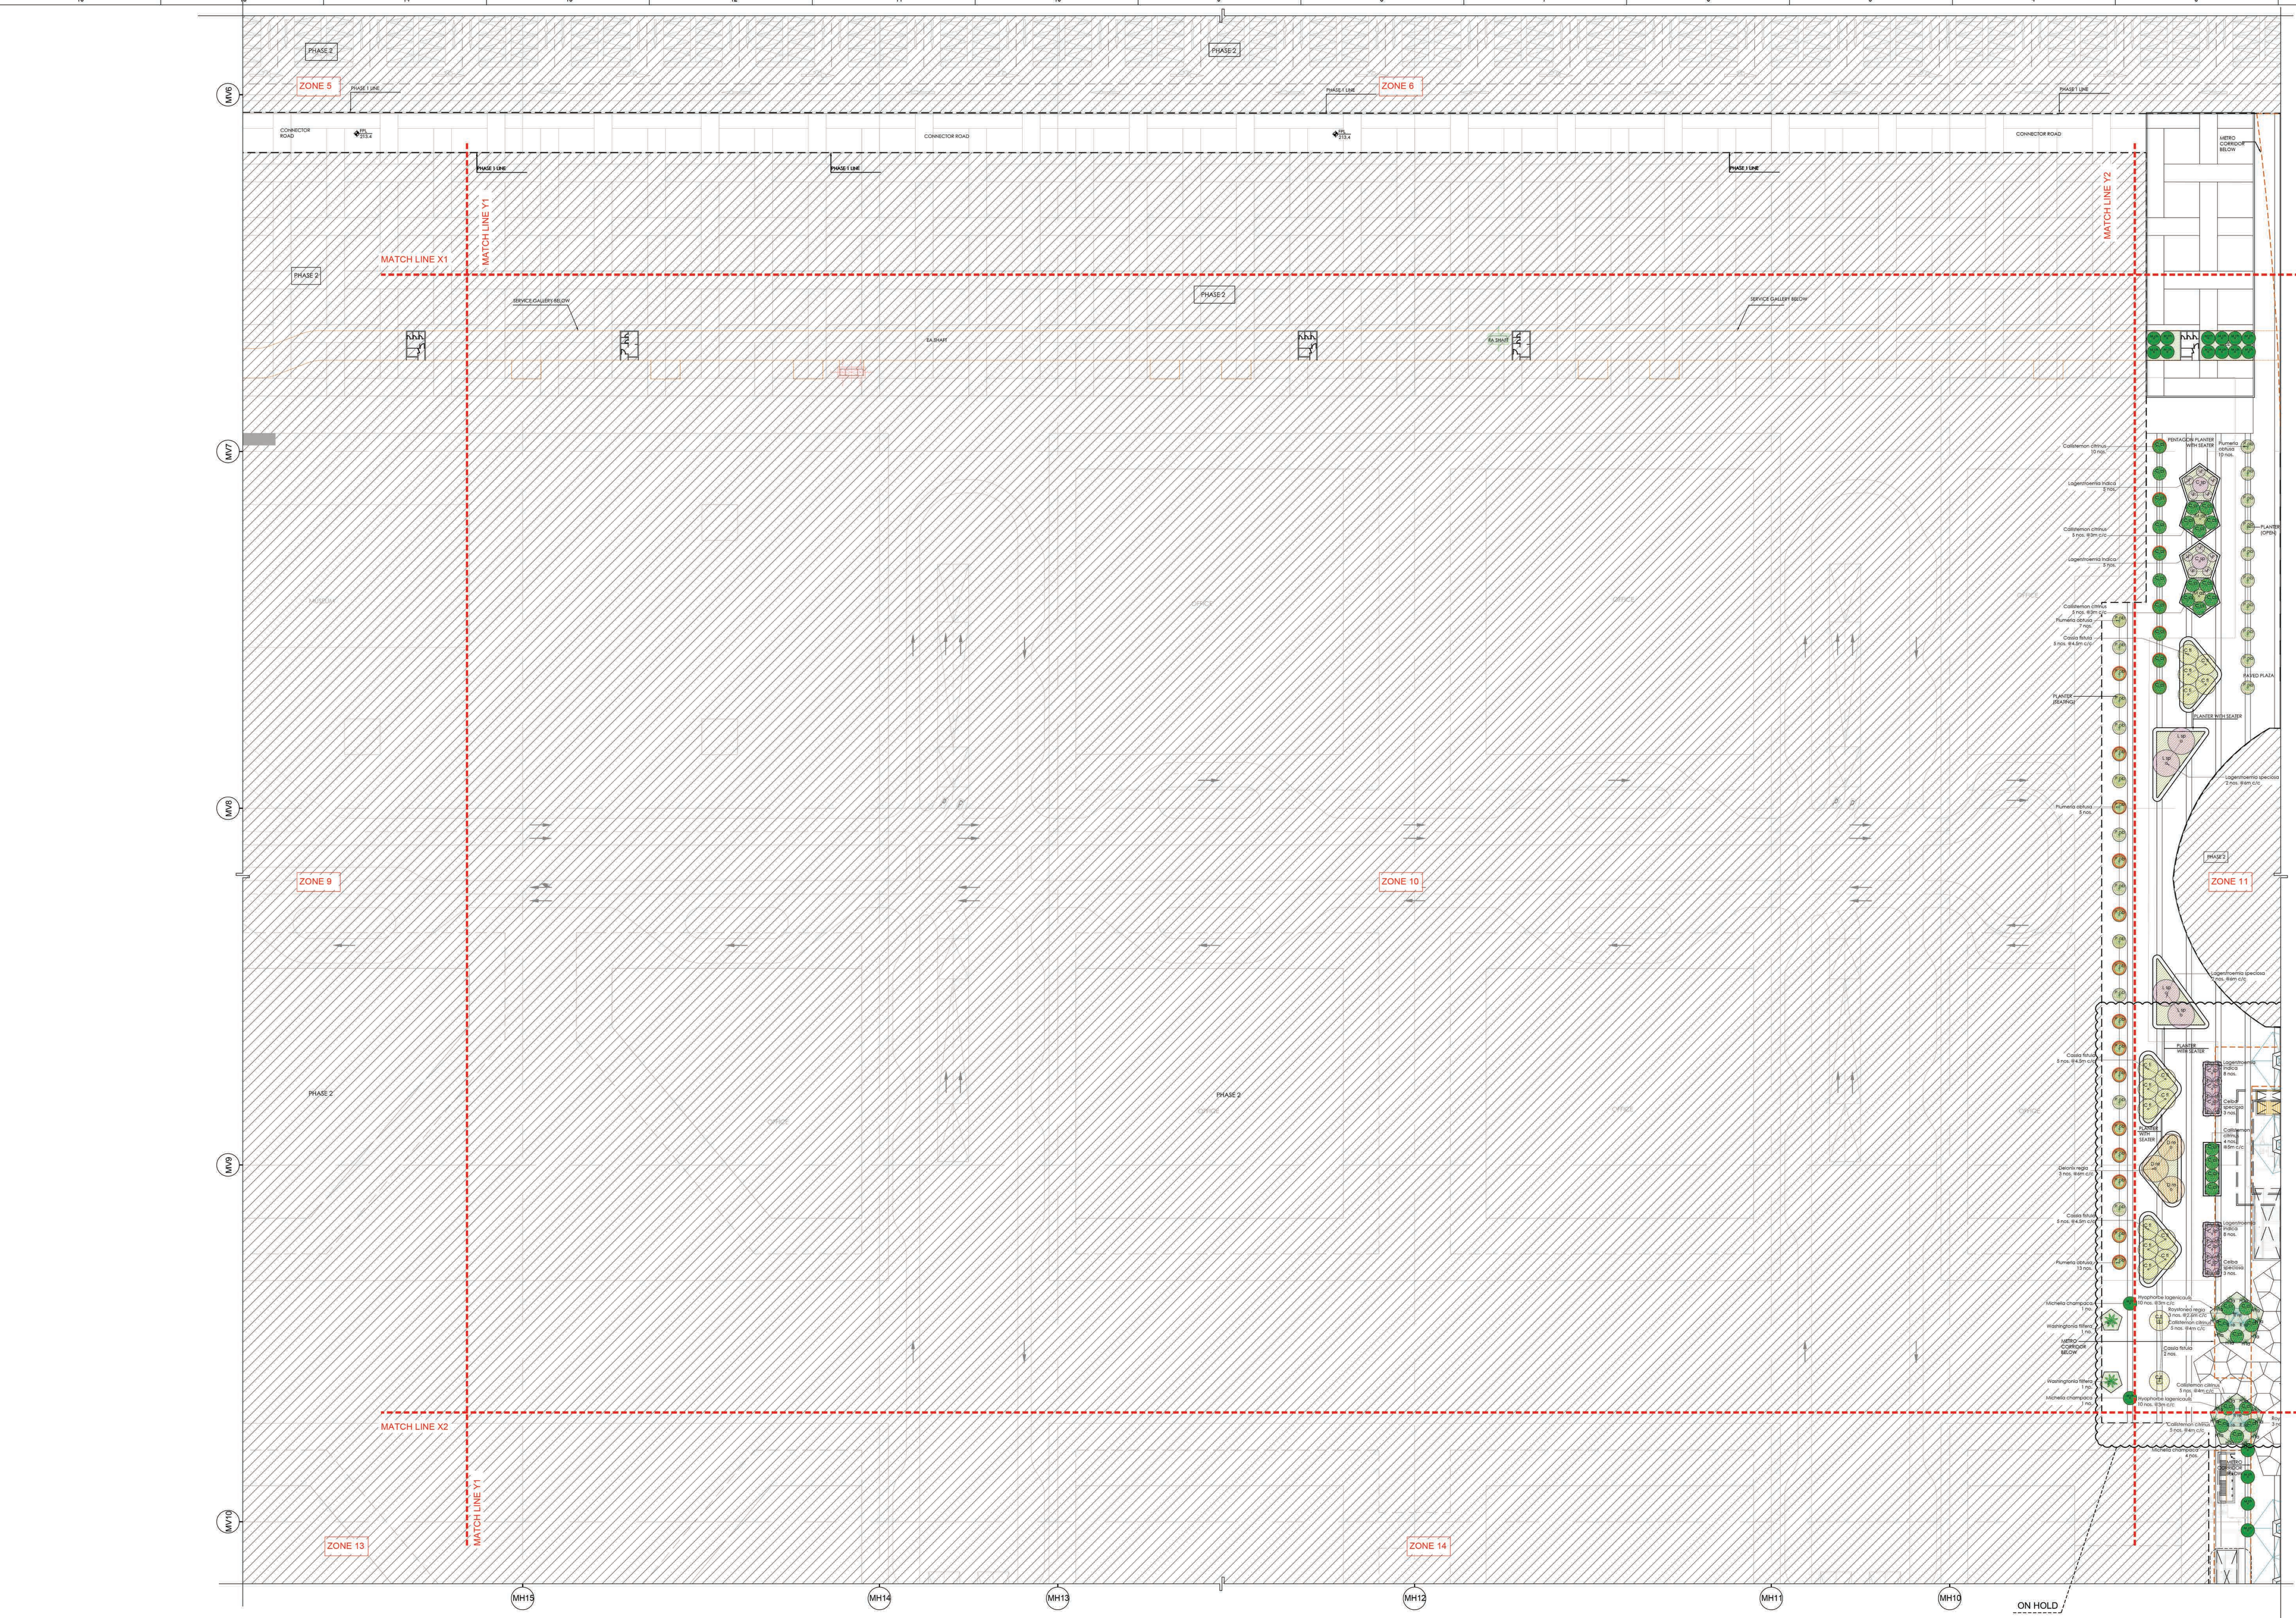

LEGEND FOR PLANTING PLAN : FOR COMPLETE PHASE I			
SYMBOL	SPECIES NAME	COMMON NAME	c/c
	A in	Azadirachta indica	Neem tree
	A le	Albizia lebbekii	Silk tree
	B va	Bauhinia variegata	Kochnar, Orchid Tree
	B ce	Bombax ceiba	Silk Cotton Tree
	C fi	Cassia fistula	Amaltas, Golden shower tree
	C sp	Ceiba speciosa	Silk floss tree
	C se	Corda sebestena	Orange Geiger Tree

LEGEND FOR PLANTING PLAN : FOR COMPLETE PHASE I			
SYMBOL	SPECIES NAME	COMMON NAME	c/c
	D re	Delonix regia	Flame Tree, Gulmohar
	D si	Dalbergia sissoo	Shisham
	E va	Erythrina variegata	Indian Coral Tree
	F el	Ficus elastica	Rubber fig
	F ly	Ficus lyrata	Fiddle Leaf Fig
	F vi	Ficus virens	White Fig
	J mi	Jacaranda mimosaeifolia	Neel gulmohar



LEGEND FOR PLANTING PLAN : FOR COMPLETE PHASE I			
SYMBOL	SPECIES NAME	COMMON NAME	c/c
	L in	Lagerstroemia indica	Grape myrtle
	L sp	Lagerstroemia speciosa	Pride of India
	M az	Melia azadirachta	Neem tree
	M pu	Mimosa pudica	Sensitive plant
	M fe	Mesua ferrea	Nag Kesari, Cobra lily
	M ch	Michelia champaca	Champaka, Golden Champaka

LEGEND FOR PLANTING PLAN : FOR COMPLETE PHASE I			
SYMBOL	SPECIES NAME	COMMON NAME	c/c
	M pi	Miconia pinnata	Portulaca tree, Indian Beech tree
	P ob	Plumeria obtusa	White Frangipani
	P lo	Polyalthia longifolia	Ashok tree
	S cu	Syzygium cumini	Java plum, Jamun
	T in	Terminalia indica (SMC/C)	Tamarind
	T aj	Terminalia ajuna (SMC/C)	Ajuna tree
	T bi	Terminalia bitorquata (SMC/C)	Baheda

LEGEND FOR PLANTING PLAN : FOR COMPLETE PHASE I			
SYMBOL	SPECIES NAME	COMMON NAME	c/c
	A oc	Anacardium occidentale	King Palm, Majestic Palm
	C hu	Chamaecyparis humilis	Mediterranean fan palm
	H la	Hyophorba lagenicaulis	Bottle palm
	P ro	Phoenix roebelenii	Miniature date palm
	R re	Roystonea regia	Royal palm
	W fi	Washingtonia filifera	Desert fan palm
	W bi	Wodyetia bifurcata	Foxtail palm

- O17203-N-SP-00-WD-0500 SERIES-PLANTING SET, TO BE REFERRED FOR FOLLOWING POINTS:
1. All dimensions are in Meters. Dimensions to be read and shall not be measured from the drawing.
 2. Total Quantity shown in legend for the tree plantation is for the complete site of phase 1.
 3. For specifications of the proposed trees refer separate document.
 4. Green areas and Planting of upper canopy are shown in colored hatches. To get clear understanding print should be taken in colour.
 5. Metro corridor line depiction in orange colour.
 6. No building details shall be referred from planning plan drawing sets.
 7. Service gallery and tunnel coming in green areas and landscape plazas to be designed for the tree loading.

- ABBREVIATIONS:
1. FRL - FINISHED ROAD LEVEL
 2. FPL - FINISHED PAVED LEVEL
 3. FGL - FINISHED GROUND LEVEL
 4. BPL - BUILDING PAVED LEVEL
 5. TOP - TOP OF FILL

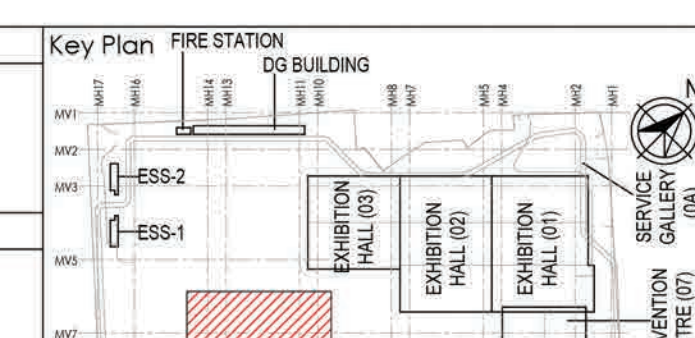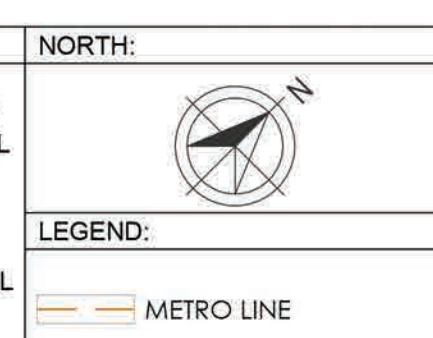

Owner / Employer

India International Convention & Exhibition Centre Limited
Room No. 452A, Ministry of Commerce & Industry,
CPRI, Ring Road, New Delhi - 110011, India

Department of Industrial Policy and Promotion Ministry of Commerce & Industry Government of India

Knowledge Partner

Delhi Mumbai Industrial Corridor Development Corporation
Room No. 301 & 302 Floor 301 & 302, Corporate Building, Ring Road, New Delhi - 110011, India

Employer's Representative

Employer Engineer
Programme Management Consultant (PMC)

AECOM

Preliminary Engineering Architecture Consultants (PEAC)

idom **CPKURUJA**

Av. Del Marquês de E. Escalá, 4, No. D-1, Ashwini Building, Green Park, 20001, New Delhi, India

EPC Contractor

L&T Construction
Buildings & Factories

Mount Road, New Delhi, India

EPC Contractor's Representatives

Design Consultant
Engineering Design and Research Center (EDRC)
L&T Construction - Buildings & Factories

Architectural Consultant
ARCOP

Arco Associates Pvt. Ltd., A-15, Parkside Enclave, G-1, New Delhi, Delhi 110018, India

Structural Proof Consultant

Indian Institute of Technology (IIT) Madras
Sankar Patel Rd, Opposite to C. L. K. Adyar, Chennai, Tamil Nadu 600026

MEP Proof Consultant

Egis India Consulting Engineers Pvt. Ltd.
Plot No. 46, Sector 32, Institutional Area, Gurgaon, Haryana 122001

ICT Proof Consultant

CR Consulting Engineers Pvt. Ltd.
4071, 3rd Floor, Naraina Arcade, Subramanyam Road, Naraina, New Delhi 110028

Certification

EPC Contractor

Design Consultant

Architectural Consultant

Proof Consultant

Structural **MEP** **ICT**

PEAC

Issued by:
Employer / Employer's Engineer

Revisions

REV	DESCRIPTION	DATE	SIGN	DRWN	CHKD	APPD
01	GOOD FOR CONSTRUCTION	01/03/2023				

EPC Contractor

L&T Construction
Buildings & Factories

JOB No : O17203

Project Name
DESIGN AND CONSTRUCTION OF INDIA INTERNATIONAL CONVENTION & EXPO CENTRE SECTOR 25, DWARKA, NEW DELHI, INDIA

Drawing Status
GOOD FOR CONSTRUCTION (GFC)

Drawing No
N 00 0510 R0

Rev. No

Title:
LANDSCAPE PLANTING PLAN - UPPER CANOPY: ZONE 10

EDRC DWG No : O17203-N-SP-00-WD-0510

Scale
1:500

Sheet Size
A0

Owner / Employer
India International Convention & Exhibition Centre Limited
Room No. 421A, Ministry of Commerce & Industry,
CPRI, Saket, New Delhi - 110011, India

Department of Industrial Policy and
Promotion Ministry of Commerce & Industry
Government of India

Knowledge Partner
Delhi Mumbai Industrial Corridor
Development Corporation
Room No. 341 & 342, 3rd Floor, Hotel Ashok,
Saket, New Delhi - 110011, India

Employer's Representative
Programme Management Consultant (PMC)
AECOM

Preliminary Engineering Architecture Consultants (PEAC)
idom **CPK KURUJA**

EPC Contractor
L&T Construction
Buildings & Factories

EPC Contractor's Representatives
Design Consultant
Engineering Design and Research Center (EDRC)
L&T Construction - Buildings & Factories

Architectural Consultant
ARCOP
Arcop Associates Pvt. Ltd.,
A-15, Panchsheel Park, G-1,
New Delhi, Delhi 110016, India

Structural Proof Consultant
Indian Institute of Technology (IT) Madras
Sadar Patel Rd, Opposite to C. L. I. Adv. Center,
Tamil Nadu 600036

MEP Proof Consultant
Egis India Consulting Engineers Pvt. Ltd.
Plot No. 46, Sector 32, Institutional Area,
Gurgaon, Haryana 122003

ICT Proof Consultant
CKR Consulting Engineers Pvt. Ltd.
#471, 3rd Floor, Naraina Heights,
Subhashpuri Road, Naraina Circle,
Bansara, New Delhi - 110028

Certification
EPC Contractor
L&T Construction
Buildings & Factories

Design Consultant
Architectural Consultant
Proof Consultant
Structural
MEP
ICT

PEAC
Issued by:
Employer / Employer's Engineer

REV	DESCRIPTION	DATE	DESIGN	DRWN	CHECK	APPROV
1	GOOD FOR CONSTRUCTION					



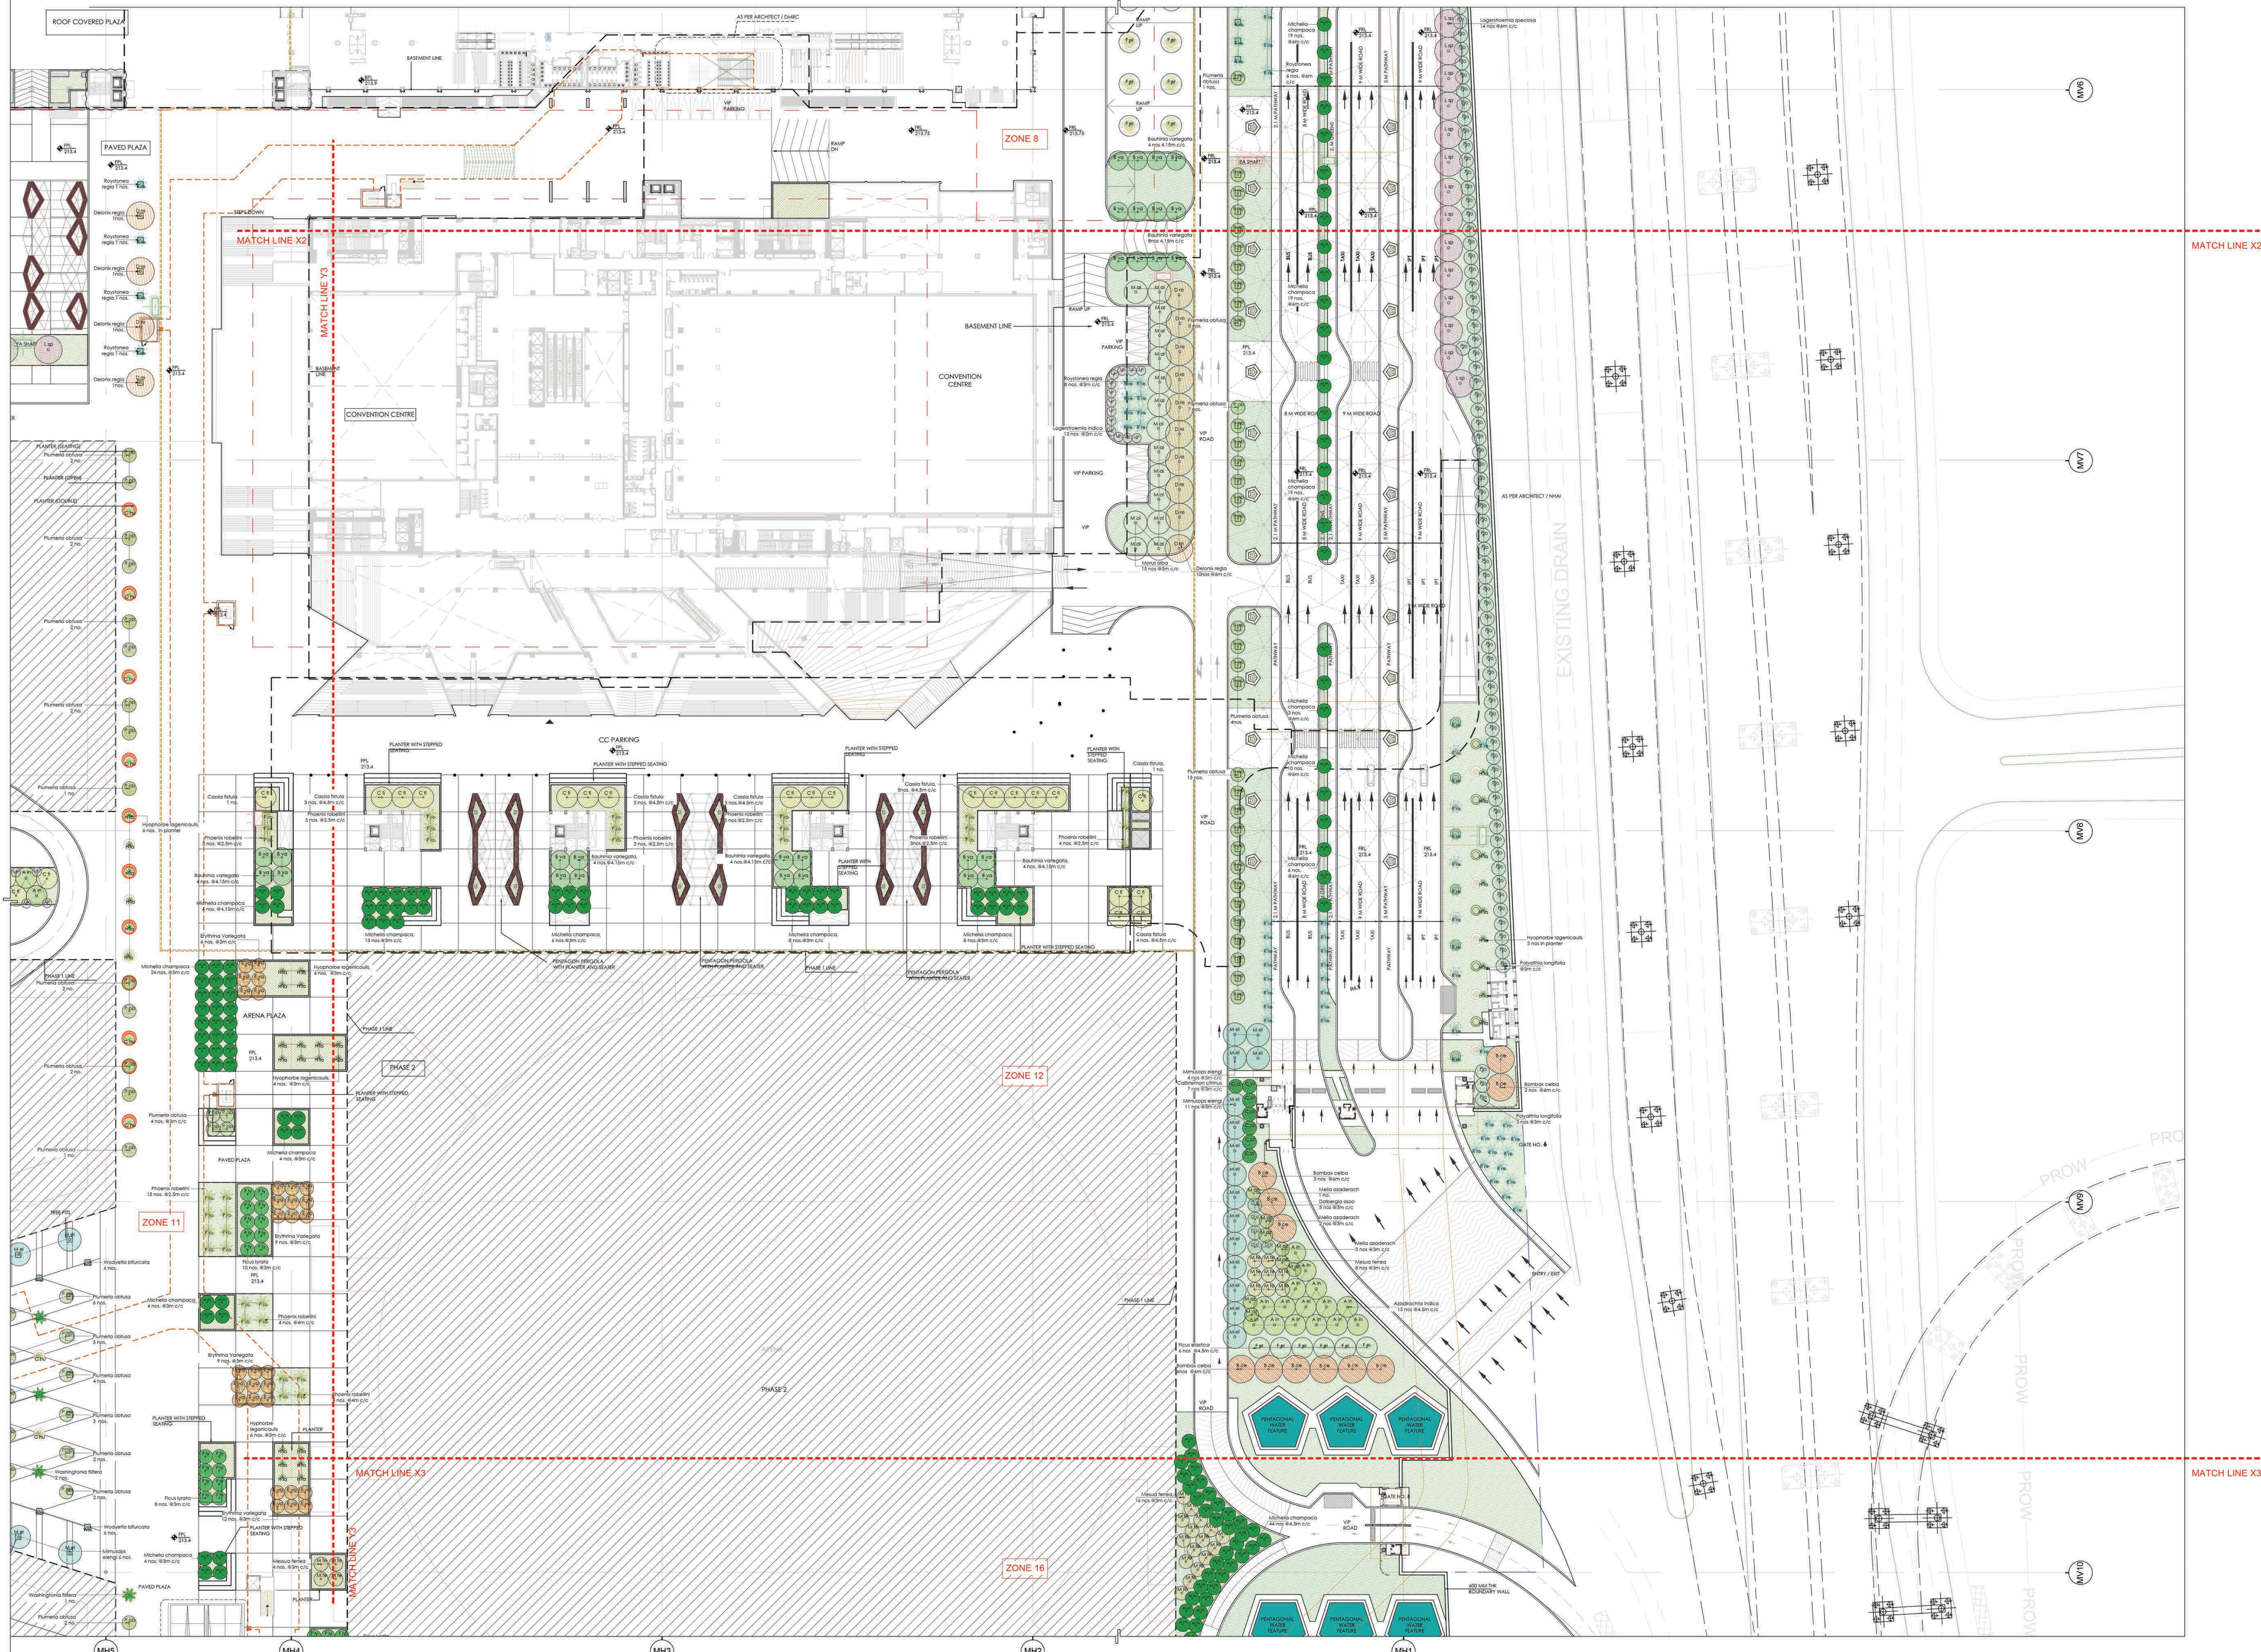

LEGEND FOR PLANTING PLAN - FOR COMPLETE PHASE I				
SYMBOL	SPECIES NAME	COMMON NAME	C/C	
	A in Azadirachta indica	Neem tree	4.5	
	A le Albizia lebbek	Sils tree	6	
	B va Bauhinia variegata	Kashmir, Orchid Tree	4.15	
	B ce Bombax ceiba	Silk Cotton Tree	6	
	C fi Casia fistula	Amaltas, Golden shower tree	4.5	
	C sp Celsia speciosa	Silk floss tree	3.5	
	C se Cordia sebestena	Orange Geliger Tree	3	
	C ci Callistemon citrinus	Lemon bottlebrush	3	

LEGEND FOR PLANTING PLAN - FOR COMPLETE PHASE I				
SYMBOL	SPECIES NAME	COMMON NAME	C/C	
	D re Dalbergia regia	Flame Tree, Gulmohar	6	
	D is Dalbergia isoo	Shahmohar	3	
	E va Erythrina variegata	Indian Coral Tree	3	
	F al Ficus alata	Rubber fig	4.5	
	F ly Ficus lyata	Ridge Leaf Fig	3	
	F vi Ficus virens	White Fig	6	
	J mi Jacaranda mimosaefolia	Neel gulmohar	5	



LEGEND FOR PLANTING PLAN - FOR COMPLETE PHASE I				
SYMBOL	SPECIES NAME	COMMON NAME	C/C	
	L in Lagerstroemia indica	Chape myrtle	2	
	L sp Lagerstroemia speciosa	Pride of India	6	
	M az Mela acaedrach	Penian Ubac	3	
	M el Mimosa elengi	Moulart, Spanish cherry	5	
	M fe Mesua fereaa	Nag Kesar, Cobra luffa	3	
	M ch Michelia champaca	Champa, Golden Champa	3	
	M al Morus alba	White Mulberry	5	

LEGEND FOR PLANTING PLAN - FOR COMPLETE PHASE I				
SYMBOL	SPECIES NAME	COMMON NAME	C/C	
	M pi Miletia pinnata	Pongam Tree, Indian Beach Tree	4.5	
	P ob Plumeria obtusa	White Frangipani	3	
	P lo Polyalthia longifolia	Ashok tree	3	
	S cu Syzygium cumini (4.5M C/C)	Jawa palm, Jamun	6	
	T in Tamarindus indica (4.5M C/C)	Tamarind	6	
	T aj Terminalia ajayana (3M/C)	Adjun tree	4.5	
	T be Terminalia bellicosa (3M/C)	Baheda	5	

LEGEND FOR PLANTING PLAN - FOR COMPLETE PHASE I				
SYMBOL	SPECIES NAME	COMMON NAME	C/C	
	A cl Archontophoenix celsastrae	King Palm, Majestic Palm	4.5	
	C hu Chamaecyparis humilis	Mediterranean fan palm	3	
	P ro Phoenix roebelenii	Miniature date palm	3	
	W fi Washingtonia filifera	Desert fan palm	3	
	W bi Wodyetia bifurcata	Foxtail palm	3	

- O17203-N-SP-00-WD-0500 SERIES - PLANTING SET, TO BE REFERRED FOR FOLLOWING POINTS:
- All dimensions are in Meters. Dimensions to be read and shall not be measured from the drawing.
 - Total Quantity shown in legend for the tree plantation is for the complete site of phase 1.
 - For specifications of the proposed trees refer separate document.
 - Green areas and planting of upper canopy are shown in colored hatches. To get clear understanding print should be taken in colour.
 - Metro corridor line depiction in orange colour.
 - No building details shall be referred from planning plan drawing sets.
 - Service gallery and tunnel coming in green areas and landscape plazas to be designed for the tree loading.

- ABBREVIATIONS:
- FRL - FINISHED ROAD LEVEL
 - FPL - FINISHED PAVED LEVEL
 - FGL - FINISHED GROUND LEVEL
 - BPL - BUILDING PAVED LEVEL
 - TOF - TOP OF FILL

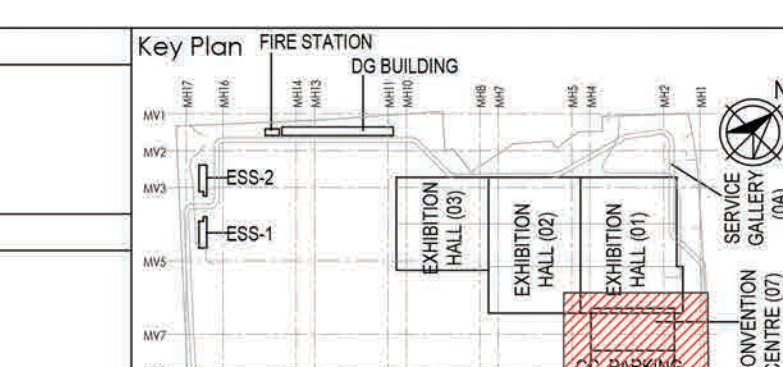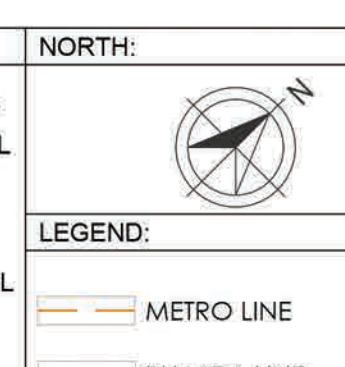

Owner / Employer

India International Convention & Exhibition Centre Limited
Room No. 432, Ministry of Commerce & Industry,
CPRI, 150, Connaught Place, New Delhi - 110011, India

Department of Industrial Policy and Promotion Ministry of Commerce & Industry
Government of India

Knowledge Partner

Delhi Mumbai Industrial Corridor
Development Corporation
Room No. 541 & 542, 3rd Floor Hotel Ashok,
Connaught Place, New Delhi - 110011, India

Employer's Representative

Employer Engineer
Programme Management Consultant (PMC)

AECOM

Preliminary Engineering Architecture Consultants (PEAC)

idom


EPC Contractor

L&T Construction
Buildings & Factories

EPC Contractor's Representatives

Design Consultant

Engineering Design and Research Center (EDRC)
L&T Construction - Buildings & Factories

Architectural Consultant

ARCOP

Arco Associates Pvt. Ltd.,
A-15, Parkside Road, G.T.1,
New Delhi, Delhi 110048, India

Structural Proof Consultant

Indian Institute of Technology (IIT) Madras
Sankar Patel Rd, Opposite to C. L. R. A. Chandra,
Tamil Nadu - 600035

MEP Proof Consultant

Egis India Consulting Engineers Pvt. Ltd.
Plot No. 46, Sector 32, Institutional Area,
Gurgaon, Haryana - 122001

ICT Proof Consultant

CKR Consulting Engineers Pvt. Ltd.
4471, 3rd Floor, Naraina Arcade,
Subramaniam Road, Naraina Circle,

Certification

EPC Contractor

Design Consultant

Architectural Consultant

Proof Consultant

Structural **MEP** **ICT**

PEAC

Issued By:
Employer / Employer's Engineer


EPC Contractor

L&T Construction
Buildings & Factories

JOB No : O17203

Project Name

DESIGN AND CONSTRUCTION OF INDIA
INTERNATIONAL CONVENTION & EXPO CENTRE
SECTOR 25, DWARKA, NEW DELHI, INDIA

Drawing Status

GOOD FOR CONSTRUCTION (GFC)

Drawing No

N 00 0512

Rev. No

R0

Title:

LANDSCAPE PLANTING PLAN -
UPPER CANOPY: ZONE 12


EDRC DWG No :
O17203-N-SP-00-WD-0512

Scale

1:500

Sheet Size

A0

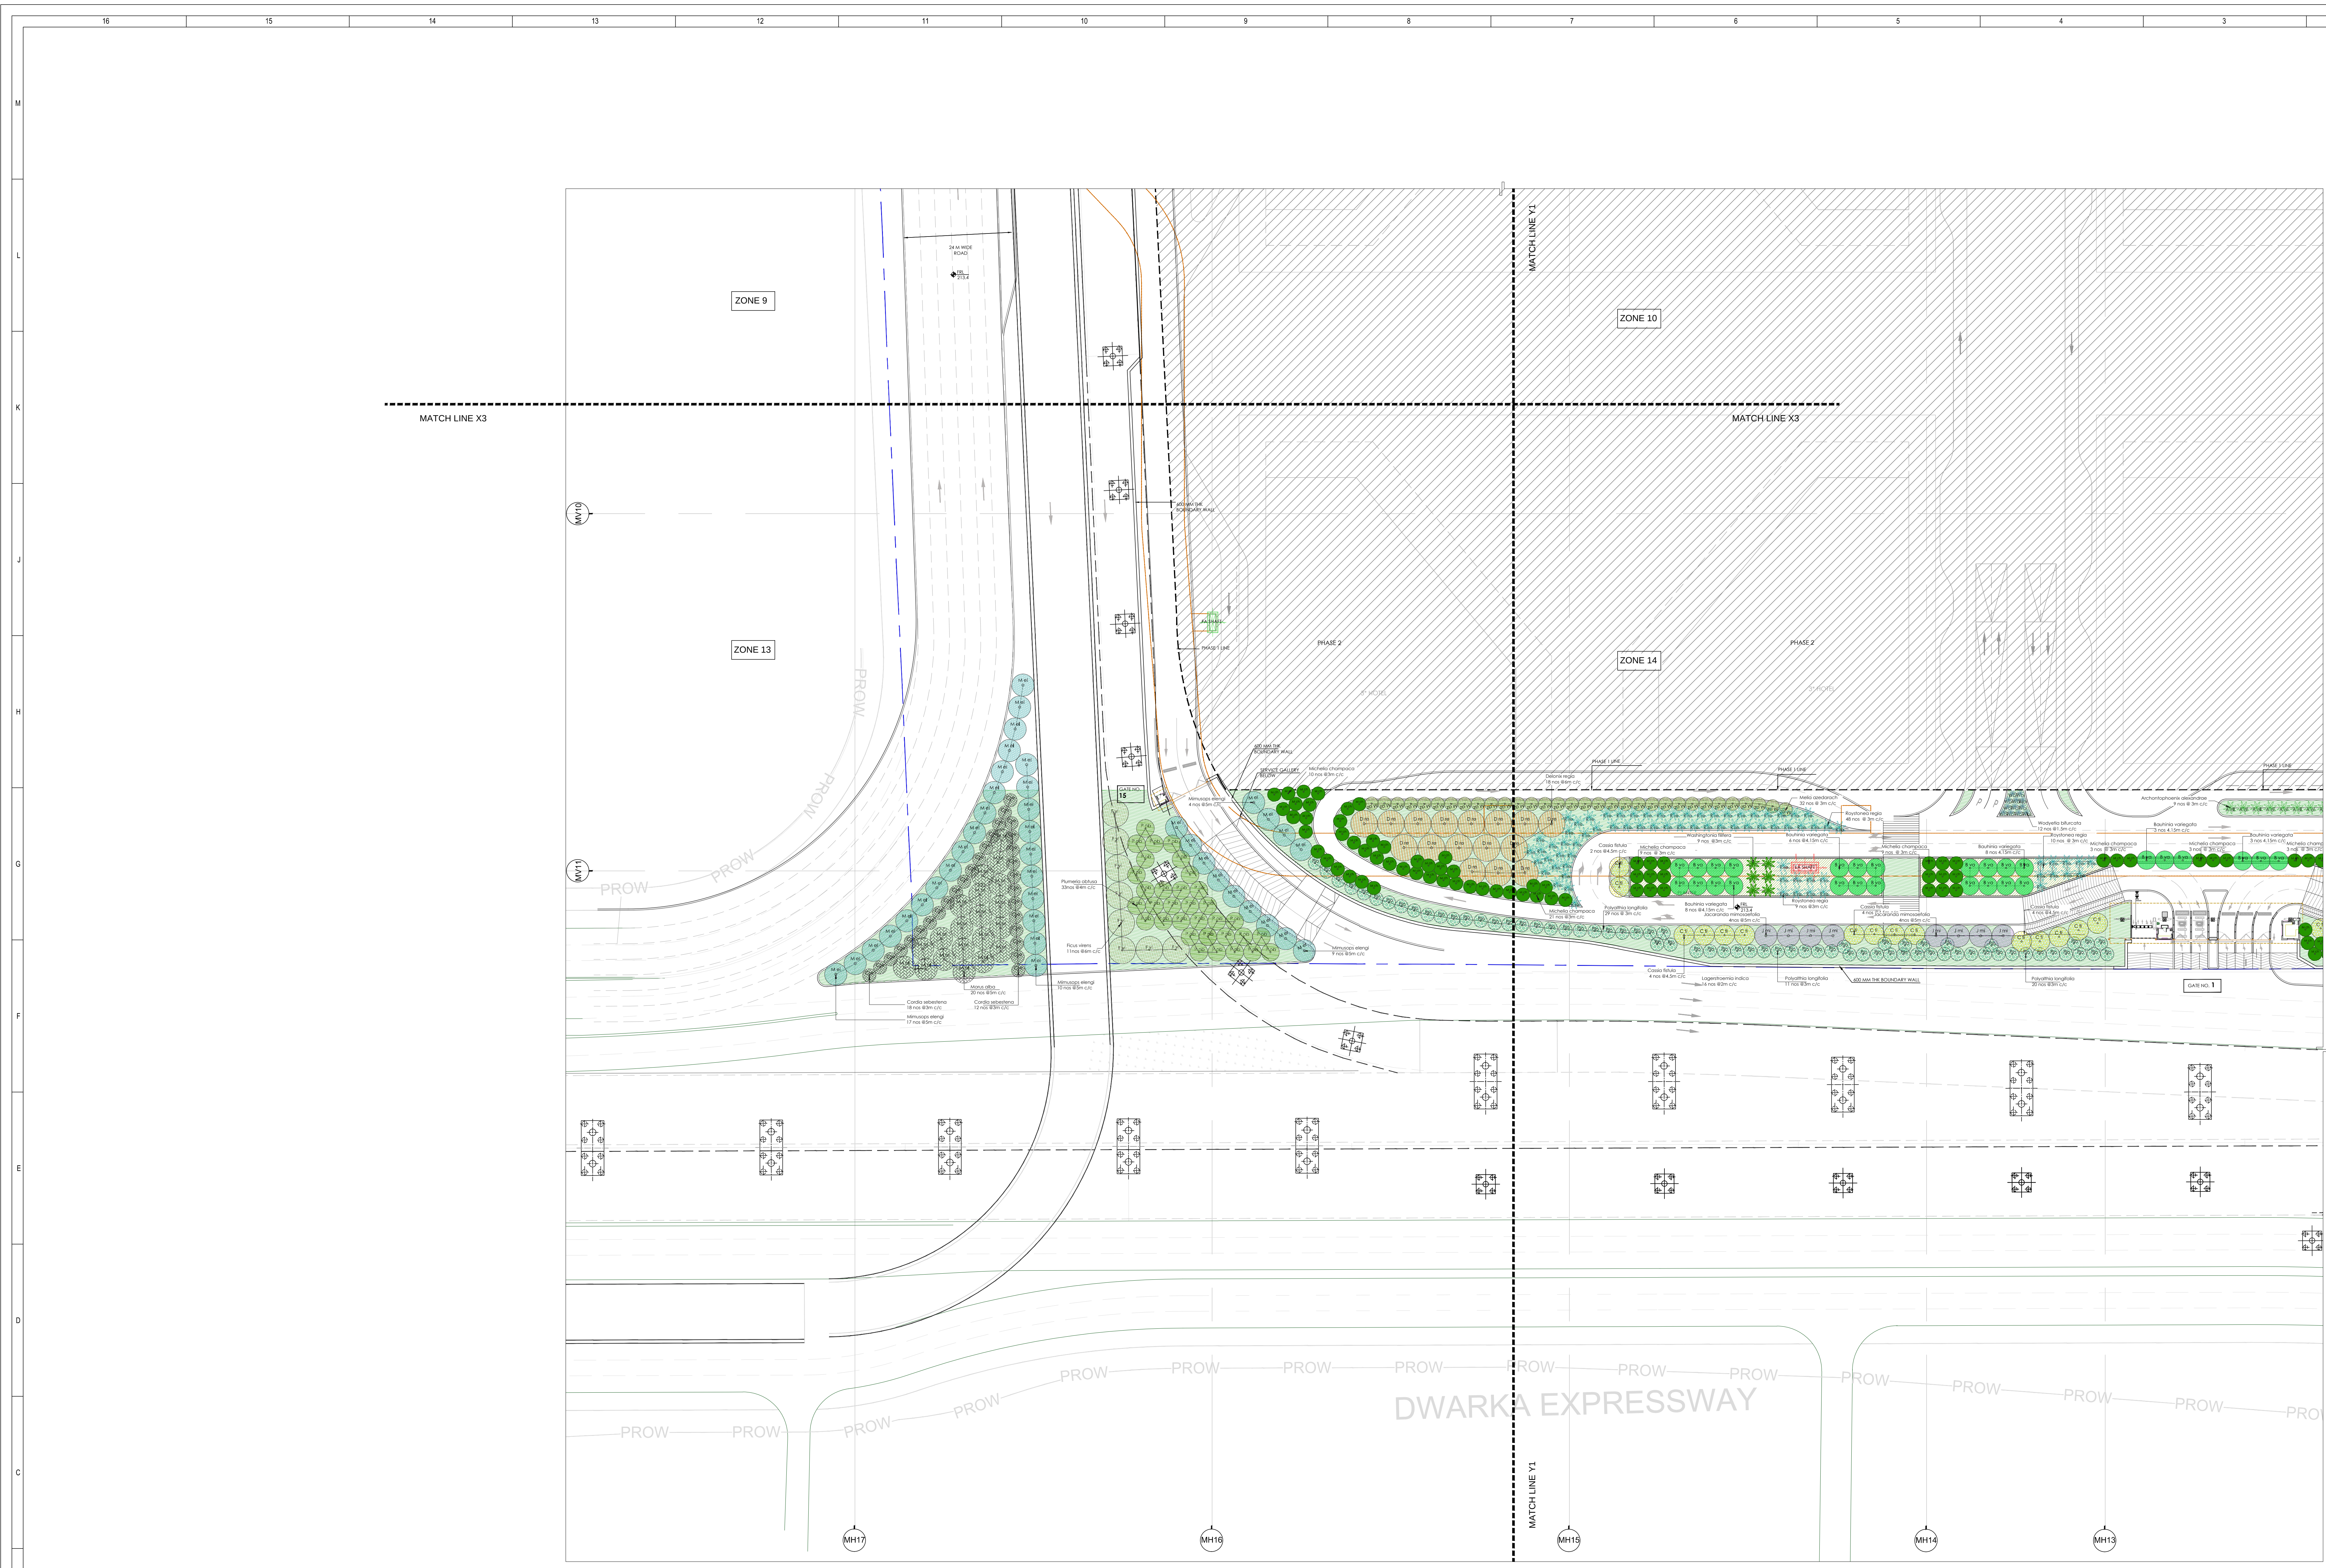

LEGEND FOR PLANTING PLAN - FOR COMPLETE PHASE I			
SYMBOL	SPECIES NAME	COMMON NAME	C/C
	A in	Azadirachta indica	Neem tree 4.5
	A le	Albizia lebbek	Slit tree 6
	B va	Bauhinia variegata	Kachnar, Orchid tree 4.5
	B ce	Bombax ceiba	Silk Cotton tree 6
	C fi	Cassia fistula	Amaltak, Golden shower tree 4.5
	C sp	Cordia speciosa	Silk fig tree 3.5
	C se	Cordia sebestena	Orange Geiger tree 3
	C ci	Callistemon citrinus	Lemon bottlebrush 3

LEGEND FOR PLANTING PLAN - FOR COMPLETE PHASE I			
SYMBOL	SPECIES NAME	COMMON NAME	C/C
	D re	Delonix regia	Flame tree, Gulmohar 6
	D si	Dalbergia sissoo	Shisham 3
	E va	Erythrina variegata	Indian Coral tree 3
	F el	Ficus elastica	Rubber fig 4.5
	F ly	Ficus lyrata	Fiddle Leaf fig 3
	F vi	Ficus vians	White fig 6
	J mi	Jacaranda mimosanifolia	Neel gumthar 5



LEGEND FOR PLANTING PLAN - FOR COMPLETE PHASE I			
SYMBOL	SPECIES NAME	COMMON NAME	C/C
	L in	Lagerstroemia indica	Grape myrtle 2
	L sp	Lagerstroemia speciosa	Pride of India 6
	M az	Melia azadirach	Parishat Uluc 3
	M el	Mussaenda elengi	Moukoti, Spanish cherry 3
	M fe	Messia ferrea	Nag Kesari, Cobra leaf tree 5
	M ch	Michelia champaca	Champa, Golden Champa 3
	M al	Morus alba	White Mulberry 5

LEGEND FOR PLANTING PLAN - FOR COMPLETE PHASE I			
SYMBOL	SPECIES NAME	COMMON NAME	C/C
	M pi	Miliaria pinnata	Pongam tree, Indian Beech tree 4.5
	P ob	Plumeria obtusa	White frangipani 4
	P lo	Polyalthia longifolia	Ashok tree 3
	S cu	Syzygium cumini (ASM C/C)	Jawa plum, Jamun 6
	T in	Tamarindus indica (AMC/C)	Tamarind 6
	T ar	Terminalia arjuna (3AM/C)	Ajuni tree 4.5
	T be	Terminalia bellica (SMC/C)	Baheda 5

LEGEND FOR PLANTING PLAN - FOR COMPLETE PHASE I			
SYMBOL	SPECIES NAME	COMMON NAME	C/C
	A al	Archontophoenix alexandrinae	King Palm, Majestic Palm
	C hu	Chamaedorea humilis	Mediterranean fan palm
	H la	Hyophorba lagenerculis	Bottle palm
	P ro	Phoenix roebeleni	Miniature date palm
	R re	Roystonea regia	Royal palm
	W fi	Washingtonia filifera	Desert fan palm
	W bi	Wodyetia bilucata	Fox tail palm

- 017203-N-SP-00-WD-0500 SERIES-PLANTING SET, TO BE REFERRED FOR FOLLOWING POINTS :
1. All dimensions are in Meters. Dimensions to be read and shall not be measured from the drawing.
 2. Total Quantity shown in legend for the tree plantation is for the complete site of phase I.
 3. For specification of the proposed trees refer separate document.
 4. Green areas and planting of upper canopy are shown in colored hatches. To get clear understanding prints should be taken in colour.
 5. Metro corridor line depiction in orange colour.
 6. No building details shall be referred from planting plan drawing sets.
 7. Service gallery and tunnel coming in green areas and landscape plazas to be designed for the tree loading.

- ABBREVIATIONS :
1. FRL - FINISHED ROAD LEVEL
 2. FPL - FINISHED PAVED LEVEL
 3. FGL - FINISHED GROUND LEVEL
 4. BPL - BUILDING PAVED LEVEL
 5. TOP - TOP OF FILL

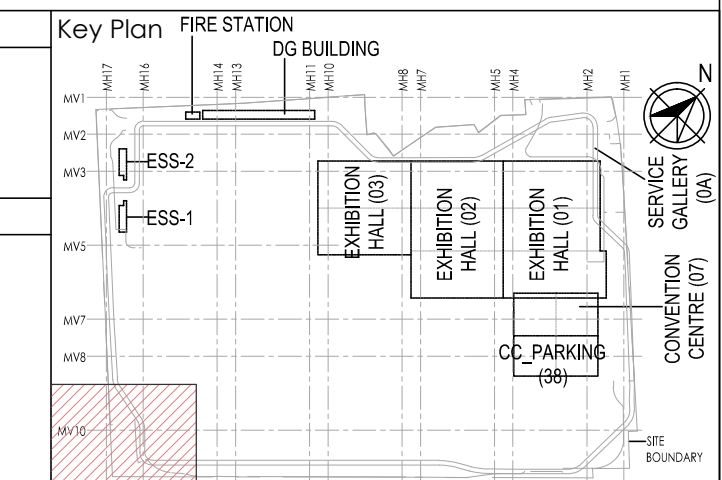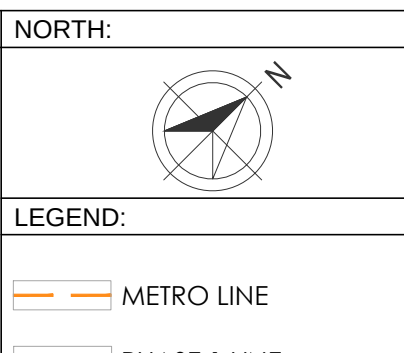

Owner / Employer
India International Convention & Exhibition Centre Limited
Room No. 425A, Ministry of Commerce & Industry
20th Floor, New Delhi-110011, India

Department of Industrial Policy and Promotion Ministry of Commerce & Industry Government of India

Knowledge Partner
Delhi Mumbai Industrial Corridor Development Corporation
Room No. 341, E, 3rd floor, New Delhi-110011, India

Employer's Representative
Employer Engineer
Programme Management Consultant (PMC)

AECOM
Preliminary Engineering Architecture Consultants (PEAC)
Av. Del Marista de B Escorial, 4, 28049 Madrid, Spain
No. D-1, Ashwini Building, Green Park, New Delhi-110016, India

EPC Contractor
L&T Construction
Buildings & Factories
Mount Poonam Road, Bangalore, Karnataka-560009, India

EPC Contractor's Representatives
Design Consultant
Engineering Design and Research Center (EDRC)
L&T Construction - Buildings & Factories
Architectural Consultant
ARCOP
ARCOP Associates Pvt. Ltd.
A-15, Pongosa Enclave, G.K.-1, New Delhi-110048, India

Structural Proof Consultant
Indian Institute of Technology (IIT) Madras
Sarda Patel Rd. Opposite to C.L.R.I. Achar, Chennai, Tamil Nadu-600036

MEP Proof Consultant
Egis India Consulting Engineers Pvt. Ltd.
40/1, 3rd floor, Narayana Heights, Subramanyam Road, Nellikuppam Circle, Narayana, Chennai-600044

ICT Proof Consultant
CKR Consulting Engineers Pvt. Ltd.
40/1, 3rd floor, Narayana Heights, Subramanyam Road, Nellikuppam Circle, Narayana, Chennai-600044

Certification
EPC Contractor
Design Consultant
Architectural Consultant
Proof Consultant
Structural
MEP
ICT

Issued by:
Employer / Employer's Engineer

NO GOOD FOR CONSTRUCTION

REV	DESCRIPTION	DATE	ISSN	DATE	CHKD	APPRO
1	GOOD FOR CONSTRUCTION	04/02/20	NL	18	NL	PK

Revisions

NO	DESCRIPTION	DATE	ISSN	DATE	CHKD	APPRO
1	GOOD FOR CONSTRUCTION	04/02/20	NL	18	NL	PK

EPC Contractor

L&T Construction
Buildings & Factories

Project Name
DESIGN AND CONSTRUCTION OF INDIA INTERNATIONAL CONVENTION & EXPO CENTRE
SECTOR 25, DWARKA, NEW DELHI, INDIA

Drawing Status
GOOD FOR CONSTRUCTION (GFC)

Drawing No
N 00 0513


Rev. No
R0

Title
LANDSCAPE PLANTING PLAN - UPPER CANOPY: ZONE 13

EDRC DWG No : 017203-N-SP-00-WD-0513

Scale
1:500

Sheet Size
A0

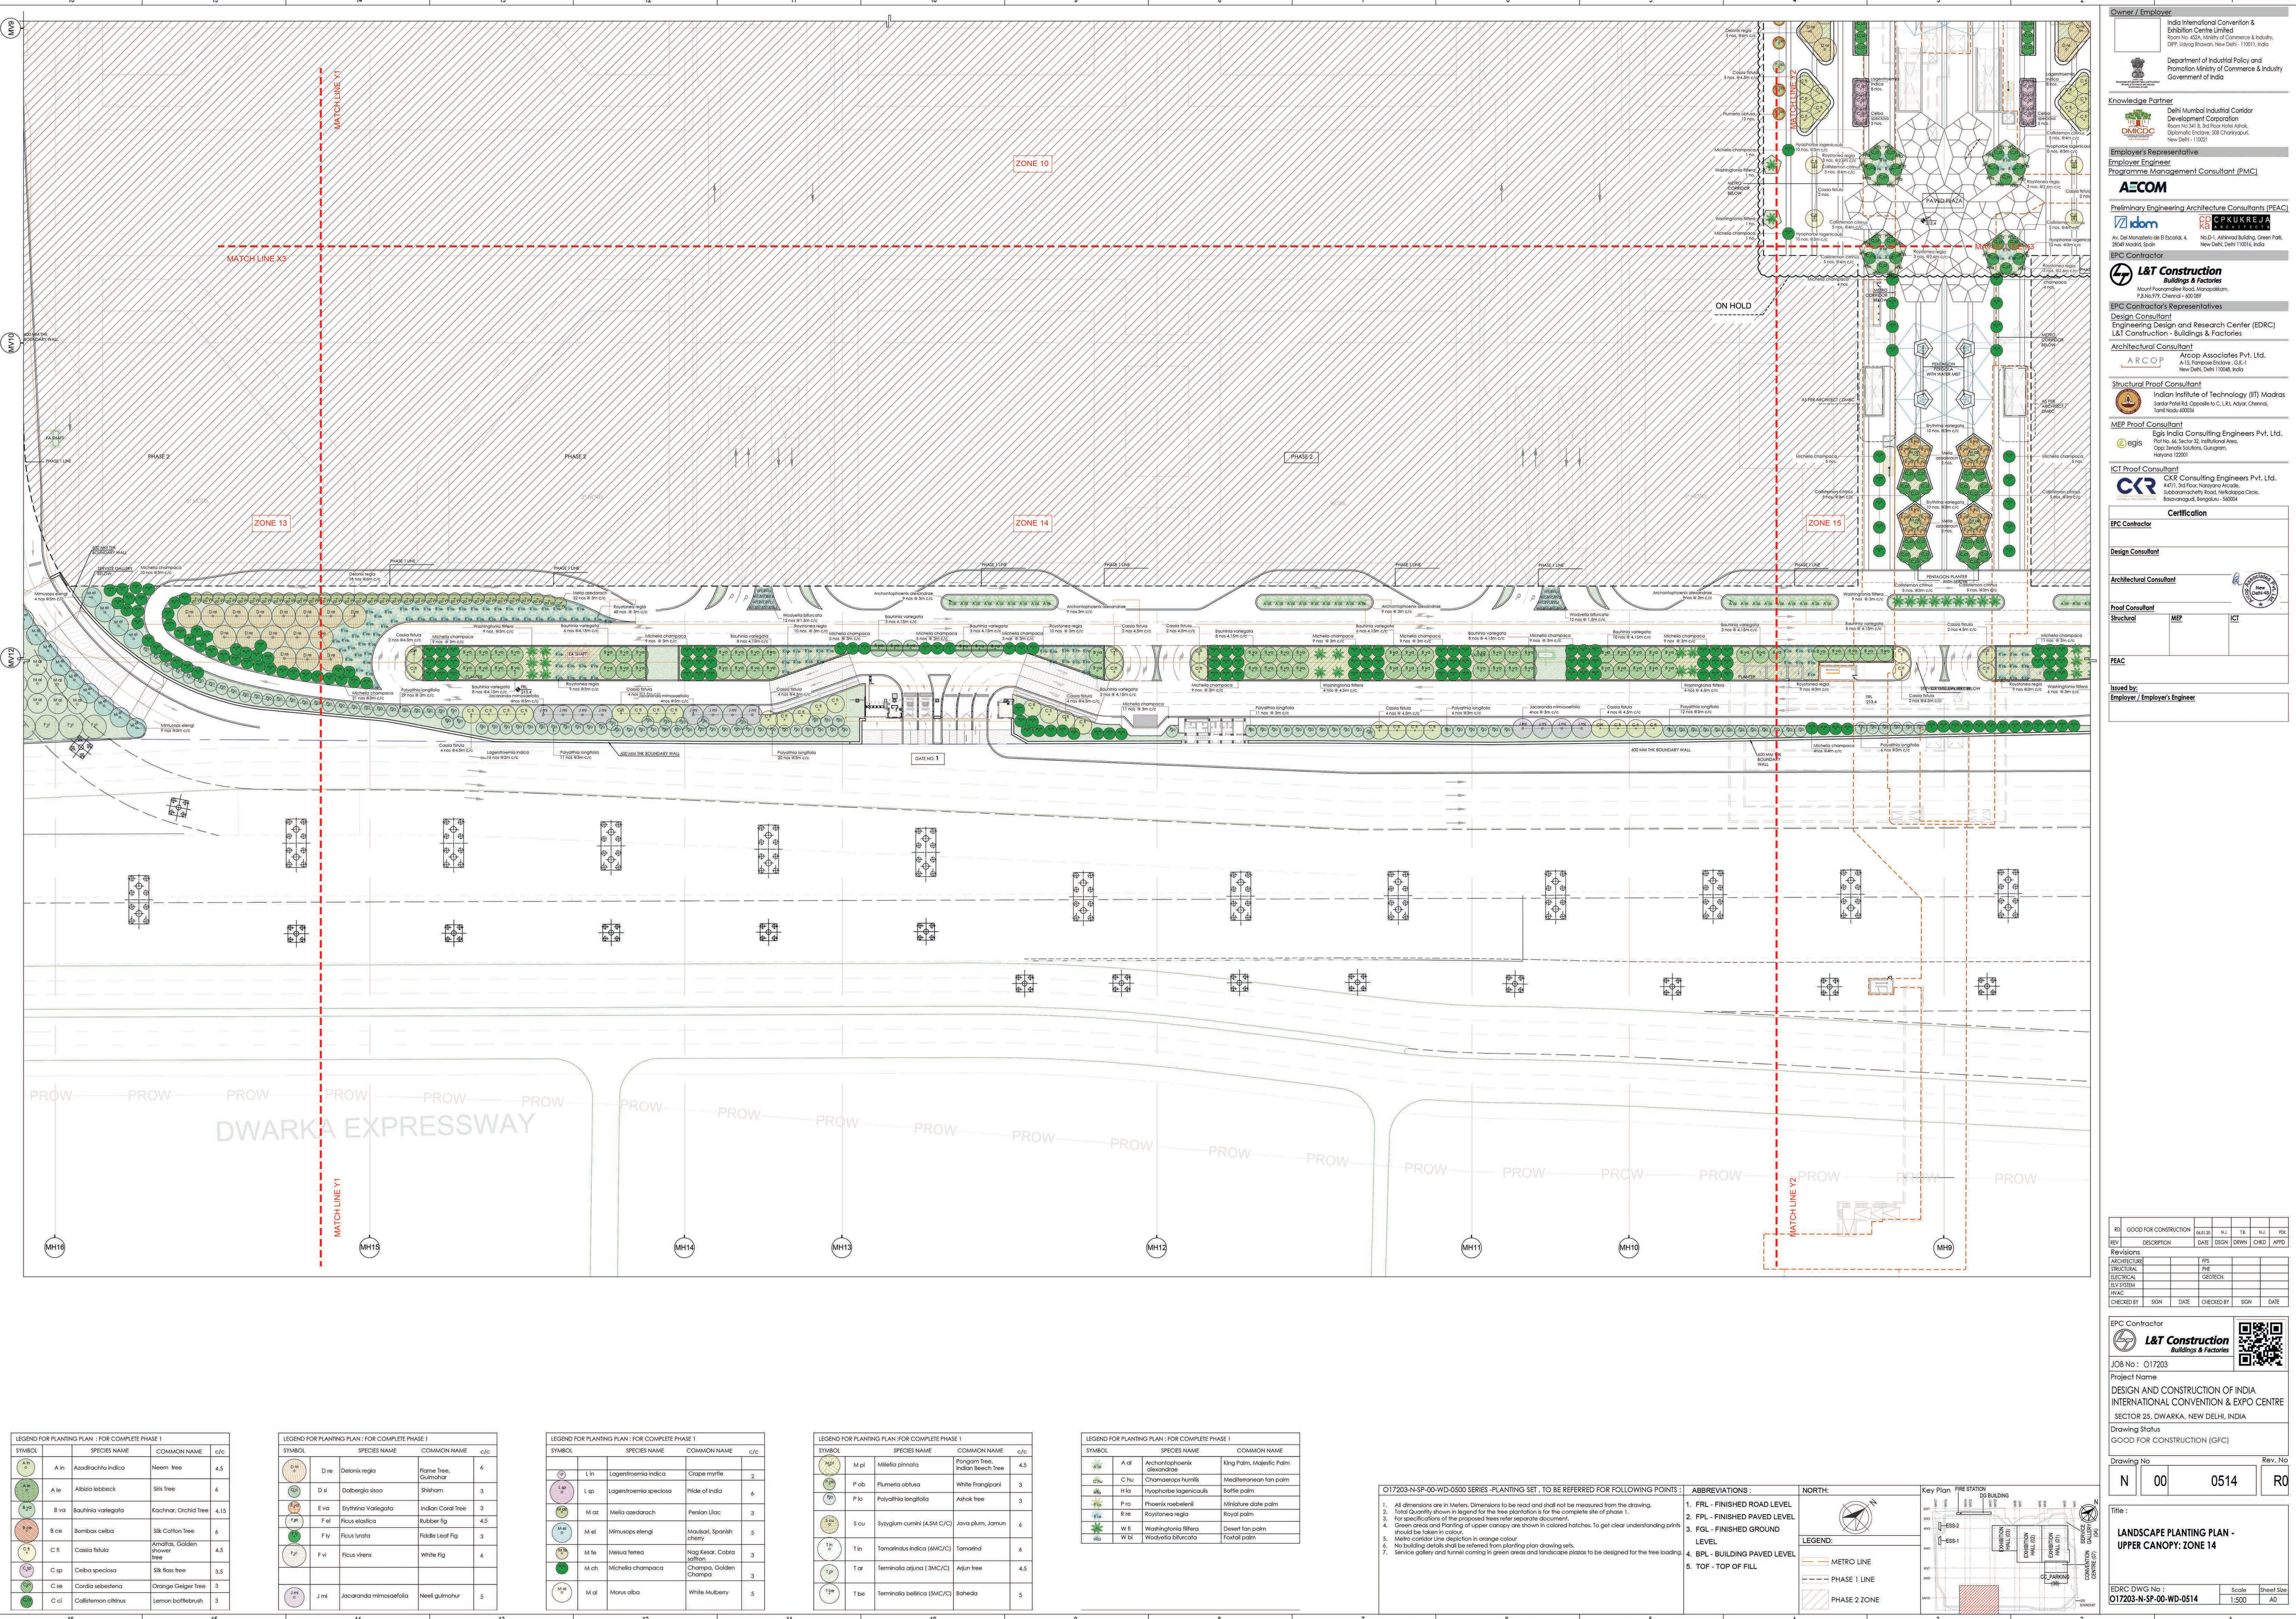

LEGEND FOR PLANTING PLAN - FOR COMPLETE PHASE I			
SYMBOL	SPECIES NAME	COMMON NAME	c/c
	A in	Azadirachta indica	Neem tree
	A le	Albizia lebbekii	Silk tree
	B va	Bauhinia variegata	Kashmir, Orchid Tree
	B ce	Bombax ceiba	Silk Cotton Tree
	C fi	Cassia fistula	Amaltak, Golden Shower tree
	C sp	Ceiba speciosa	Silk floss tree
	C se	Cordia sebestena	Orange Gidgee Tree

LEGEND FOR PLANTING PLAN - FOR COMPLETE PHASE I			
SYMBOL	SPECIES NAME	COMMON NAME	c/c
	D si	Dalbergia sissoo	Shisham
	E va	Erythrina variegata	Indian Coral Tree
	F el	Ficus elastica	Rubber fig
	F ly	Ficus lyrata	Fiddle Leaf Fig
	F vi	Ficus virens	White fig
	J m	Jacaranda mimosaeifolia	Neel gulmohar



LEGEND FOR PLANTING PLAN - FOR COMPLETE PHASE I			
SYMBOL	SPECIES NAME	COMMON NAME	c/c
	L in	Lagerstroemia indica	Crape myrtle
	L sp	Lagerstroemia speciosa	Pink of India
	M az	Mella azedarach	Persian Ulac
	M ch	Michelia champaca	Champa, Golden Champa

LEGEND FOR PLANTING PLAN - FOR COMPLETE PHASE I			
SYMBOL	SPECIES NAME	COMMON NAME	c/c
	P lo	Polyalthia longifolia	Ashok tree
	S cu	Syzygium cumini	Java plum, Jamun
	T in	Tamarindus indica	Tamarind
	T be	Terminalia baltica	Baheda

LEGEND FOR PLANTING PLAN - FOR COMPLETE PHASE I			
SYMBOL	SPECIES NAME	COMMON NAME	c/c
	C hu	Chamaecyparis humilis	Mediterranean fan palm

- 017203-N-SP-00-WD-0500 SERIES-PLANTING SET, TO BE REFERRED FOR FOLLOWING POINTS:
- All dimensions are in Meters. Dimensions to be read and shall not be measured from the drawing.
 - Total Quantity shown in legend for the tree plantation is for the complete site of phase 1.
 - For specifications of the proposed trees refer separate documents.
 - Green areas and planting of upper canopy are shown in colored hatches. To get clear understanding print should be taken in colour.
 - Metro corridor line depiction in orange colour.
 - No building details shall be referred from planning plan drawing sets.
 - Service gallery and tunnel coming in green areas and landscape plazas to be designed for the tree loading.

- ABBREVIATIONS:
- FRL - FINISHED ROAD LEVEL
 - FPL - FINISHED PAVED LEVEL
 - FGL - FINISHED GROUND LEVEL
 - BPL - BUILDING PAVED LEVEL
 - TOF - TOP OF FILL

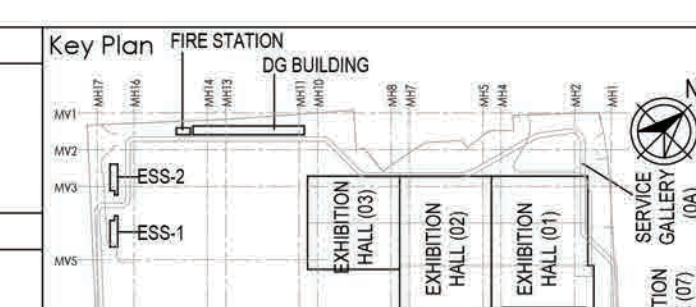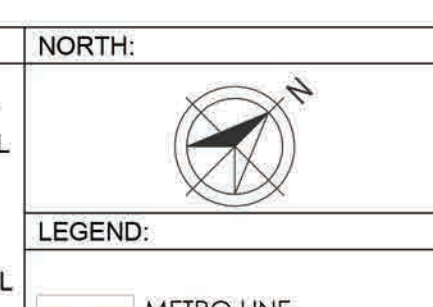

Owner / Employer

India International Convention & Exhibition Centre Limited
Room No. 42A, Ministry of Commerce & Industry,
30th Floor, Connaught Place, New Delhi - 110011, India

Department of Industrial Policy and Promotion
Ministry of Commerce & Industry
Government of India

Knowledge Partner

Delhi Mumbai Industrial Corridor Development Corporation
Room No. 301 B, 3rd Floor, Hotel Ashok,
Connaught Place, New Delhi - 110011, India

Employer's Representative

Programme Management Consultant (PMC)

ACCOM

Preliminary Engineering Architecture Consultants (PEAC)

EPC Contractor

L&T Construction
Buildings & Factories
Mount Road, Chennai - 600 006

EPC Contractor's Representatives

Design Consultant
Engineering Design and Research Center (EDRC)
L&T Construction - Buildings & Factories

Architectural Consultant

ARCOP
Arcop Associates Pvt. Ltd.,
A-15, Parkview Enclave, G-1, New Delhi, Delhi 110018, India

Structural Proof Consultant

Indian Institute of Technology (IIT) Madras
Sankar Patel Rd, Opposite to C. L. R. A. Chav. Chennai,
Tamil Nadu 600 036

MEP Proof Consultant

Egis India Consulting Engineers Pvt. Ltd.
Plot No. 44, Sector 32, Institutional Area,
Gurgaon, Haryana 122001

ICT Proof Consultant

CKR Consulting Engineers Pvt. Ltd.
4/71, 3rd Floor, Naraina Arcade,

Certification

EPC Contractor

Design Consultant

Architectural Consultant

Proof Consultant

Structural **MEP** **ICT**

PEAC

Issued by:
Employer / Employer's Engineer

Revisions

REV	DESCRIPTION	DATE	DESIGN	DRWN	CHECK	APPRO
1	ISSUED FOR CONSTRUCTION	2023-02	N/A	TL	N/A	FOR

EPC Contractor

L&T Construction
Buildings & Factories

JOB No: 017203

Project Name
DESIGN AND CONSTRUCTION OF INDIA
INTERNATIONAL CONVENTION & EXPO CENTRE
SECTOR 25, DWARKA, NEW DELHI, INDIA

Drawing Status
GOOD FOR CONSTRUCTION (GFC)

Drawing No
N 00 0514


Rev. No
R0

Title:
LANDSCAPE PLANTING PLAN -
UPPER CANOPY: ZONE 14

EDRC DWG No: 017203-N-SP-00-WD-0514

Scale
1:500

Sheet Size
A0

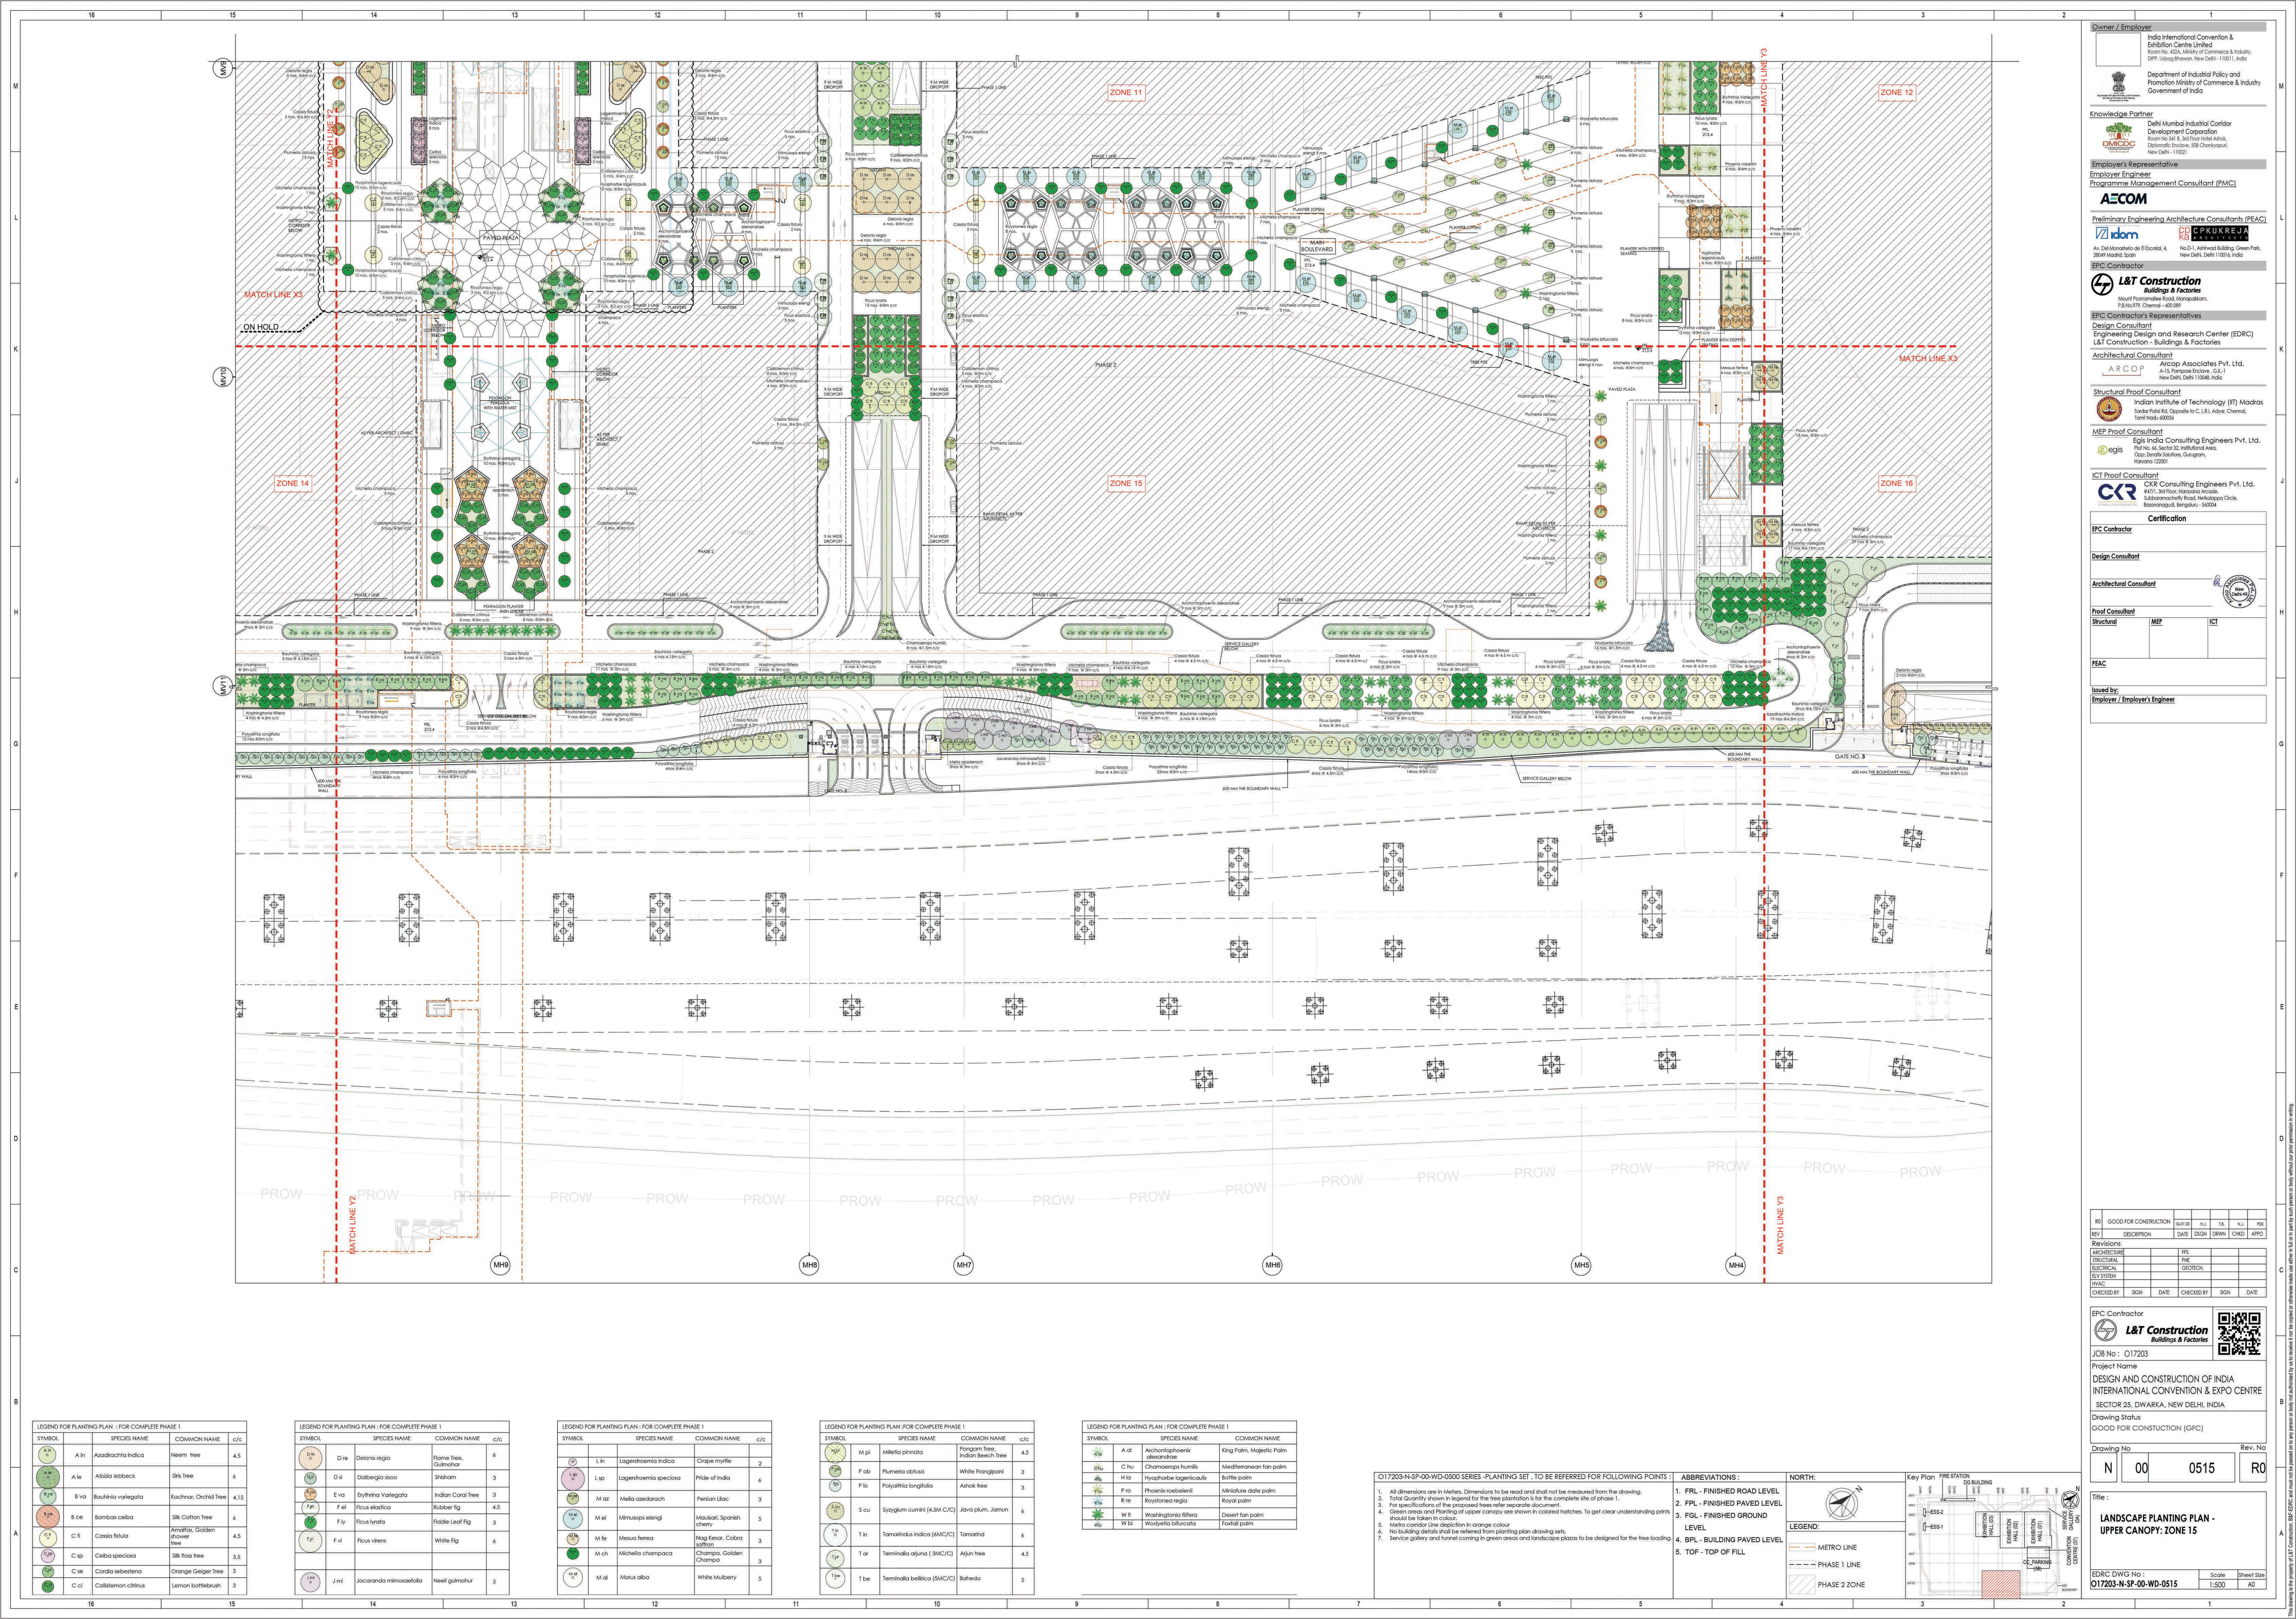

LEGEND FOR PLANTING PLAN - FOR COMPLETE PHASE 1			
SYMBOL	SPECIES NAME	COMMON NAME	C/C
	A.in	Azadirachta indica	Neem tree
	A.le	Albizia lebbekii	Sits tree
	B.ce	Bombax ceiba	SRK Cotton Tree
	C.fi	Cassia fistula	Amaltas, Golden shower tree
	C.se	Corda sebestena	Orange Geiger Tree
	C.ci	Callistemon citrinus	Lemon bottlebrush

LEGEND FOR PLANTING PLAN - FOR COMPLETE PHASE 1			
SYMBOL	SPECIES NAME	COMMON NAME	C/C
	D.re	Delonix regia	Flame Tree, Gulmohar
	D.si	Dalbergia sissoo	Shisham
	E.va	Erythrina variegata	Indian Coral Tree
	F.vi	Ficus virens	White fig
	J.mi	Jacaranda mimosanifolia	Neel gulmohar



LEGEND FOR PLANTING PLAN - FOR COMPLETE PHASE 1			
SYMBOL	SPECIES NAME	COMMON NAME	C/C
	L.in	Lagerstroemia indica	Chapel myrtle
	L.sp	Lagerstroemia speciosa	Pride of India
	M.fe	Mesua ferrea	Nag Kesari, Cobra lathyr
	M.ch	Michelia champaca	Champa, Golden Champa
	M.al	Morus alba	White Mulberry

LEGEND FOR PLANTING PLAN - FOR COMPLETE PHASE 1			
SYMBOL	SPECIES NAME	COMMON NAME	C/C
	M.pl	Mitella pinnata	Pongam tree, Indian Beach Tree
	P.lo	Polyalthia longifolia	Ashok tree
	S.cu	Syzygium cumini (LSM C/C)	Java plum, Jamun
	T.in	Tamarindus indica (SMC/C)	tamarind
	T.aj	Terminalia ajuna (SMC/C)	Ajun tree
	T.be	Terminalia bellerica (SMC/C)	Baheda

LEGEND FOR PLANTING PLAN - FOR COMPLETE PHASE 1			
SYMBOL	SPECIES NAME	COMMON NAME	C/C
	H.la	Hyophorba lagenicarpa	Bottle palm
	P.ro	Phoenix roebelenii	Miniature date palm
	R.re	Roystonea regia	Royal palm
	W.bi	Wodyetia bilobata	Foxtail palm

- 017203-N-SP-00-WD-0500 SERIES - PLANTING SET, TO BE REFERRED FOR FOLLOWING POINTS:
1. All dimensions are in Meters. Dimensions to be read and shall not be measured from the drawing.
 2. Total Quantity shown in legend for the tree plantation is for the complete site of phase 1.
 3. For specifications of the proposed trees refer separate document.
 4. Green areas and planting of upper canopy are shown in colored hatches. To get clear understanding print should be taken in colour.
 5. Metro corridor line depiction in orange colour.
 6. No building details shall be referred from planning plan drawing sets.
 7. Service gallery and tunnel coming in green areas and landscape plazas to be designed for the tree loading.

- ABBREVIATIONS:
1. FRL - FINISHED ROAD LEVEL
 2. FPL - FINISHED PAVED LEVEL
 3. FGL - FINISHED GROUND LEVEL
 4. BPL - BUILDING PAVED LEVEL
 5. TOF - TOP OF FILL

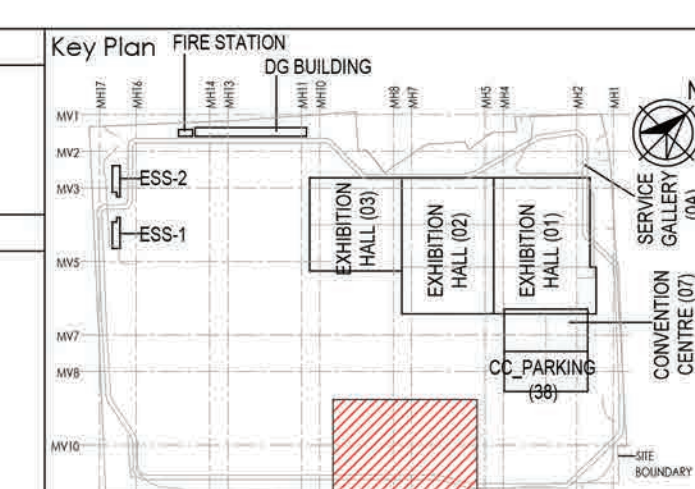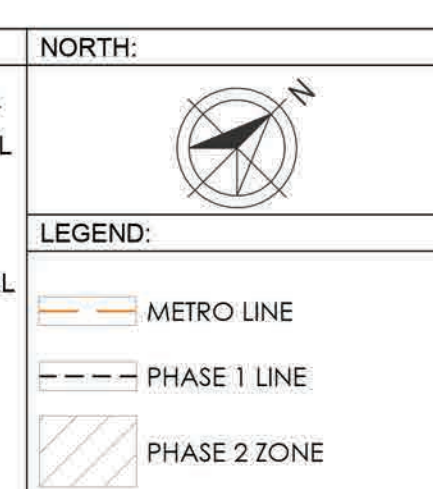

Owner / Employer

India International Convention & Exhibition Centre Limited
Room No. 432A, Ministry of Commerce & Industry,
CPRI, 100, Connaught Place, New Delhi - 110011, India

Department of Industrial Policy and Promotion Ministry of Commerce & Industry Government of India

Knowledge Partner

Delhi Mumbai Industrial Corridor Development Corporation
Room No. 501 B, 5th Floor, Huda House,
Connaught Place, New Delhi - 110011, India

Employer's Representative

Programme Management Consultant (PMC)

AECOM

Preliminary Engineering Architecture Consultants (PEAC)

EPC Contractor

L&T Construction
Buildings & Factories
Mount Poonam Road, Mangalagiri,
P. & T. Office, Chennai - 600 089

EPC Contractor's Representatives

Design Consultant
Engineering Design and Research Center (EDRC)
L&T Construction - Buildings & Factories

Architectural Consultant
ARCOP
Arcop Associates Pvt. Ltd.,
A-15, Parkside Building, Green Park,
New Delhi - 110016, India

Structural Proof Consultant
Indian Institute of Technology (IIT) Madras
Sankar Patel Rd, Opposite to C. U. R. Adva, Chennai,
Tamil Nadu - 600035

MEP Proof Consultant
Egis India Consulting Engineers Pvt. Ltd.
Plot No. 46, Sector 22, Institutional Area,
Gurgaon, Haryana - 122001

ICT Proof Consultant
CKR Consulting Engineers Pvt. Ltd.
A-011, 3rd Floor, Naraina Arcade,

Certification

Design Consultant

Architectural Consultant

Proof Consultant

Structural

MEP

ICT

PEAC

Issued by:
Employer / Employer's Engineer

Revisions

REV	DESCRIPTION	DATE	DESIGN	DRWN	CHECK	APPRO
1	ARCHITECTURE					
2	STRUCTURAL					
3	ELECTRICAL					

EPC Contractor

L&T Construction
Buildings & Factories

JOB No : 017203

Project Name
DESIGN AND CONSTRUCTION OF INDIA INTERNATIONAL CONVENTION & EXPO CENTRE SECTOR 25, DWARKA, NEW DELHI, INDIA

Drawing Status
GOOD FOR CONSTRUCTION (GFC)

Drawing No
N 00 0515


Rev. No
R0

Title:
LANDSCAPE PLANTING PLAN - UPPER CANOPY: ZONE 15

EDRC DWG No :
017203-N-SP-00-WD-0515

Scale
1:500

Sheet Size
A0

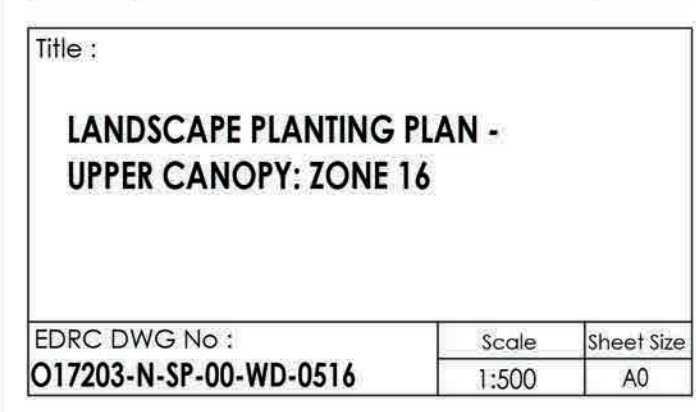

DESIGN AND CONSTRUCTION OF INDIA INTERNATIONAL CONVENTION & EXPO CENTRE			
SECTOR 25, DWARKA, NEW DELHI, INDIA			
Drawing Status GOOD FOR CONSTRUCTION (GFC)			
Drawing No	N 00 0516		Rev. No
N	00	0516	R0
Title : LANDSCAPE PLANTING PLAN - UPPER CANOPY: ZONE 16			
EDRC DWG No : O17203-N-SP-00-WD-0516		Scale 1:500	Sheet Size A0



1. MODULE A
Total Area of MA = 38995.29 sq.m






2. MODULE B
Total Area of MB = 10105.92 sq.m

3. MODULE C1
Total Area of MC1 = 5356.92 sq.m
Total Area of MC2 = 10192.64 sq.m

MODULE A SIZE - 20X12

MODULE B


MODULE C1 C2 SIZE - 22 X 8

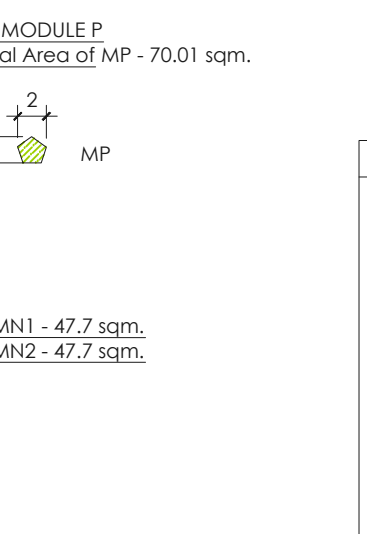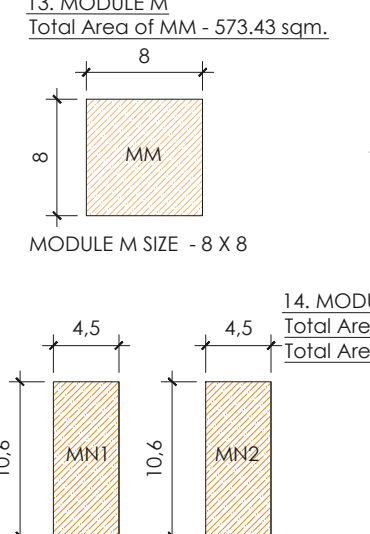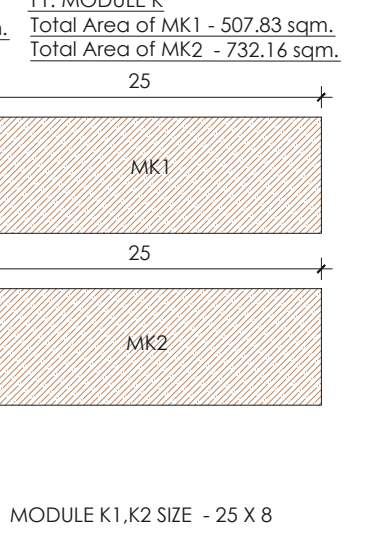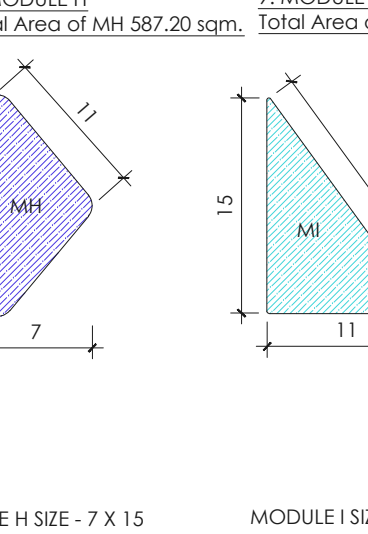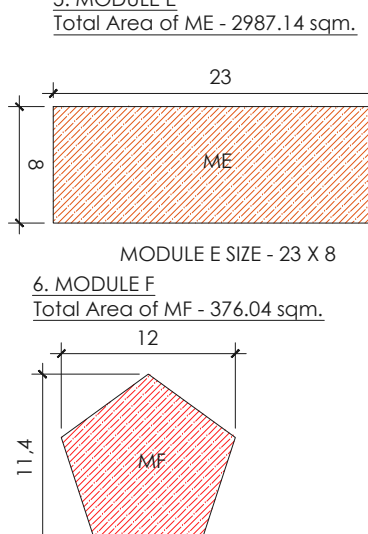

ABBREVIATIONS :

1. FRL - FINISHED ROAD LEVEL
2. FPL - FINISHED PAVED LEVEL
3. FGL - FINISHED GROUND LEVEL
4. BPL - BUILDING PAVED LEVEL
5. TOF - TOP OF FILL

LEGEND

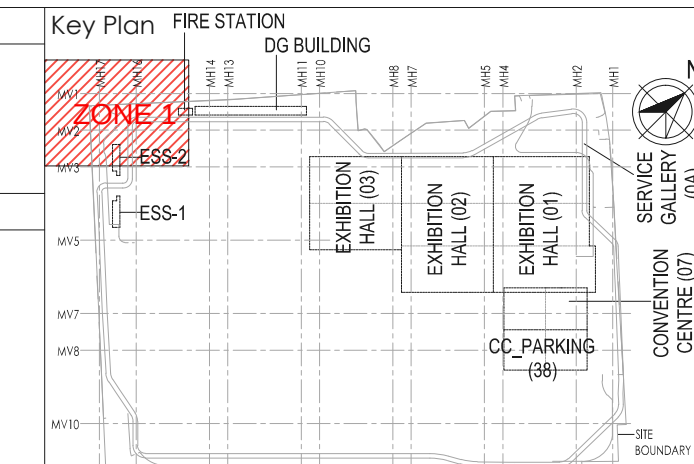

EDRC DWG No :	Scale	Sheet Size
017203-N-SP-00-WD-0801	1:500	A0