



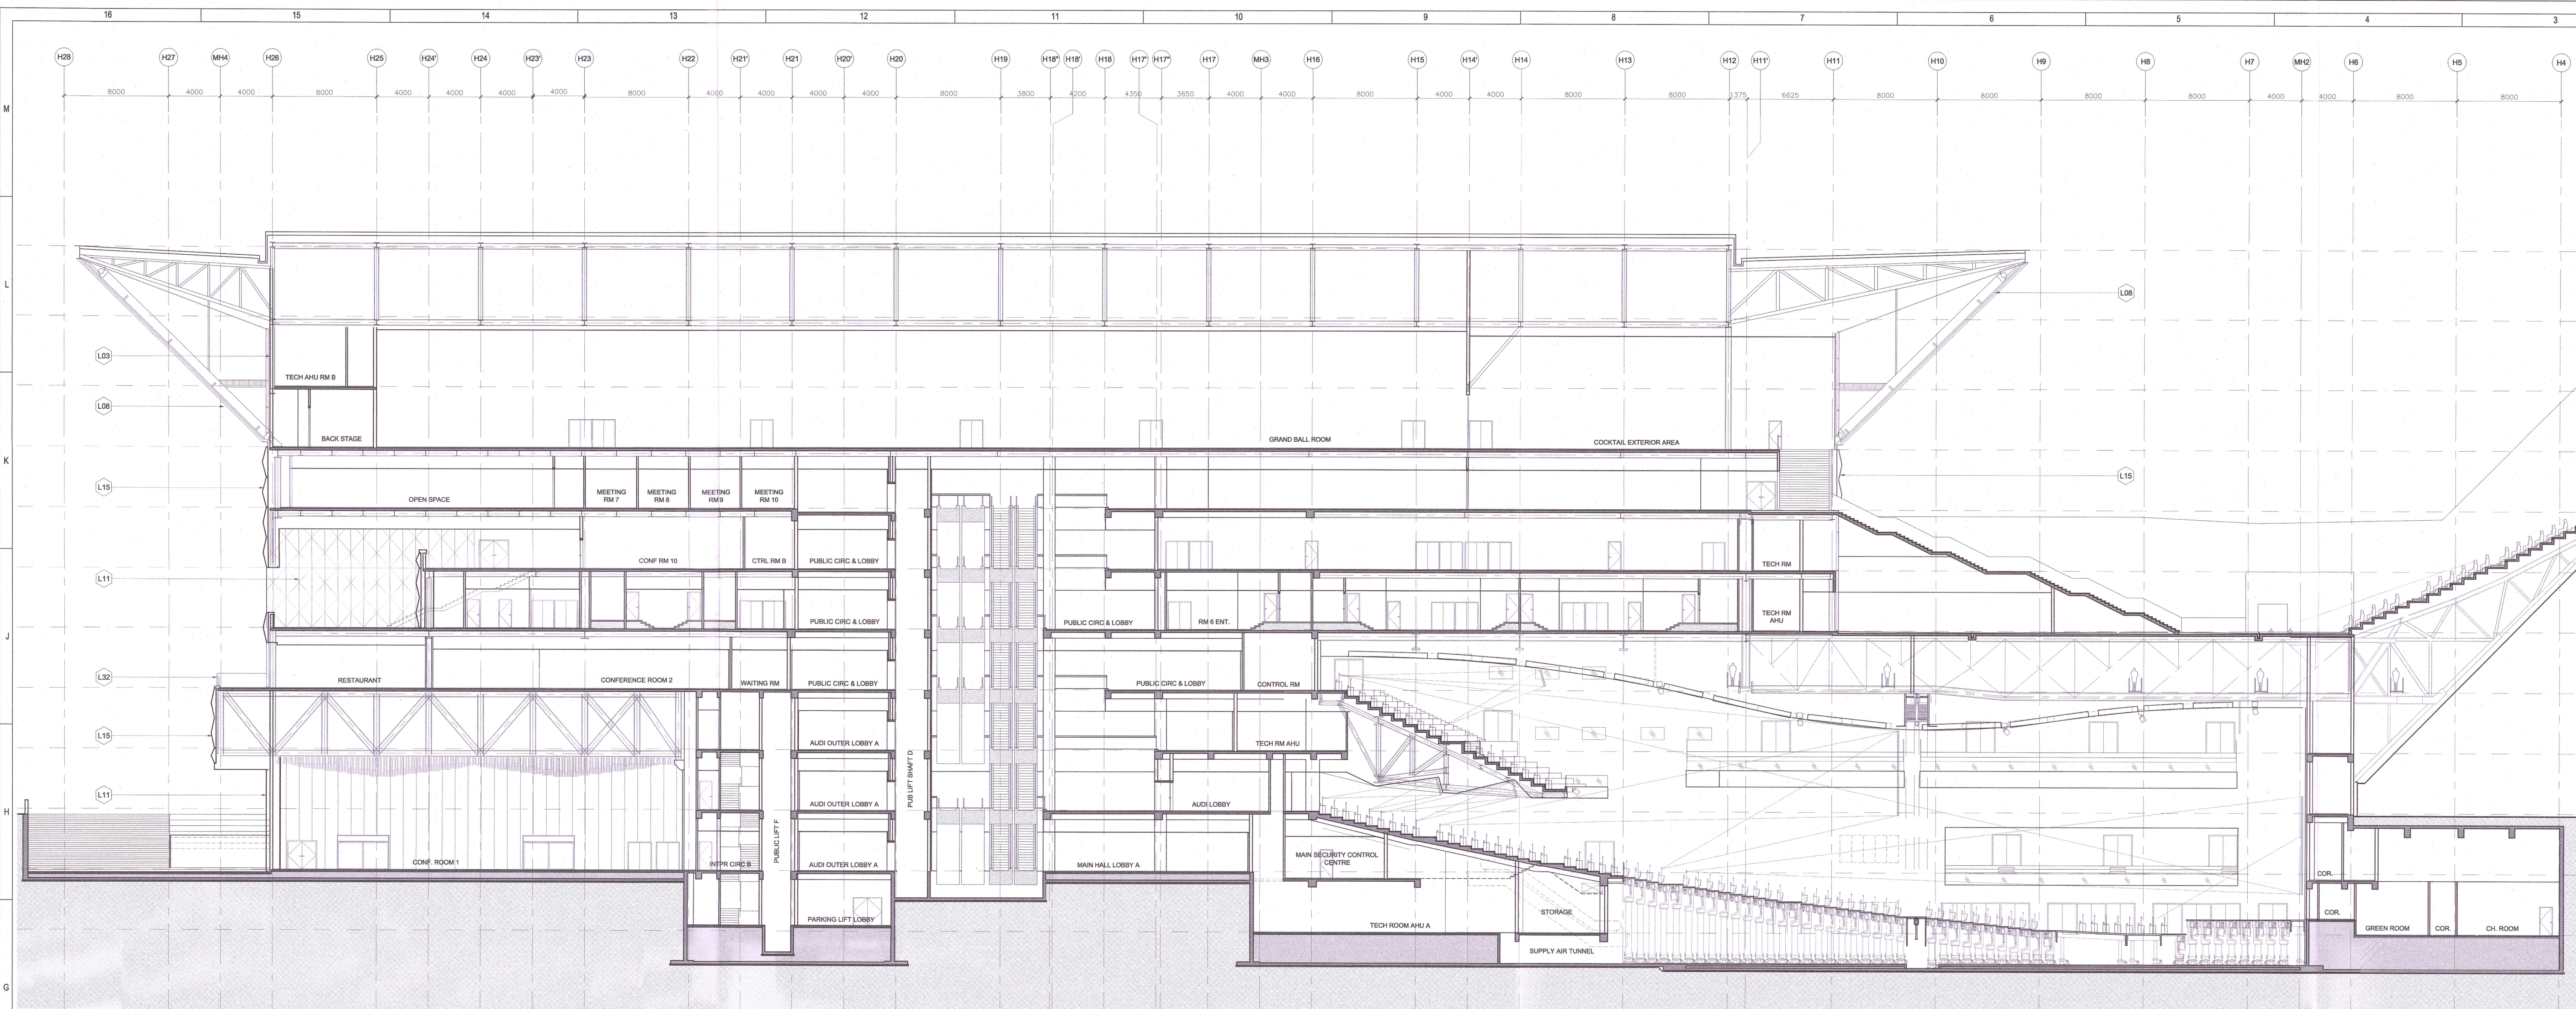


XX' SECTION
SCALE: 1/200

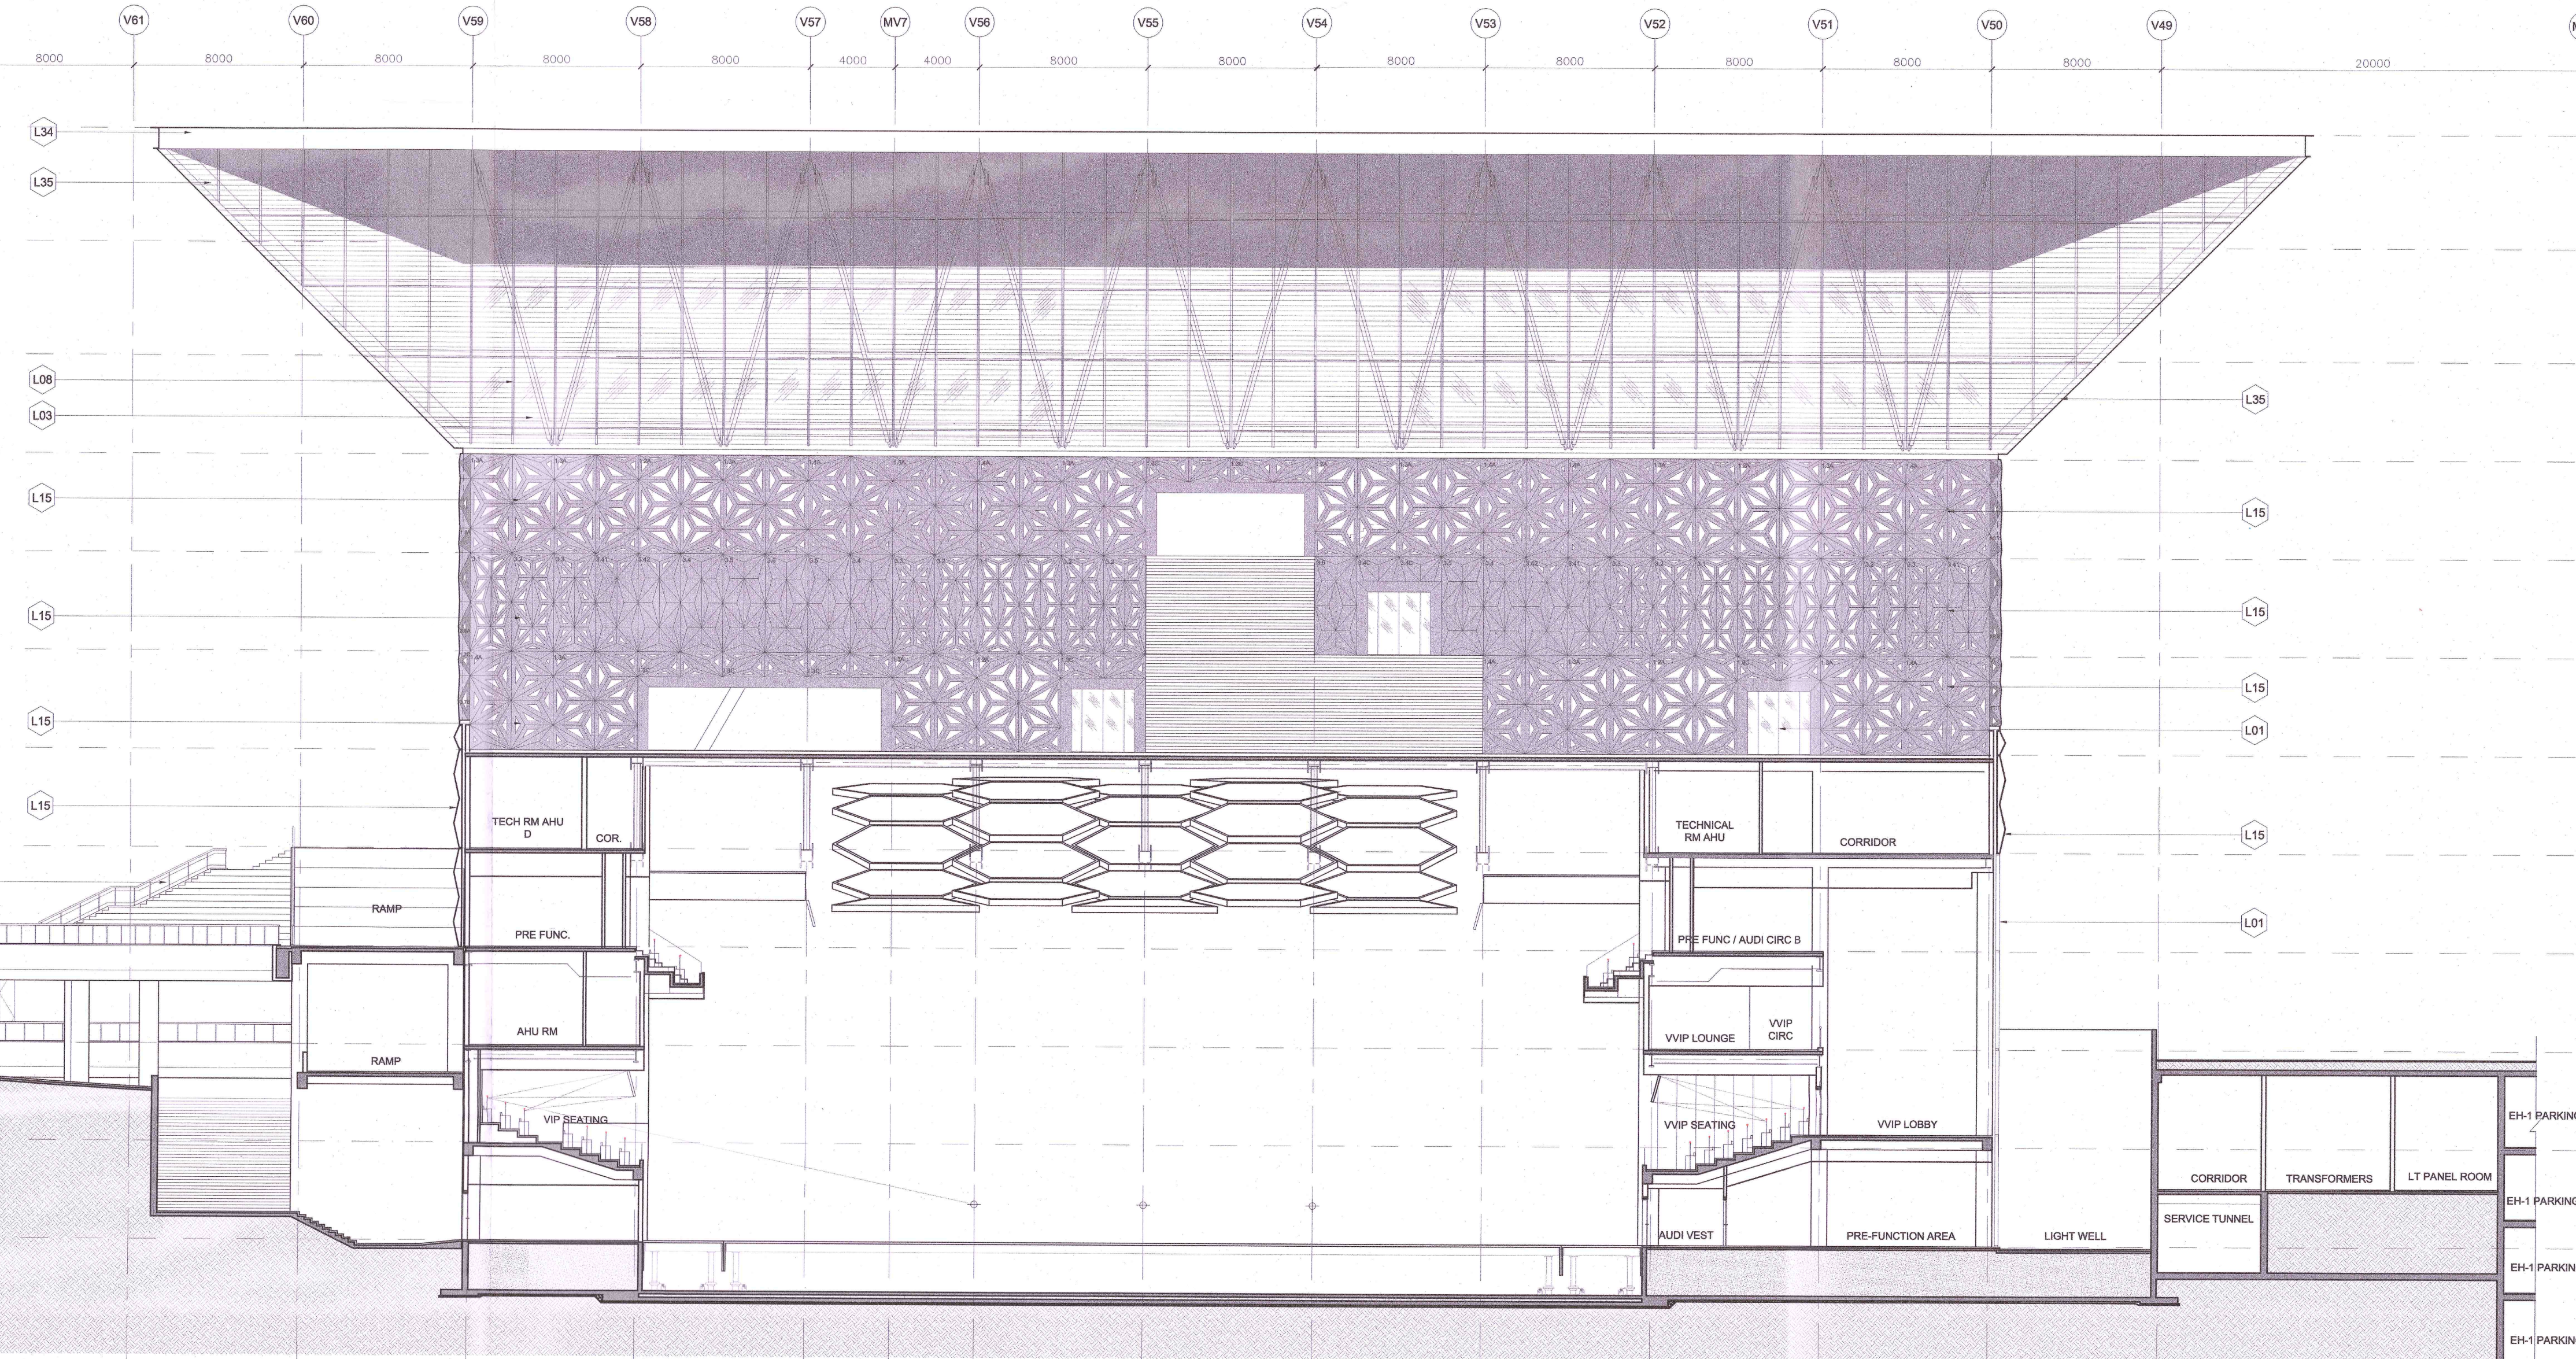

YY' SECTION
SCALE: 1/200

- +43.285m
CC_ROOF LVL
- +37.92M (FFL)
CC_EIGHT FLOOR
- +32.55M (FFL)
CC_SEVENTH FLOOR
- +27.90M (FFL)
CC_SIXTH FLOOR
- +23.250M (FFL)
CC_FIFTH FLOOR
- +18.60M (FFL)
CC_FOURTH FLOOR
- +13.950M (FFL)
CC_THIRD FLOOR
- +9.300M (FFL)
CC_SECOND FLOOR
- +4.650M (FFL)
CC_FIRST FLOOR
- +0.00M (FFL)
CC_GROUND FLOOR
- 4.650M (FFL)
CC_B1 BASEMENT
- 9.300M (FFL)
CC_B2 BASEMENT

EXTERNAL FINISHES LEGEND	
NO.	DESCRIPTION
01	CONCRETE
02	CONCRETE
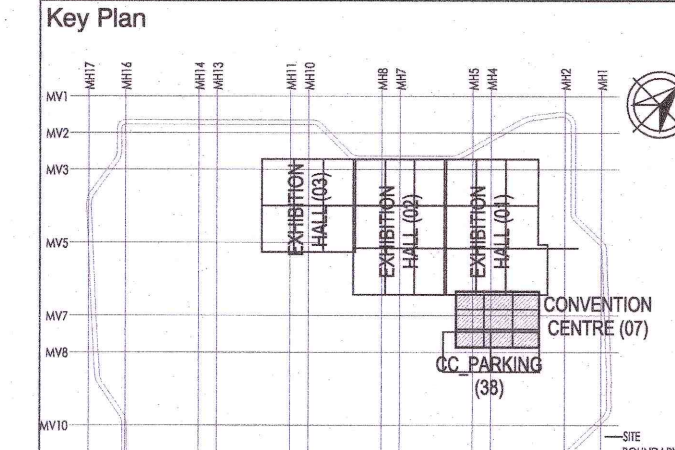

Owner / Employer
India International Convention & Exhibition Centre Limited
Department of Industrial Policy and Promotion Ministry of Commerce & Industry Government of India

Knowledge Partner
Delhi Mumbai Industrial Corridor Development Corporation
Room No. 301, 3rd Floor, Phase II, Sector 25, Dwarka, New Delhi - 110016, India

Employer's Representative
Programme Management Consultant (PMC)
AECOM

Preliminary Engineering Architecture Consultants (PEAC)

Design Consultant
Engineering Design and Research Center (EDRC)
L&T Construction - Buildings & Factories
Architectural Consultant
ARCO P
Arco Associates Pvt. Ltd.

Structural Consultant
Indian Institute of Technology (IIT) Madras
Tamil Nadu 600036

MEP Consultant
Egis India Consulting Engineers Pvt. Ltd.
Plot No. 66, Sector 22, Institutional Area, Opp. South Station, Gurgaon, Haryana 122001

ICT Consultant
CR Consulting Engineers Pvt. Ltd.

Certification
EPC Contractor
Design Consultant
Architectural Consultant
Structural Consultant
MEP Consultant
ICT Consultant
Reviewed GFC drawing prepared by Contractor and approved that all preliminary aspects and parameters have been addressed.
Signed on behalf of PEAC
27 SEP 2019
Issued by:
Employer / Employer's Engineer


CONVENTION CENTER
SECTION XX' & YY'

EDRC DWG No.: 017203 - A - SP - 07 - WD - 0301
Scale: 1/200
Sheet Size: A0

GOOD FOR CONSTRUCTION (GFC)

CONVENTION CENTER
SECTION XX' & YY'

EDRC DWG No.: 017203 - A - SP - 07 - WD - 0301
Scale: 1/200
Sheet Size: A0



GENERAL NOTES:

1. ALL DIMENSIONS ARE IN MILLIMETERS, LEVELS IN METERS AND ANGLES IN DEGREES UNLESS OTHERWISE NOTED.
2. THE DRAWING IS TO BE READ AND NOT TO BE SCALED; ONLY WRITTEN DIMENSIONS SHALL BE FOLLOWED.
3. THE DRAWING SHALL BE READ IN CONJUNCTION WITH ALL RELEVANT ARCHITECTURAL, STRUCTURAL AND MEP DRAWINGS.
4. ALL DIMENSIONS SHALL BE VERIFIED AT SITE PRIOR TO START OF WORK AND ANY DISCREPANCY SHALL BE BROUGHT TO THE ATTENTION OF THE ARCHITECT.

+0.00 CORRESPONDS TO +212.900.

FOR EXTERNAL FINISHES LOGGED, REFER DWG NO. A-201, 202 & A-301, 302.

JOB No : O17203

Project Name

DESIGN AND CONSTRUCTION OF INDIA
INTERNATIONAL CONVENTION & EXPO CENTRE
SECTOR 25, DWARKA, NEW DELHI, INDIA

Drawing Status

GOOD FOR CONSTRUCTION!!
GOOD FOR CONSTRUCTION (GFC)

Drawing No

A 07 0302 R0

Rev. No

Title :		
<u>CONVENTION CENTER</u>		
SECTION ZZ'		
EDRC DWG No :	Scale :	Sheet Size
O17203 - A - SP - 07 - WD - 0302	1:200	A4